



Front 3D View



Rear 3D View



Side Elevation




Rear Elevation



Front Elevation




Side Elevation

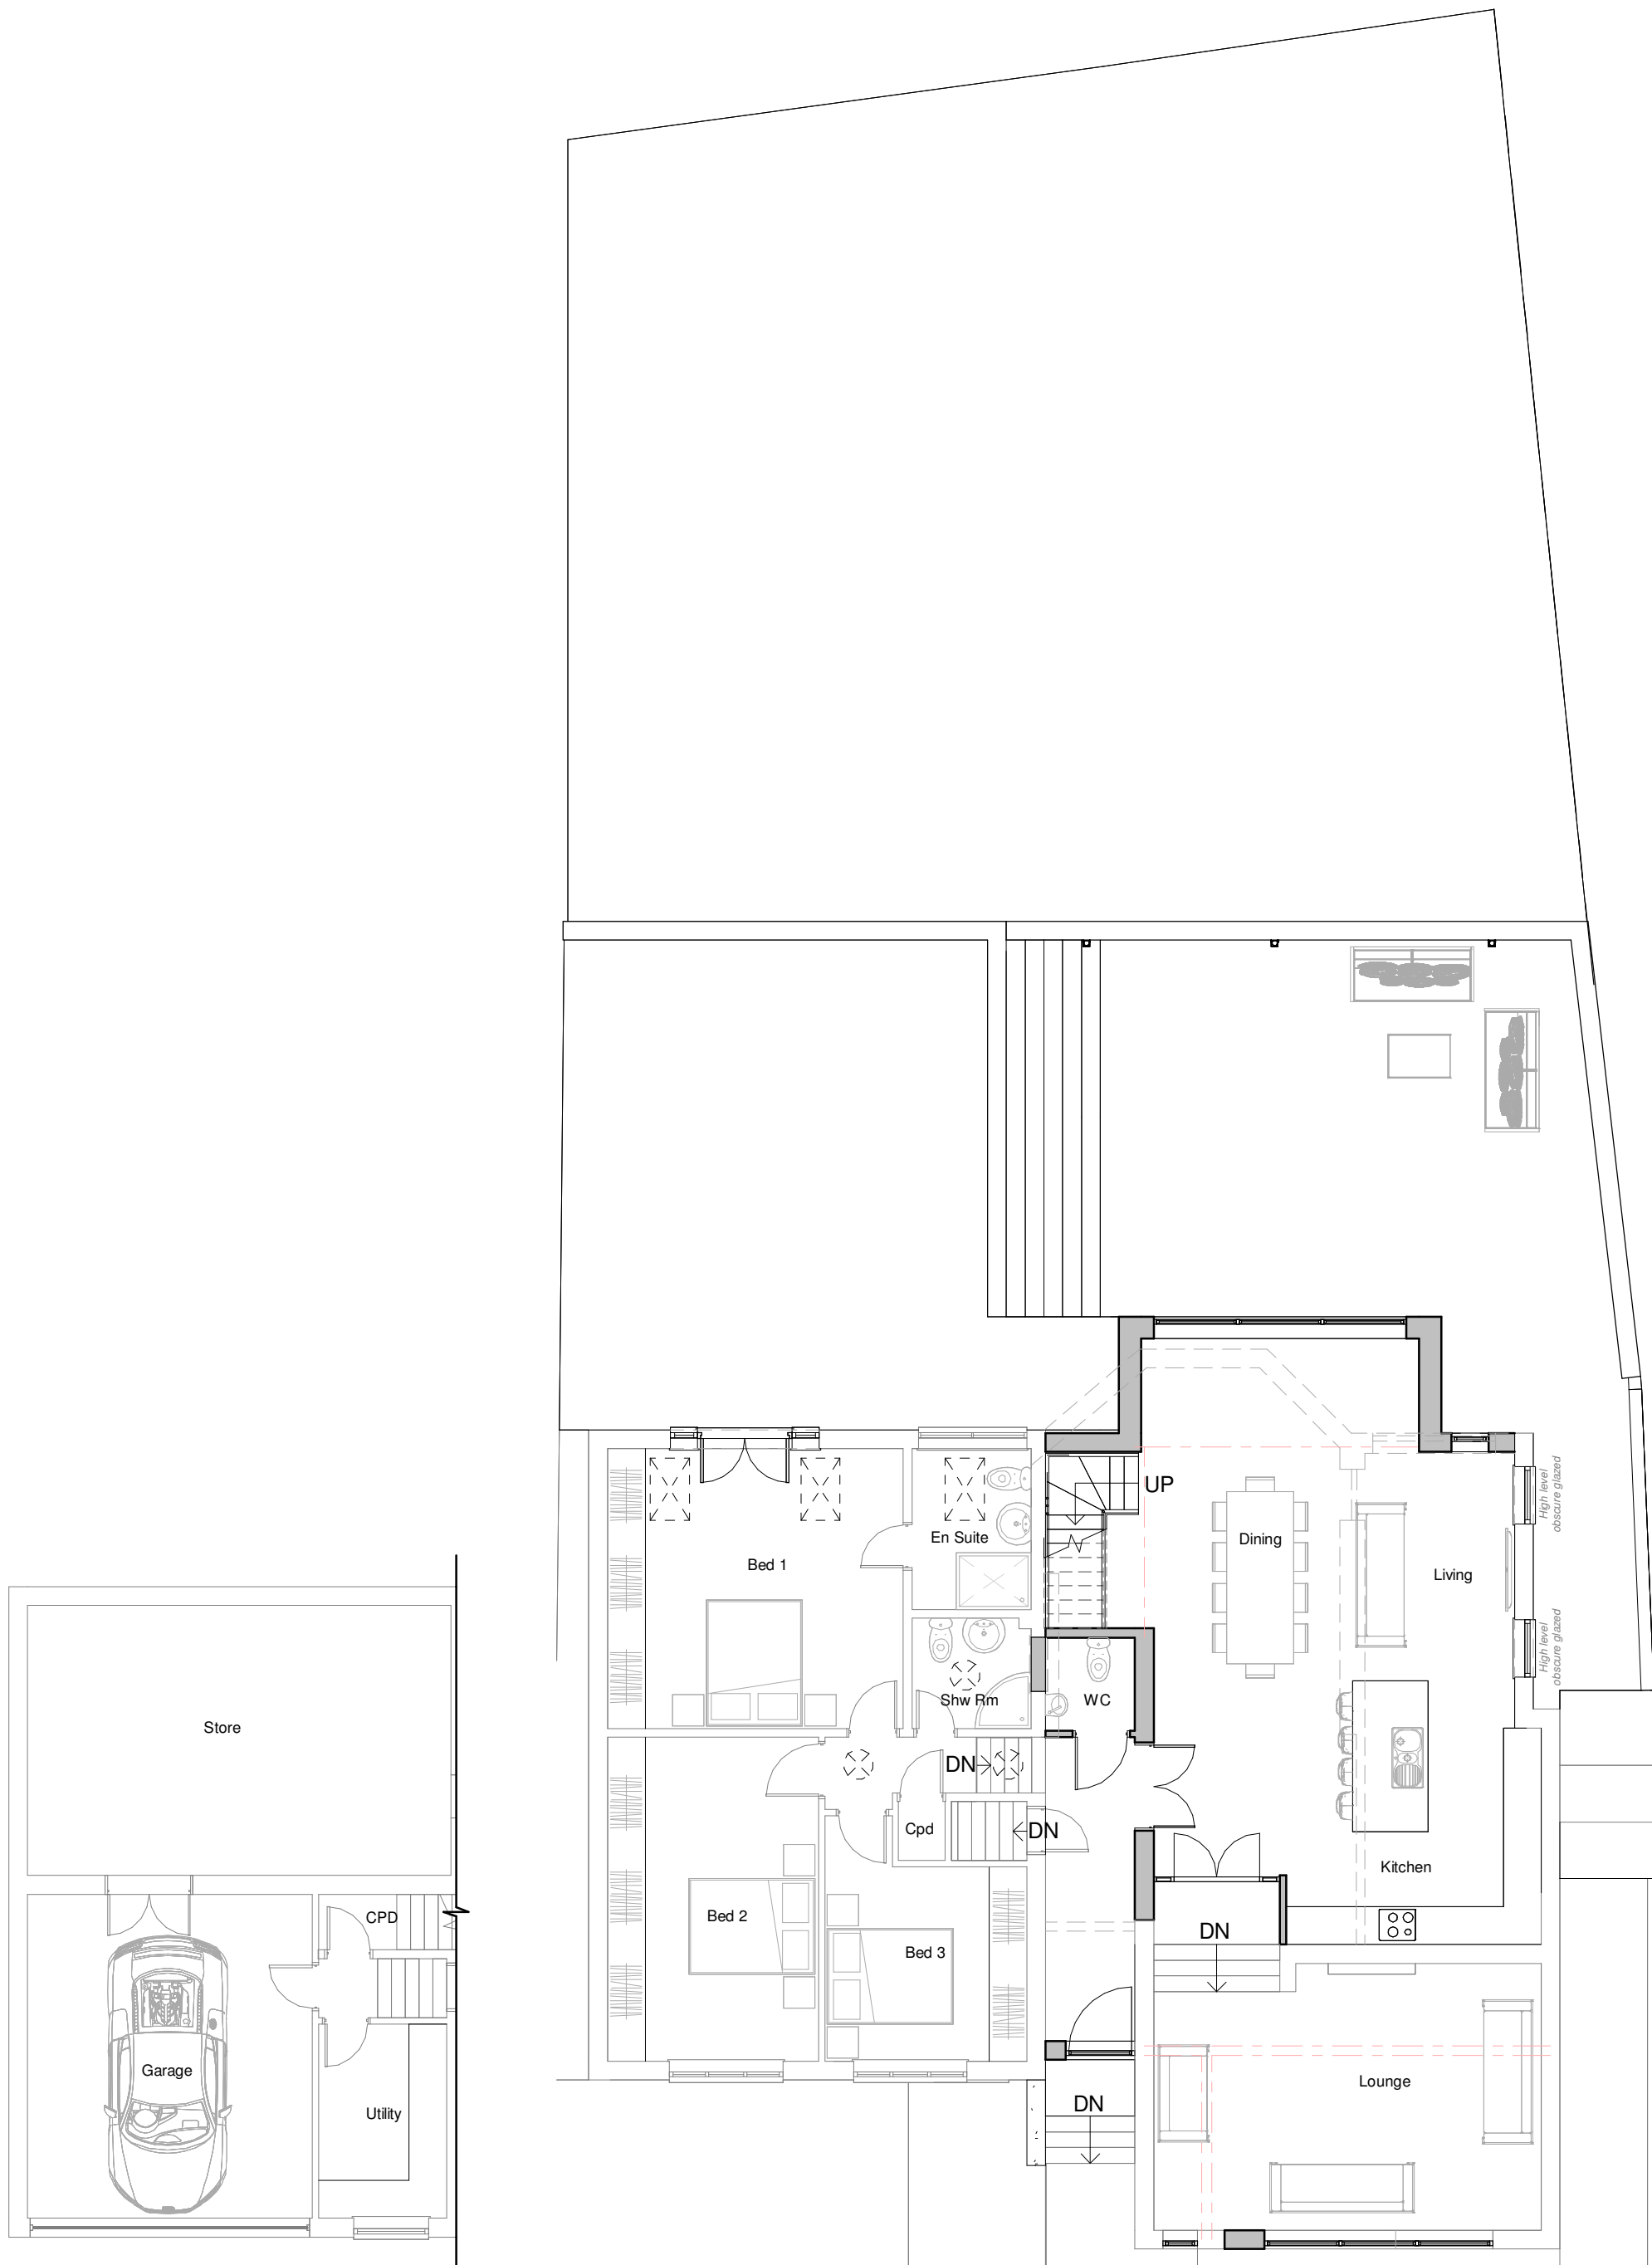

Lower Ground Floor Plan

Ground Floor Plan

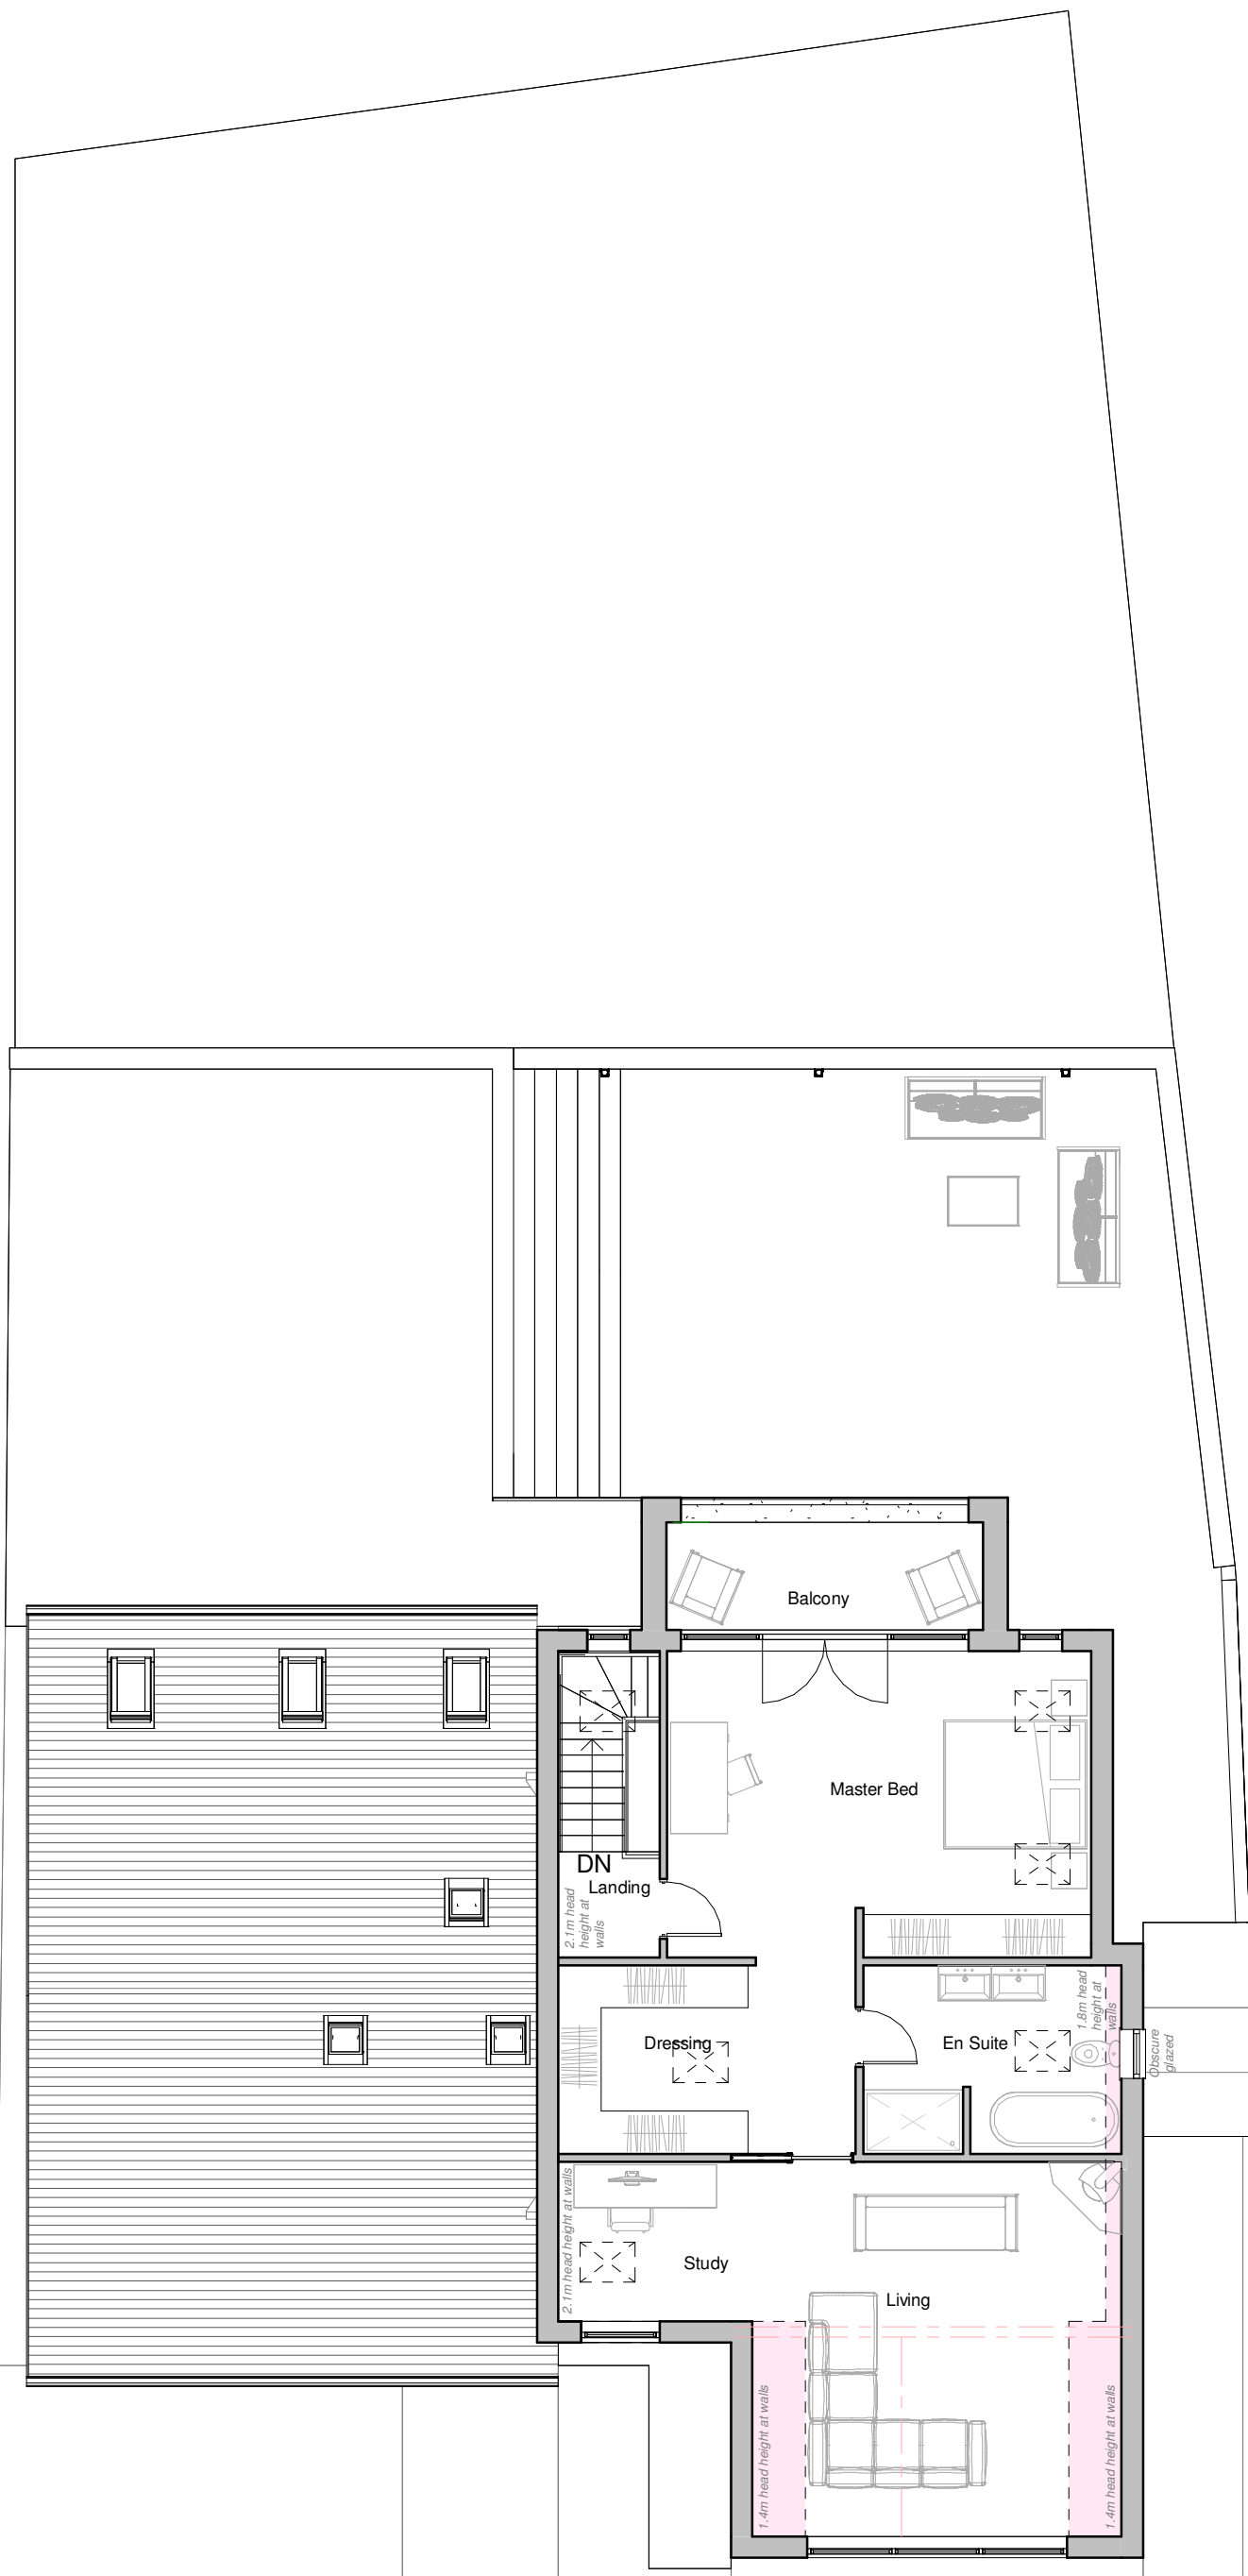

First Floor Plan

0m 2m 4m 6m 8m 10m
SCALE 1:100 @ A1

hayward
ARCHITECTS LTD

19 Station Road
Hinckley
Leicestershire
LE10 1AW

Tel: 01455 635 665
Fax: 01455 618 971

www.hayward-architects.co.uk

Client	Mr and Mrs Parker		
Project Title	Extensions and Alterations Barton Road Market Bosworth		
Drawing Title	Proposed - Scheme 06		
Scale	1:100	Date	Nov/2025
Author	MO	Checked by	LJW
Job No.	23/64	Drawing No.	19A
Status	Planning		

THE COPYRIGHT OF THIS DRAWING IS VESTED IN HAYWARD ARCHITECTS LTD.
REPRODUCTION IN ANY FORM, EITHER IN WHOLE OR IN PART IS FORBIDDEN WITHOUT
THE PRIOR WRITTEN PERMISSION OF THE COPYRIGHT HOLDER. DO NOT SCALE FROM
DRAWING AND ONLY DIMENSIONS ARE TO BE USED