


The Builder is to check and verify all buildings and site dimensions, levels and sewer invert levels prior to commencement of work.
Do not scale off this drawing, work to figured dimensions only.
This drawing must be read and checked with all structural and relevant specialist drawings.
The Builder is to comply in all respects with the current Building Regulations and latest Codes of Practice.
Copyright of this drawing and of work executed from it remain the property of BHB Ritchie & Ritchie Ltd.

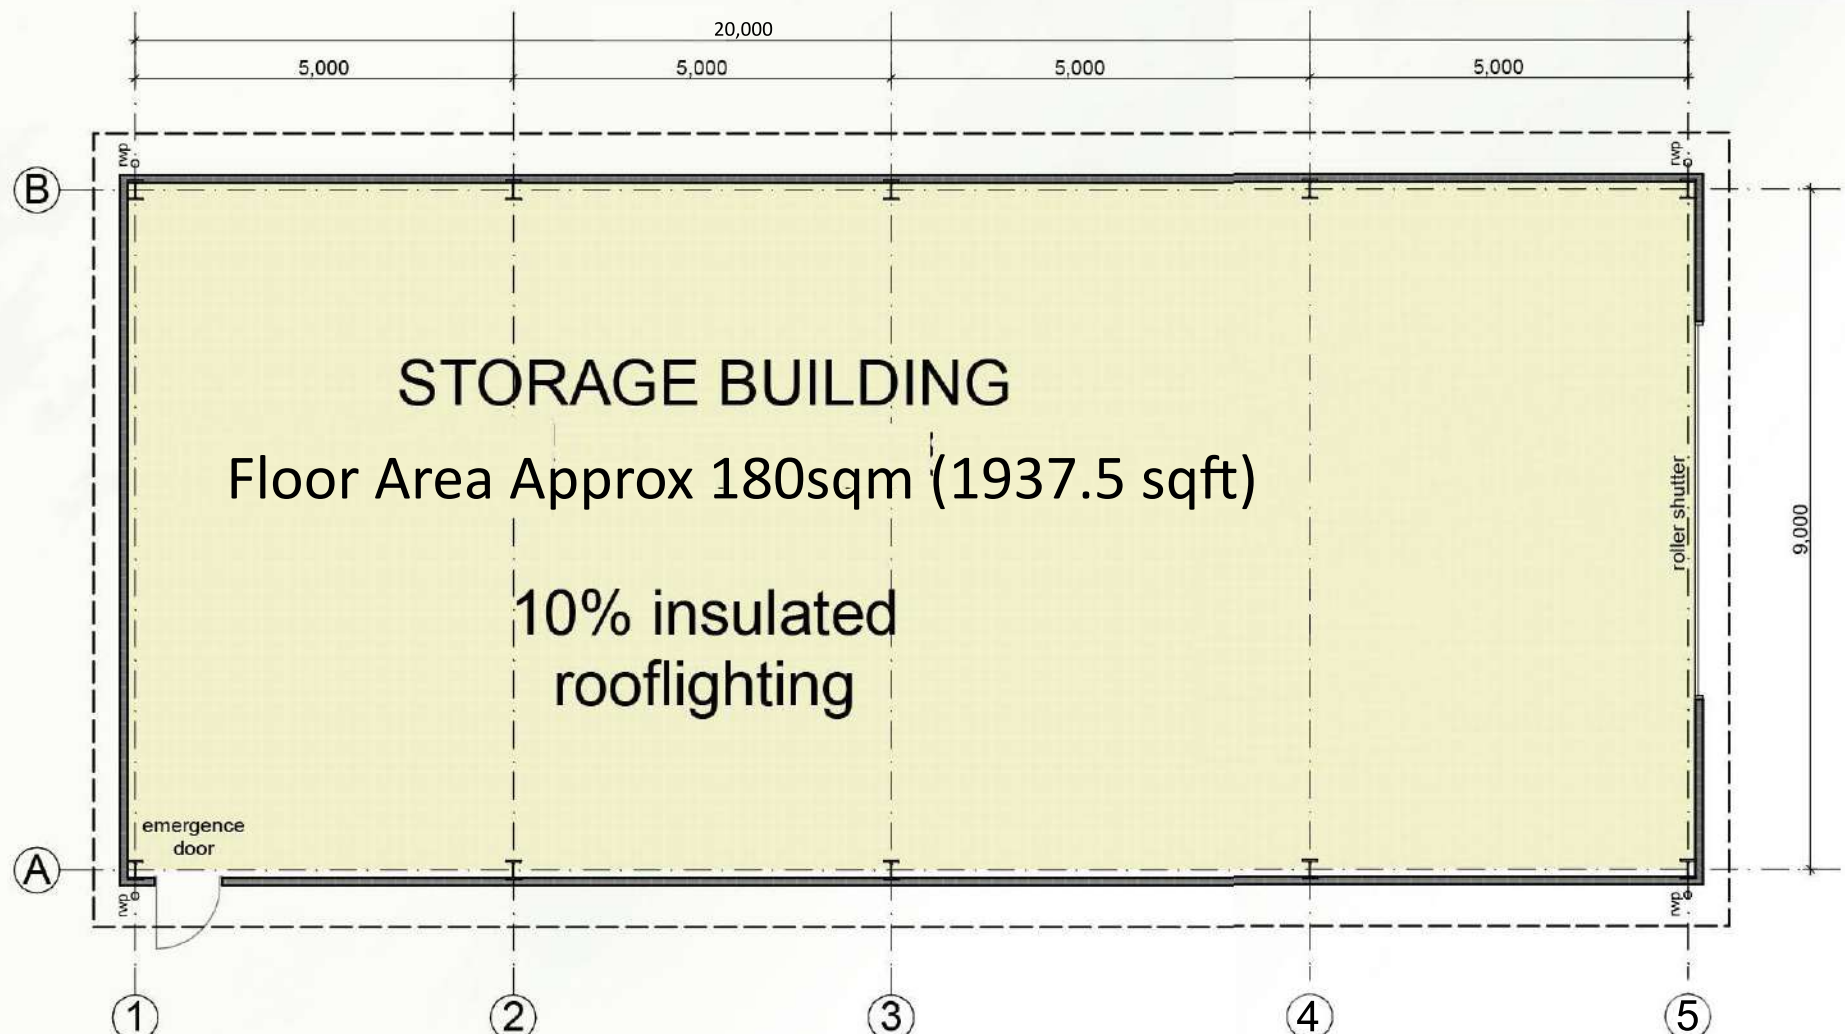


FLOOR PLAN scale 1:100




REAR ELEVATION scale 1:100


FRONT ELEVATION scale 1:100

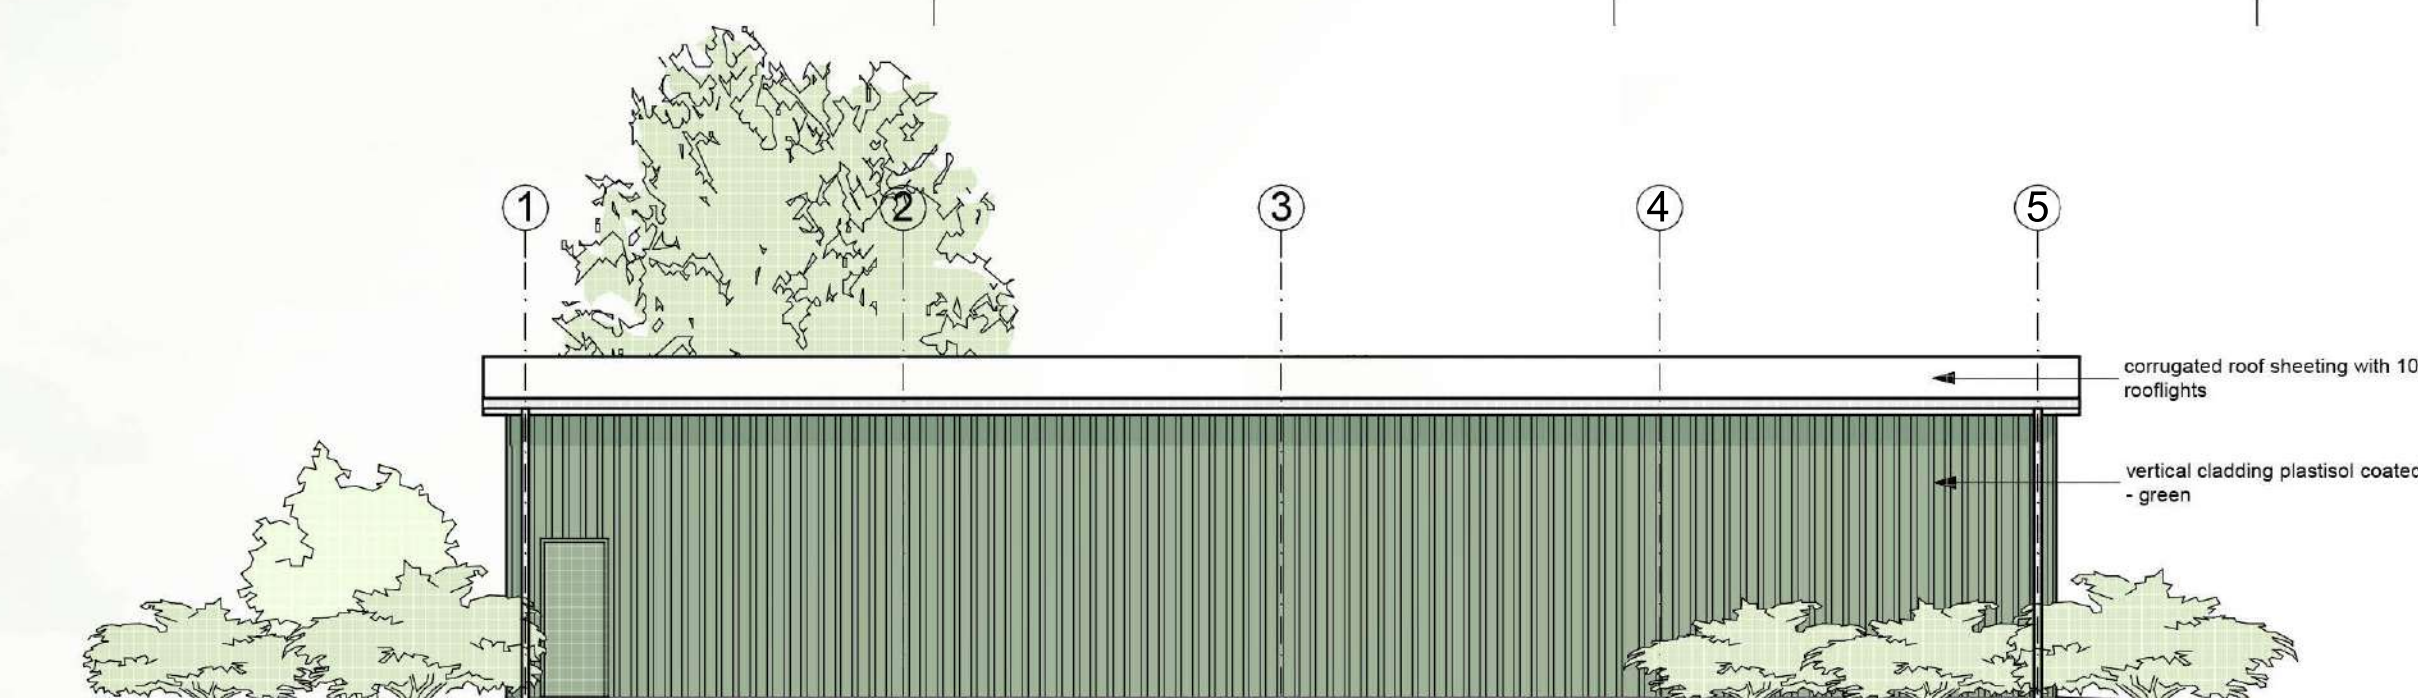

SIDE2 ELEVATION scale 1:100

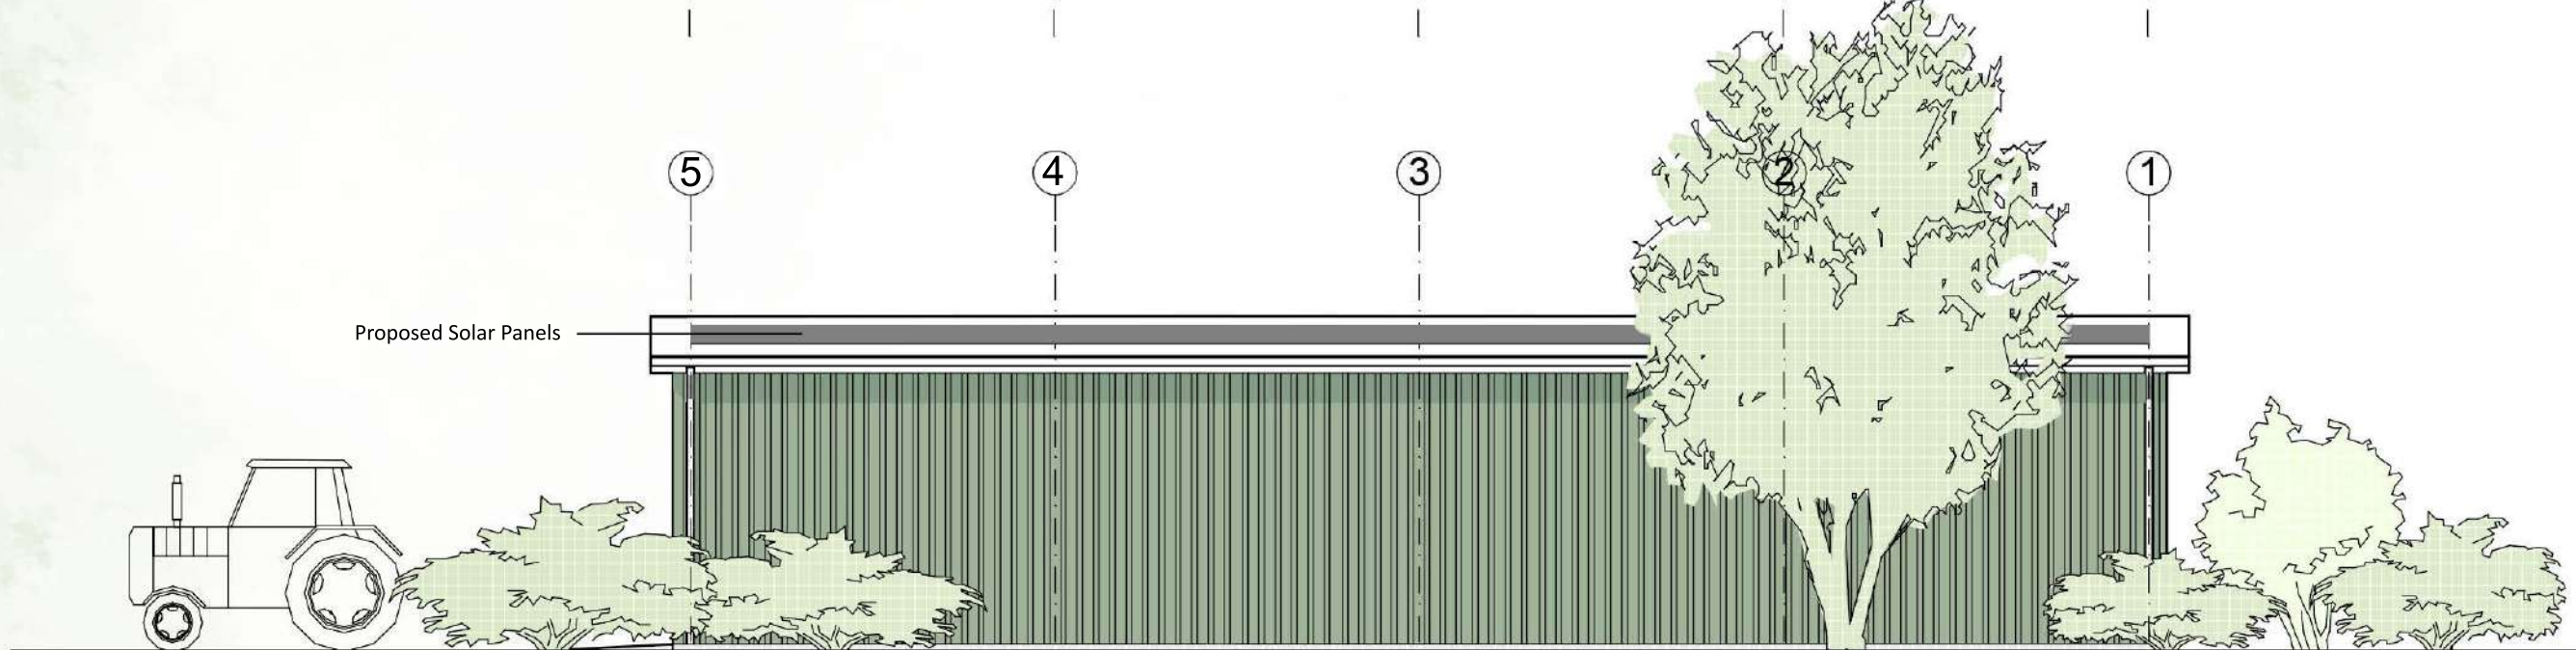

SIDE1 ELEVATION scale 1:100

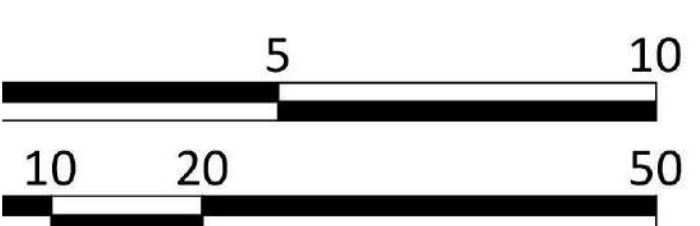

Revisions		
No.	Description	Date
A	Amendments to Proposal as requested by client	7/11/24

Sibson Mill
Agricultural Development




Georgian House,
24 Bird Street,
Lichfield,
WS13 6PT
+44 (0)1827 62251



Proposed Plans and Elevations

Scale	Date	Drawn	Job	Drawing
1:500 1:100	May 2023	BTE	7957	150 A

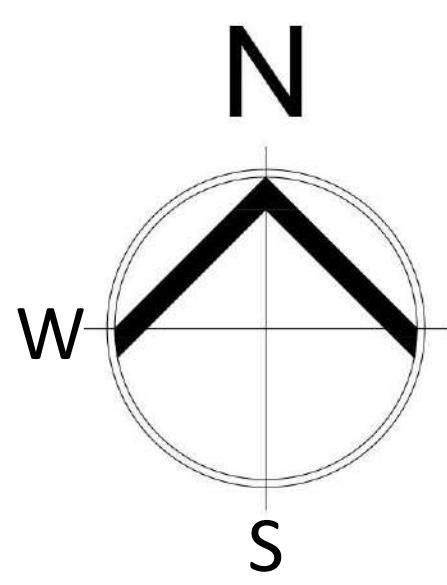

Proposed Site Plan
Scale 1:500

