




Drawings are for L.A. approval only and do not constitute construction drawings.
All dimensions to be checked on site before works commence. Agent to be advised of any discrepancies.

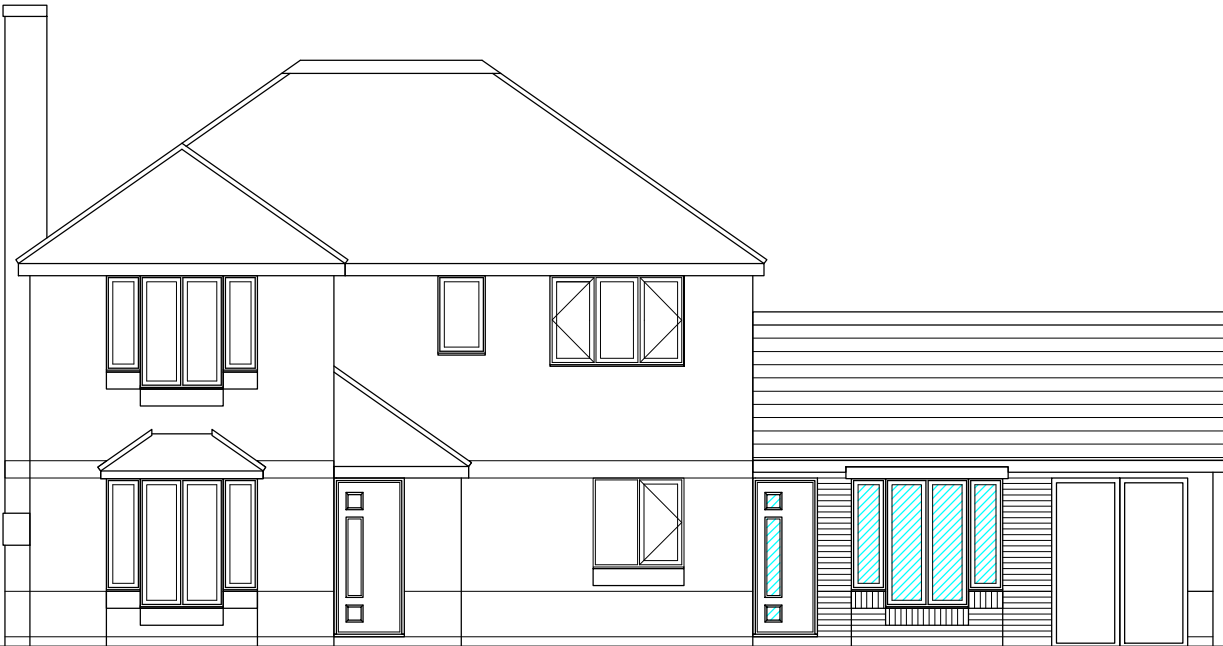


Front Elevation

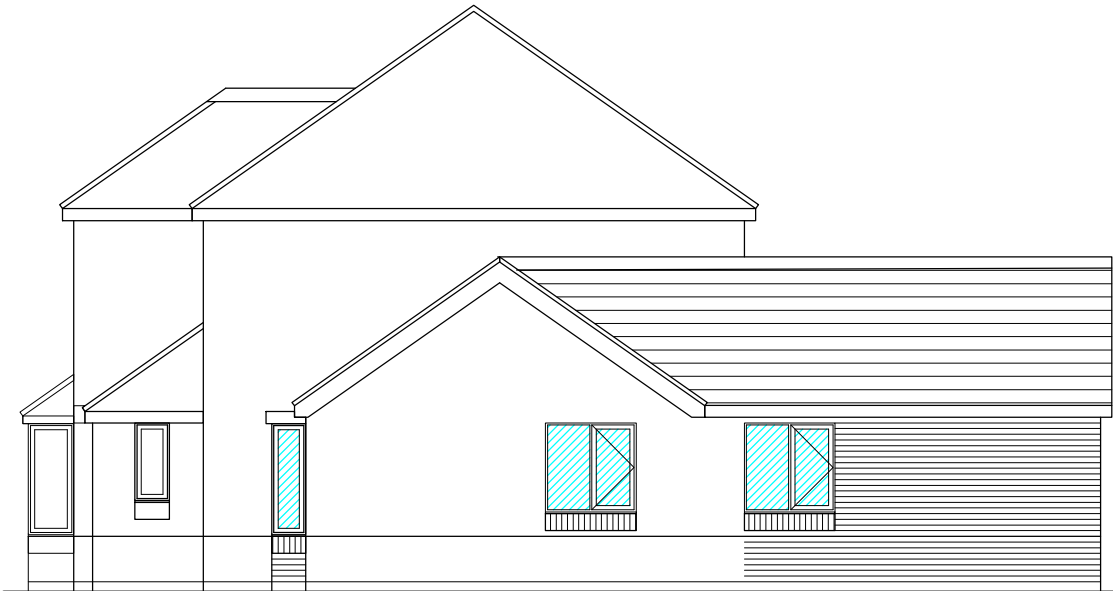

Side Elevation

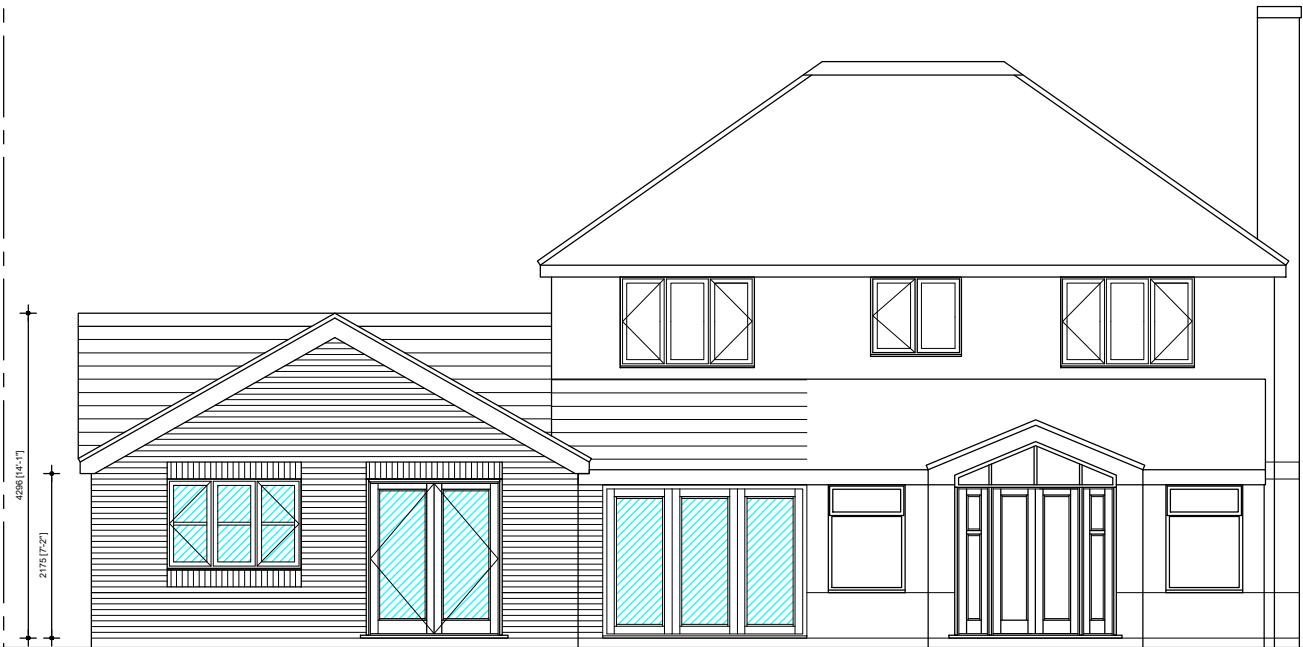

Rear Elevation

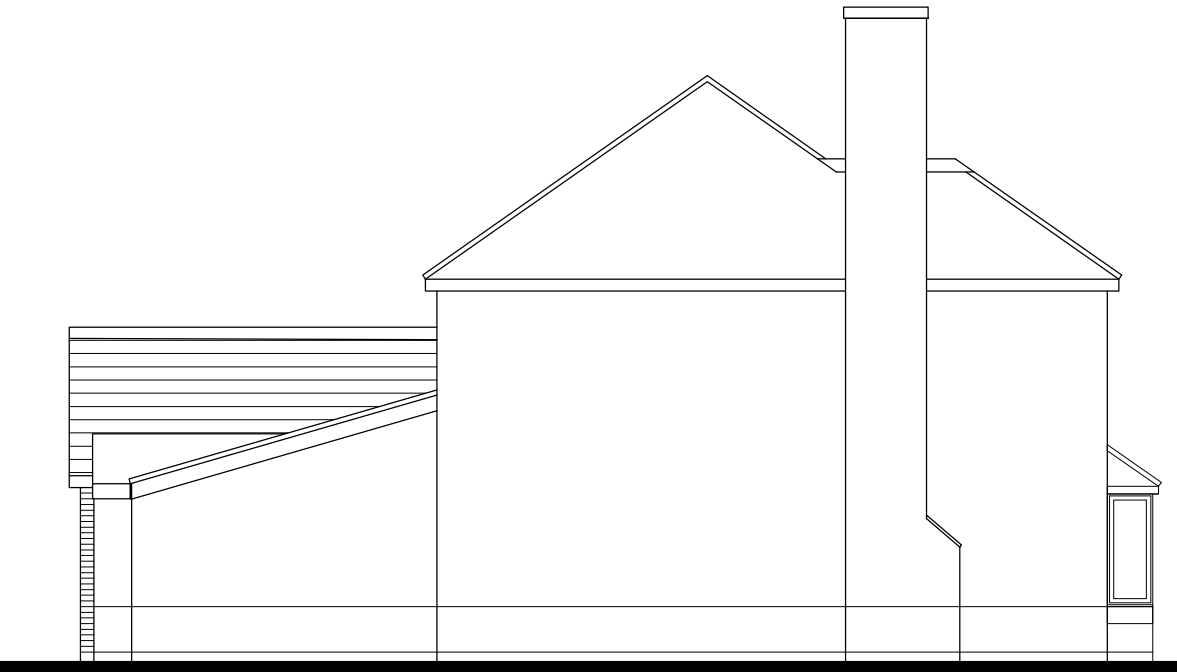

Side Elevation

Proposed Elevations

0 500 1000 2000
SCALE: 1:100 @ A3

A+DM
Architecture and Design Management

Drawing Status:
PLANNING

Revision Notes:
Rev.A - 07.08.2025 - Door added and extension reduced as per Client instruction.
Rev.B - 16.08.2025 - Bay window added.

Client: Mr & Mrs Swain	
Project: 91 Florian Way, Hinckley. LE10 0WG	
Drawing Title: Proposed Elevations	
Drawing Number: Swain-020	Revision: B
Scale: 1:100@A3	Date: August 2025
Drawn By: lgb	Checked By: lgb