




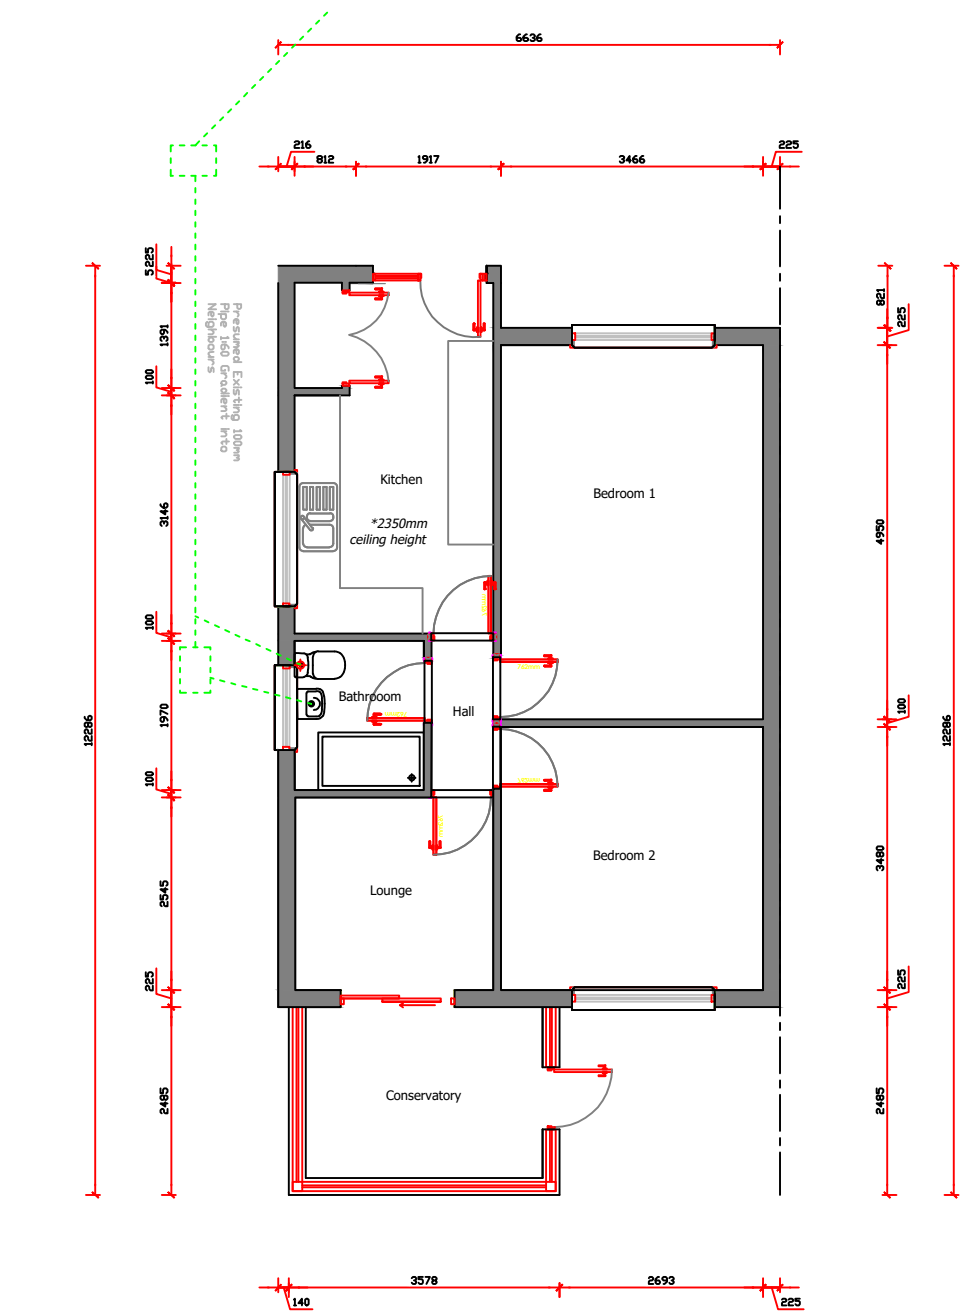


GROUND FLOOR PLAN

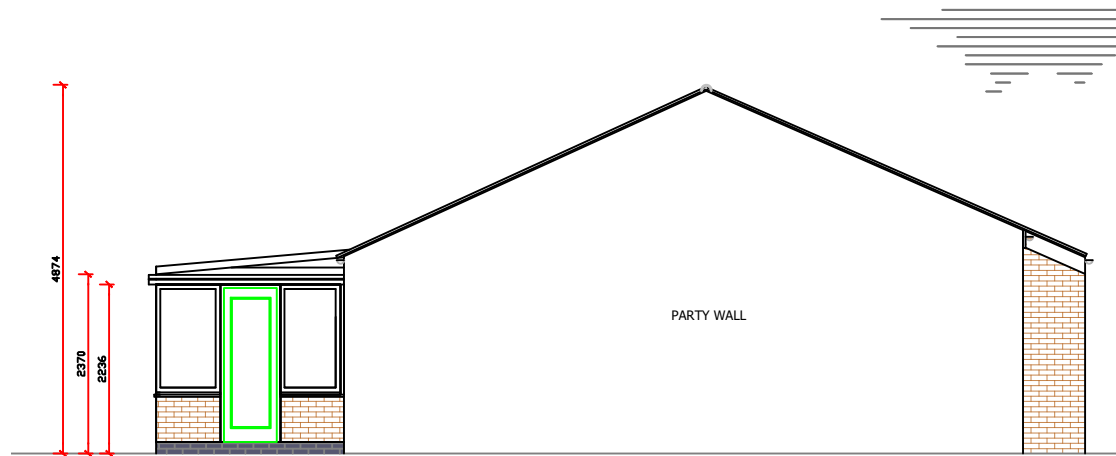

SIDE ELEVATION

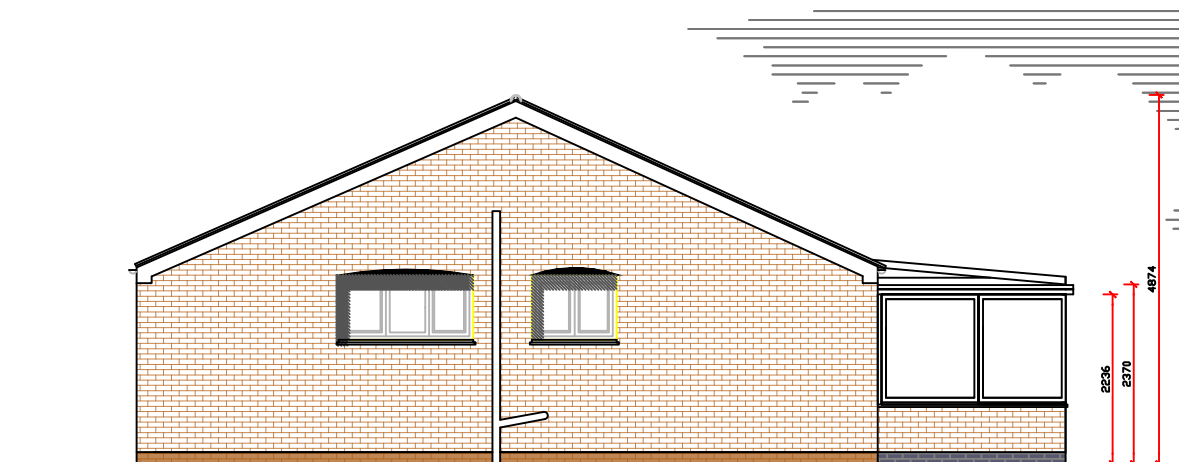


SIDE ELEVATION

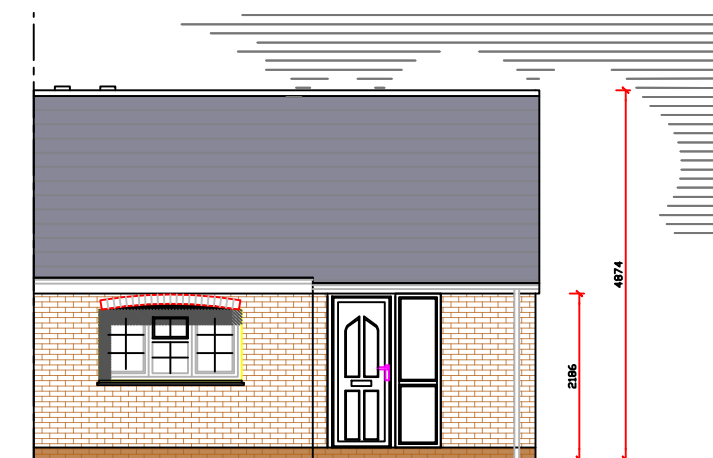


FRONT ELEVATION



REAR ELEVATION

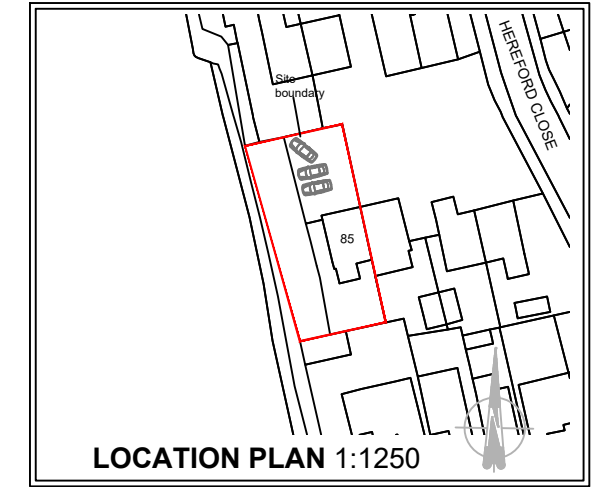

LOCATION PLAN 1:1250

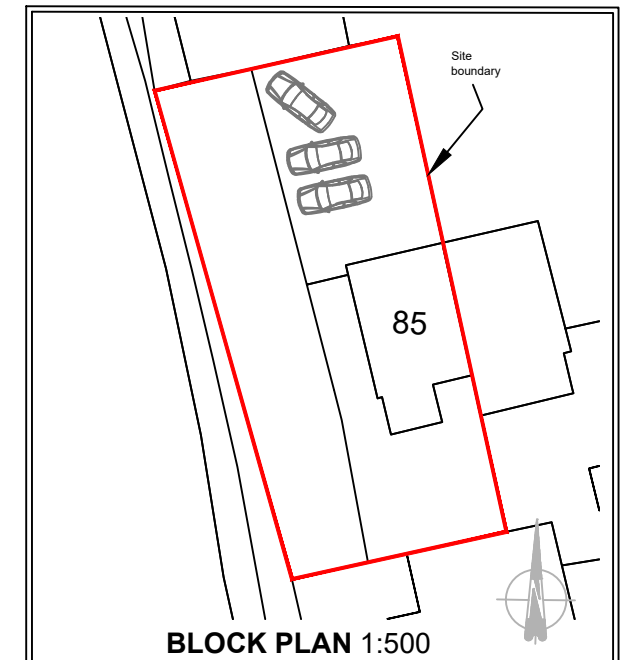

BLOCK PLAN 1:500

Produced on 09 August 2025 From the Ordnance Survey National Geographic Database and incorporating surveyed revision available at this date.
Crown copyright and database rights 2025 OS. Supplied by licensed Ordnance Survey partner (Open Data).
Data licence expires 09 August 2026.

Client submission
**AS EXISTING PLAN
& ELEVATIONS**

CLIENT/COMPANY:
Kenny Nettleton
barwellroofingandson@gmail.com

JOB DESCRIPTION:
PROPOSED Single Storey Side and Rear Single Storey Extension with associated builders work
85 Hereford Close, Barwell, Leicester, LE9 8HU

SCALE 1:100 @ A3 **DATE** 09.08.25

DRAWN BY JTC **DRAWING No:** 001

ALL DIMENSIONS TO BE CHECKED ON SITE BEFORE CONSTRUCTION.
ANY DISCREPANCIES TO BE DISCUSSED AND AGREED WITH JC PRIOR TO PROCEEDING.

THIS DRAWING IS THE PROPERTY OF JC AND MUST NOT BE COPIED OR REPRODUCED WITHOUT PRIOR WRITTEN CONSENT.

HEALTH AND SAFETY EXECUTIVE (HSE) WILL NEED TO BE NOTIFIED PRIOR TO COMMENCEMENT OF THE PROJECT

EXISTING FLOOR AREA

GROUND	62.94m²	677.48sq.ft
TOTAL	62.94m²	677.48sq.ft

