


The copyright of this drawing is vested with AP Engineering Design Ltd and must not be copied or reproduced without the consent of the company.

Figured dimensions only to be taken from this drawing. DO NOT SCALE.
All contractors must visit the site and be responsible for checking all setting out dimensions and notifying the architect of any discrepancies prior to any manufacture or construction work.

NOTES:

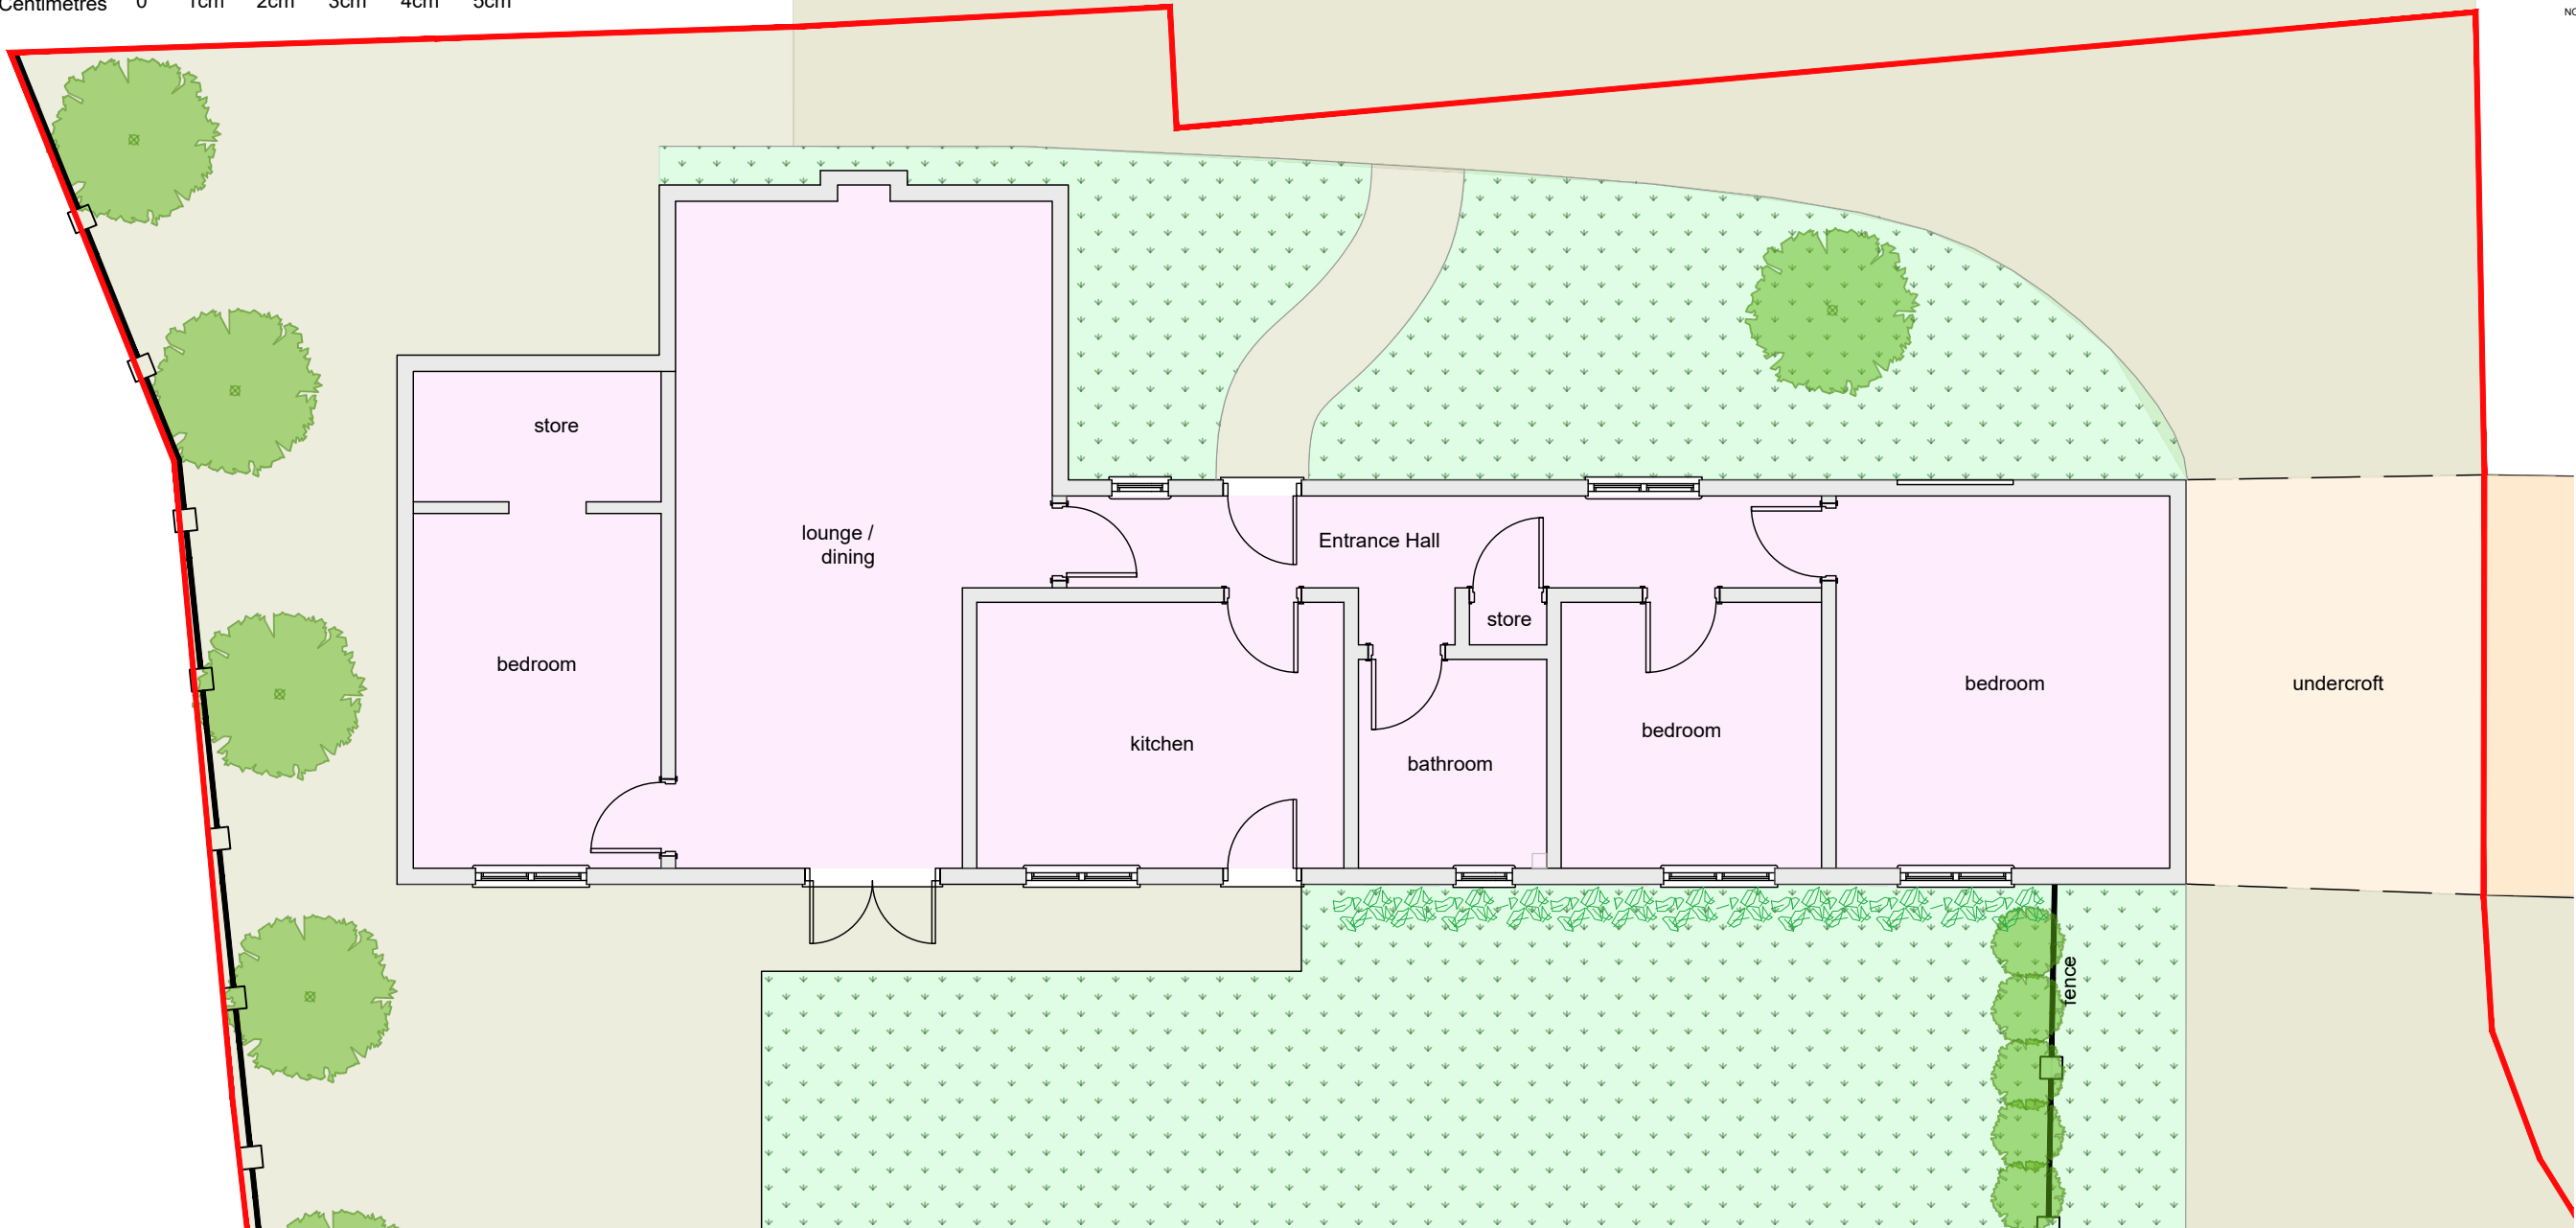

Existing Ground Floor Plan
1:75



Existing Rear Elevation
1:75

A		18.01.26		undercroft redrawn		
REVISION		DATE		NOTES		CHK
FOR PLANNING						
Client						
Mr & Mrs Smith						
Project						
Bull in Oak Court, Hereford Cottage Bosworth Road, Cadeby, CV13 0DW						
Drawing Title						
EXISTING PLANS AND ELEVATIONS						
Drawn		Checked		Paper Size		Scale
PA		QS		A3		1:75
						Date
						28-07-2025
Project No.				Drawing No.		Revision
25-016				0101		A