




Front Elevation




Rear Elevation

SCALE BAR 1:50

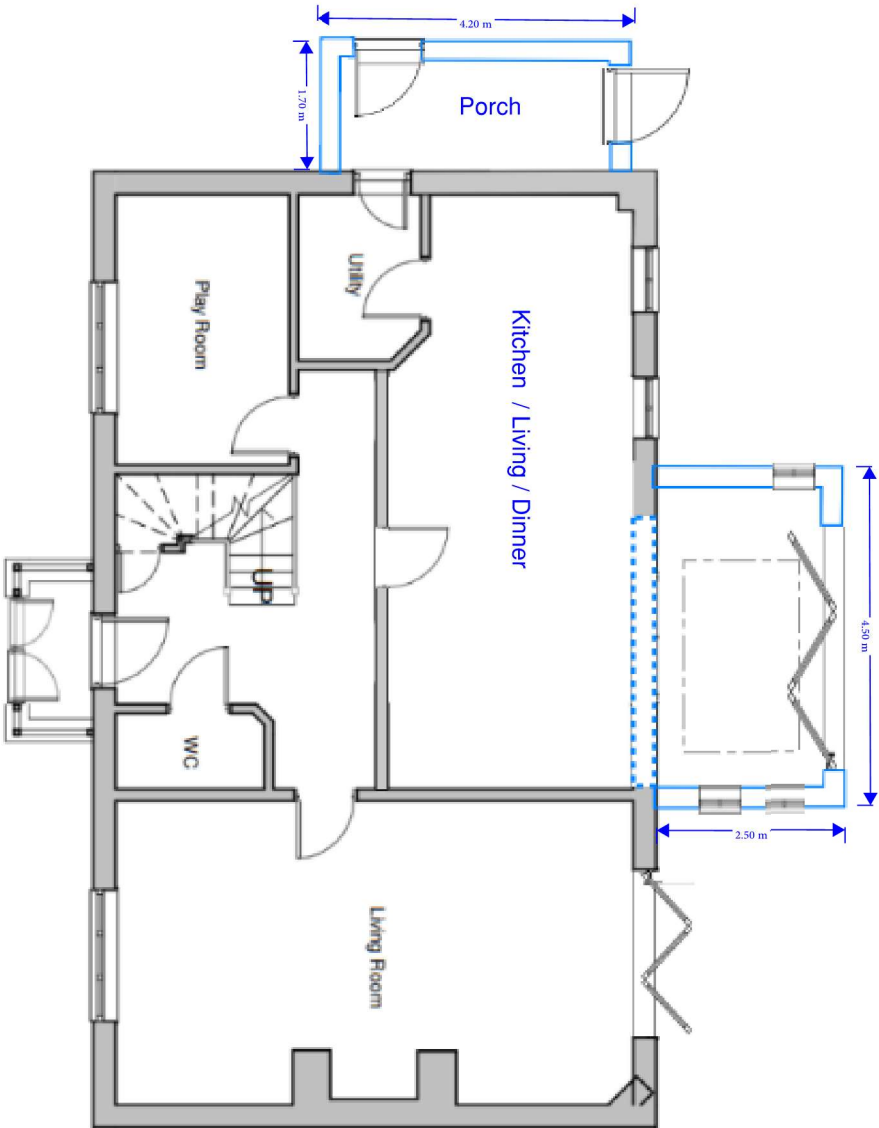

First Floor

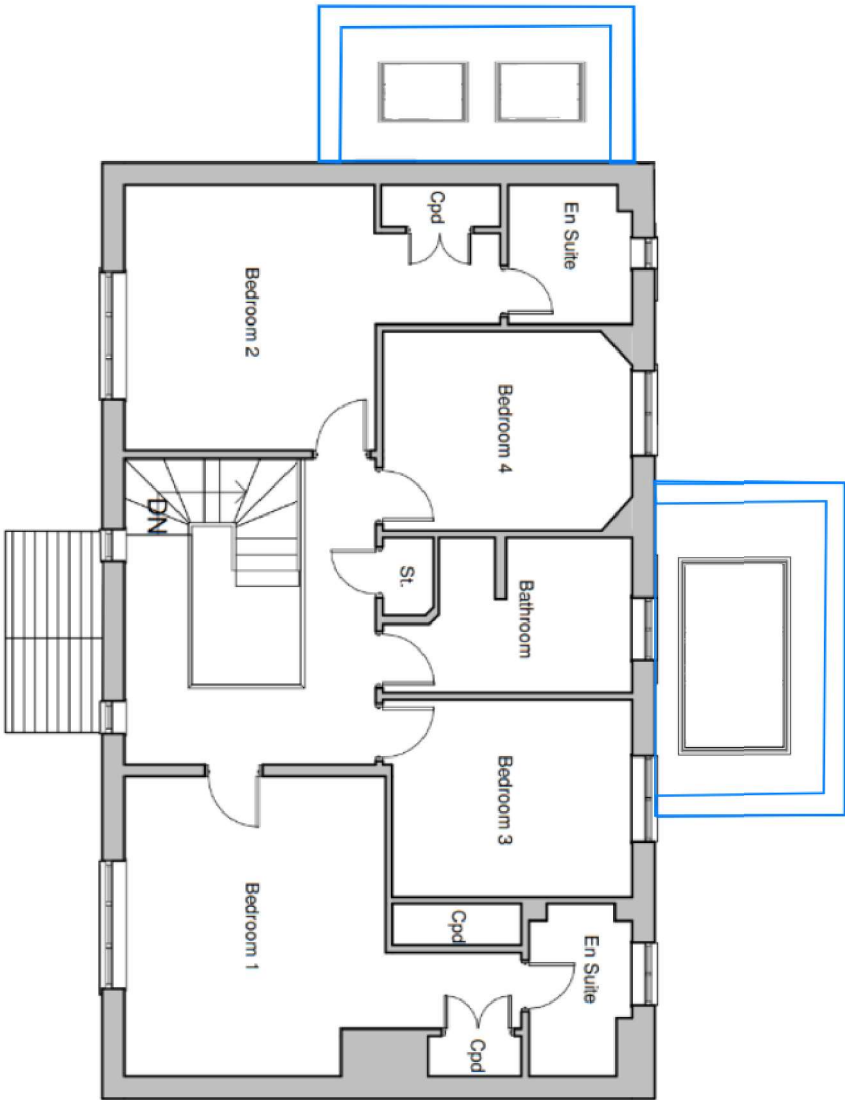

Proposed Extension

REV	DATE	DESCRIPTION	BY
-----	------	-------------	----

71 PADDOCK WAY, HINCKLEY, LE10 0BZ
Proposed Plans and Elevations Sheet 1 of 2

DRAWING NO. STONE - 02

SCALE 1:50@A1 DATE FEB 24 PROJECT NO. LSP1-001 DRAWN BY/CHECKED

STATUS PRELIMINARY A1 ORIGINAL

THIS DRAWING IS A COPYRIGHT OF LOTS & STONES DESIGN AND MAY NOT BE REPRODUCED IN ANY FORM OR TRANSMITTED TO OTHER PARTIES BY ELECTRONIC MEANS WITHOUT PRIOR WRITTEN COMMENT. NO DIMENSIONS TO BE SCALED FROM THIS DRAWING.