




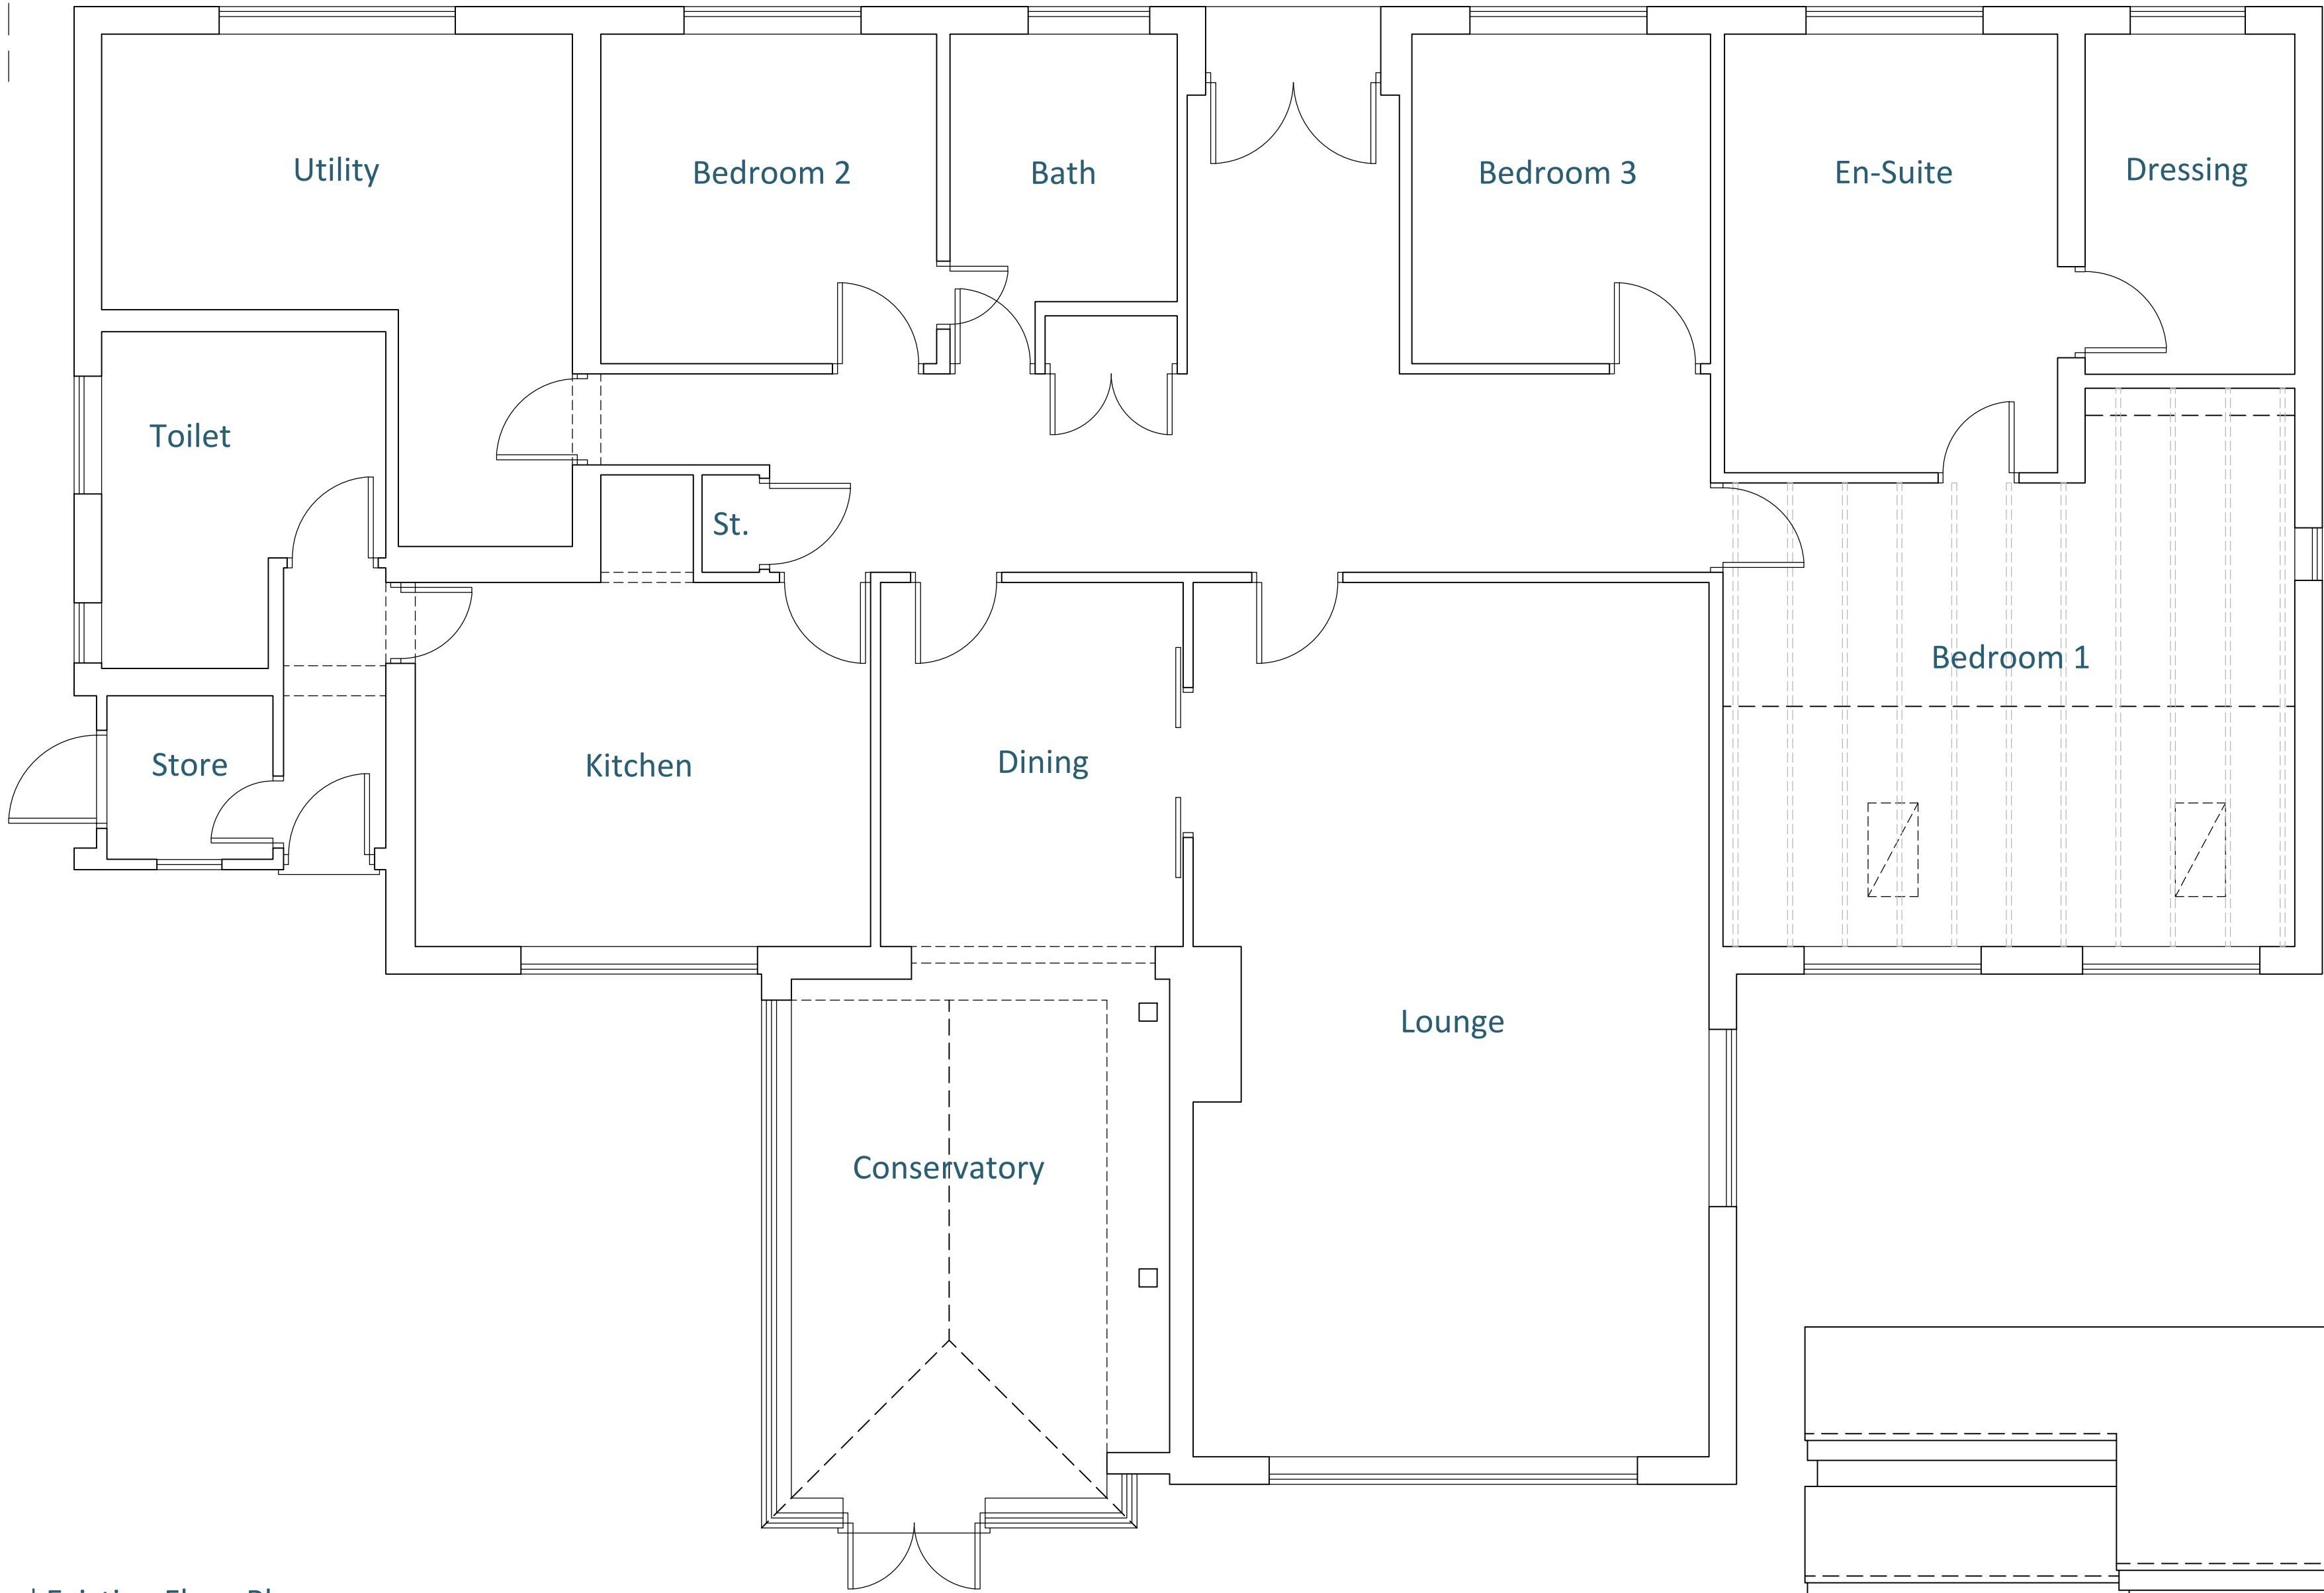


Existing Floor Plan
Scale 1:50

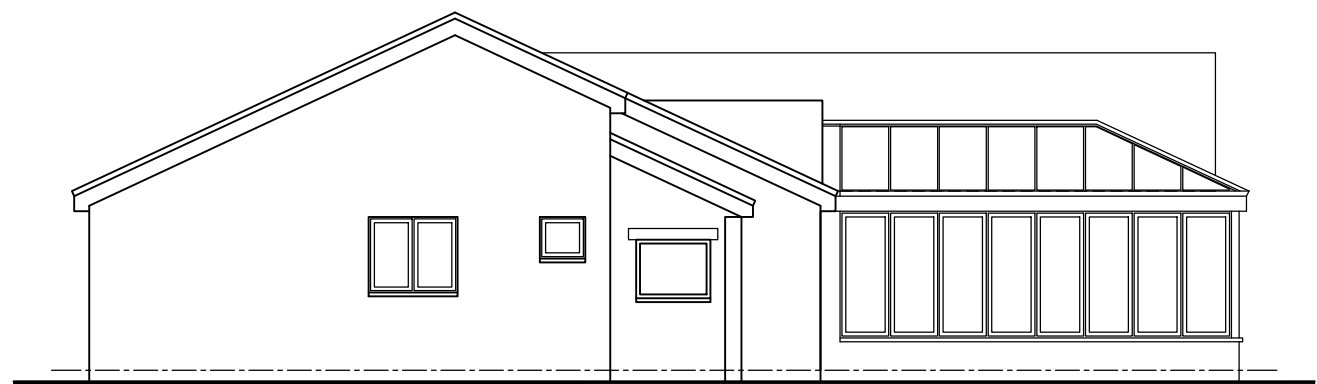


Existing Side Elevation
Scale 1:100

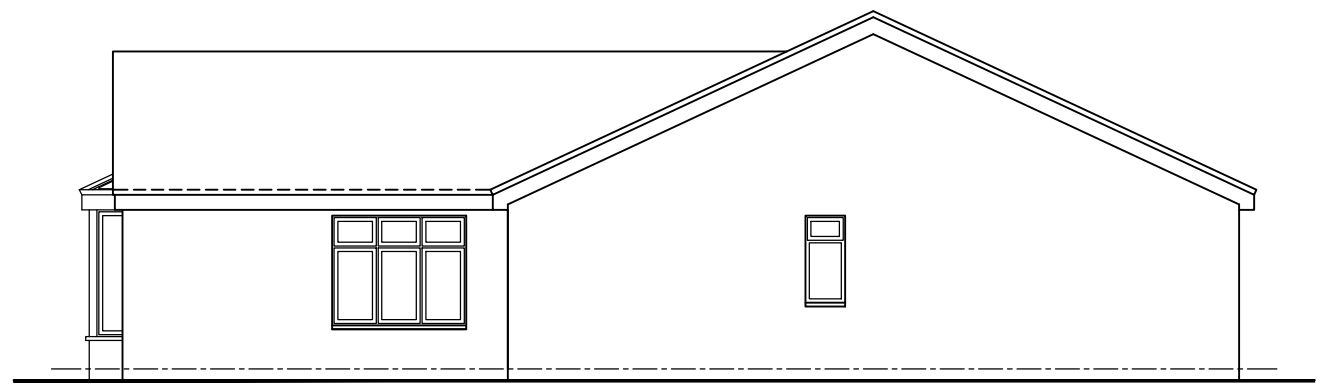

Existing Side Elevation
Scale 1:100

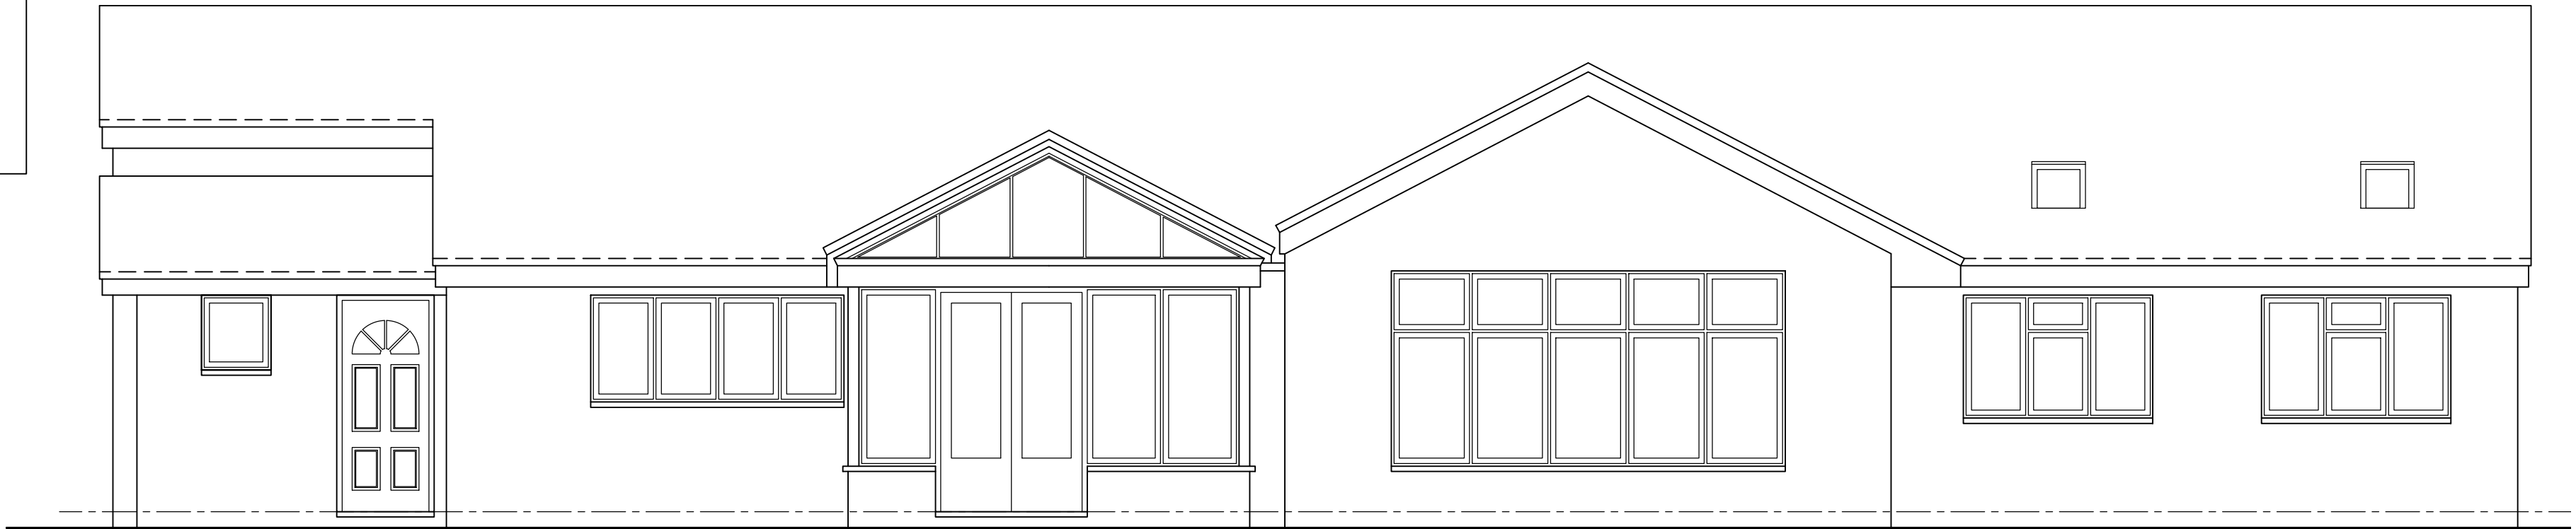

Existing Rear Elevation
Scale 1:50

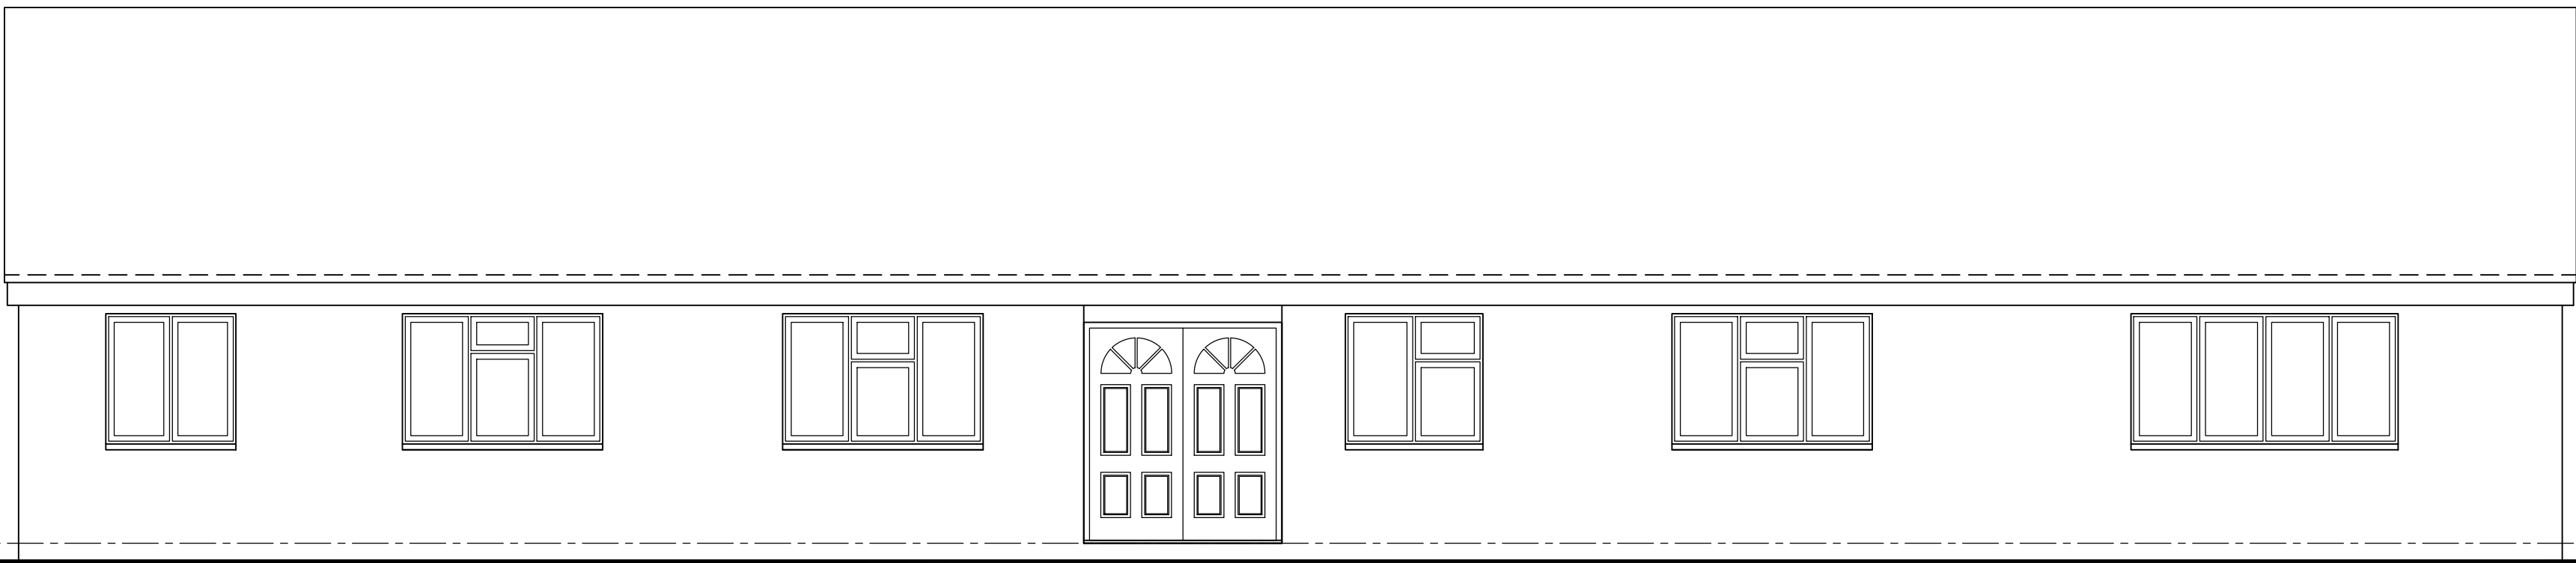

Existing Front Elevation
Scale 1:50



Disclaimer

© This drawing is the copyright of Lawrence & Finley Architects Ltd. and may not be reproduced or used except by written permission.
Figured dimensions to have precedence over scaling.
Please read this drawing in conjunction with the specification.
Check all site dimensions prior to any construction.
Refer any discrepancies found to the Architects.

Revisions

--	--


Contact + Location

T 07974 834305
E kristian@lfarchitects.co.uk

Lawrence & Finley Architects Ltd.
27 Templar Road,
Ashby-De-La-Zouch,
Leicestershire, LE65 2AD

Details

Client Job Title Job Type Drawing Title	Mr & Mrs Assinder The Folly, Main Road, Twycross Residential Extension Existing Plans + Elevations
Job Number Drawing Number Scale Status	277 PL-02 1:50 A1 PLANNING

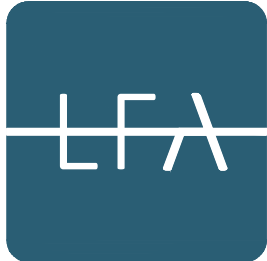

LAWRENCE | FINLEY
ARCHITECTS