


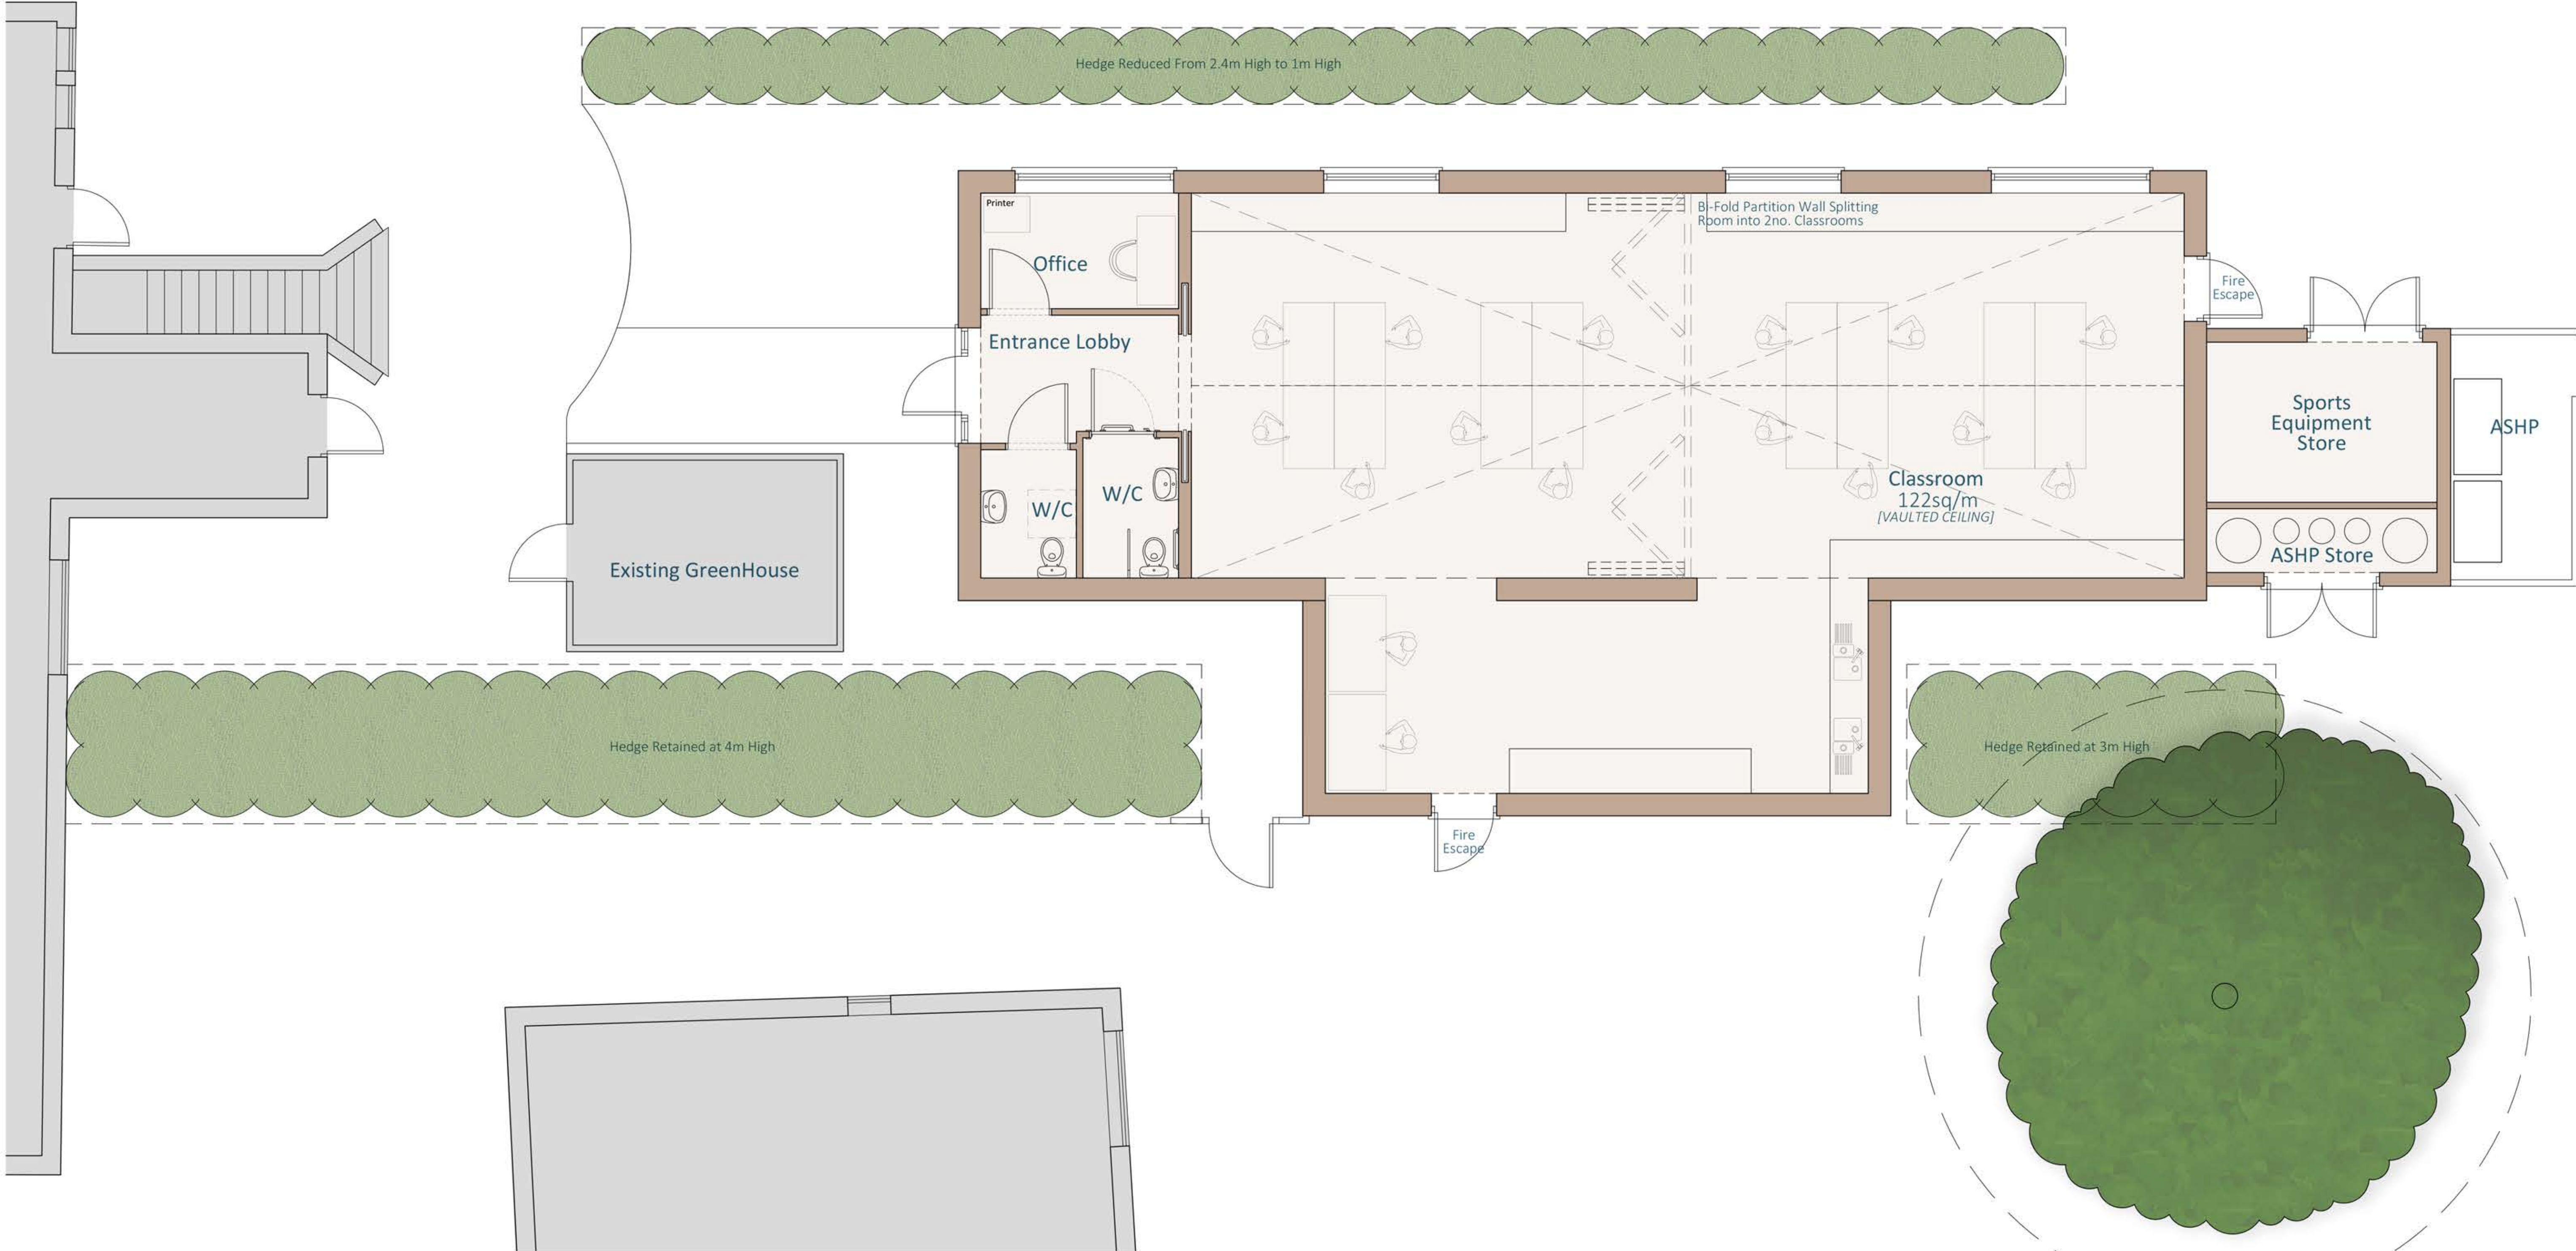

Disclaimer

© This drawing is the copyright of Lawrence & Finley Architects Ltd. and may not be reproduced or used except by written permission.
Figured dimensions to have precedence over scaling.
Please read this drawing in conjunction with the specification.
Check all site dimensions prior to any construction.
Refer any discrepancies found to the Architects.

Revisions

A	Revised In Line With Clients Comments	27/10/2023
---	---------------------------------------	------------

Contact + Location

T 07974 834305
E kristian@lfarchitects.co.uk

Lawrence & Finley Architects Ltd.
27 Templar Road,
Ashby-De-La-Zouch,
Leicestershire, LE65 2AD

Details

Client	Twycross House School
Job Title	THS, Main Road, Twycross
Job Type	New School Classroom
Drawing Title	Proposed Floor Plan
Job Number	274
Drawing Number	PL-04A
Scale	1:50 A1
Status	PLANNING



LAWRENCE | FINLEY
ARCHITECTS