



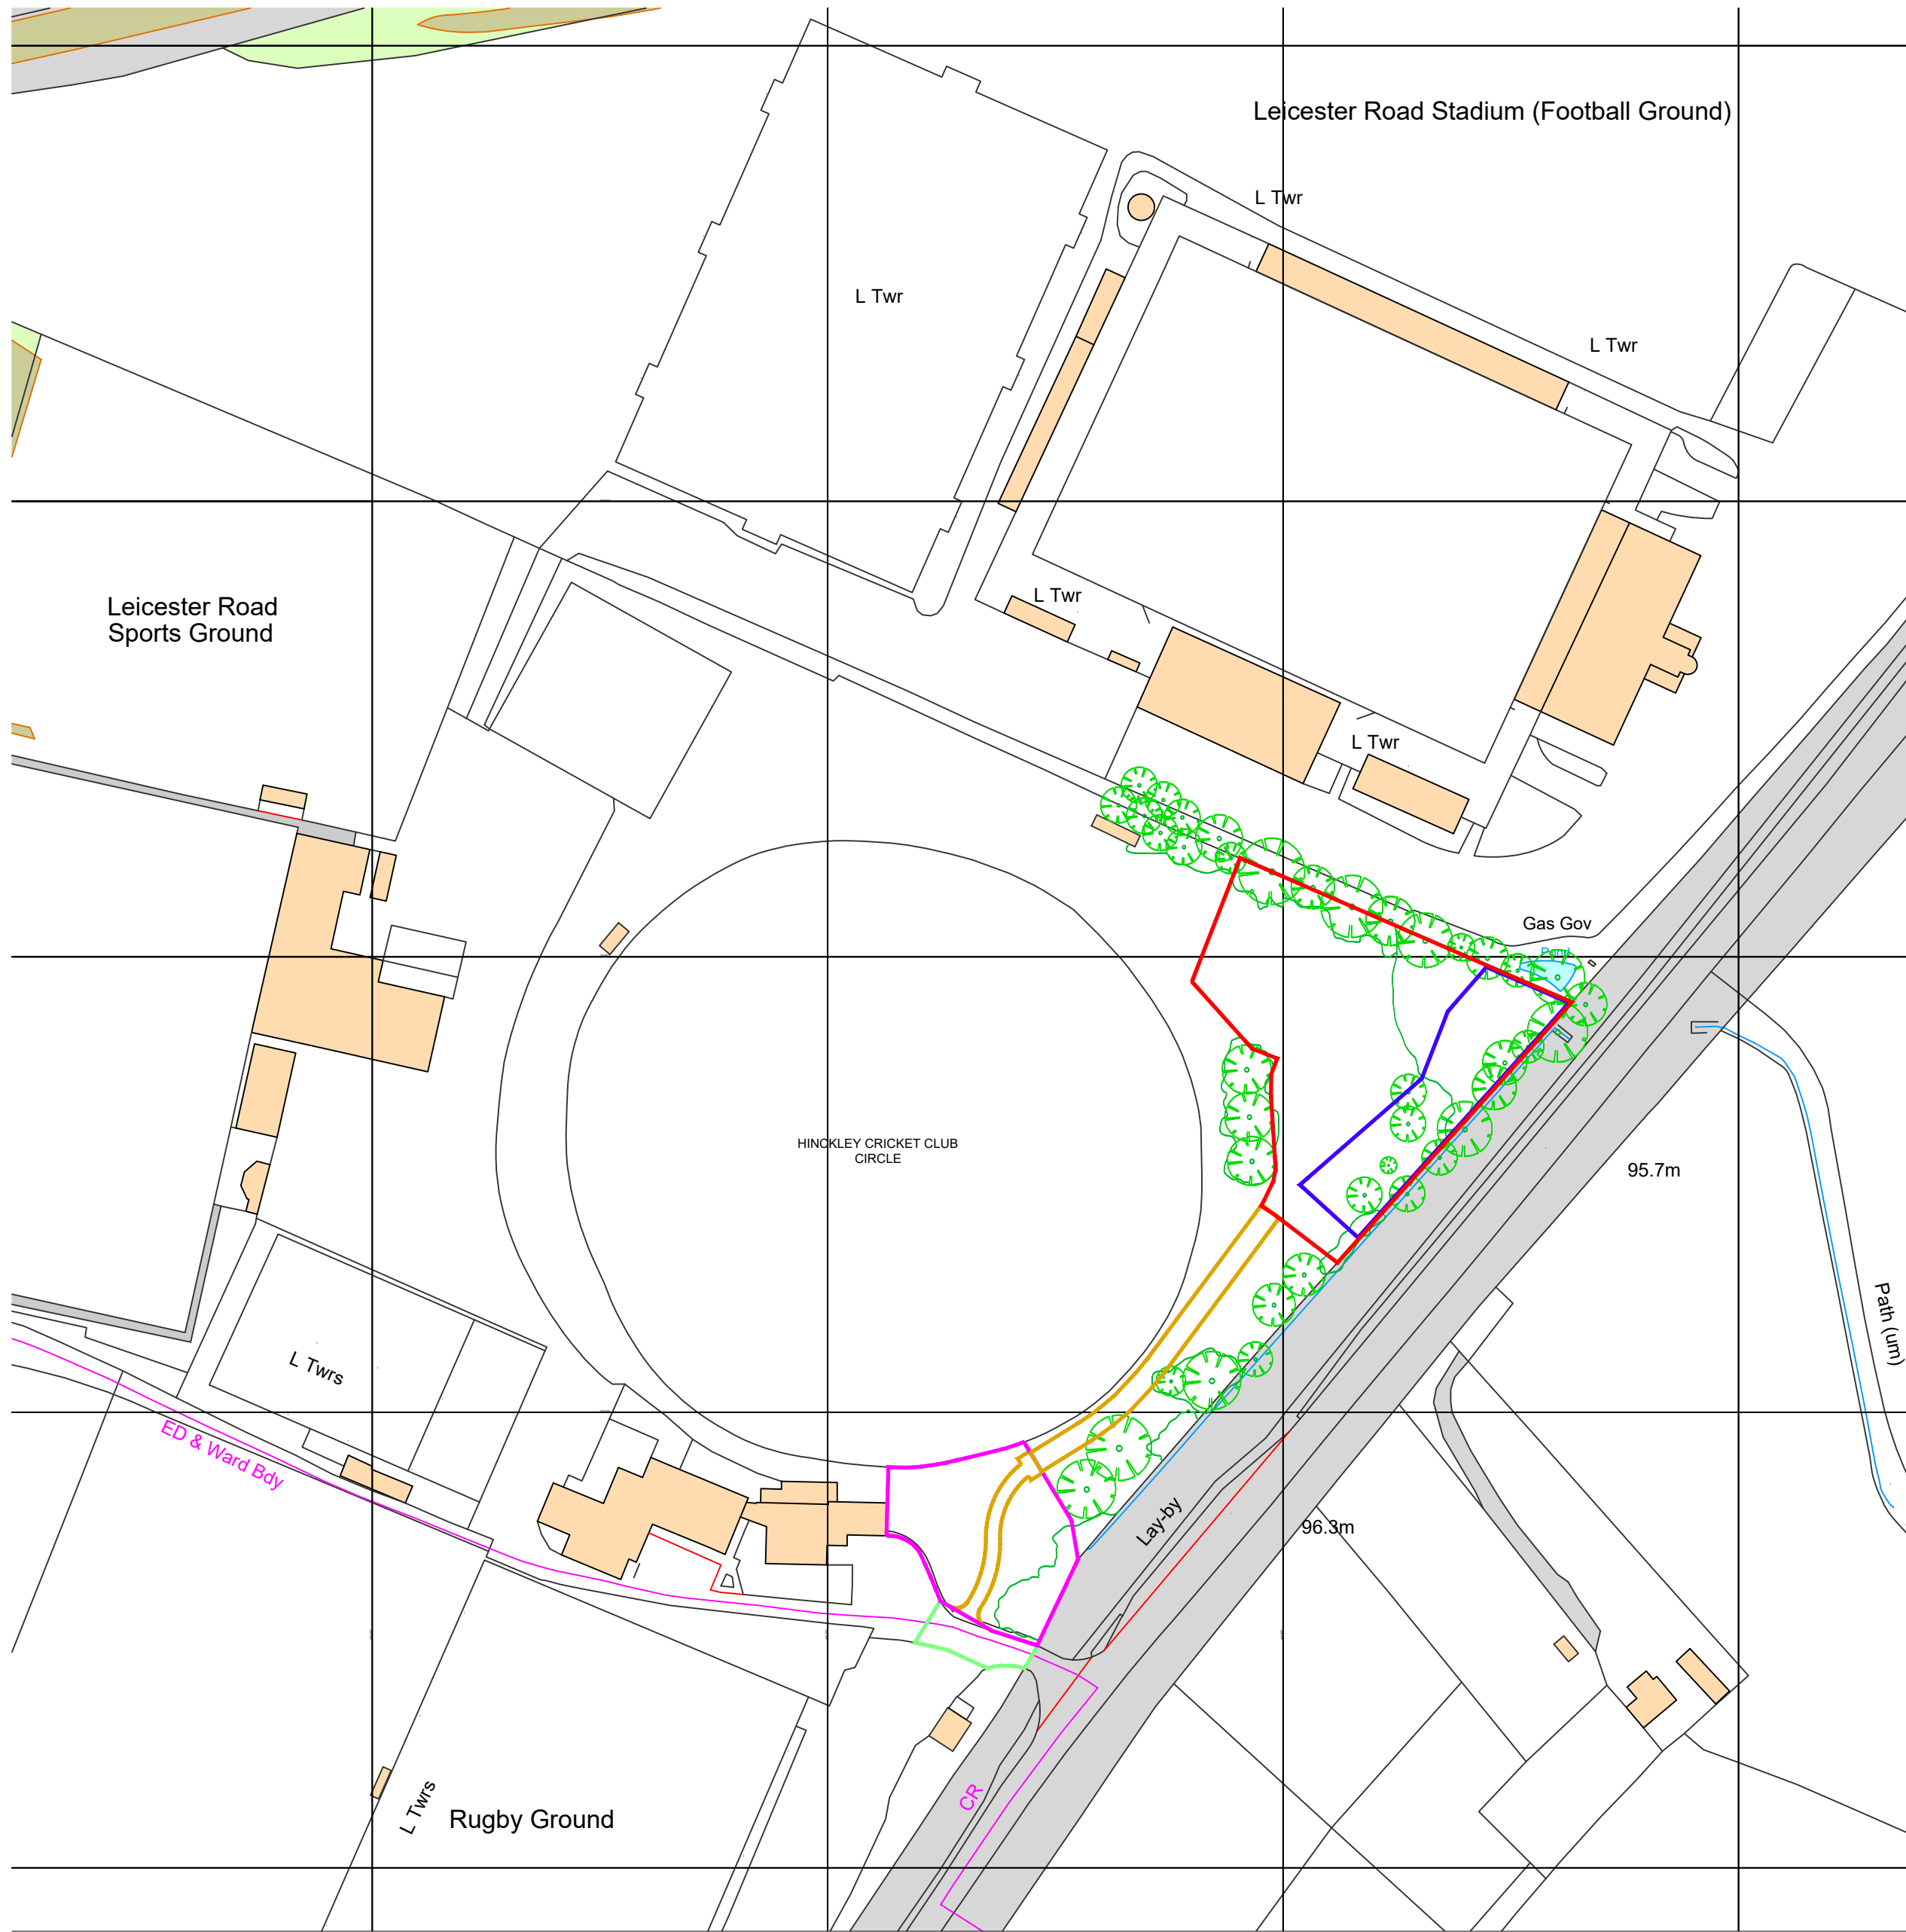


Site Plan

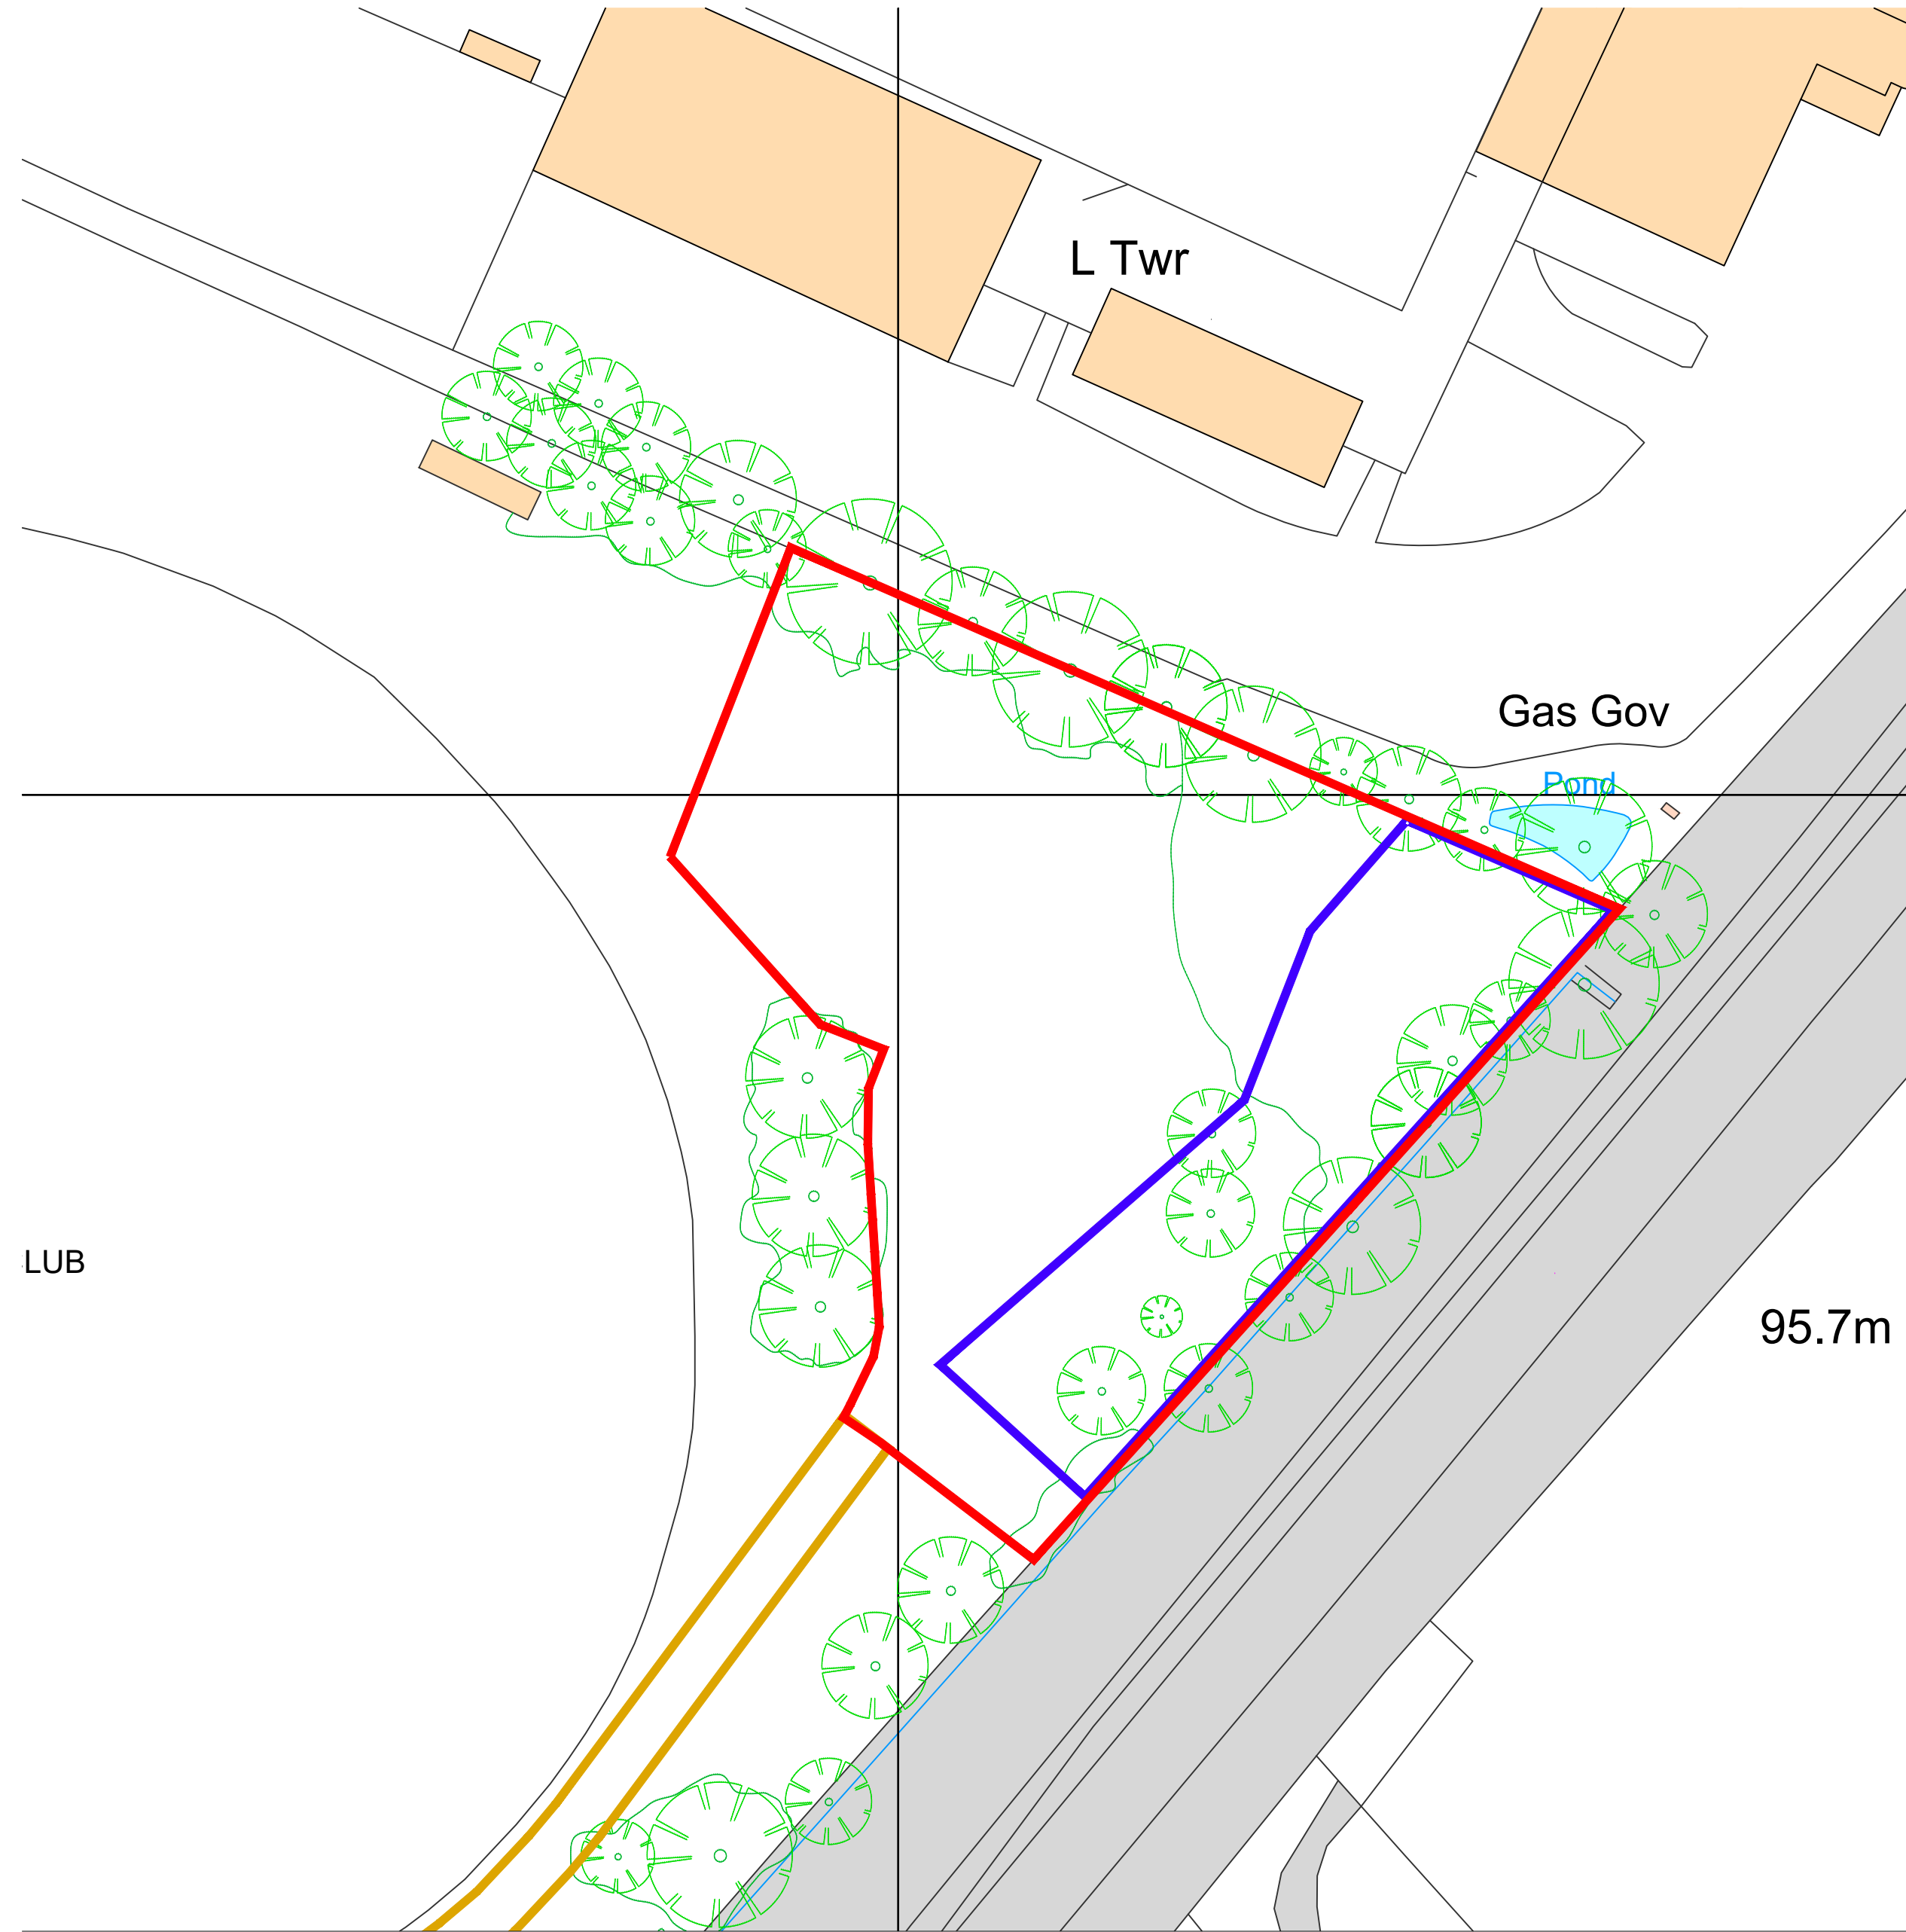

Block Plan

- Proposed Hinckley National Rail Freight Interchange Roundabout Construction Boundary. Approx 1063m².
- Extent of Proposed Site Boundary (Land Acquisition) with an Area of 3644m² (based on OS Ordinance Data).
- Proposed access road required over land outside of site boundary. Ownership of road retained by Rugby/Cricket Club. Road constructed & maintained by Boxing Club.
- Right of access required over land.
- Right of access required over existing hand standing. Hardstanding maintained by Cricket Club.

Do not scale from this drawing. Work to given dimensions. All dimensions to be checked on site. Any discrepancies with this drawing to be reported and clarified prior to commencing work on site, if in doubt - Ask. Corporate Architecture Ltd accept no responsibility for works not undertaken fully in accordance with this drawing and relevant specifications. Copyright © Corporate Architecture Limited

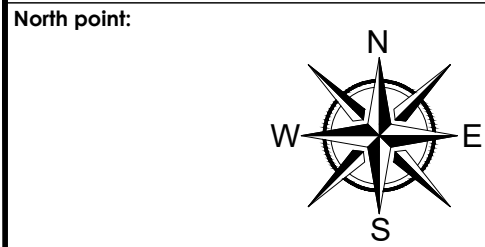

Notes:

Rev:	Description:	By:	Date:
P5	Updated inline with revised site plan.	JG	21/11
P4	Red line updated in line with proposed site plan boundary & Railway freight outline.	JG	29/07
P3	Red line updated in line with proposed site plan boundary & Railway freight outline.	JG	30/05
P2	Red line updated in line with proposed site plan boundary.	JG	29/09

Project:
Land Adjacent to Hinckley Rugby Club
Hinckley
Leicestershire

Client:
Heart of England Boxing Club
Louise & Caspar Hobbs

"The Christian Hobbs Boxing Gym"

Scale:
VARIOUS

Drawn by:	Checked:	Date:	Paper Size:
JG		Aug 2021	A1

Drawing Title:
OS MAP - SITE & BLOCK PLAN

Drawing Status:
PRE-APPLICATION

Drawing Number:	Revision Number:
4594/HOEB/21/001	P5



CORPORATE ARCHITECTURE LIMITED
CHARTERED ARCHITECTS

HEAD OFFICE
Venari House, 1 Timbush Way,
Market Harborough,
Leicestershire, LE16 7XY
Tel: 01858 467476