



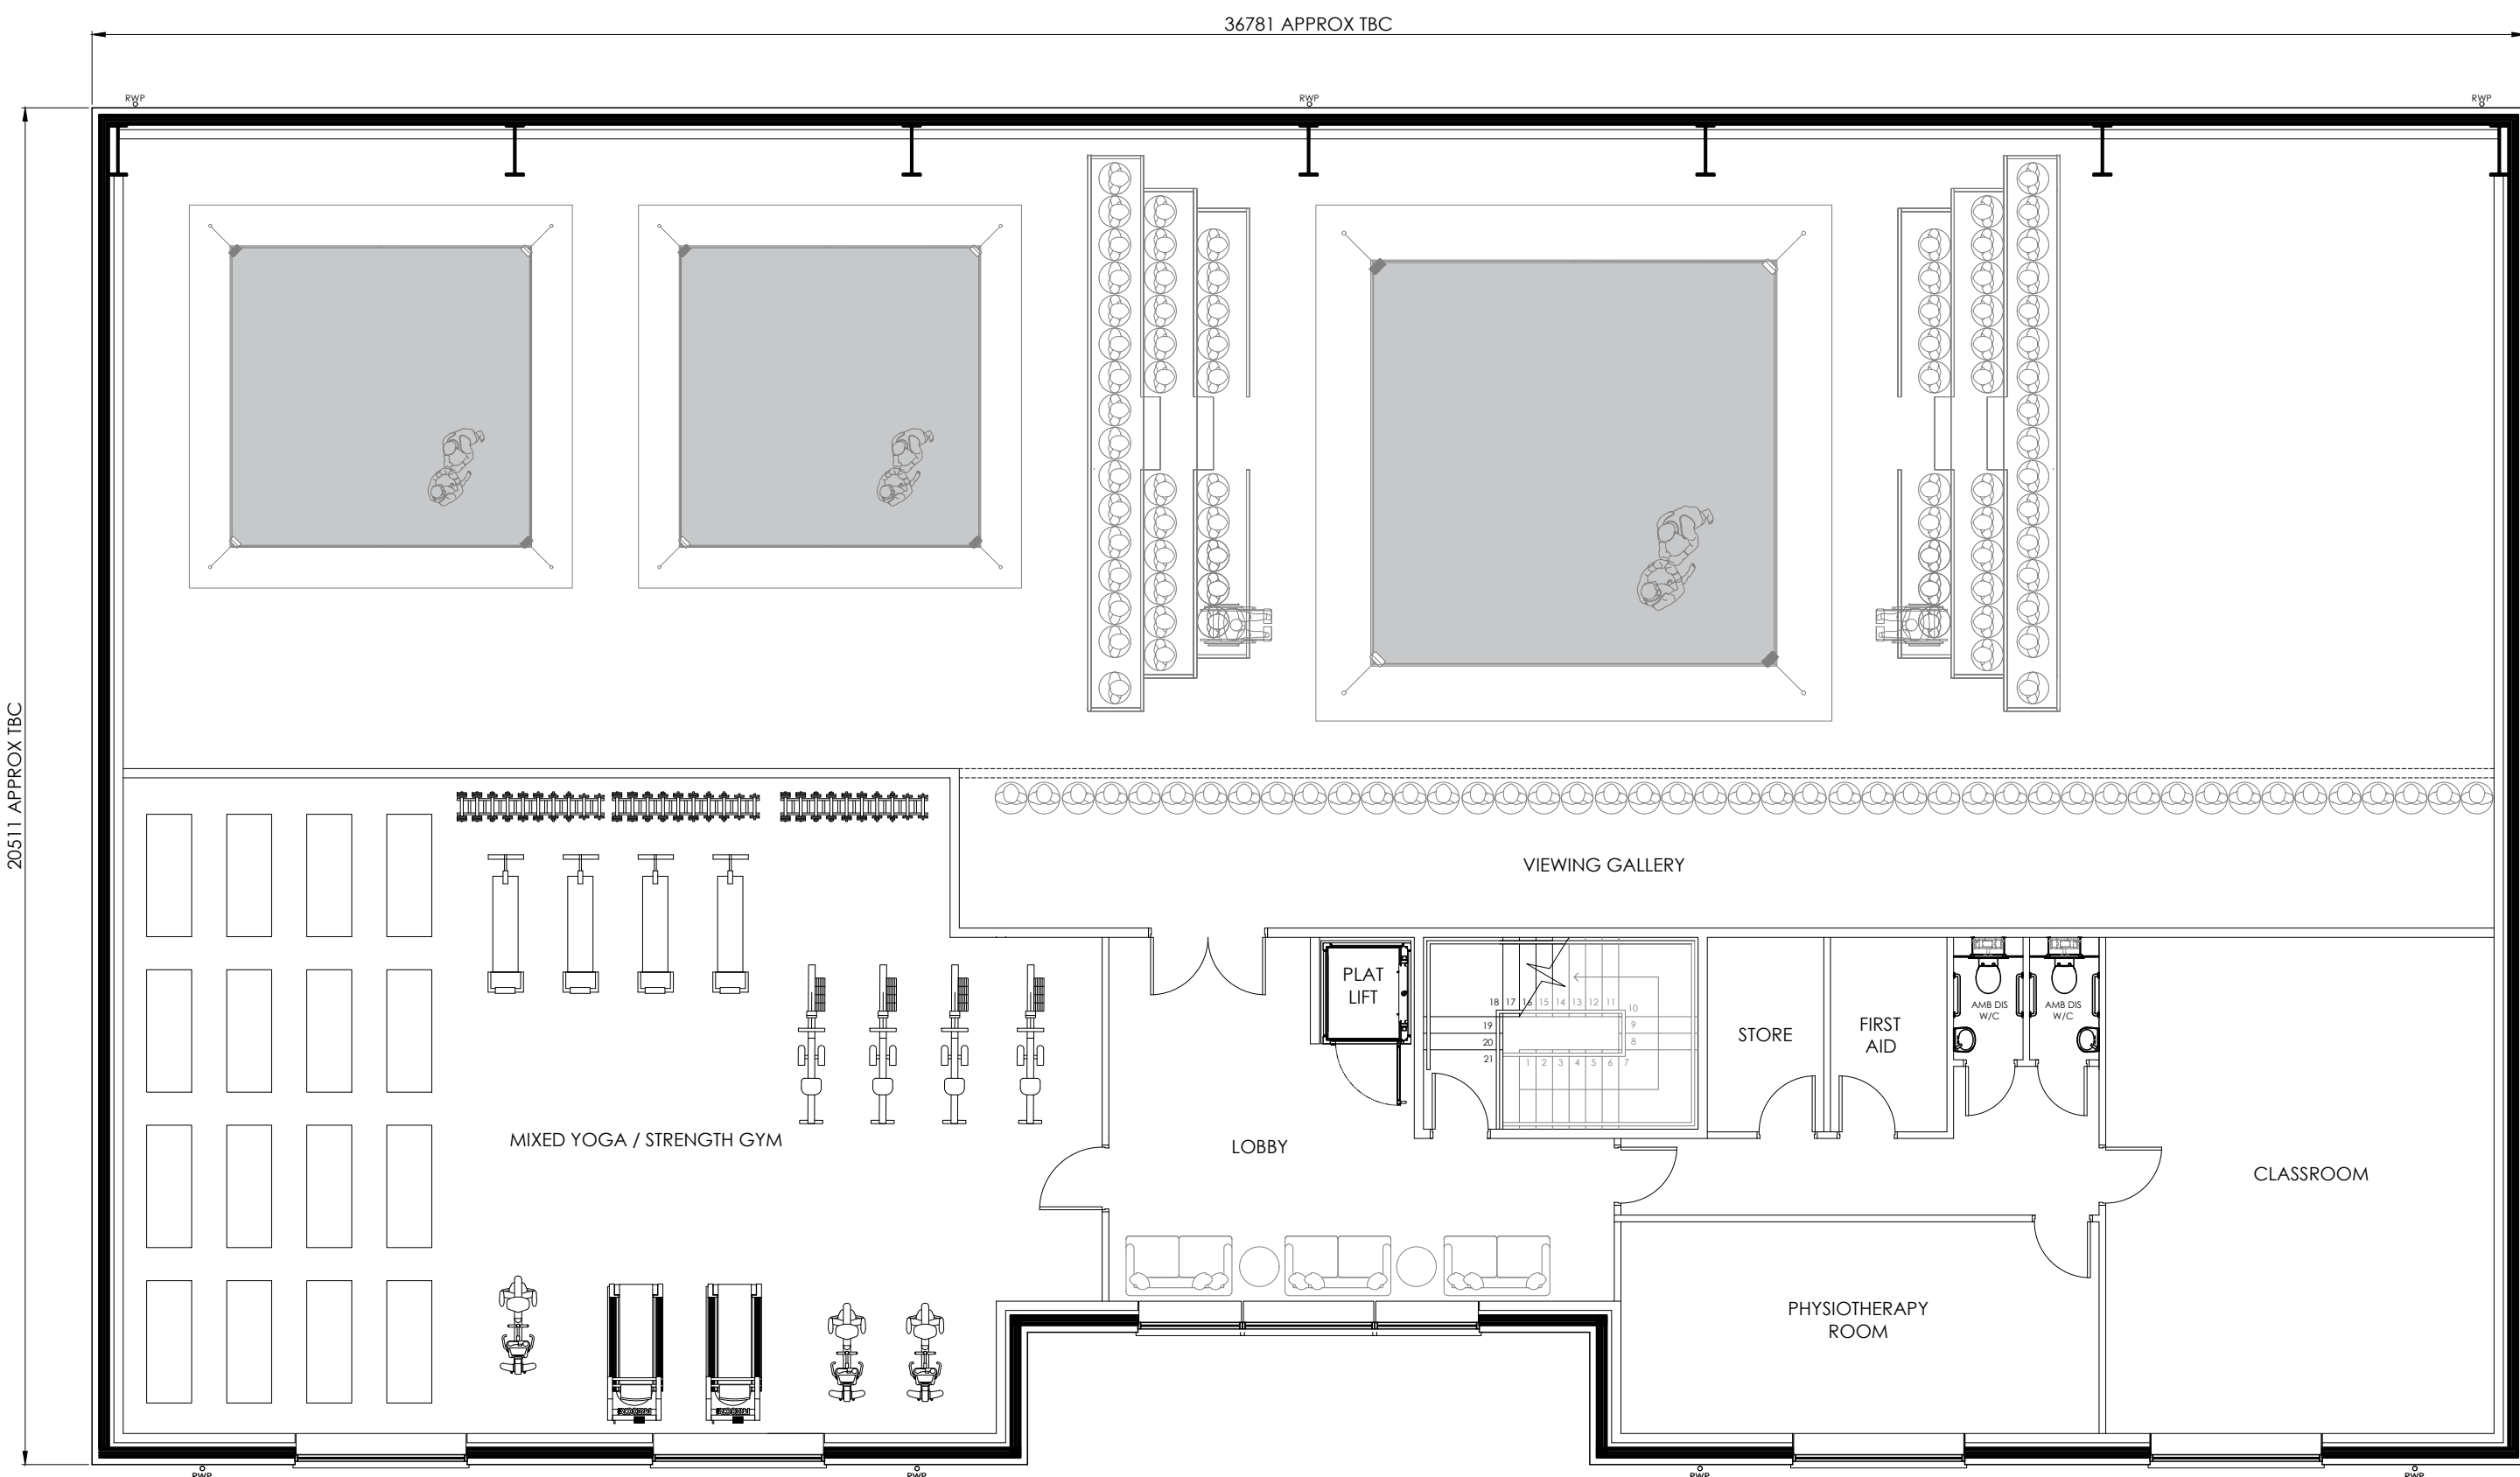

Proposed First Floor Plan

0 1m 2m 3m 4m 5m 1:100

Printed or electronic copies of this drawing can be scaled for planning purposes only. Any discrepancies with this drawing to be reported and clarified prior to commencing work on site, if in doubt - Ask.
Corporate Architecture Ltd accept no responsibility for works not undertaken fully in accordance with this drawing and relevant specifications.
Copyright © Corporate Architecture Limited

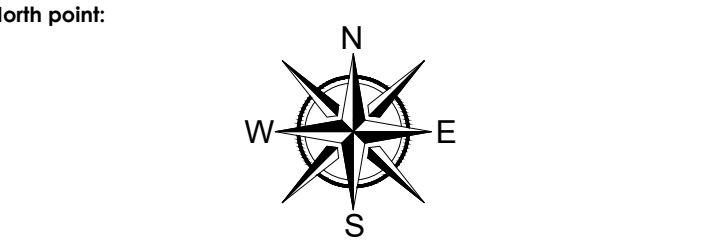

Notes:

Revision Log:			
P3	Window positions updated to match elevation setting out.	JG	23/01/23
P2	Internal layout adjusted to account for steel beam structure. Staircase & lift moved.	JG	29/07/22
P1	Layout redrawn. Footprint reduced. Orientation altered. Re-draw.	JG	30/05/22

Rev:	Description:	By:	Date:
------	--------------	-----	-------

Project:
Land Adjacent to Hinckley Rugby Club
Hinckley
Leicestershire

Client:
Heart of England Boxing Club
Louise & Caspar Hobbs

"The Christian Hobbs Boxing Gym"

Scale:
0 1m 2m 3m 4m 5m 1:100

Drawn by:	Checked:	Date:	Paper Size:
JG		April 2022	A1

Drawing Title:
Proposed First Floor Plan

Drawing Status:
PLANNING ISSUE

Drawing Number:	Revision Number:
4594/HOEBBC/21/111	P3

CORPORATE ARCHITECTURE LIMITED
CHARTERED ARCHITECTS

HEAD OFFICE
Venari House, 1 Timbush Way,
Market Harborough,
Leicestershire, LE16 7XY
Tel: 01858 467476

ISO 9001 office@corporatearchitecture.co.uk RIBA Chartered Practice
www.corporatearchitecture.co.uk