


Printed or electronic copies of this drawing can be scaled for planning purposes only. Any discrepancies with this drawing to be reported and clarified prior to commencing work on site, if in doubt - Ask.
Corporate Architecture Ltd accept no responsibility for works not undertaken fully in accordance with this drawing and relevant specifications.
Copyright © Corporate Architecture Limited

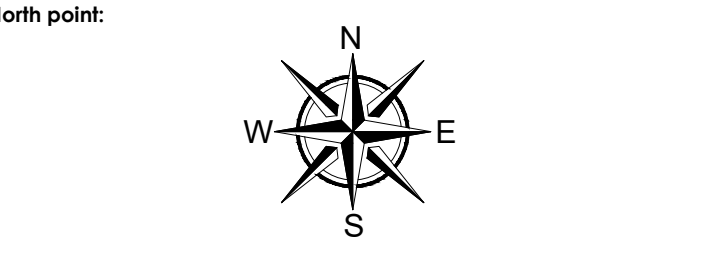

Notes:

Revision Log:

Rev:	Description:	By:	Date:
------	--------------	-----	-------

Project:
Land Adjacent to Hinckley Rugby Club
Hinckley
Leicestershire

Client:
Heart of England Boxing Club
Louise & Caspar Hobbs

"The Christian Hobbs Boxing Gym"

Scale:
 1:100

Drawn by:	Checked:	Date:	Paper Size:
JG		July 2022	A1

Drawing Title:
Proposed Roof Plan

Drawing Status:
PLANNING ISSUE

Drawing Number:	Revision Number:
4594/HOEBBC/21/112	P1




CORPORATE ARCHITECTURE LIMITED
CHARTERED ARCHITECTS

HEAD OFFICE
Venari House, 1 Timbush Way,
Market Harborough,
Leicestershire, LE16 7XY
Tel: 01858 467476



office@corporatearchitecture.co.uk
www.corporatearchitecture.co.uk

RIBA
Chartered Practice

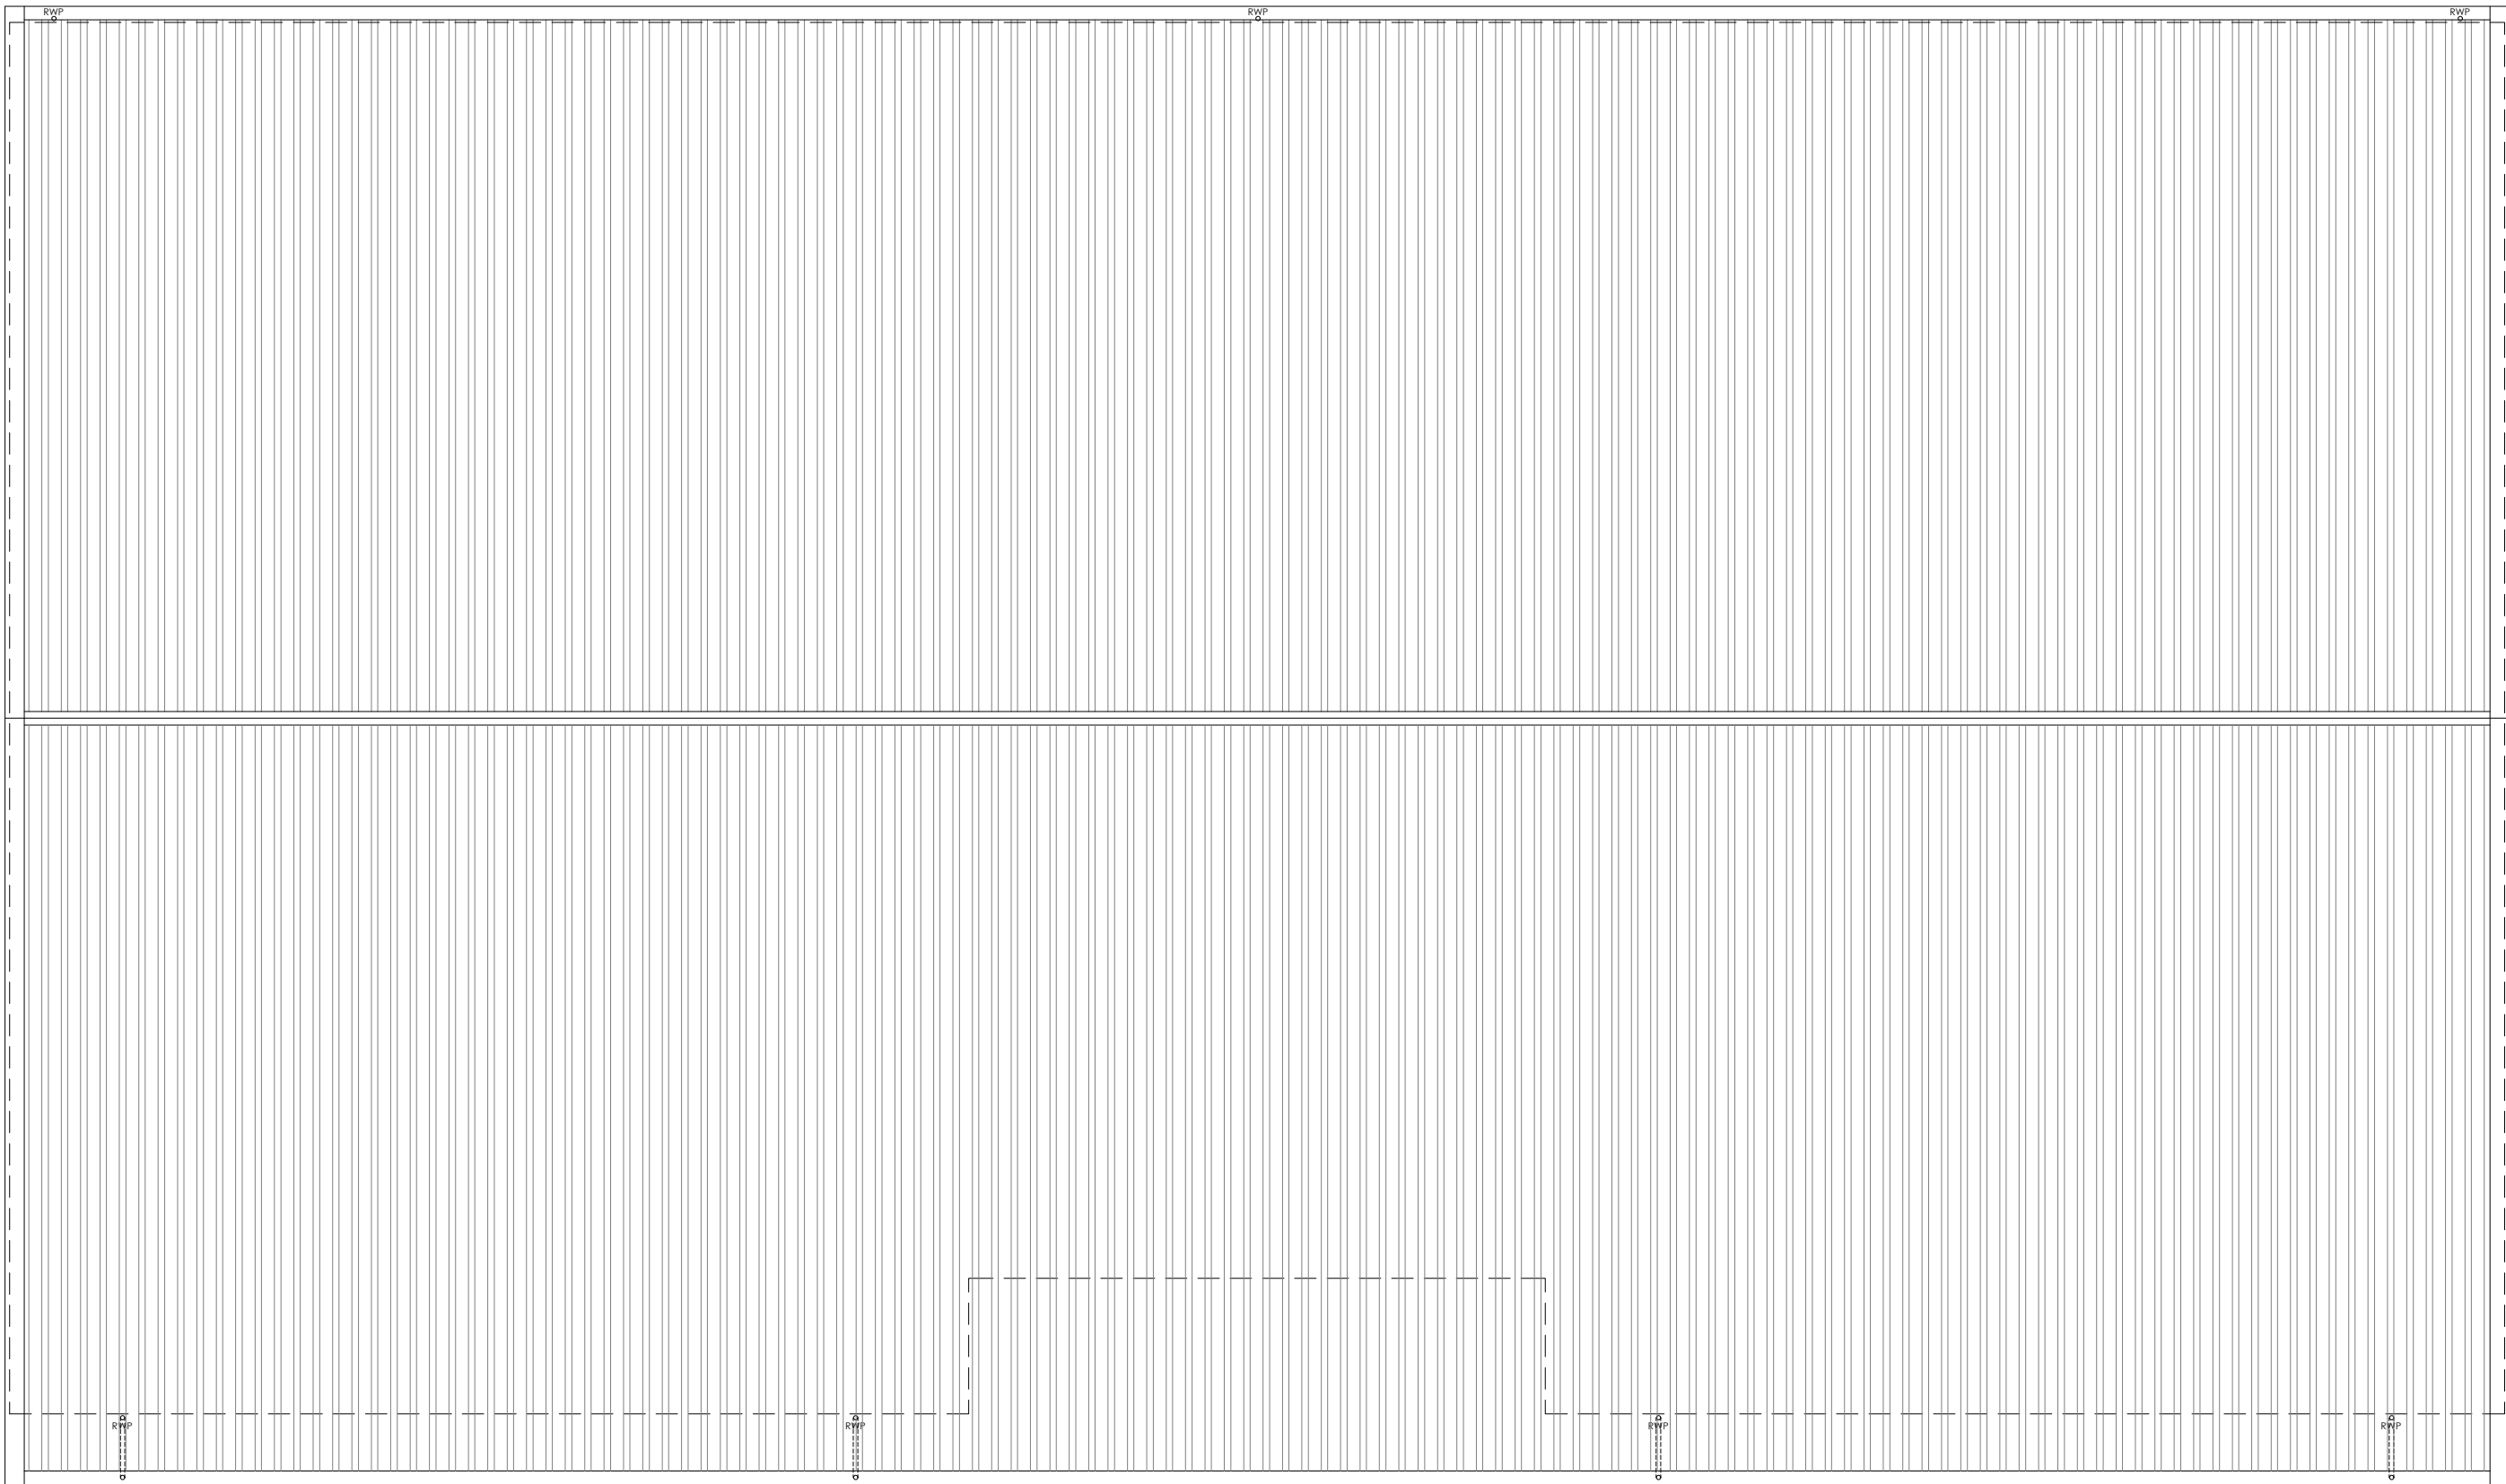

Proposed Roof Plan

1:100