



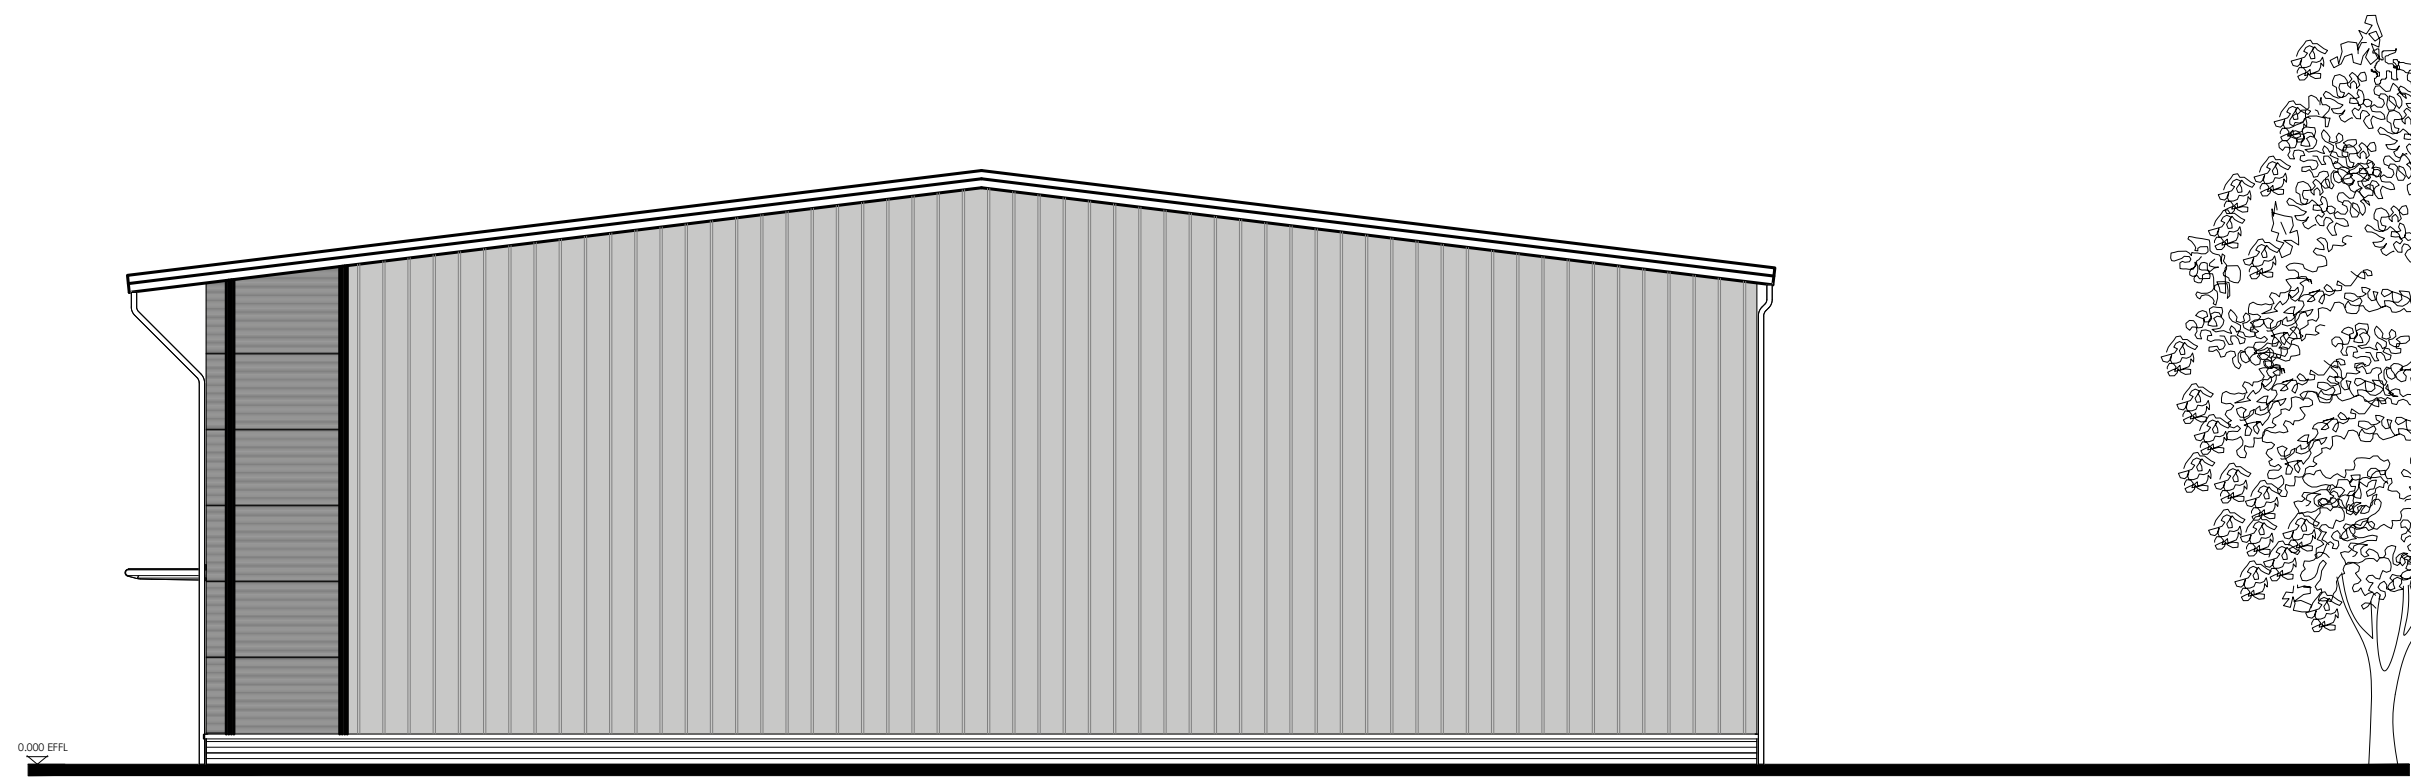

Proposed Side (South-East Facing) Elevation

0 1m 2m 3m 4m 5m 1:100

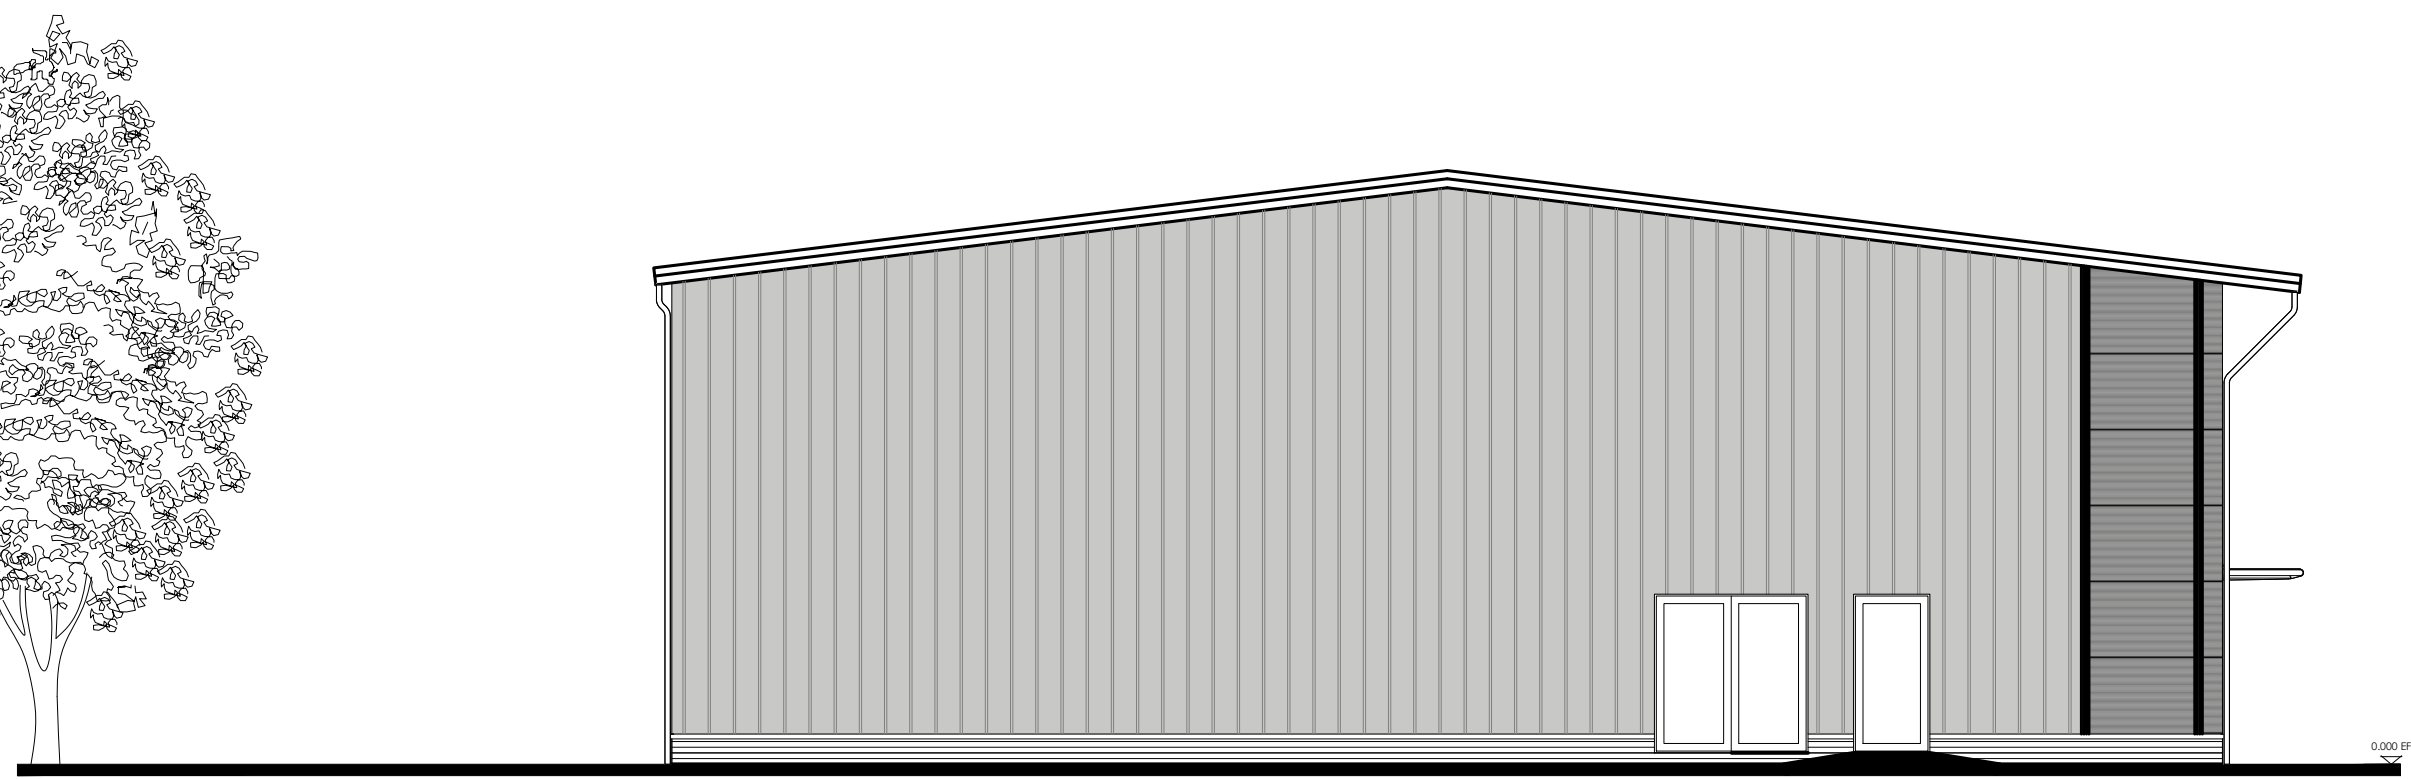


Proposed Side (North-West Facing) Elevation

0 1m 2m 3m 4m 5m 1:100



Proposed Front (South-West Facing) Elevation

0 1m 2m 3m 4m 5m 1:100

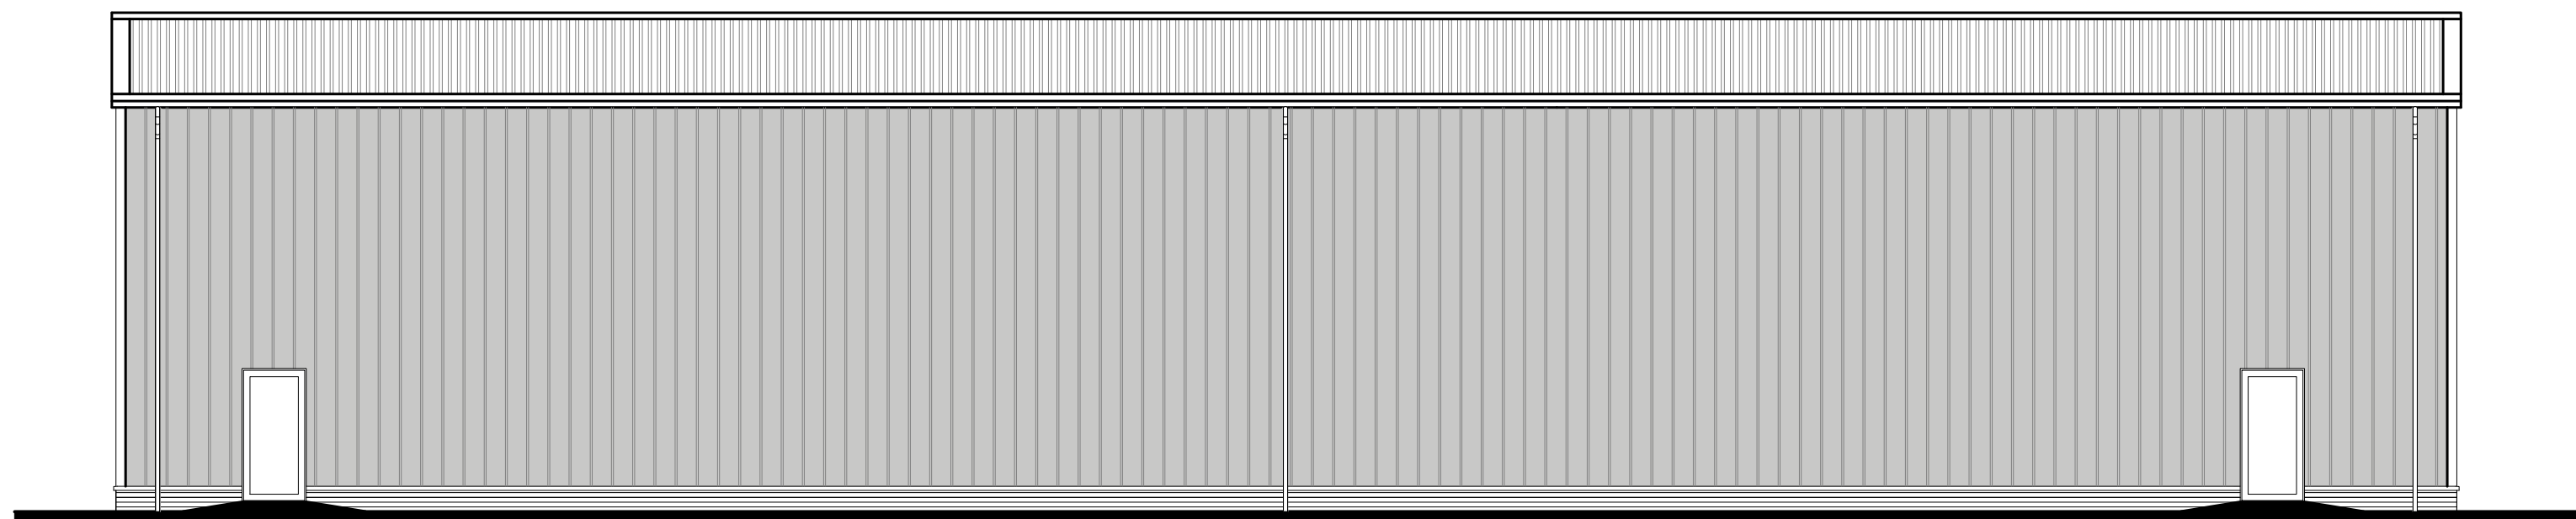


Proposed Rear (North-East Facing) Elevation

0 1m 2m 3m 4m 5m 1:100

Printed or electronic copies of this drawing can be scaled for planning purposes only. Any discrepancies with this drawing to be reported and clarified prior to commencing work on site, if in doubt - Ask.
Corporate Architecture Ltd accept no responsibility for works not undertaken fully in accordance with this drawing and relevant specifications.
Copyright © Corporate Architecture Limited

North point:

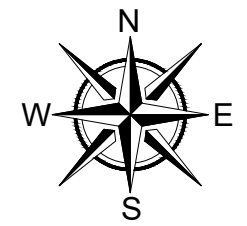

Notes:

SP = SPECIAL / CUT PANEL DUE TO REQUIRED CILL HEIGHTS.

100MM THICK KINGSPAN KS SERIES MINI MICRO-RIB INSULATED WALL PANEL LAID HORIZONTALLY. COLOUR: SPECTRUM METALLIC SILVER.

100MM THICK KINGSPAN QUADCORE EVOLUTION AXIS INSULATED WALL PANEL LAID HORIZONTALLY. COLOUR: SPECTRUM METALLIC GREYROCK.

100MM THICK KINGSPAN K31000RW INSULATED WALL PANEL LAID VERTICALLY. COLOUR: SPECTRUM METALLIC SILVER.

150MM THICK KINGSPAN K31000RW INSULATED PANEL LAID AT PITCH INDICATED ON SECTIONS. COLOUR: GOOSE WING GREY

5NO. COURSES OF WEINERBERGER SOLID BLUE CLASS A ENGINEERING BRICK

SOFFITS, FASCIAS & RAIN WATER GOODS ALUMINIUM POLYESTER POWDER COATED PREFORMED GOODS COLOUR RAL7016 ANTHRACITE GREY

EXTERNAL QUALITY UPVC DOORS & WINDOWS WITH EUROSTYLE STAINLESS STEEL HANDLES & ASSOCIATED IRONMONGERY. POLYESTER POWDERCOATED OR FACTORY FINISHED RAL7016 ANTHRACITE GREY. ENTRANCE DOORS TO ALUMINIUM GLAZED WITH LONG BAR PULL HANDLES. CURTAIN WALLING TO BE ALUMINIUM FINISHED RAL7016 ANTHRACITE GREY.

WHERE INDICATED ON ELEVATIONS, PROVIDE BRISE SOLE ABOVE WINDOWS. POLYESTER POWDERCOATED OR FACTORY FINISHED RAL7016 ANTHRACITE GREY.

Revision Log:

P5	Double doors added to plant room.	JG	08/06/23
P4	Internal joint line added to cladding panels.	JG	23/01/23
P3	Brise Solei added, RWP's added, Signage updated, Roof profiles added, Curtain walling height reduced.	JG	29/06/22
P2	Elevations re-drawn following kingspan meeting. Cladding shown indicatively at this stage for budget purposes. Final elevational treatments to be agreed.	JG	23/06/22
P1	Elevations re-drawn following adjustment to floor plans. Note: Height decreased, orientation decreased & entrance location altered. Overall footprint reduced.	JG	30/05/22

Rev: Description: By: Date:

Project:
Land Adjacent to Hinckley Rugby Club
Hinckley
Leicestershire

Client:
Heart of England Boxing Club
Louise & Caspar Hobbs

"The Christian Hobbs Boxing Gym"

Scale:
0 1m 2m 3m 4m 5m 1:100

Drawn by:	Checked:	Date:	Paper Size:
JG		April 2022	A1

Drawing Title:
Proposed Elevations

Drawing Status:
PLANNING ISSUE

Drawing Number:	Revision Number:
4594/HOEB/21/120	P5



CORPORATE ARCHITECTURE LIMITED
CHARTERED ARCHITECTS

HEAD OFFICE
Venari House, 1 Timbush Way,
Market Harborough,
Leicestershire, LE16 7XY
Tel: 01858 467476

ISO 9001 office@corporatearchitecture.co.uk RIBA Chartered Practice
www.corporatearchitecture.co.uk