
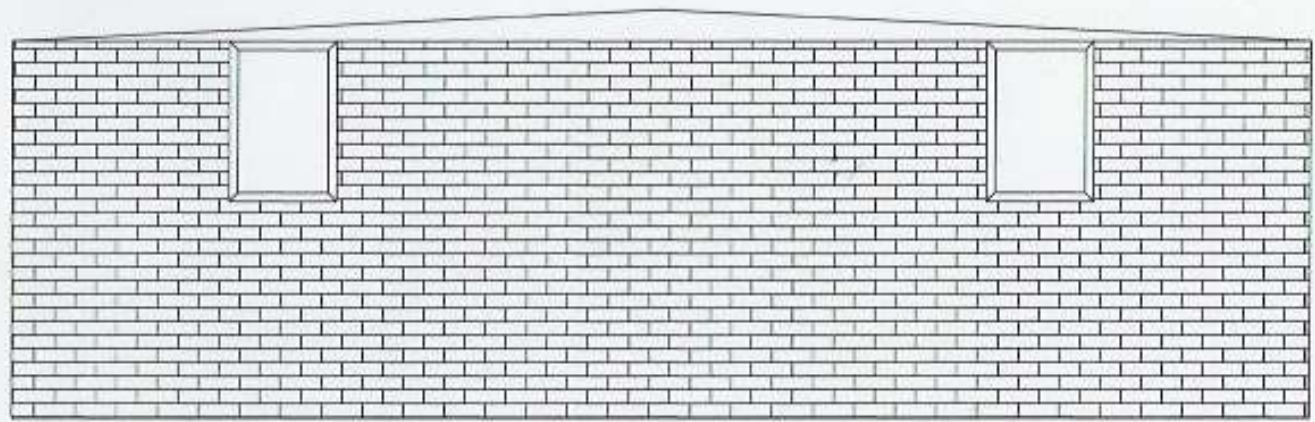


SP-003

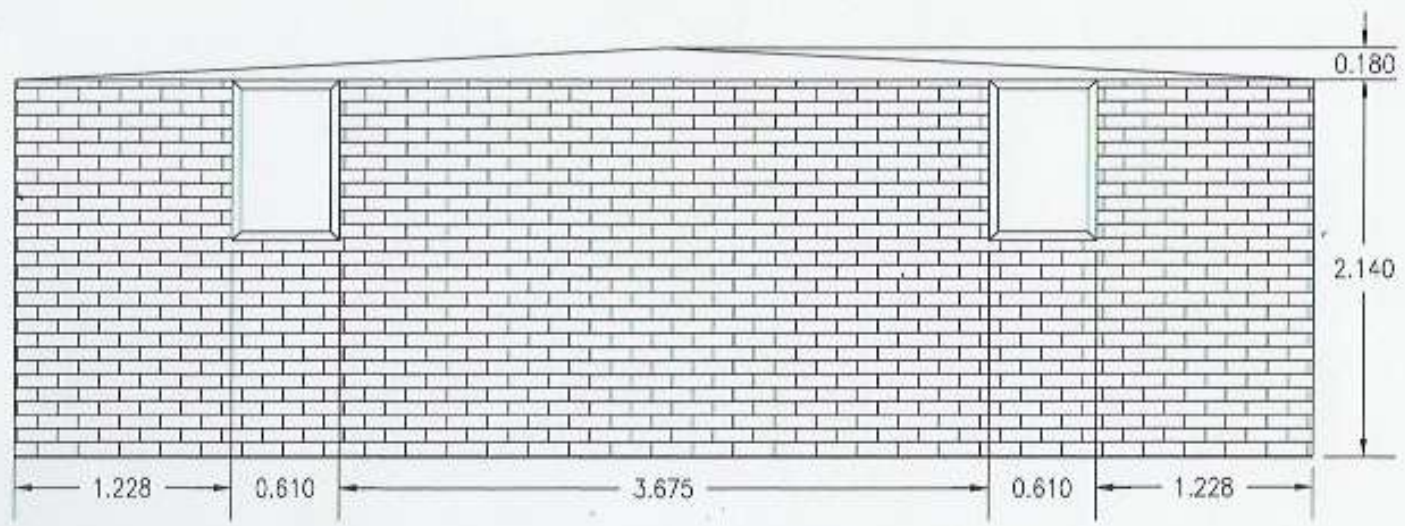

SP0012- FRONT ELEVATION (AMENDED)

Tp Designs

For File
SF Outbuilding Proposal

Date
11/11/11

Drawn
S. Palfreman

Rev 001 Description

Working Title
Information Only

Working File
Outbuilding Proposal
Rear Elevation

SP Project Code	Task	12/12/11
Proposal	Date Drawn	11/11/11
SP	Drawn By	TP
	Reviewed By	SP
	Approved By	AL

Drawn By
S. Palfreman