
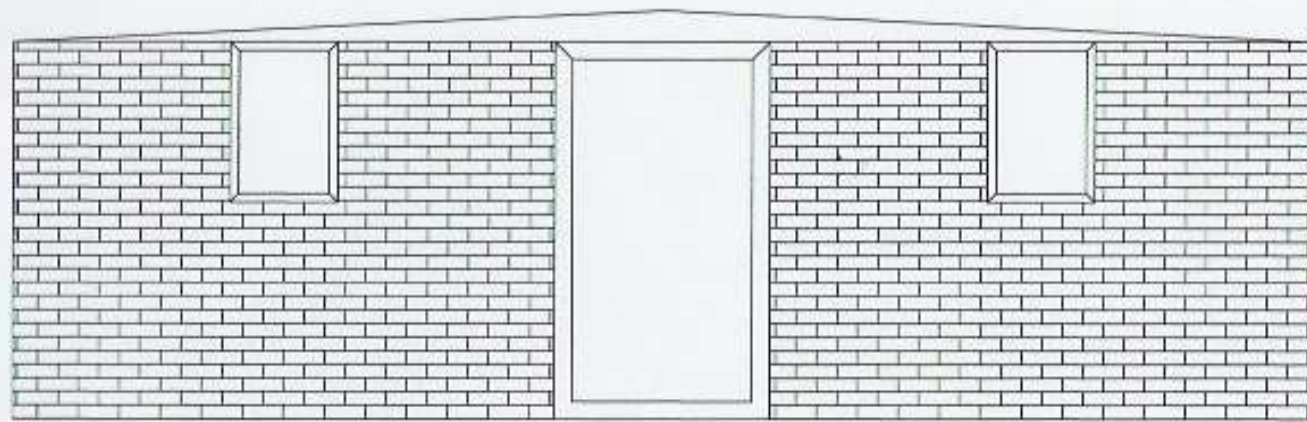


Project Number
SP-002

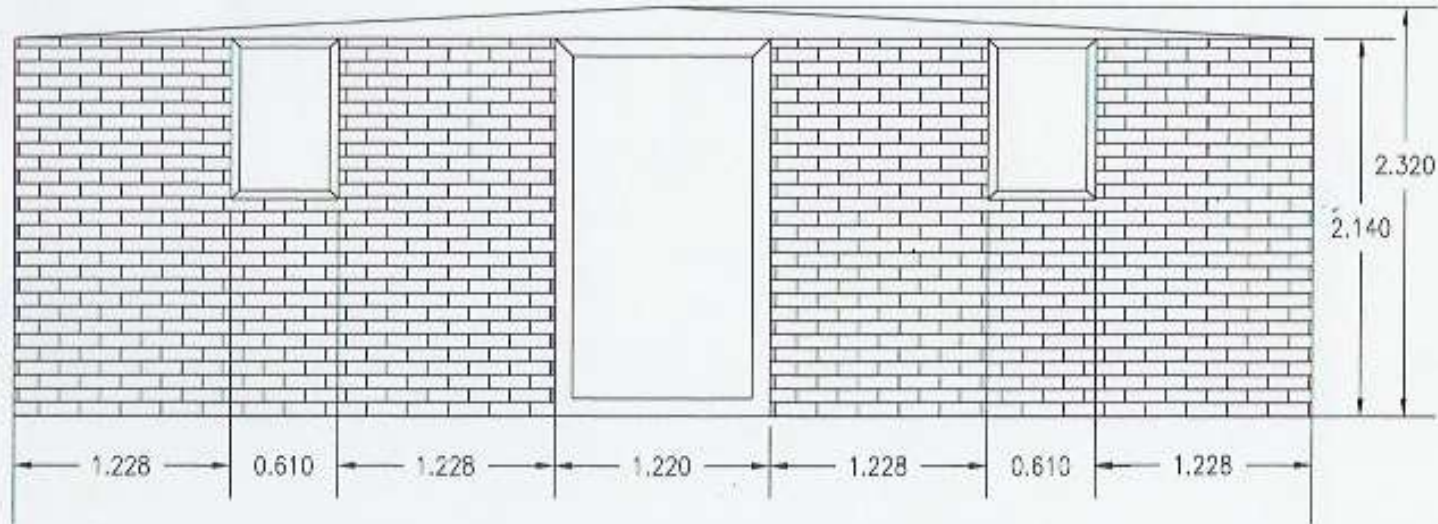

SP0013 - REAR ELEVATION - (ATTACHED)

TP Designs

Scale
SP Outbuilding Proposal

Drawn

Date
S. Pathman

Rev	Date	Description
1		Initial Design
2		Information Only
3		Design 100

Design 100

Outbuilding Proposal -
Front Elevations

Project Code	Scale	Date
SP0013	1/8" = 1'-0"	11/11/20
Proposed	Date Drawn	11/11/20
SP	Drawn By	SP
	Reviewed By	SP
	Engineer	SP

Project Number
SP-002