


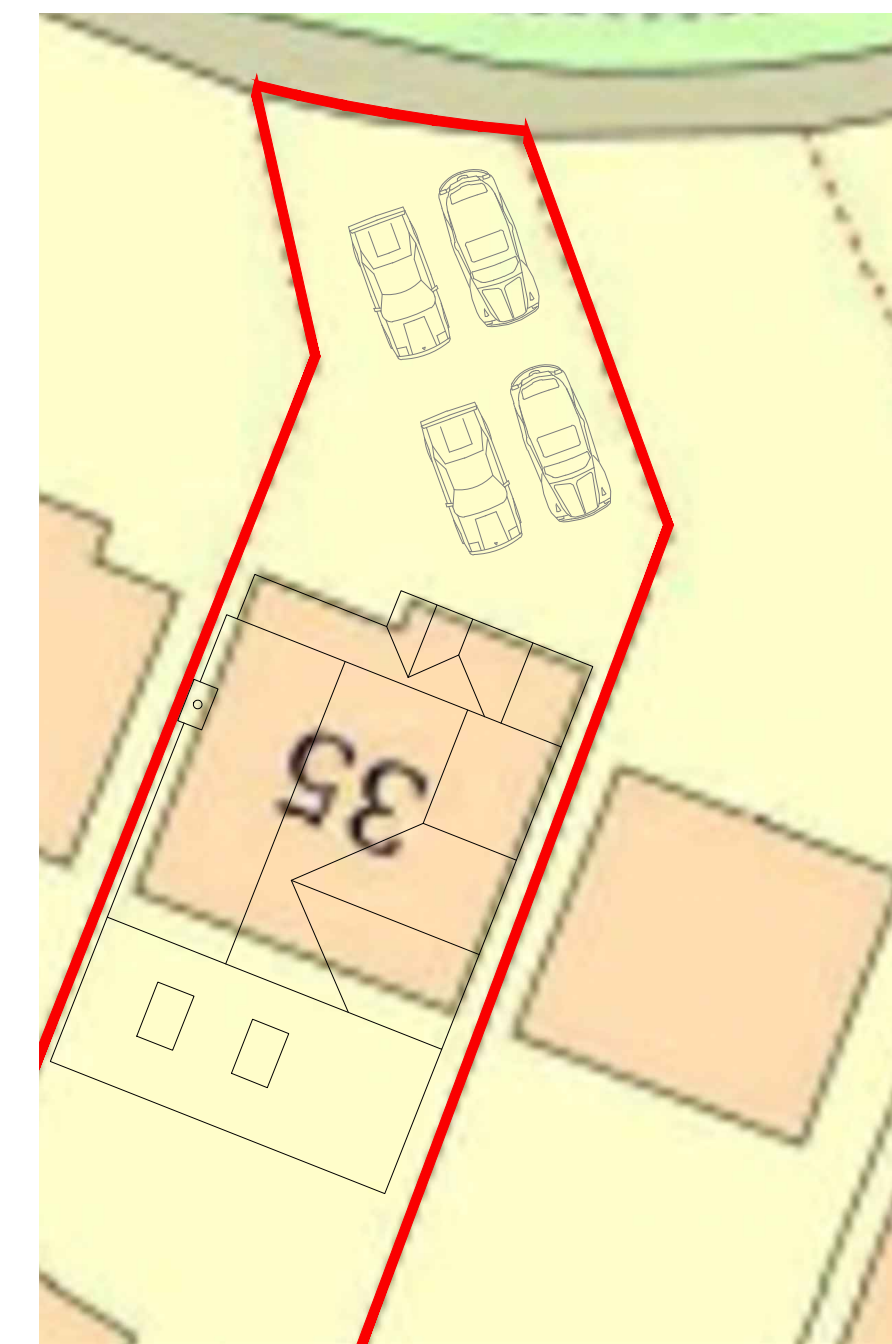
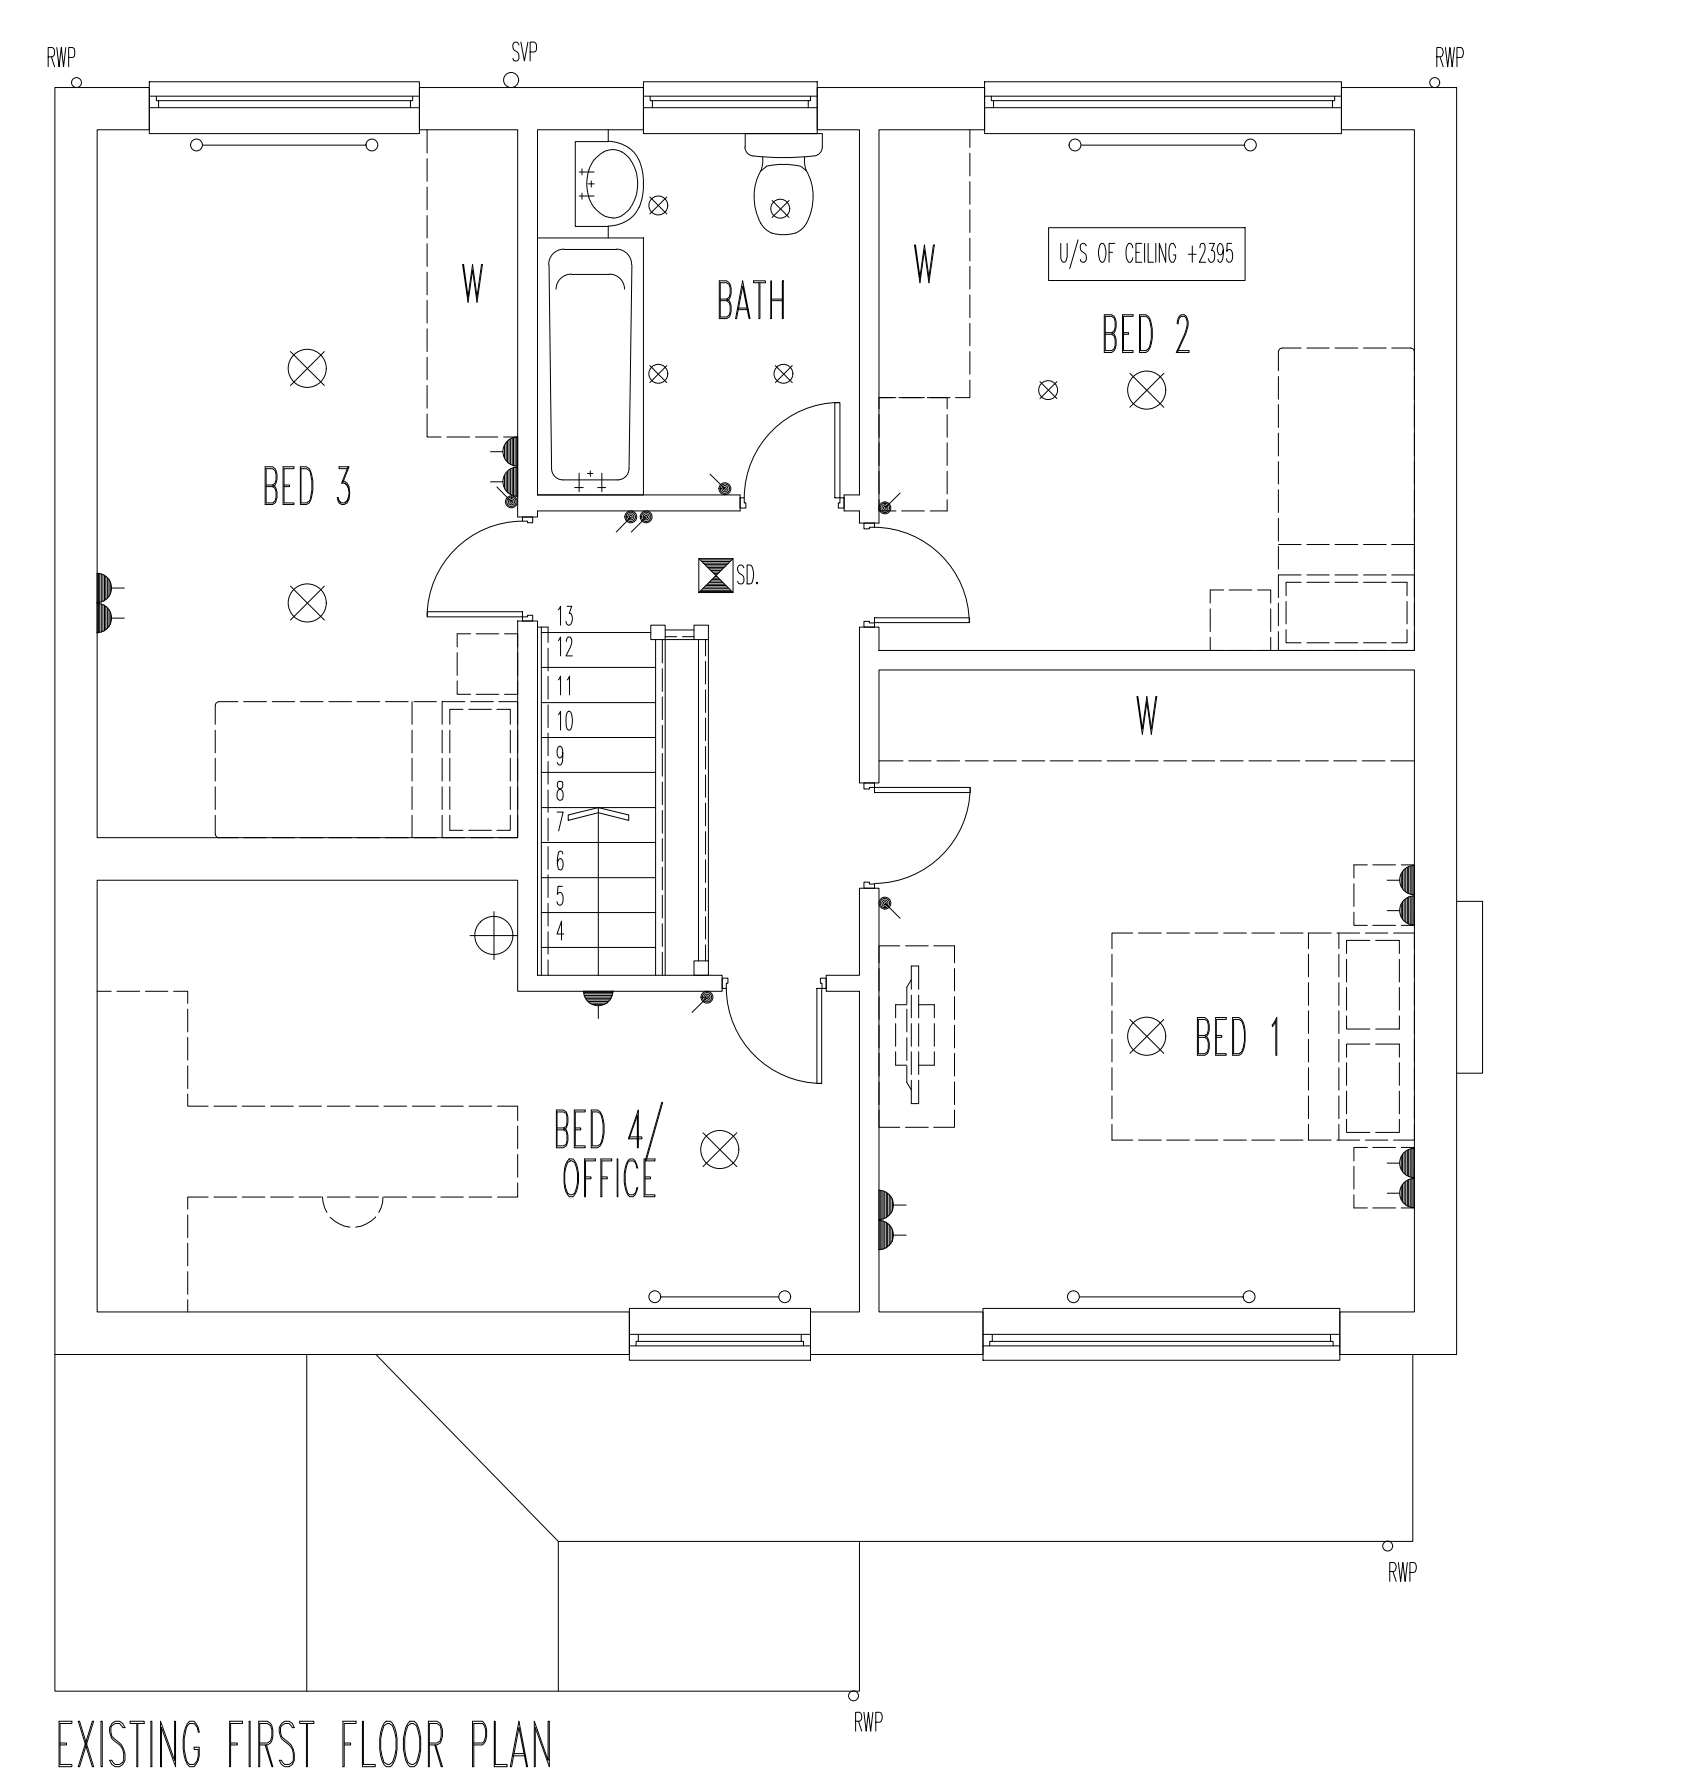
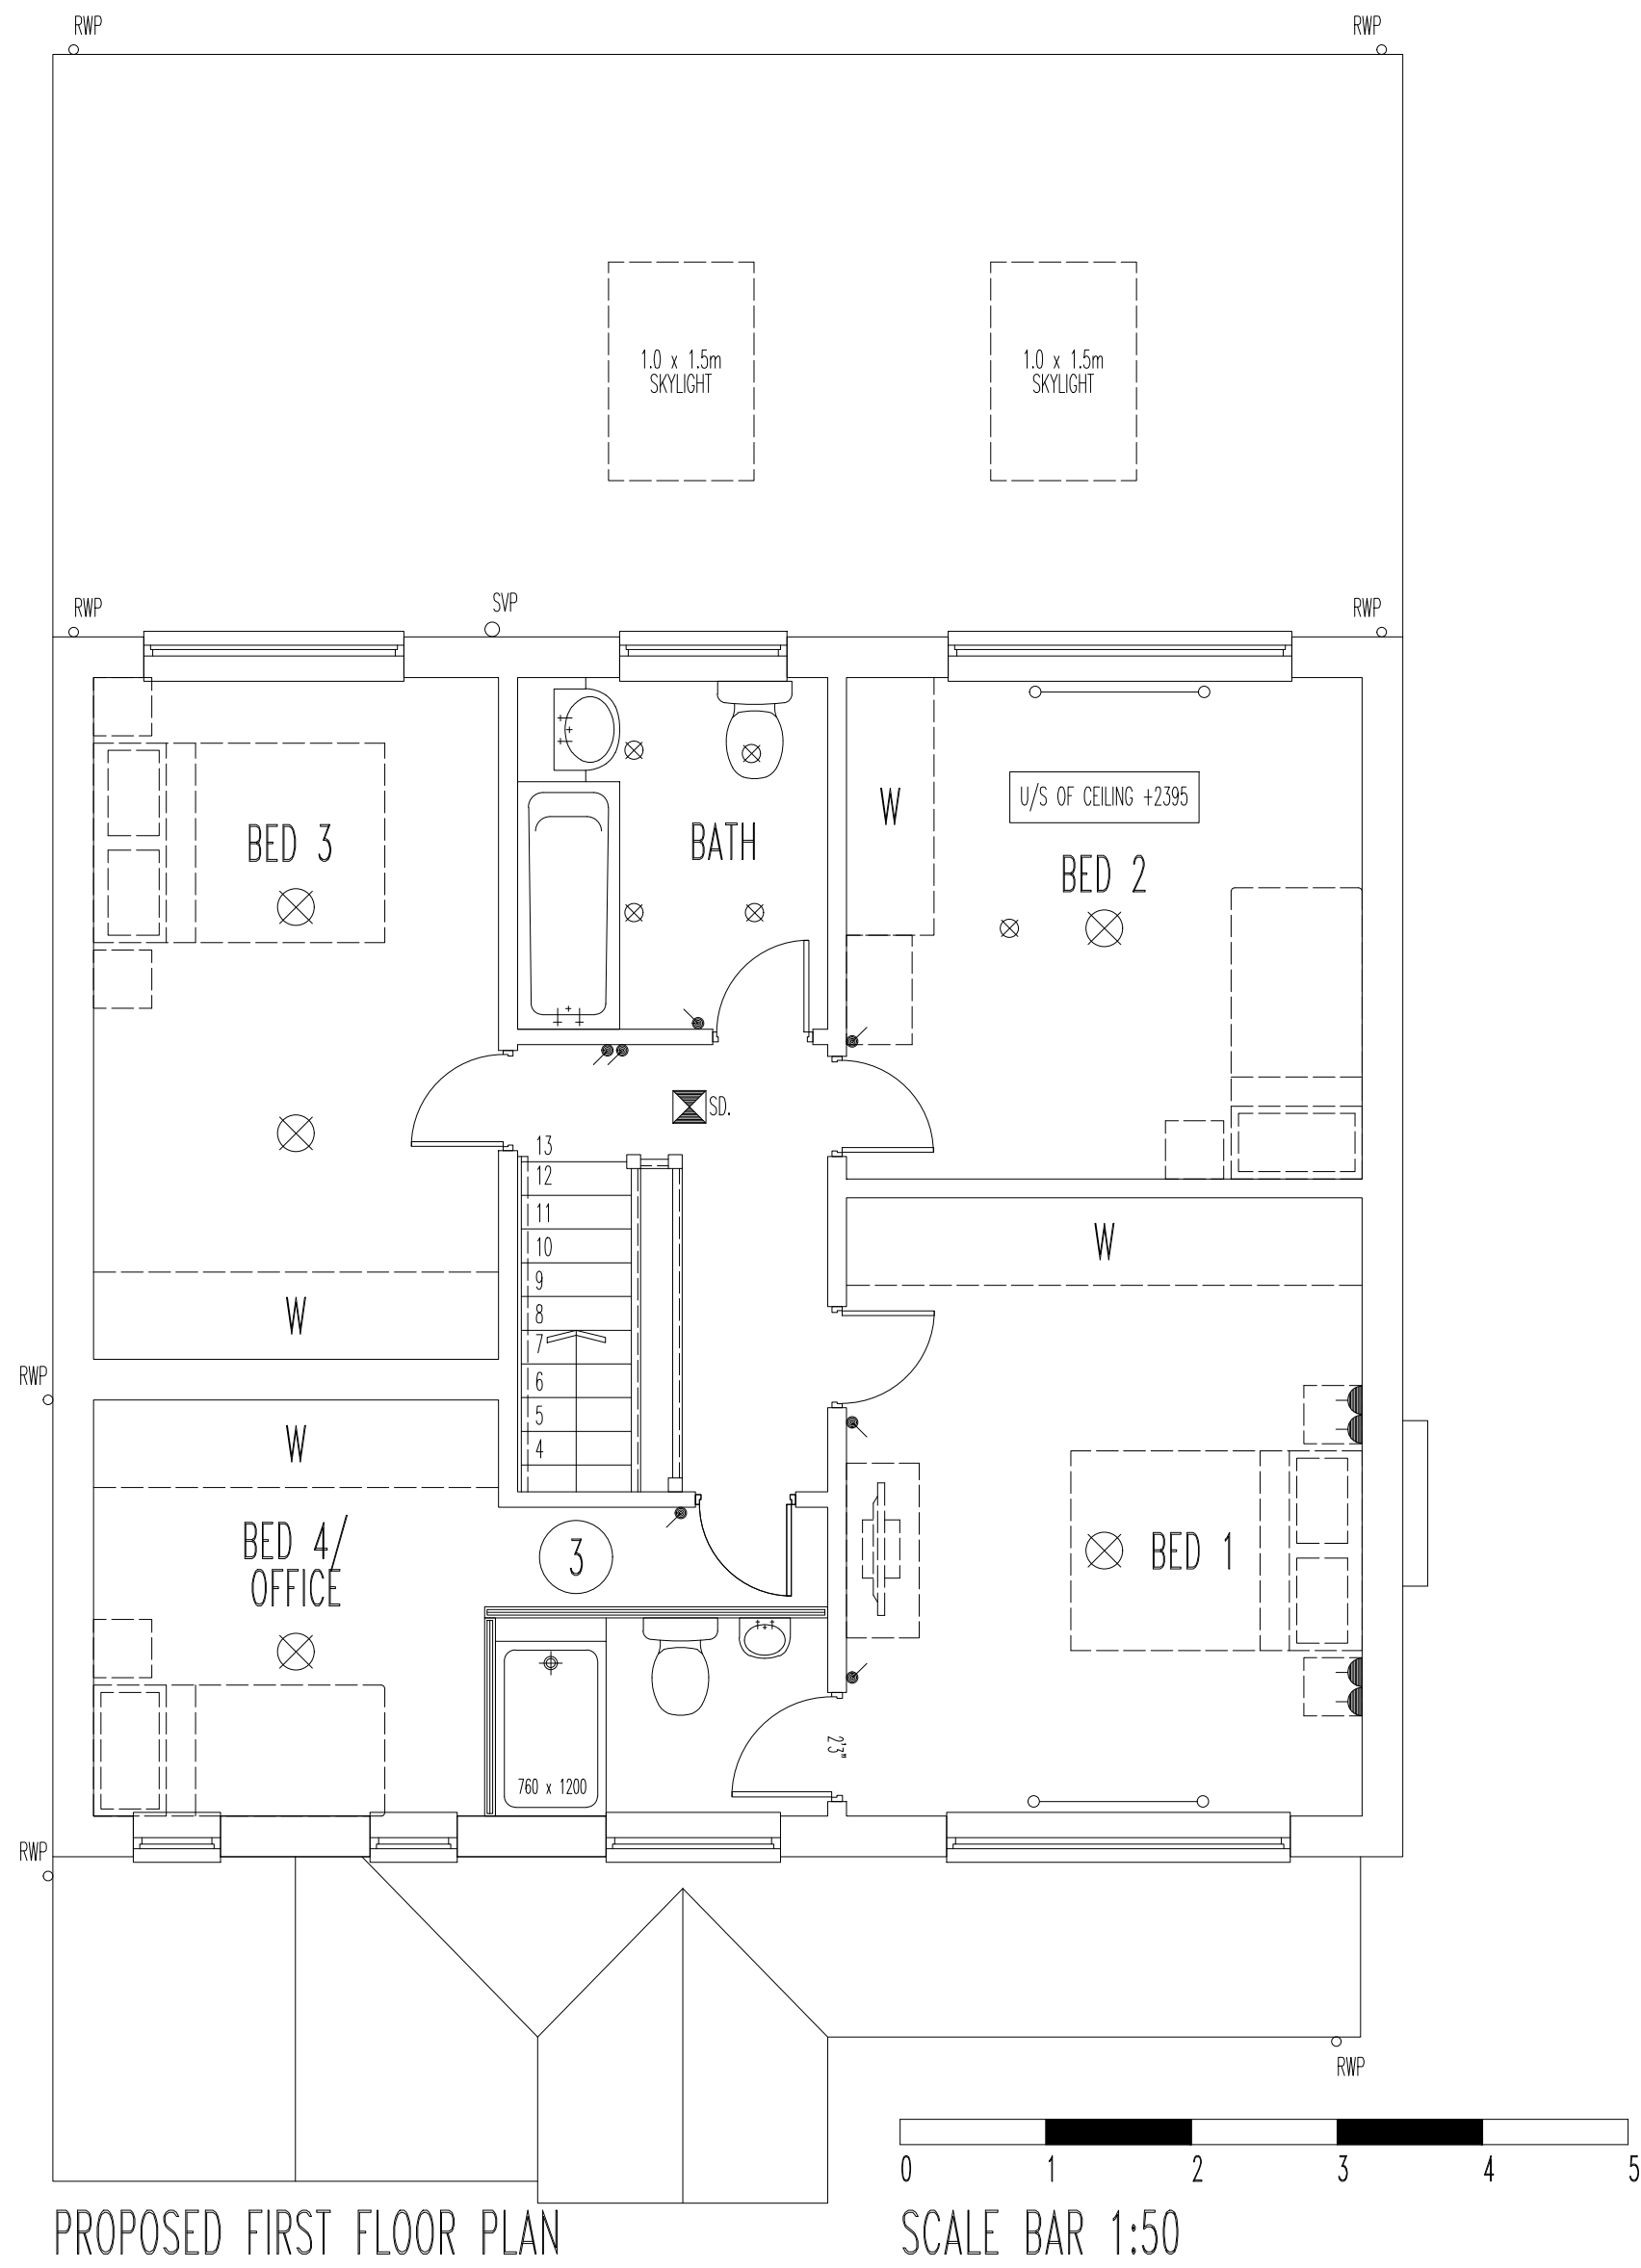
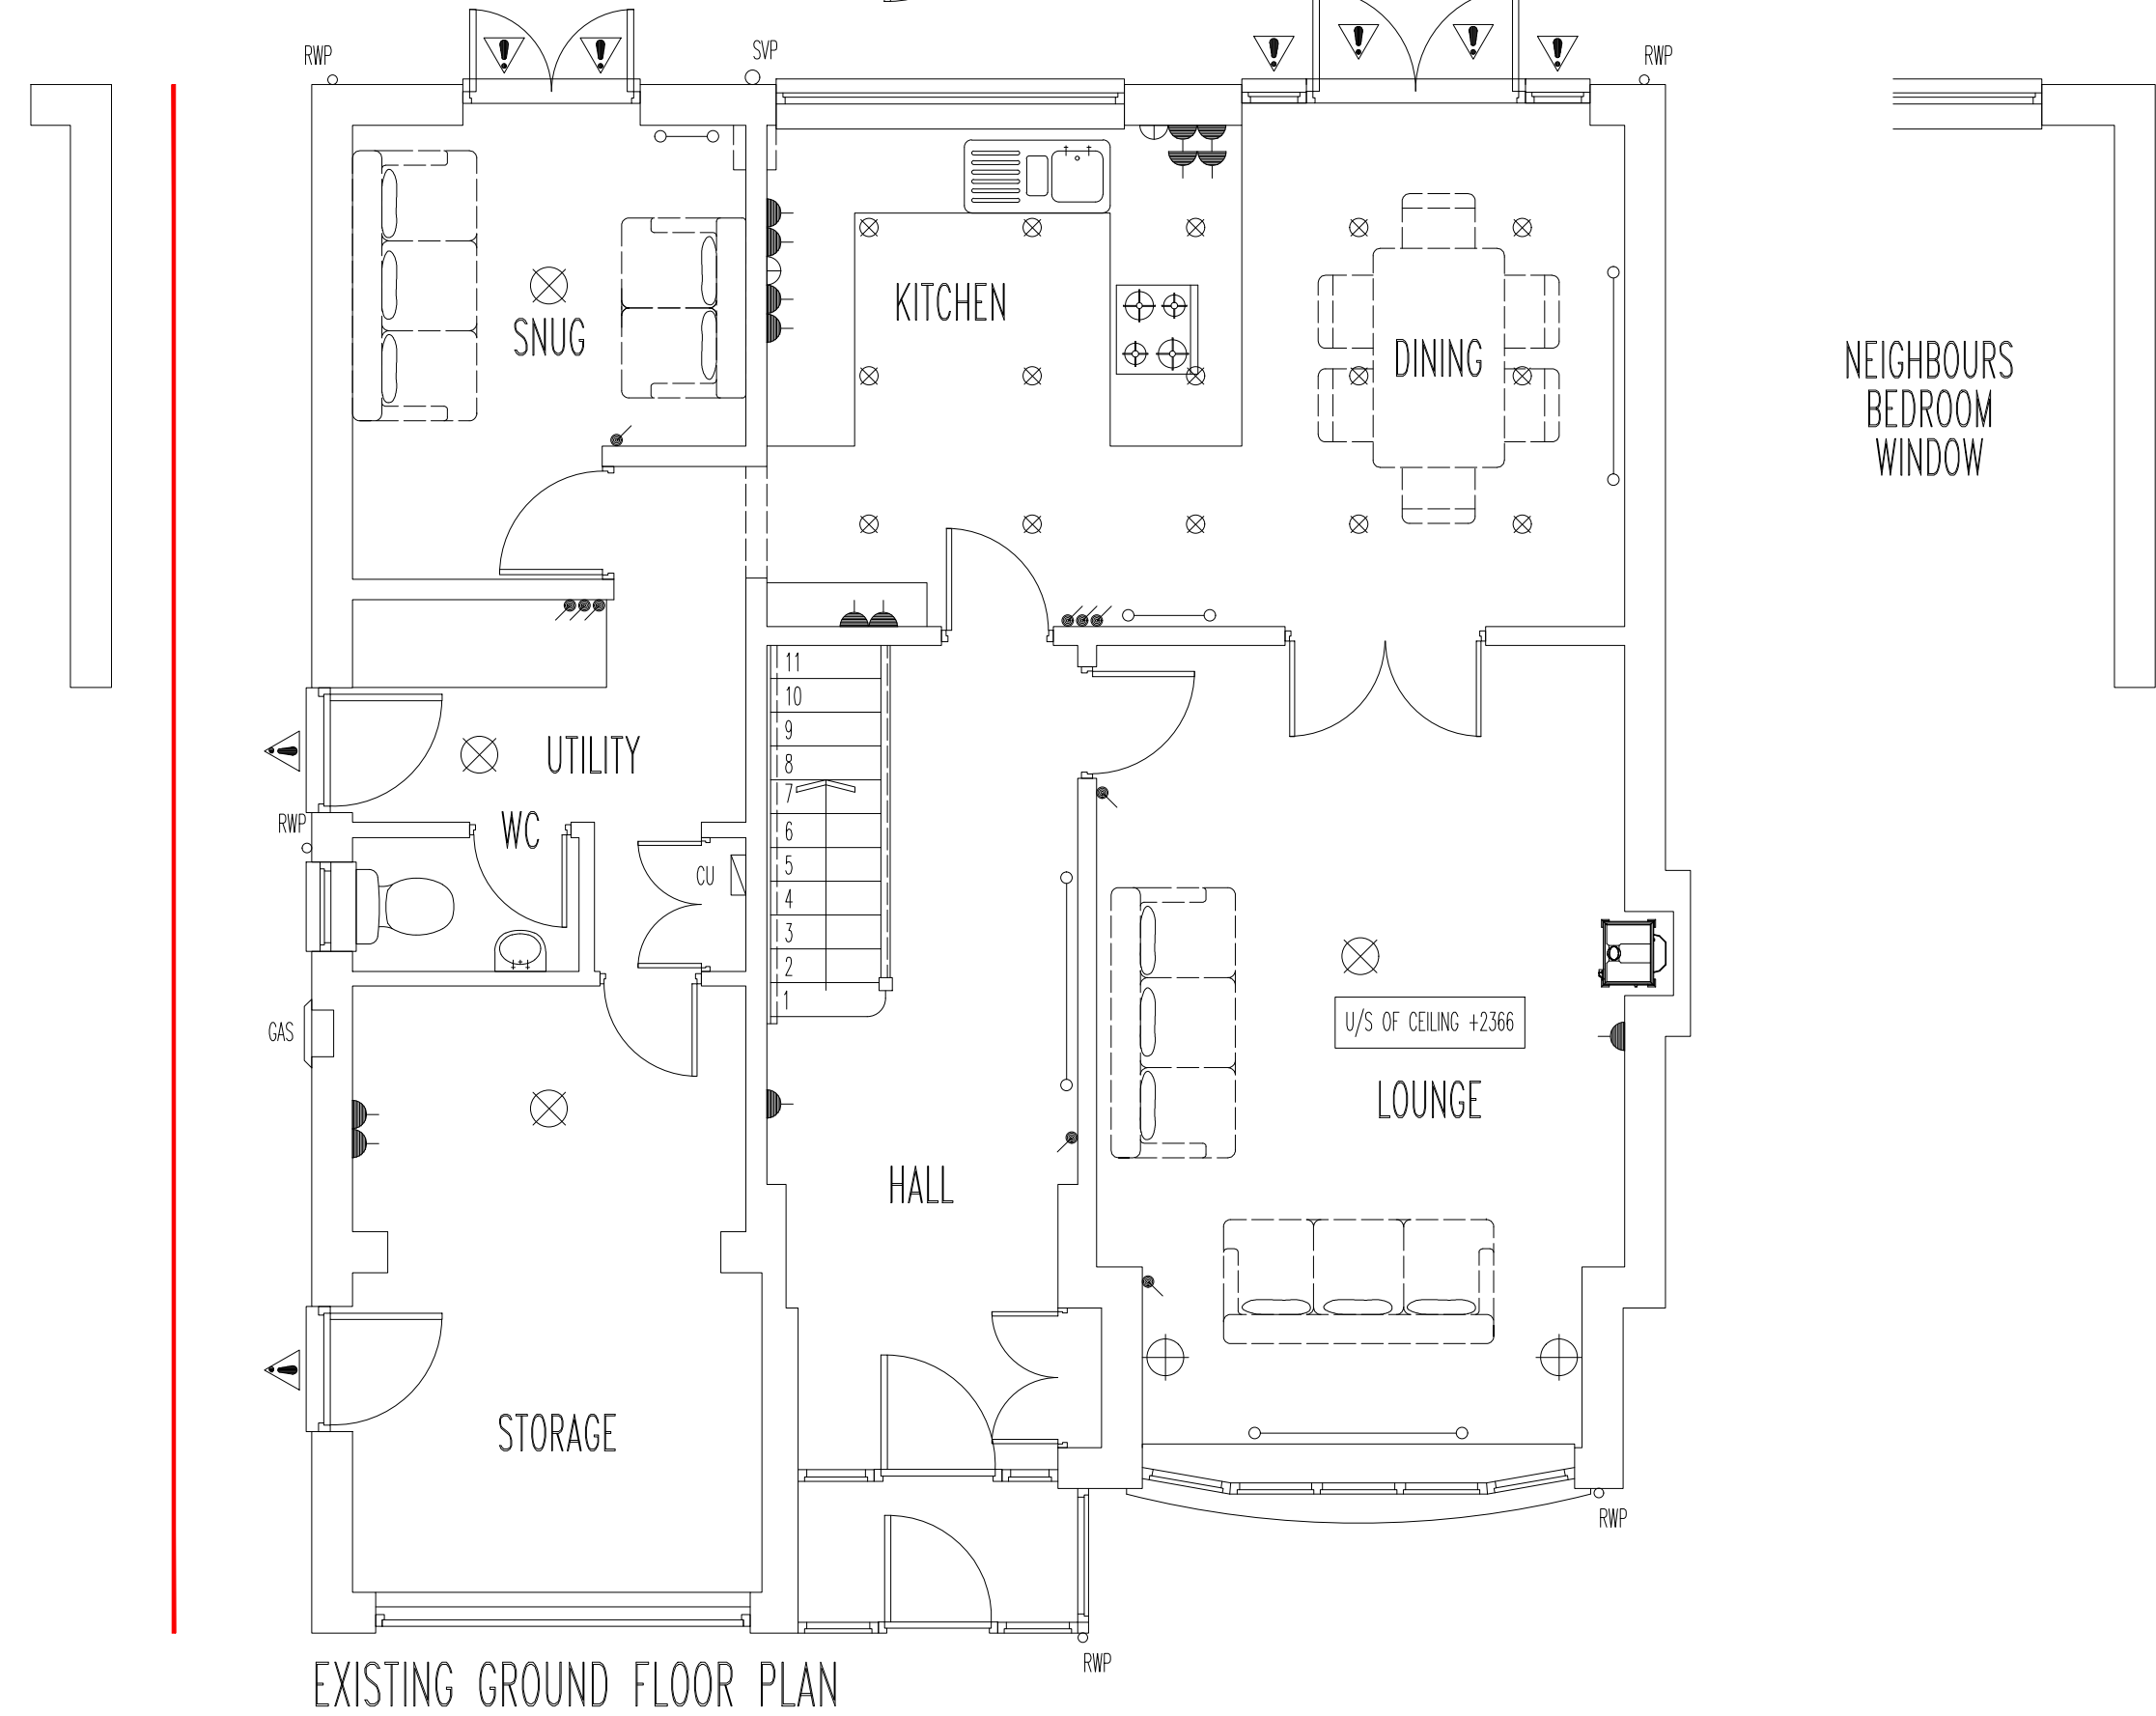


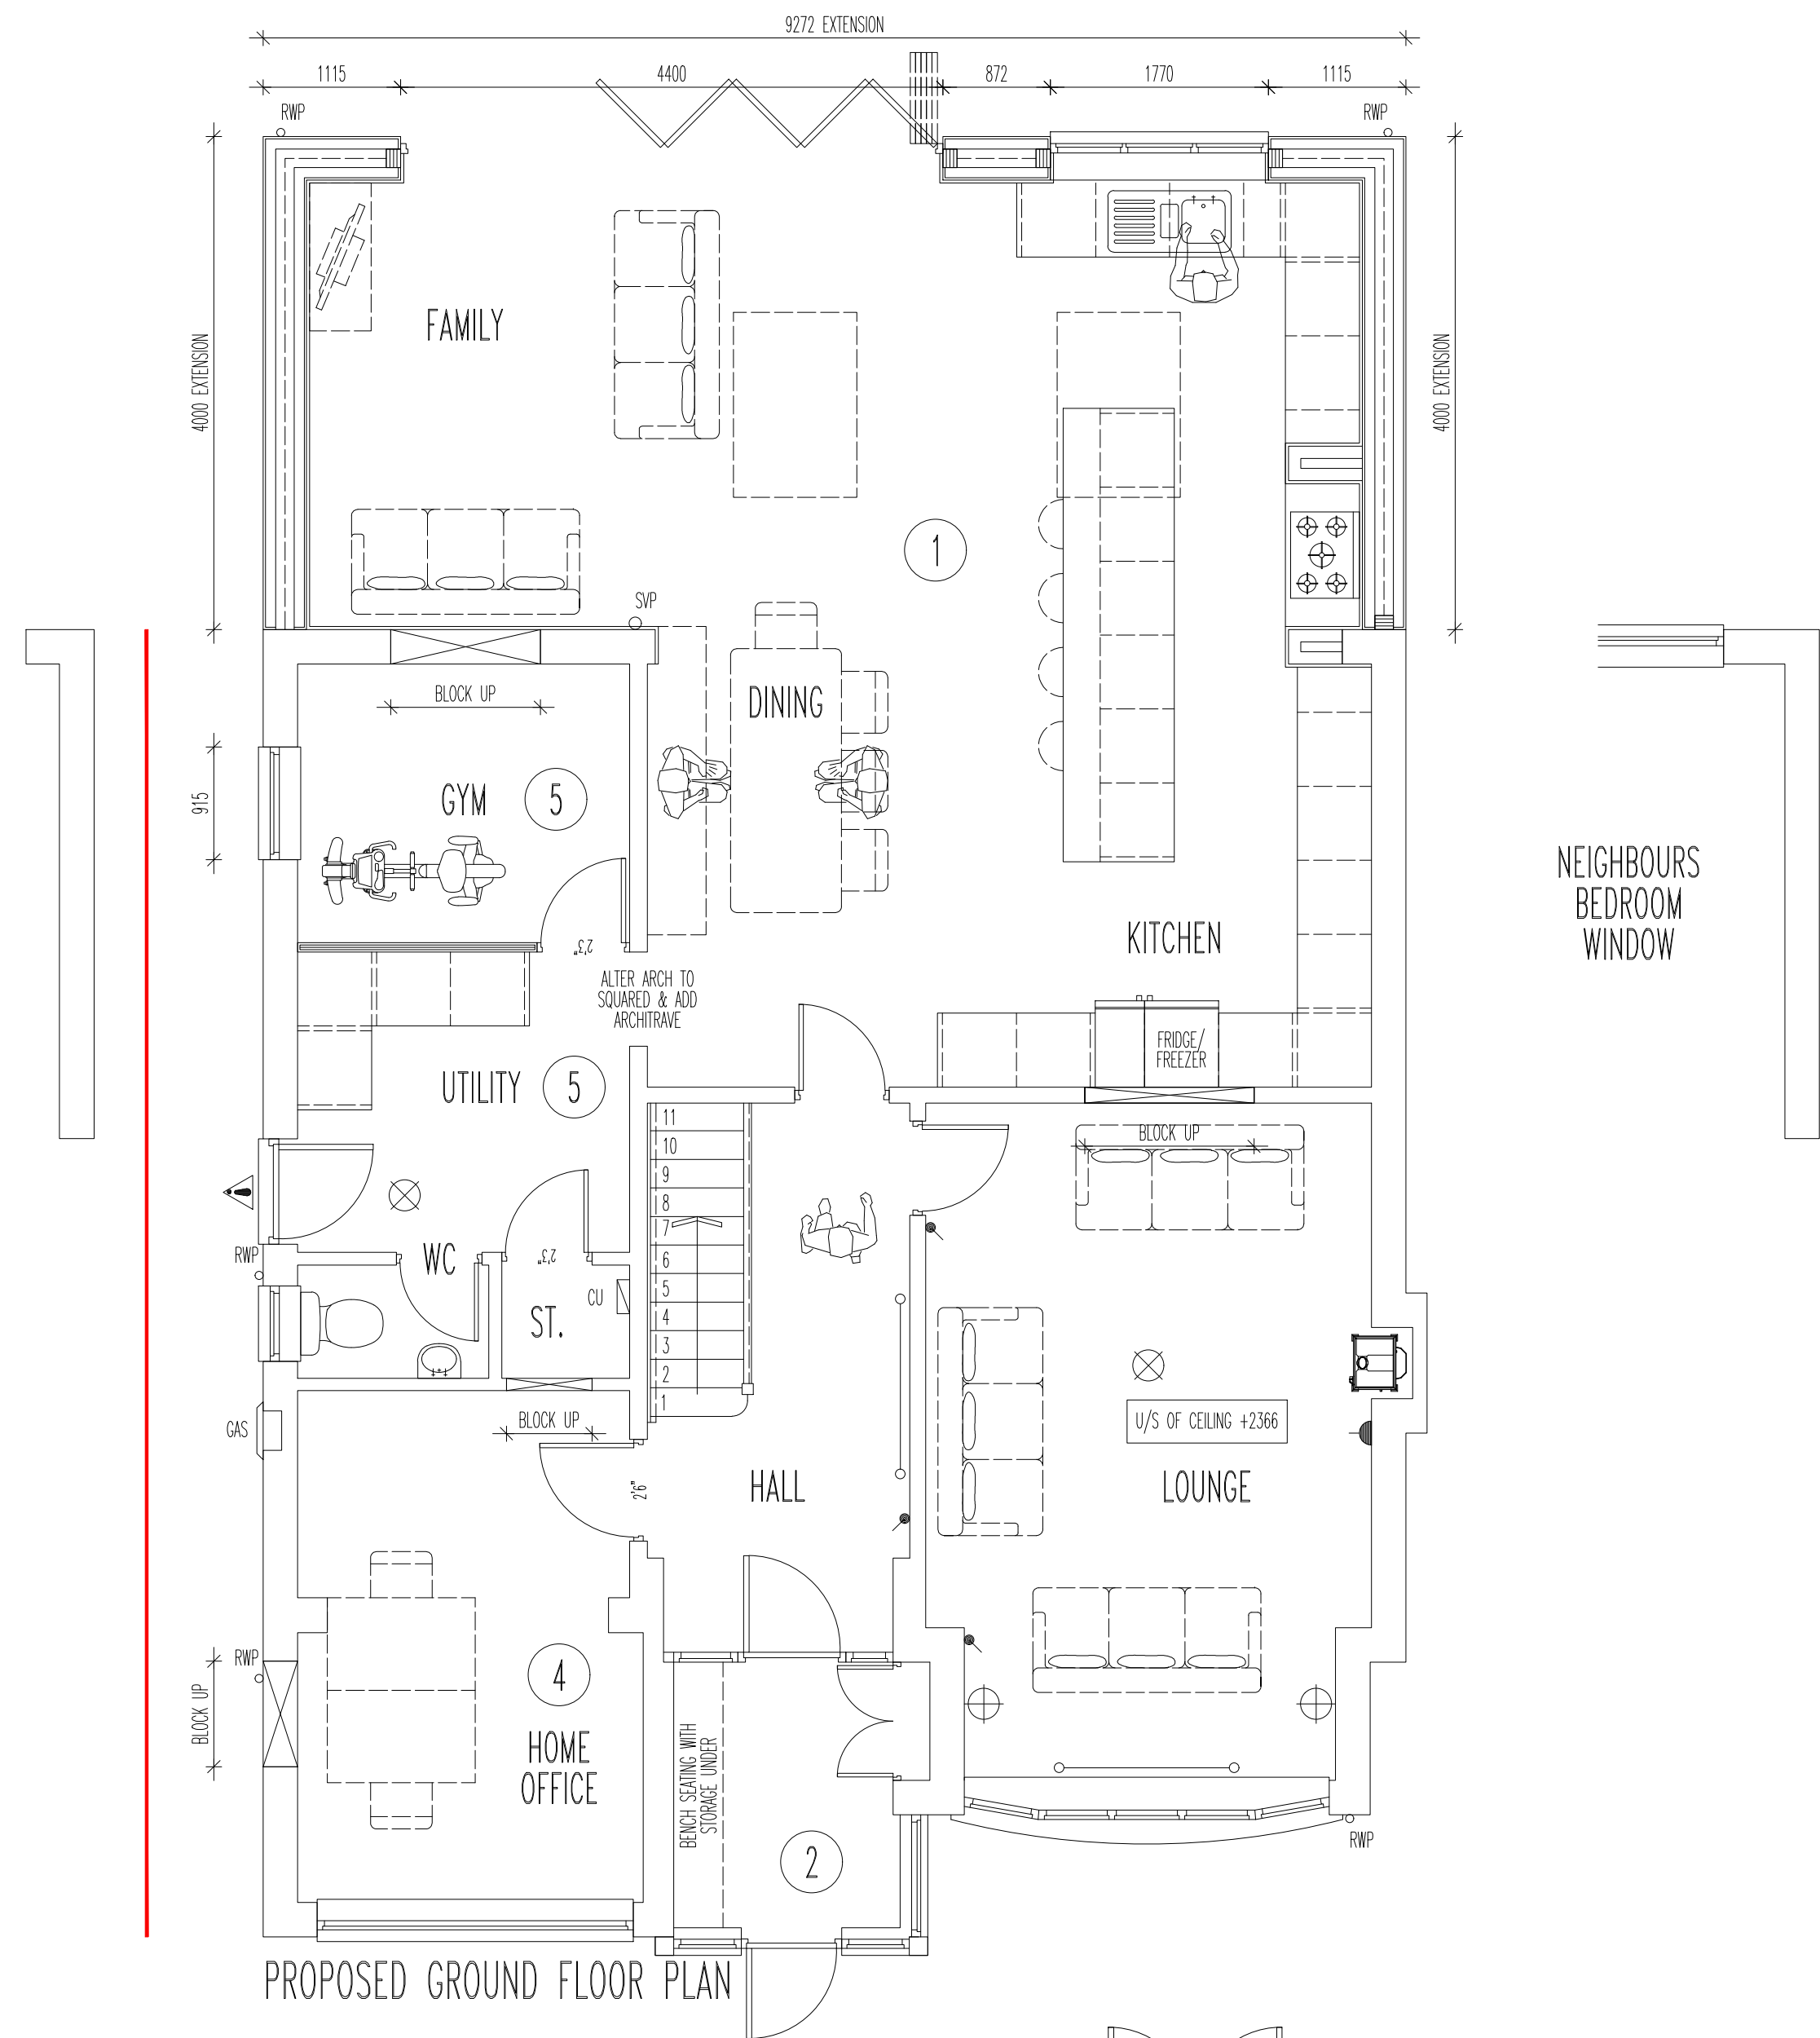

PROPOSED PARKING PROVISION
SCALE BAR 1:200

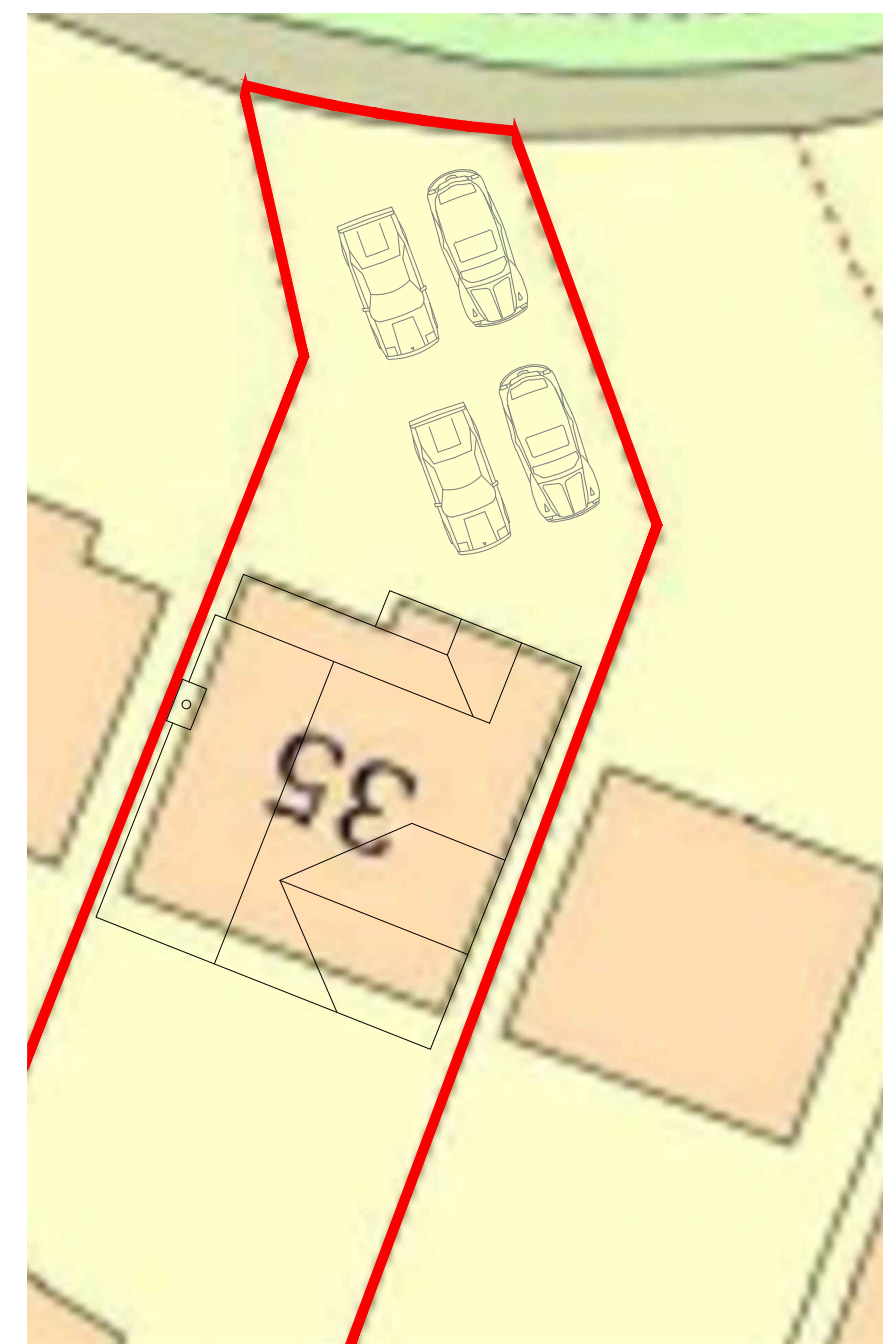

EXISTING PARKING PROVISION
SCALE BAR 1:200

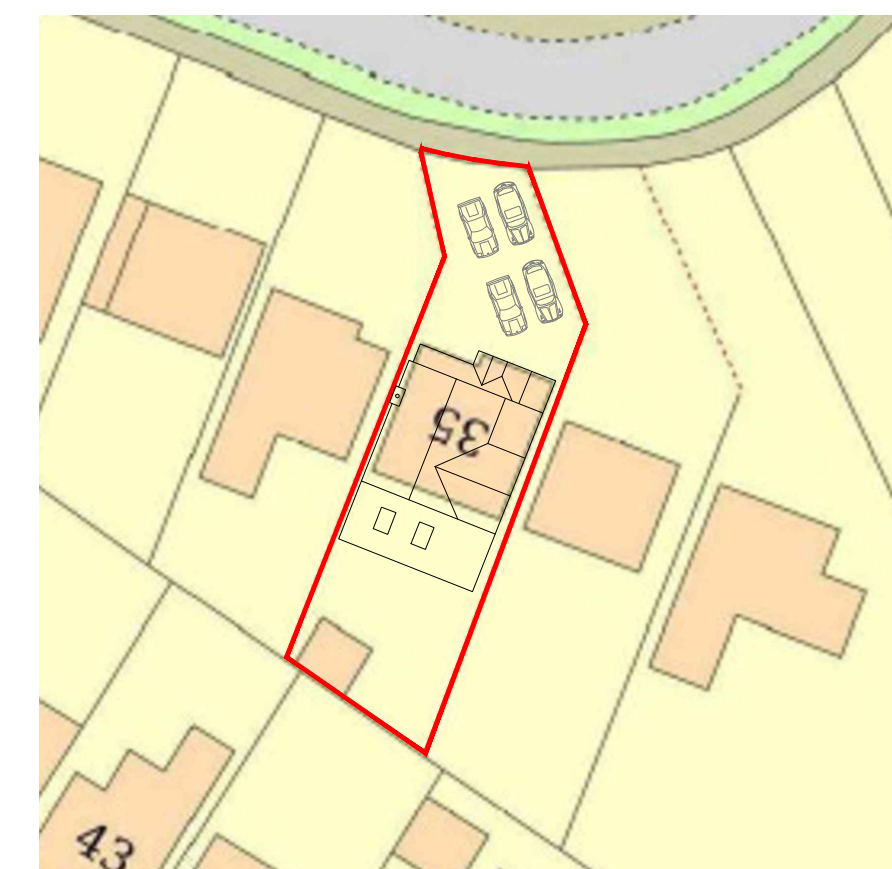

PROPOSED SITE PLAN
SCALE BAR 1:500



EXISTING SITE LOCATION PLAN
SCALE BAR 1:1250

- NOTE TO BUILDER/CONTRACTOR AND IN ORDER OF PRIORITY :-
1. SINGLE STOREY REAR EXTENSION
 2. NEW PORCH DESIGN & INTERNAL DOOR
 3. NEW EN-SUITE & ALTER ROOF CONFIGURATION TO BED 4/OFFICE AND INSERT 2 WINDOWS
 4. GARAGE CONVERSION
 5. GYM/UTILITY ALTERATIONS
 6. IF POSSIBLE, PROVIDE A QUOTATION FOR NEW WINDOWS THROUGHOUT FROM <https://superiortradeframes.com/>



Rev.	Date	Description	By	Chk'd
D	09.05.24	FLAT ROOF ADDED ABOVE BED 4	SJN	
C	25.04.24	EXISTING & PROPOSED SITE PLANS ADDED	SJN	
B	09.04.24	NOTE TO BUILDER/CONTRACTOR AND IN ORDER OF PRIORITY ADDED	SJN	
A	08.04.24	UPDATED TO SUIT CLIENT'S REQUIREMENTS	SJN	
Client MR & MRS MURPHY @ 35 HIGHFIELD ROAD, GROBY, LEICESTER. LE6 0GU.				
Project SINGLE STOREY REAR EXT. NEW PORCH, ROOF ALTERED OVER BED 4, CONVERT GARAGE		Scale AS SHOWN @ A1	Date APRIL 2024	
Drawing Title EXISTING & PROPOSED SITE PLANS, GROUND & FIRST FLOOR PLANS		Project No. 2024	Dwg. No. BHR[20]001	Revision D

Drawings may be scaled for planning purposes only. All dimensions to be checked. The contractor is responsible for checking dimensions before ordering or starting work.