


Notes


This drawing is to be read in conjunction with Drawing No.s 19.3681.01, 02 and 03 'Existing Details'

- Materials Schedule:
- Plain tiles
 - Facing brickwork
 - Composite doors
 - Aluminium garage doors

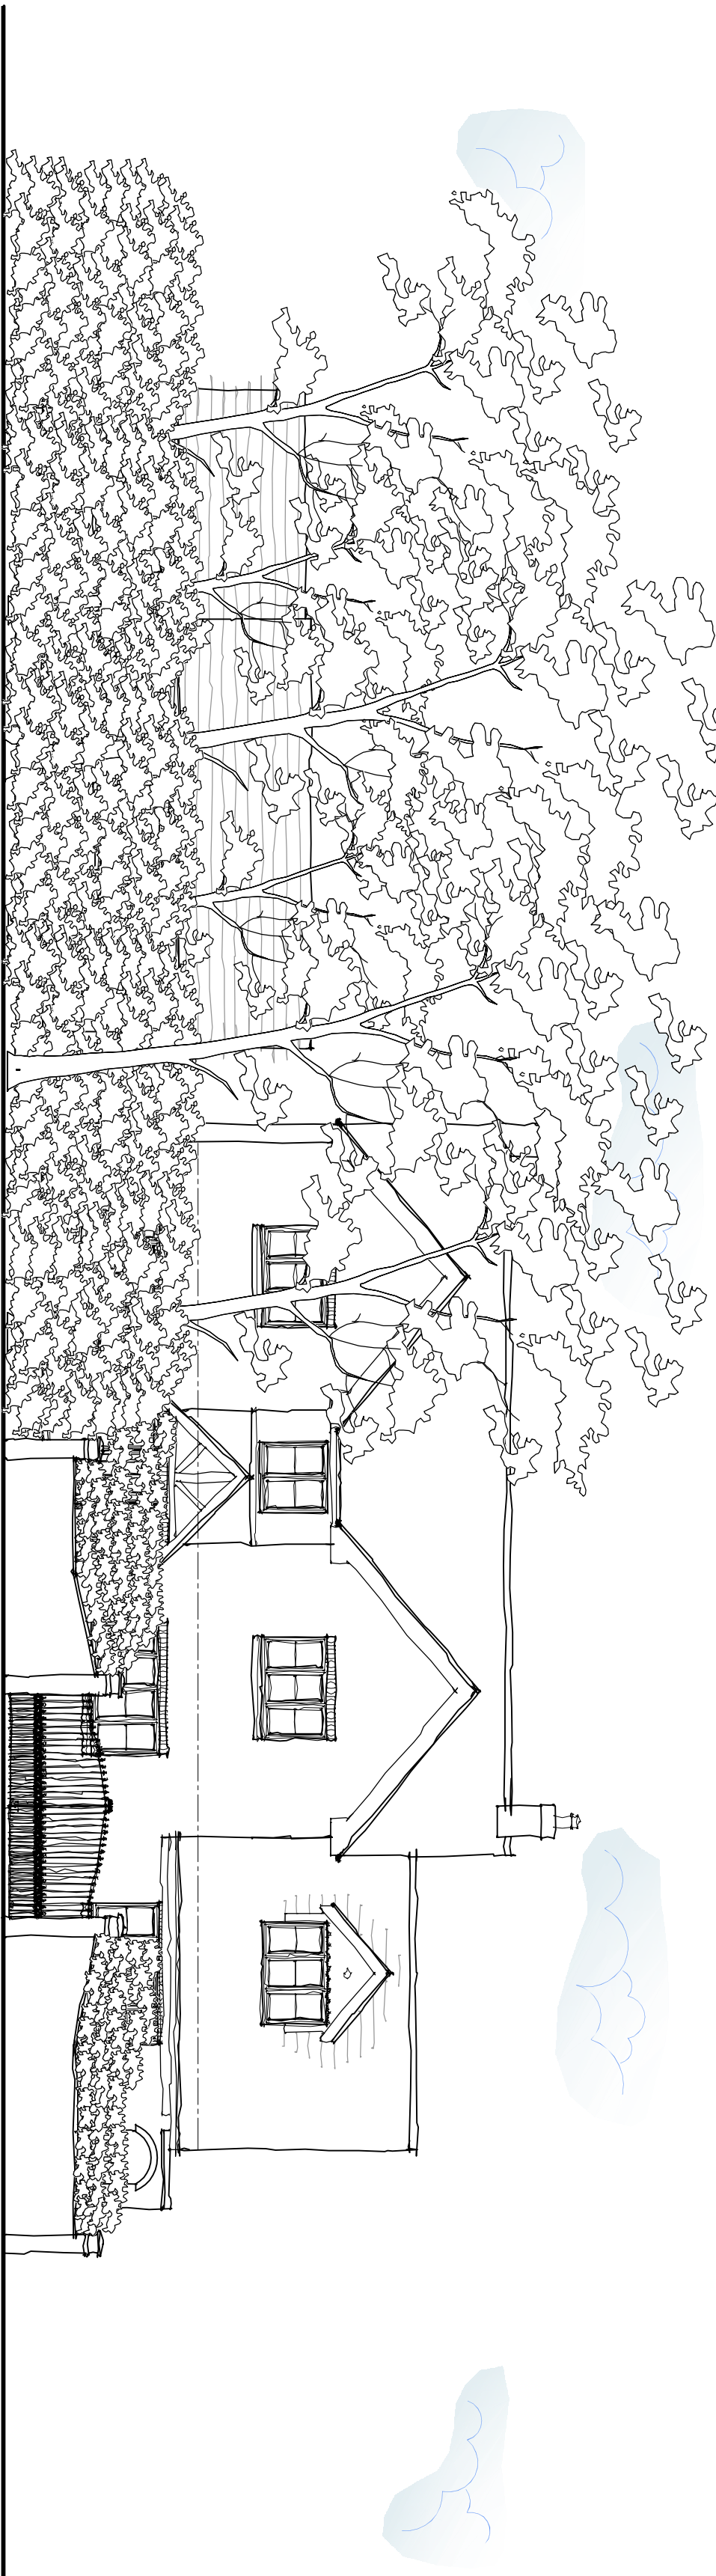


Proposed Illustrative Street Scene

Scale 1:100
1:100
0 2 4 6 Metres
Imperial

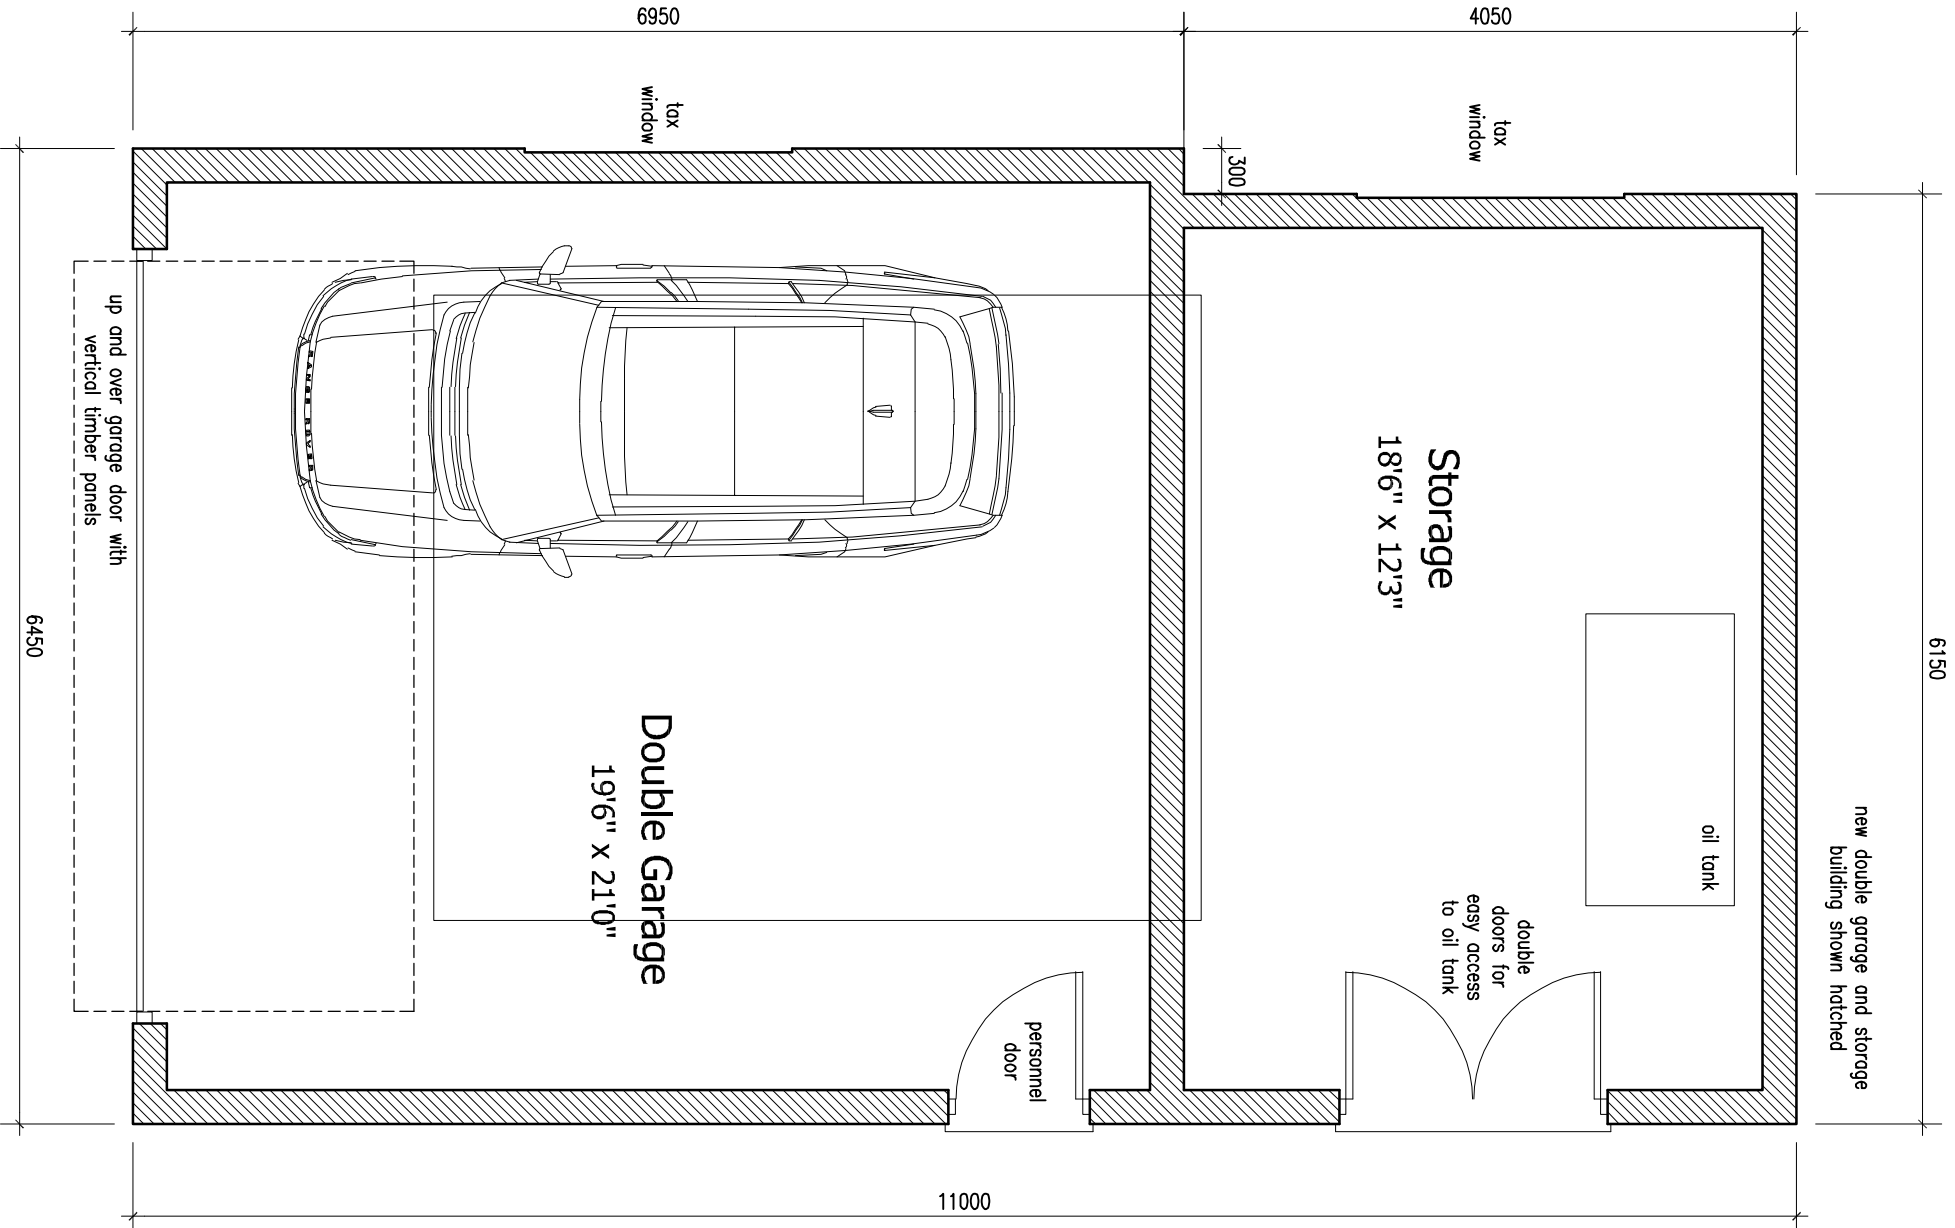


Proposed Garage/Storage Floor Plan

Scale 1:150
1:150
0 1 2 3 Metres

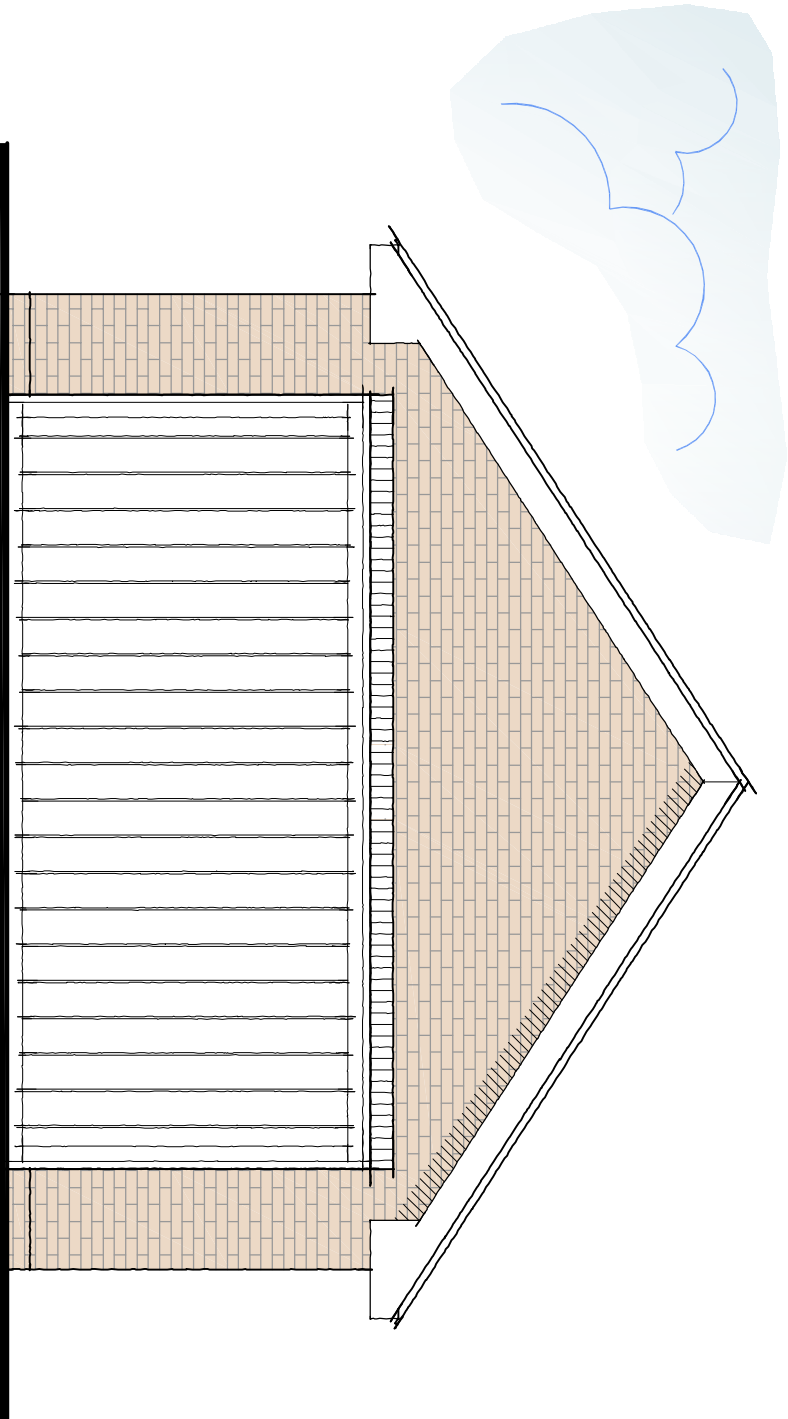


Proposed Garage/Storage Front Elevation

Scale 1:150
1:150
0 1 2 3 Metres

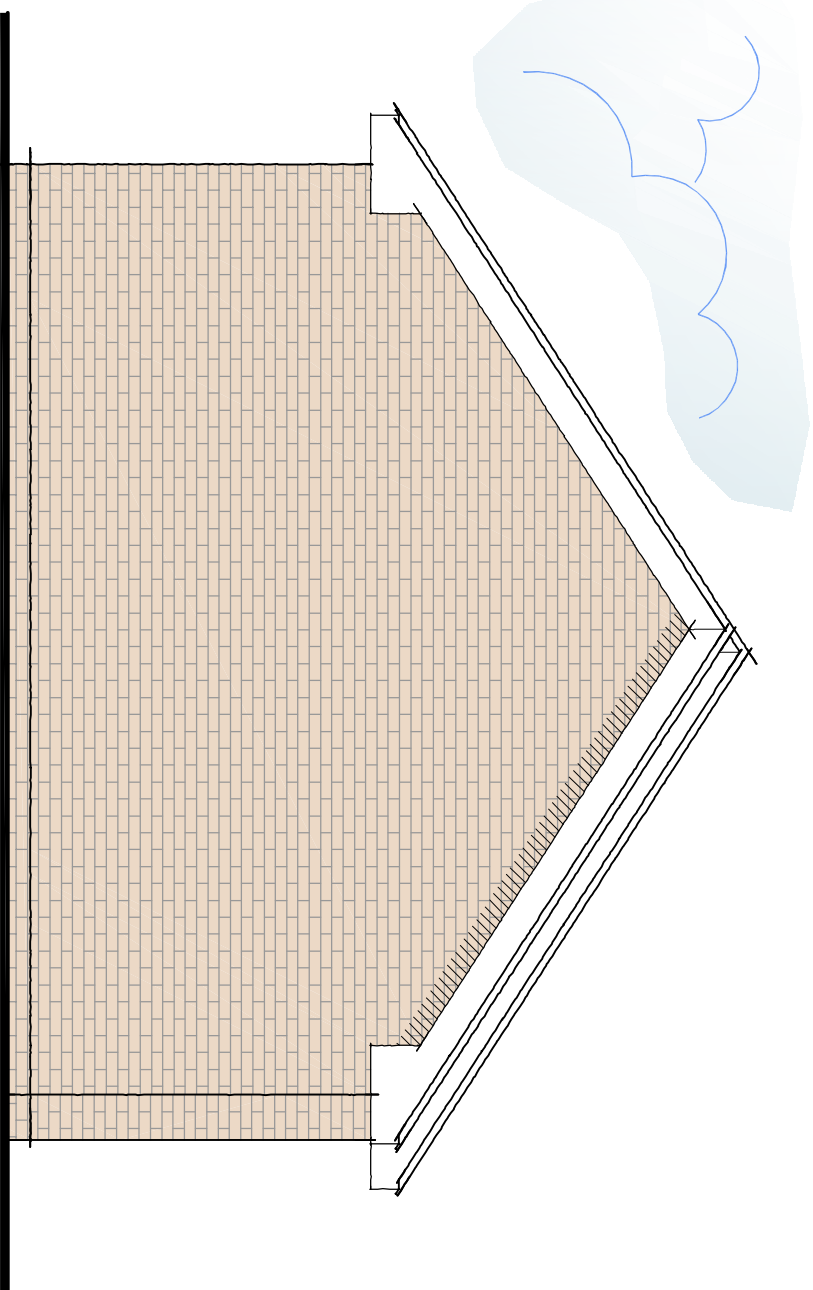


Proposed Garage/Storage Front Elevation

Scale 1:150
1:150
0 1 2 3 Metres

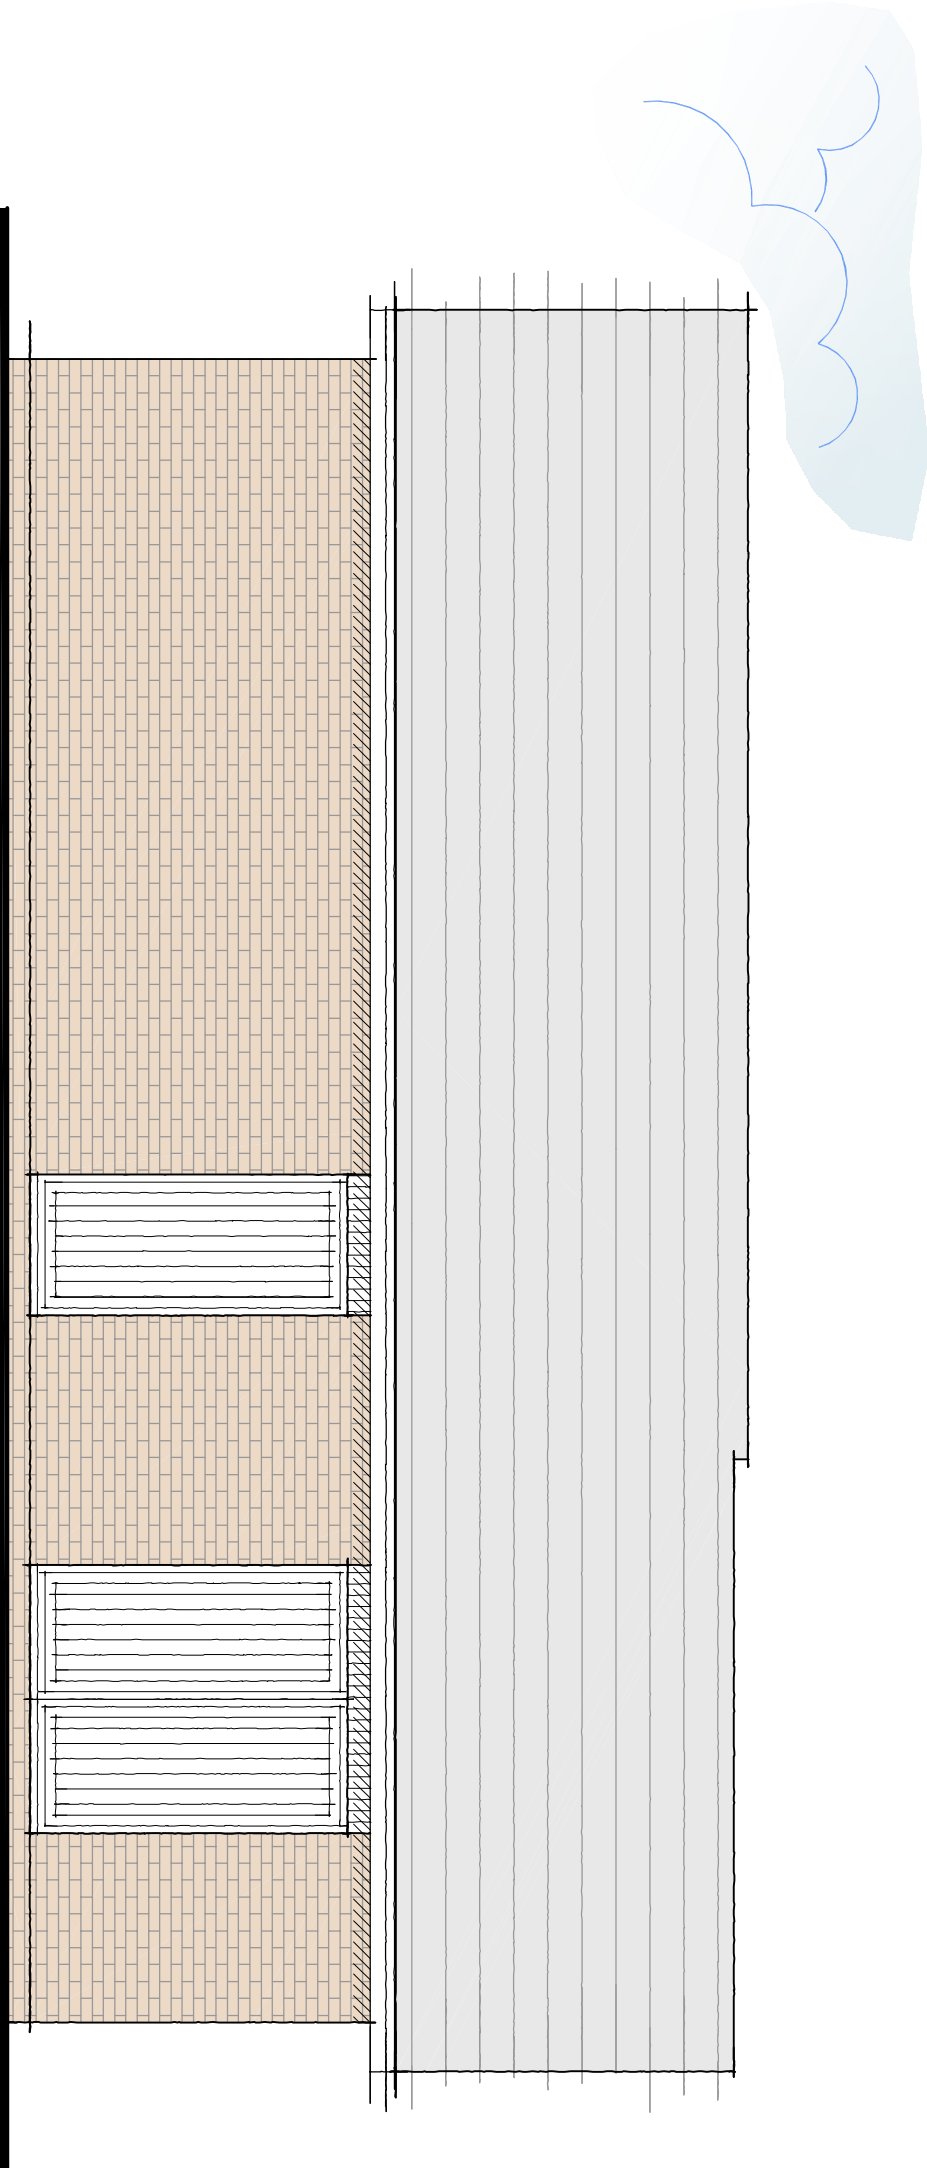

Proposed Garage/Storage Side Elevation

Scale 1:150
1:150
0 1 2 3 Metres

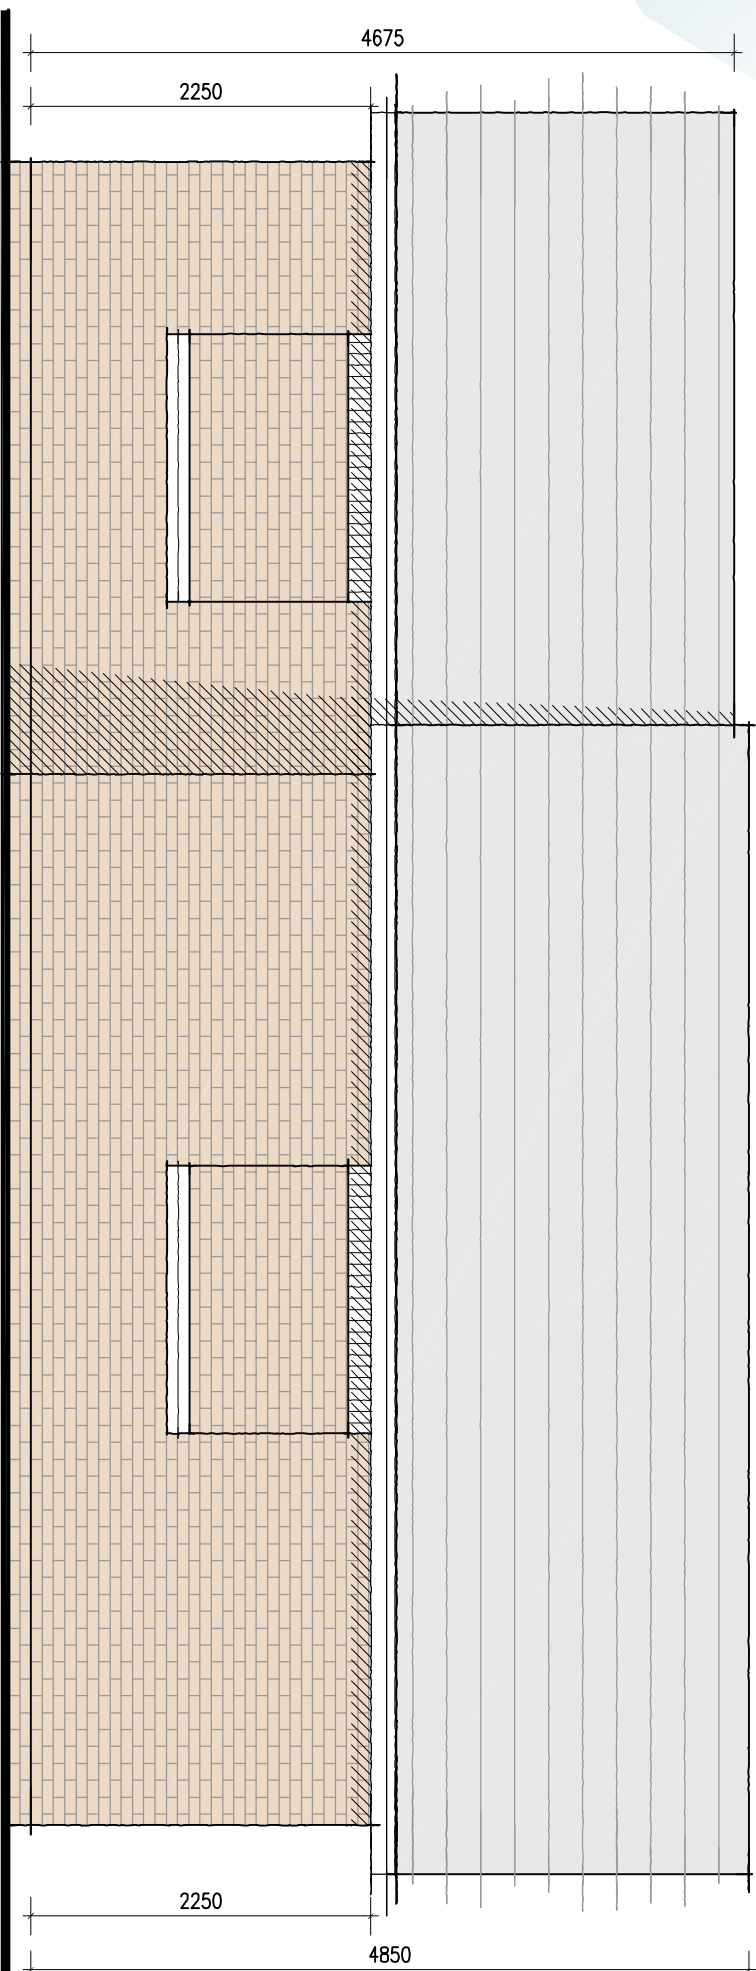

Proposed Garage/Storage Side Elevation

Scale 1:150
1:150
0 1 2 3 Metres

DAVID GRANGER
ARCHITECTURAL DESIGN LTD

David Granger Architectural Design Ltd
The Old Cottage Hospital
Leicester Road
Astry de la Zouch
Leicestershire
LE03 1DB
T 011530 560939
W www.davidgrangerdesign.com

Project

Proposed Extensions & Alterations
Beech Court, Rectory Lane
Cadeby, Nuneaton
Warwickshire

Client

Mr and Mrs J. Looker

Drawing

Detailed Planning Proposals

Sheet 6 of 6

Drawing Number 19.3681.32 B

Date: July 2024

Scale: As Shown Drawn By: SM Checked By: SM

DETAILED PLANNING PROPOSALS

PROPOSED EXTENSIONS AND ALTERATIONS - BEECH COURT - RECTORY LANE - CADEBY - NUNEATON - WARWICKSHIRE

Figured dimensions must be taken in preference to verbal dimensions and any discrepancies are to be referred to David Granger Architectural Design Limited. Connections, subconnections and suppliers must verify all dimensions on the before commencing any work or making any workshop drawings. All drawings are copyright of David Granger Architectural Design Limited. No part of this drawing may be reproduced without the written permission of David Granger Architectural Design Limited. All rights reserved. Licence No. 04510000460, Larchbank Rd, Letchworth, Cambridgeshire, UK. Company Reg. No. 3059812