





EXISTING FRONT ELEVATION

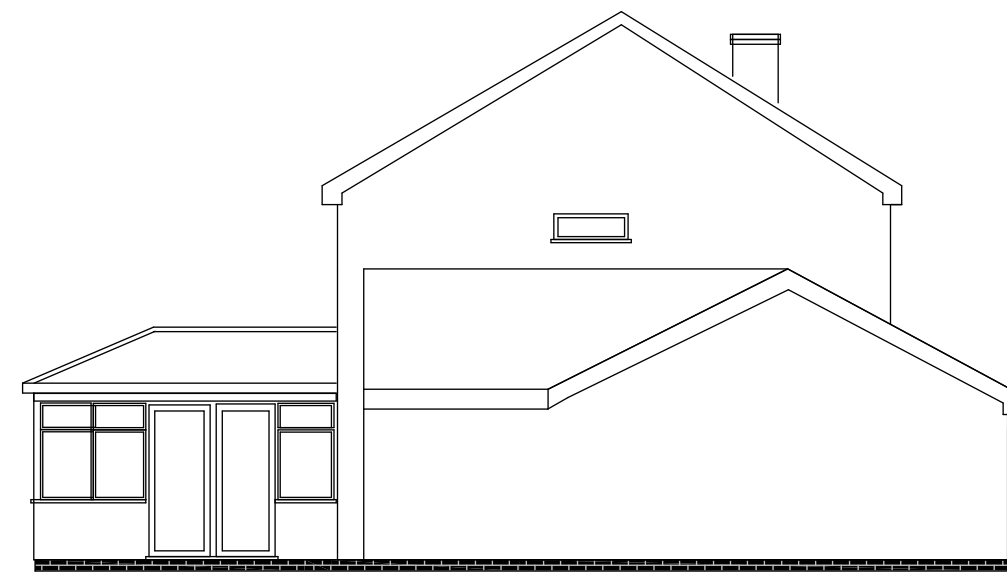


EXISTING SIDE ELEVATION

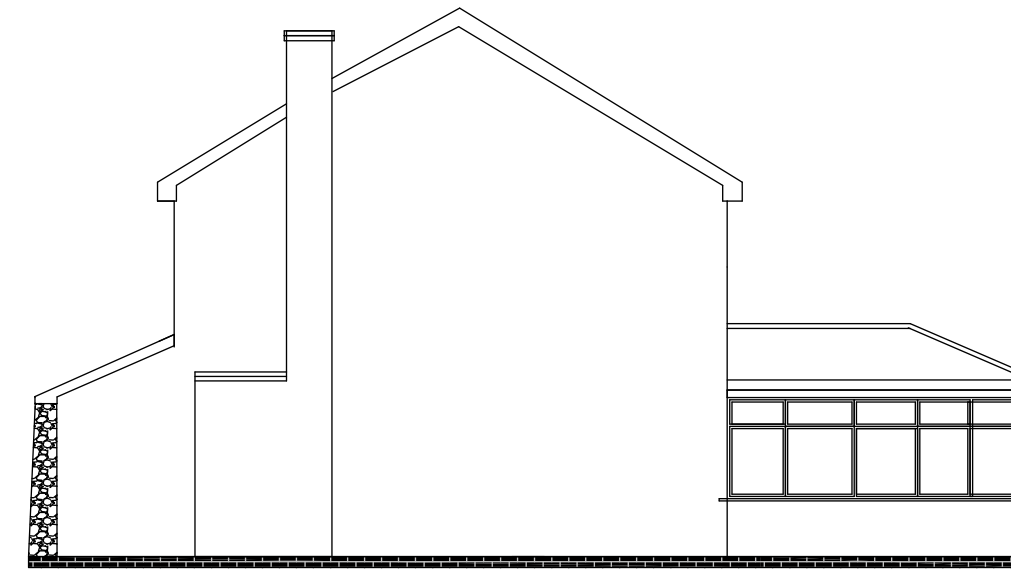


EXISTING SIDE ELEVATION




EXISTING REAR ELEVATION

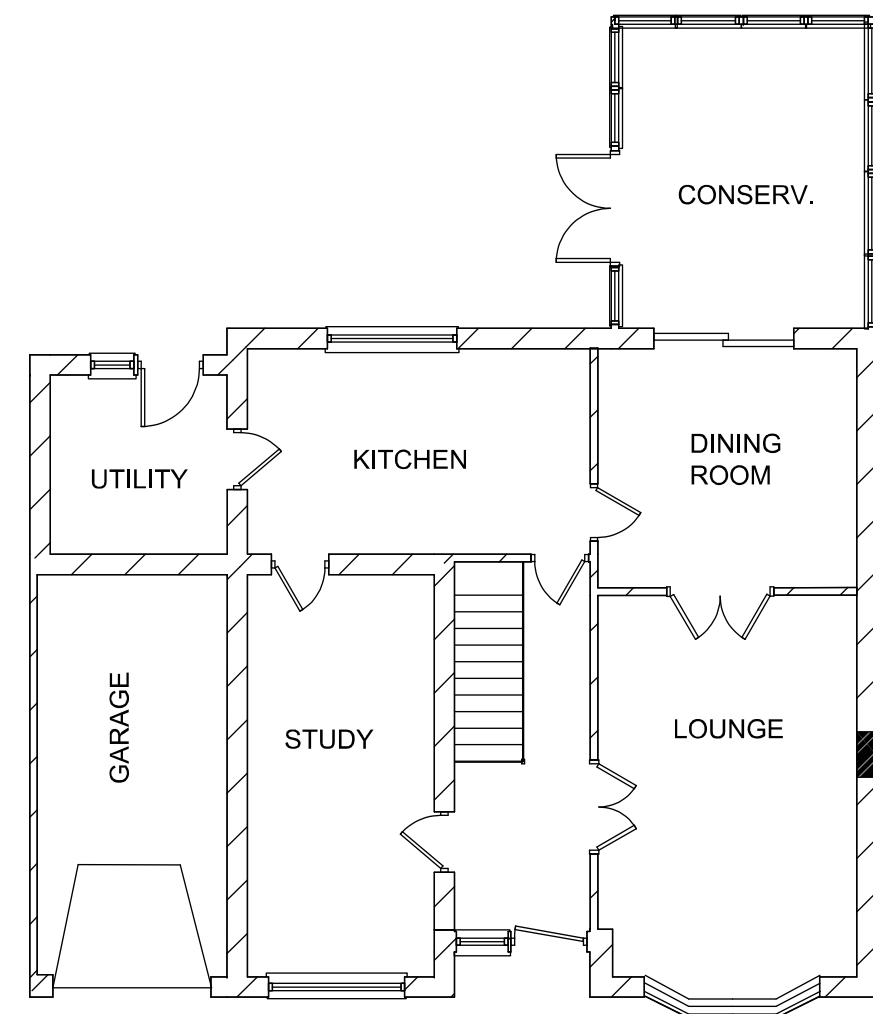

EXISTING GROUND FLOOR

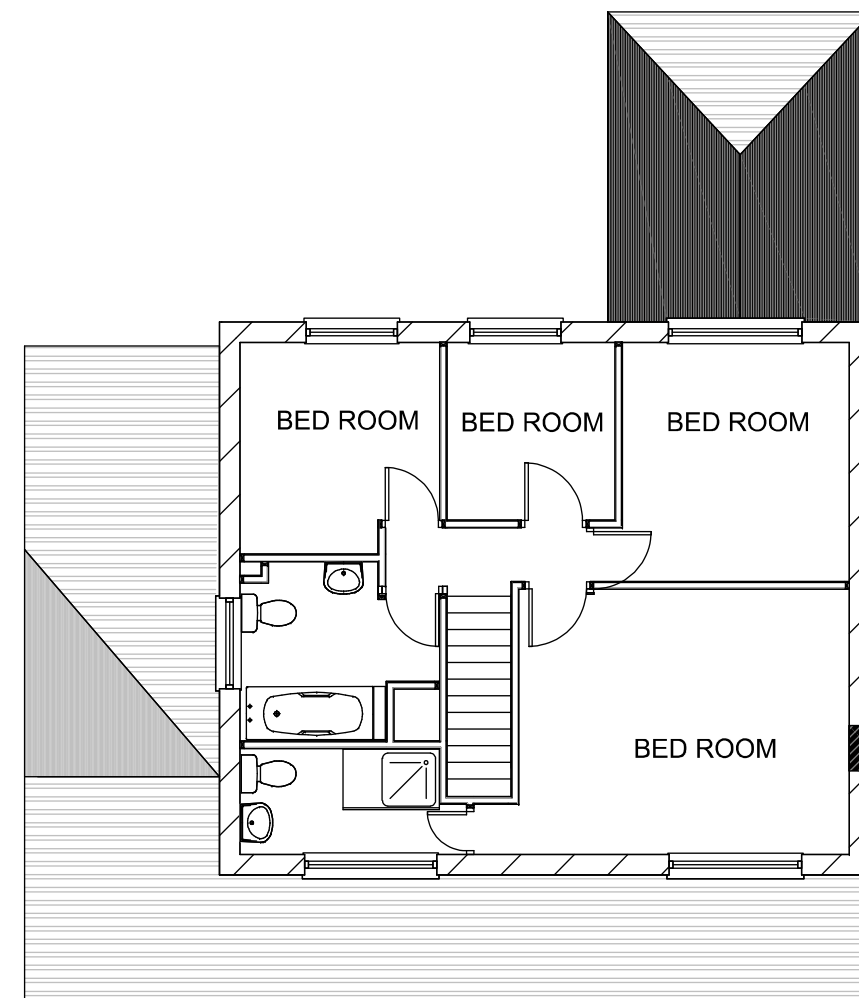

EXISTING FIRST FLOOR

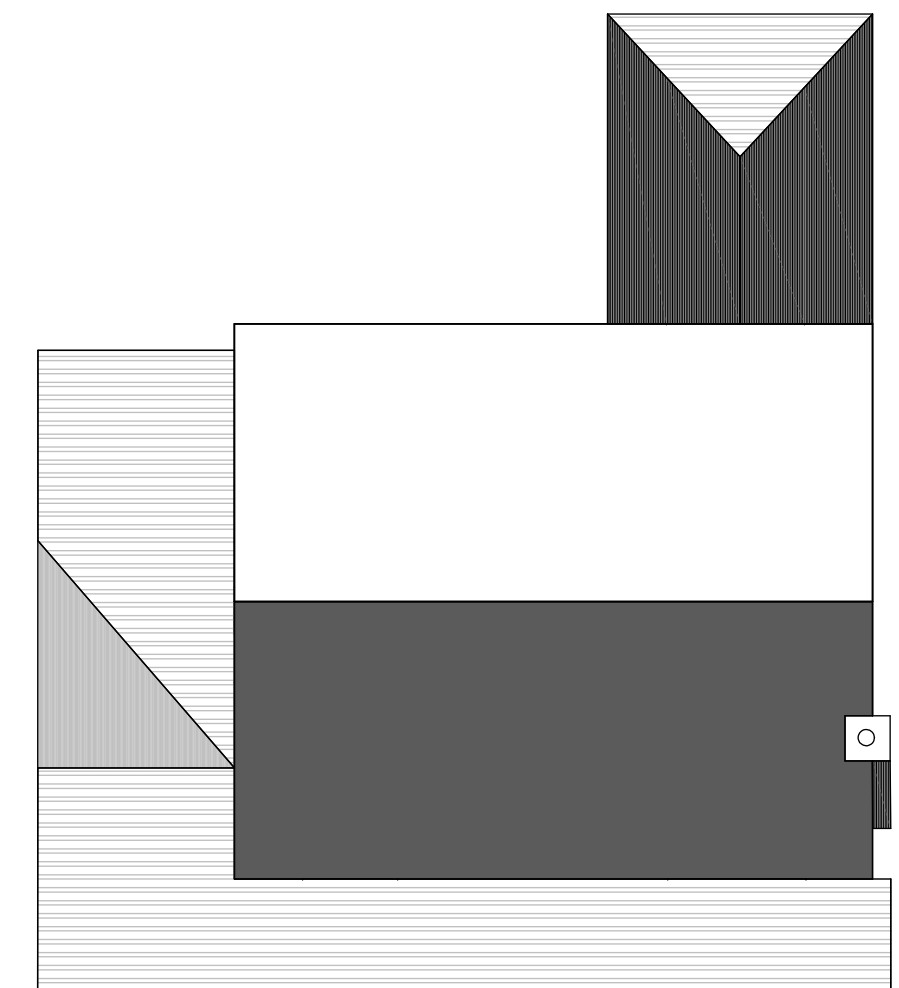

EXISTING ROOF PLAN



w: www.casa-design.co.uk
t: 0782 101 8702
e: office.plancasa@gmail.com

Project 2 Pennant Road, Burbage
Hinckley, LE10 2LA
Title Existing Elevations & Floor Plans
& Roof Plan
Ref: 4806/24 Date 8 Oct 2024
Drawing No. 2 Rev B Scale 1:100
A2
Date
This drawing and design is copyright and must not be reproduced in part or in whole without prior written consent. Contractors must verify all dimensions on site before commencing work or preparing shop drawings.