





1 : 100 Front Elevation





1 : 100 Side Elevation

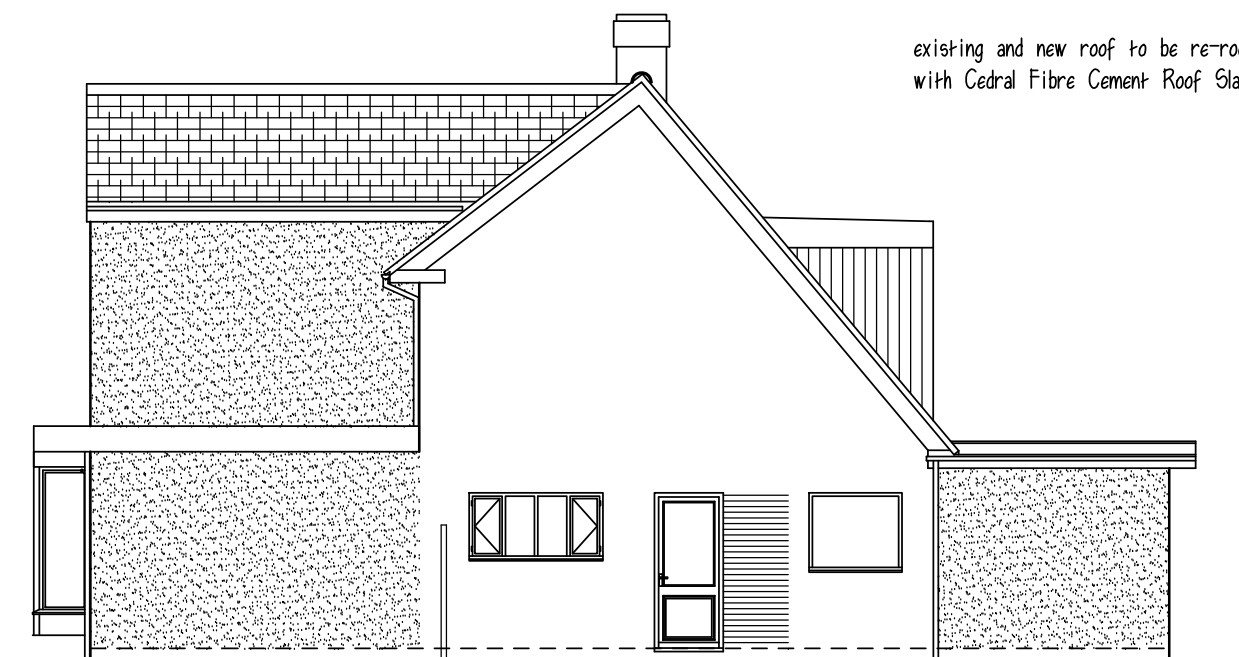


1 : 100 Rear Elevation

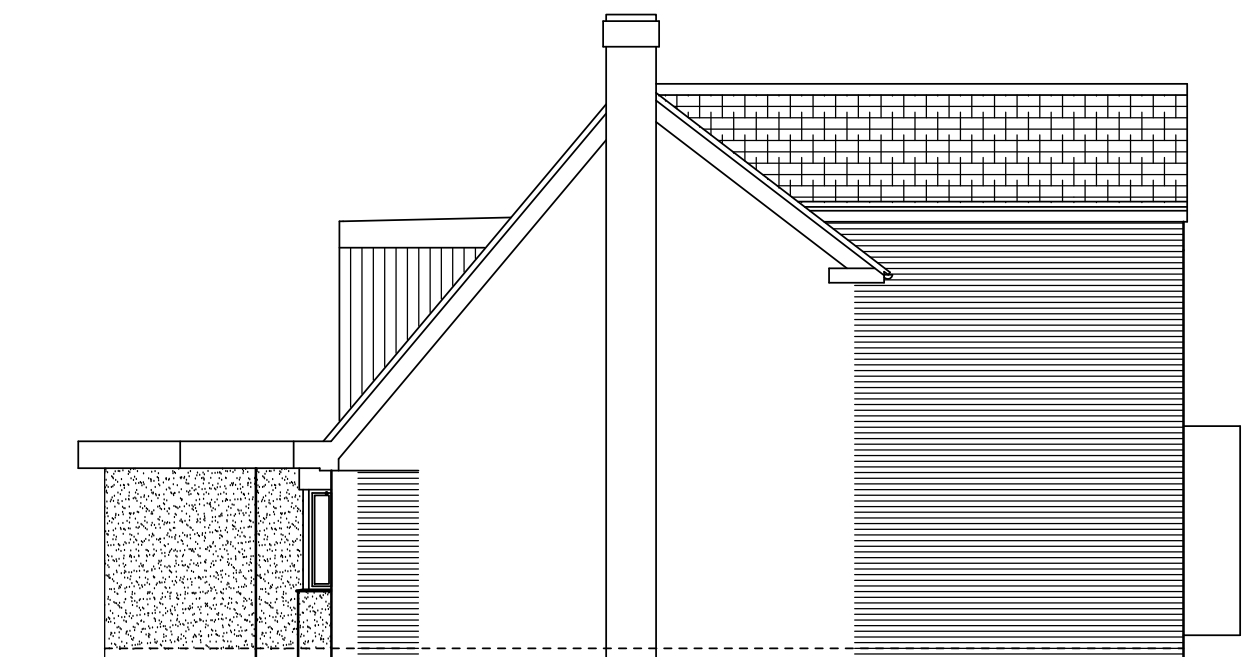


1 : 100 Side Elevation

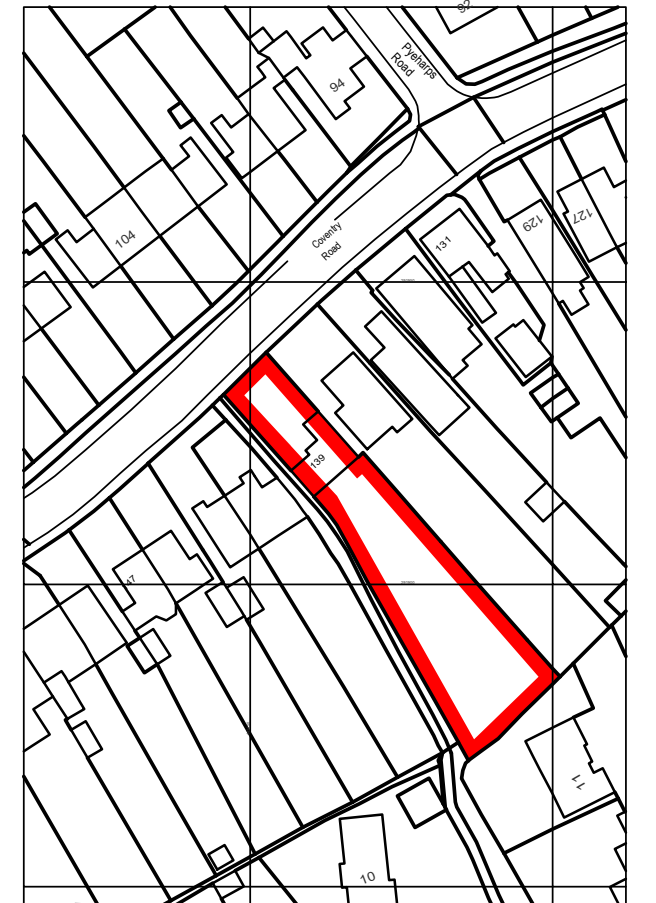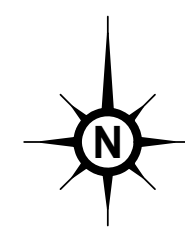


1 : 1250 Location Plan

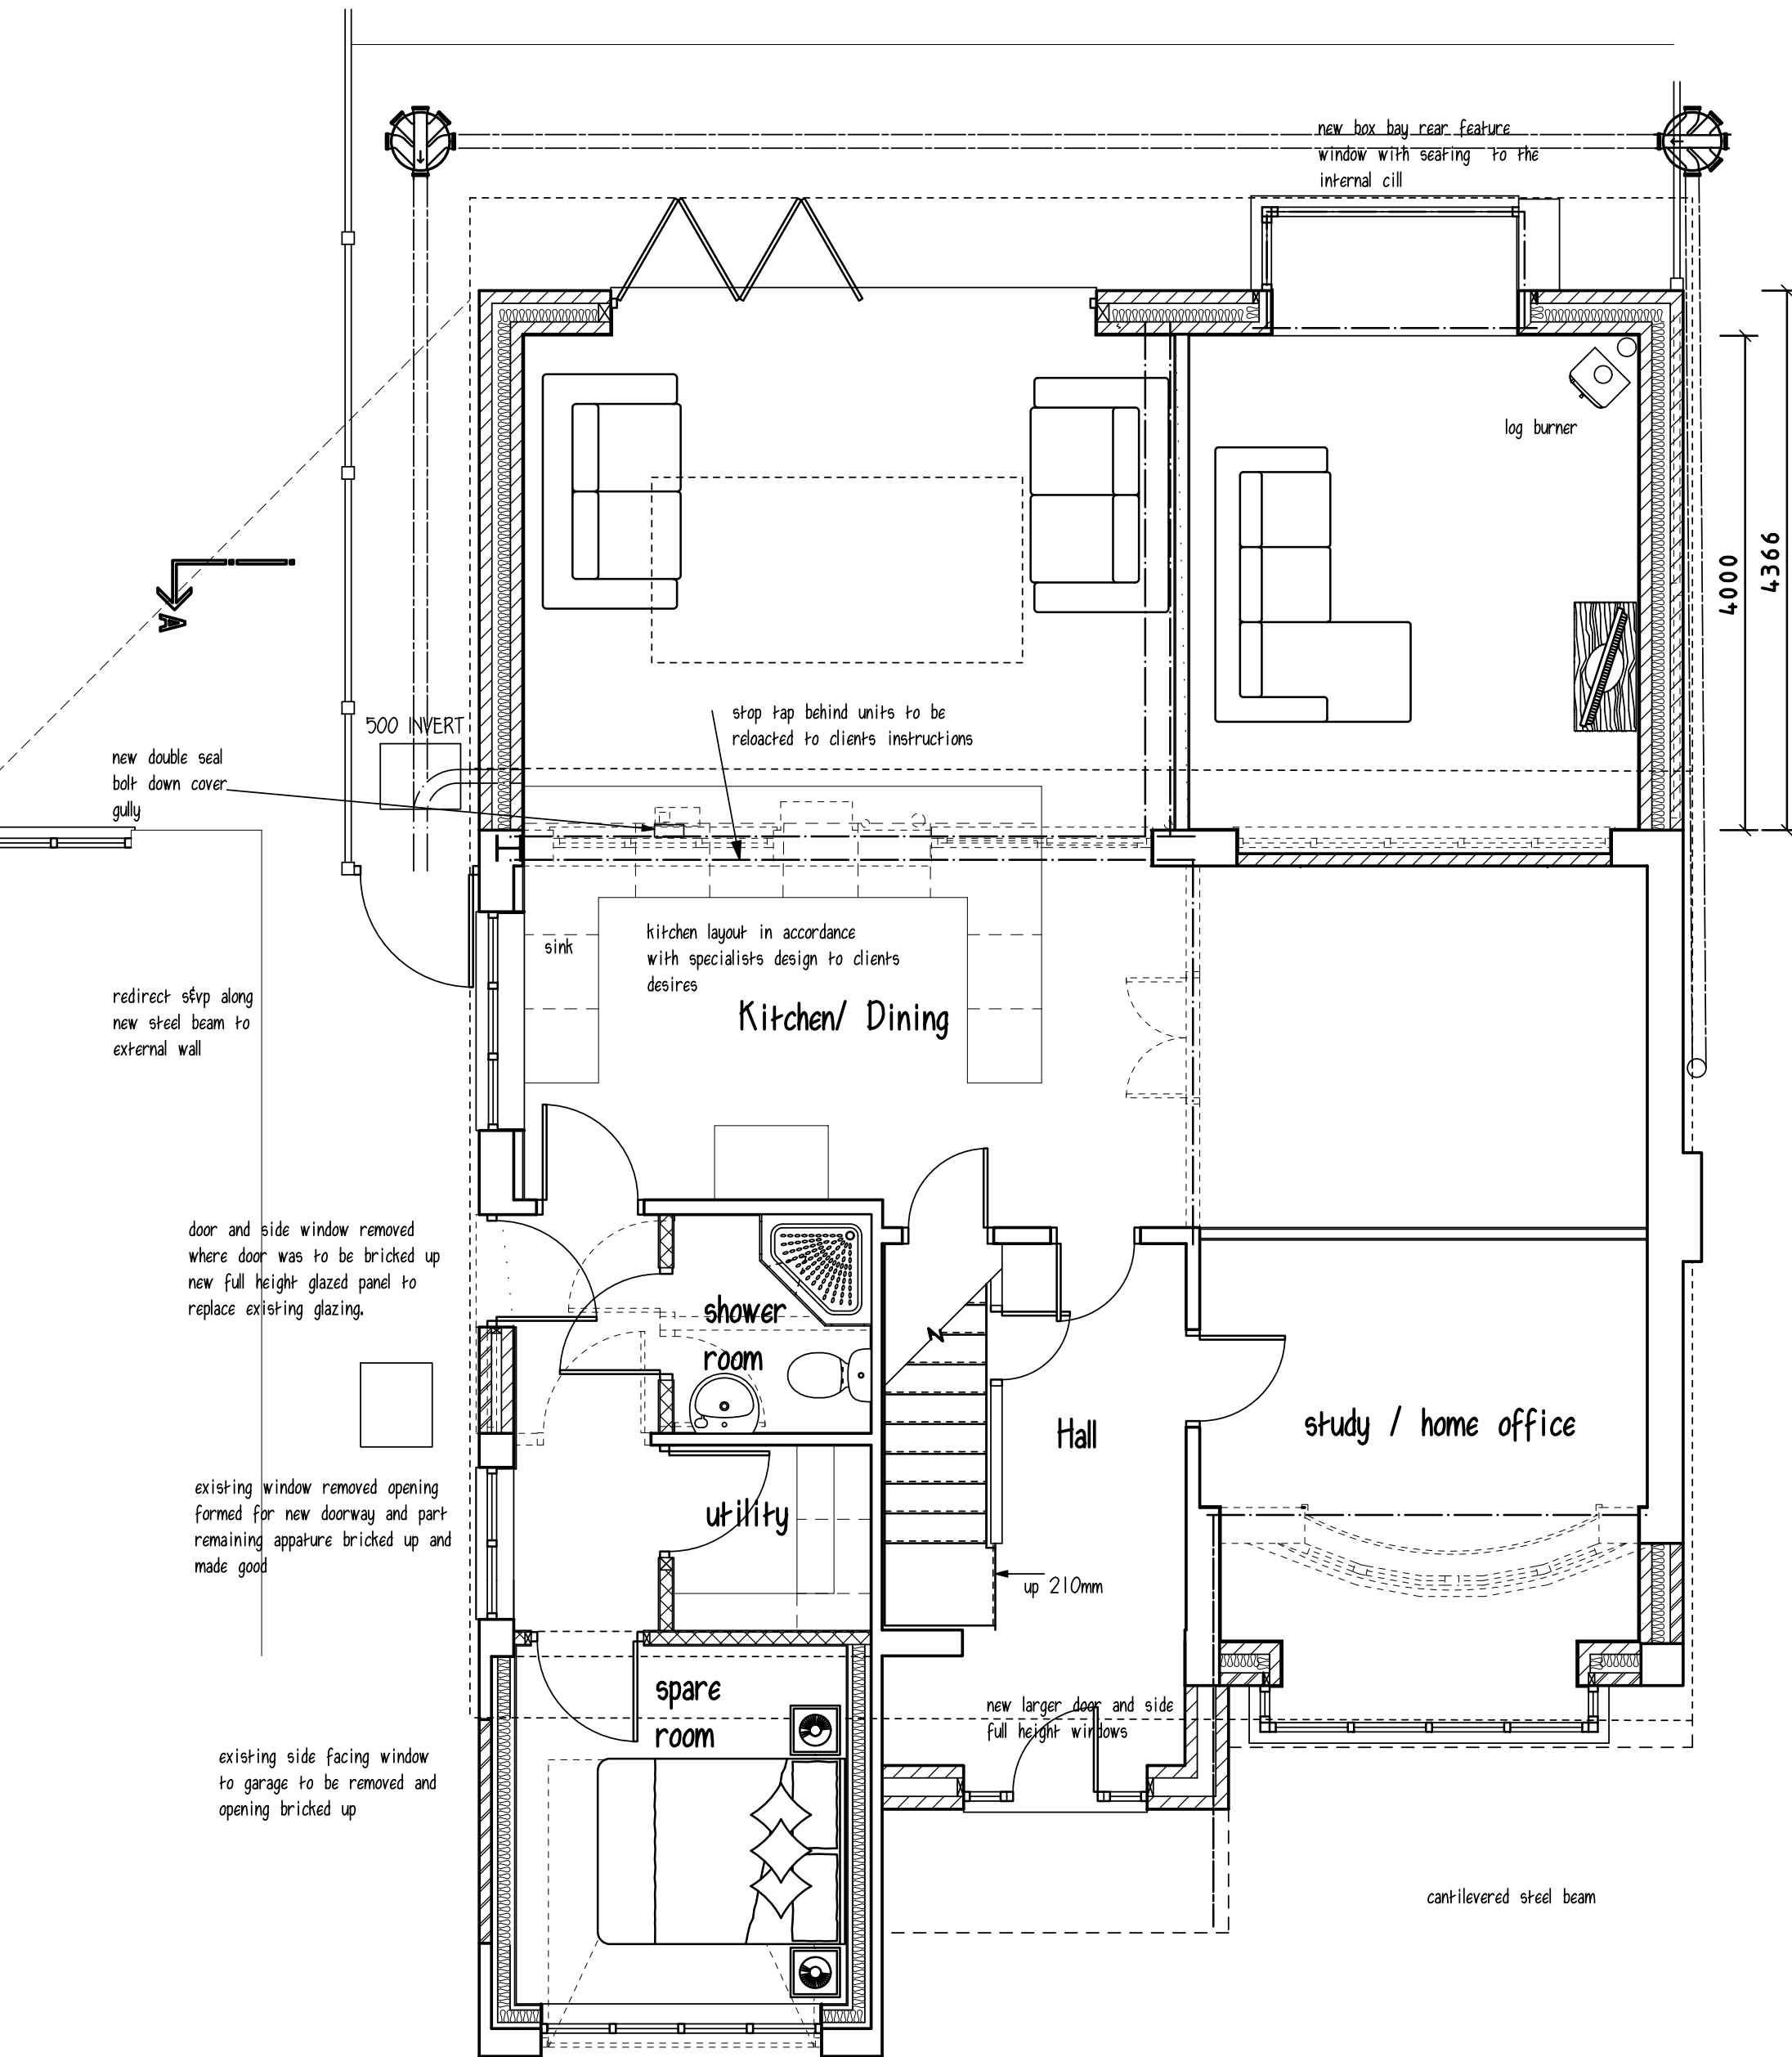

1 : 50 Ground Floor Plan

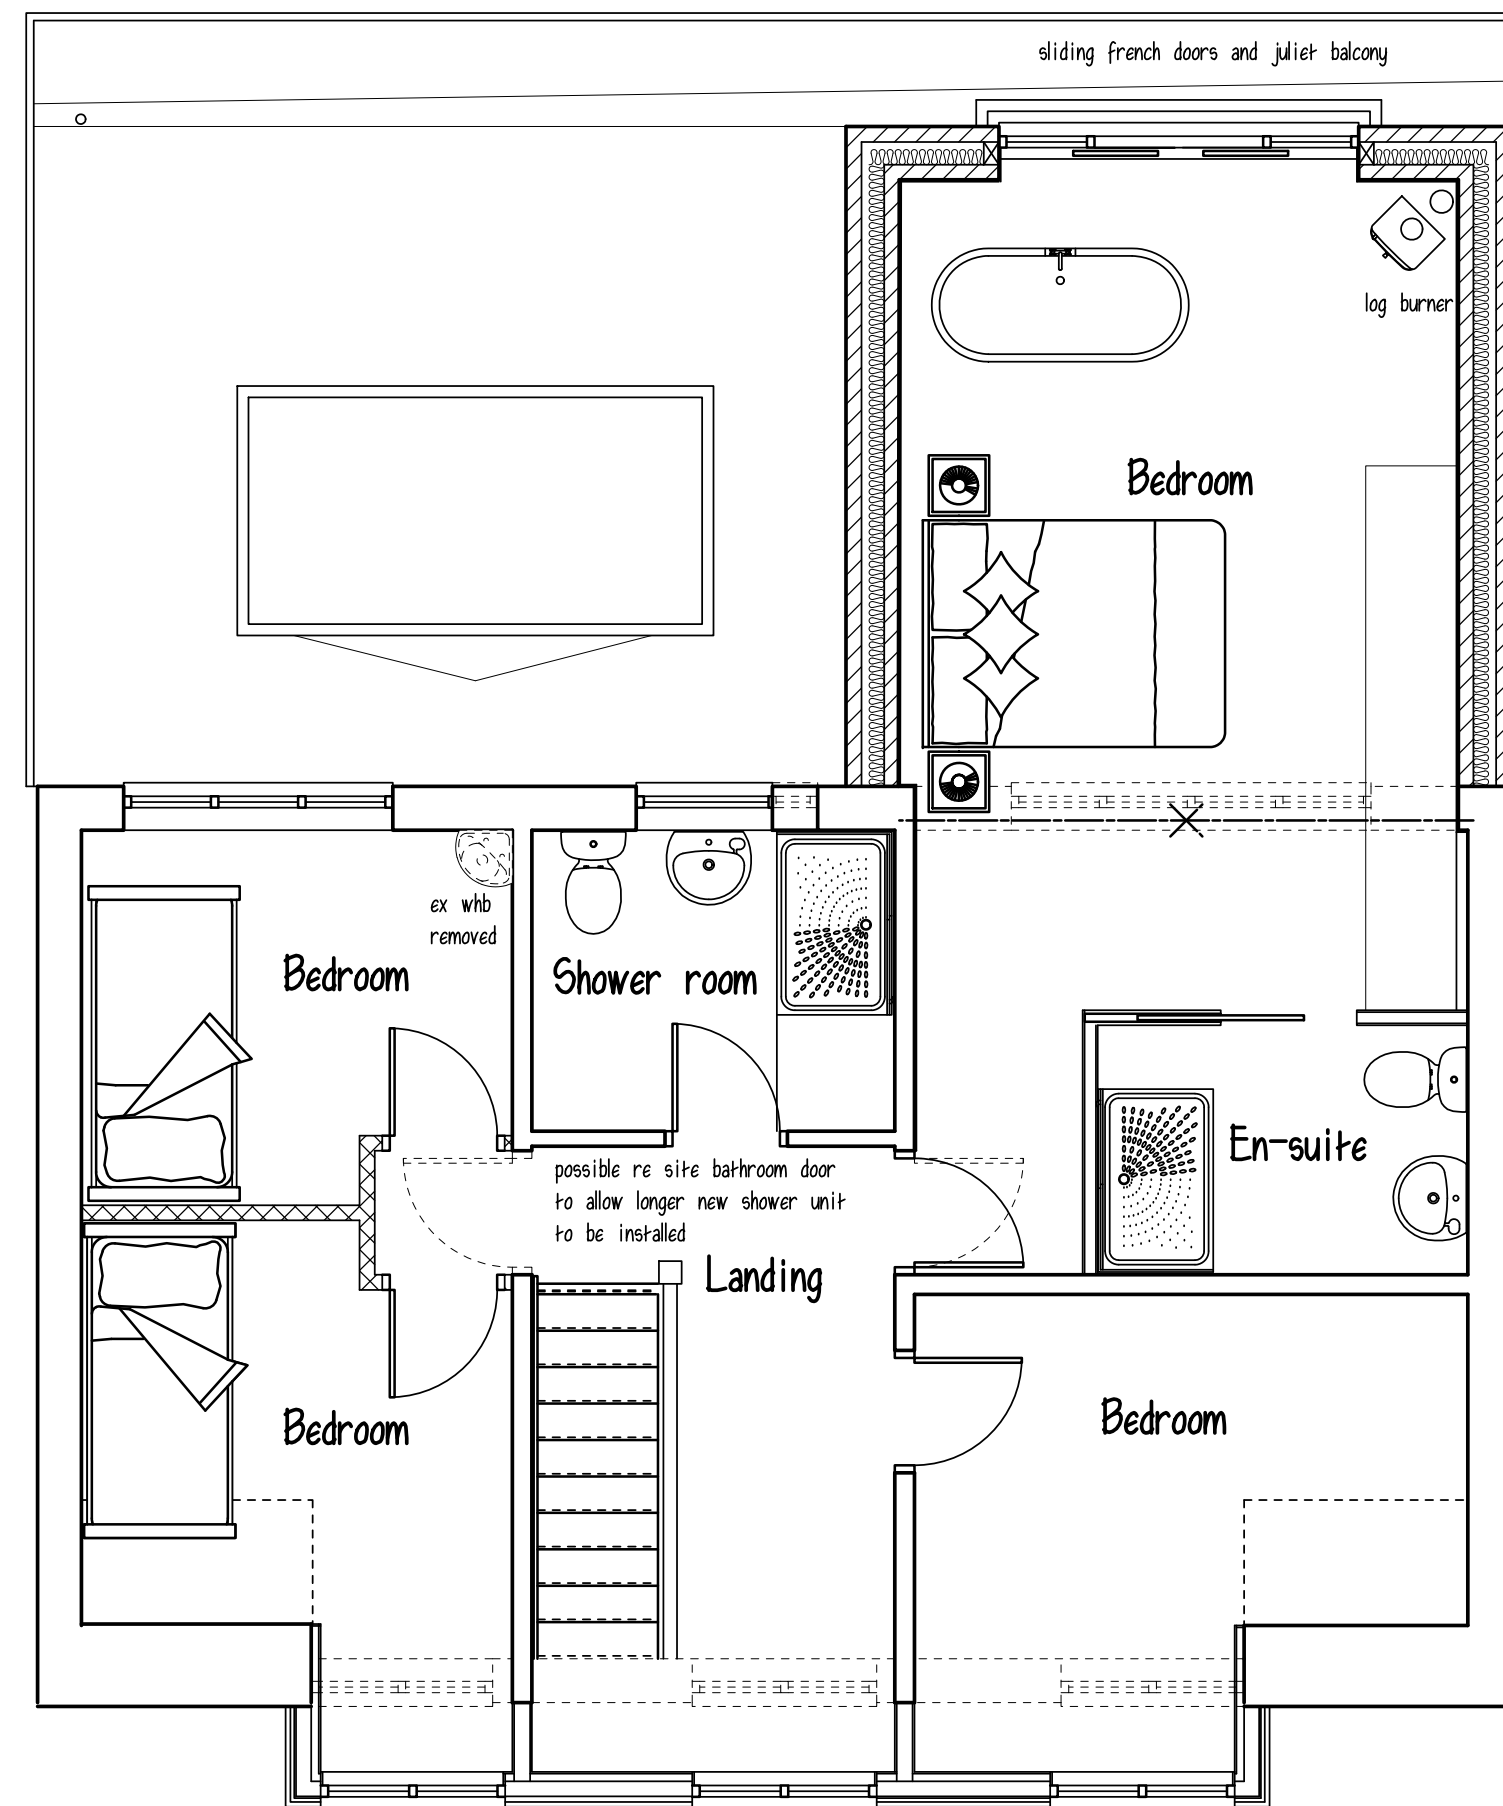


1 : 50 First Floor Plan

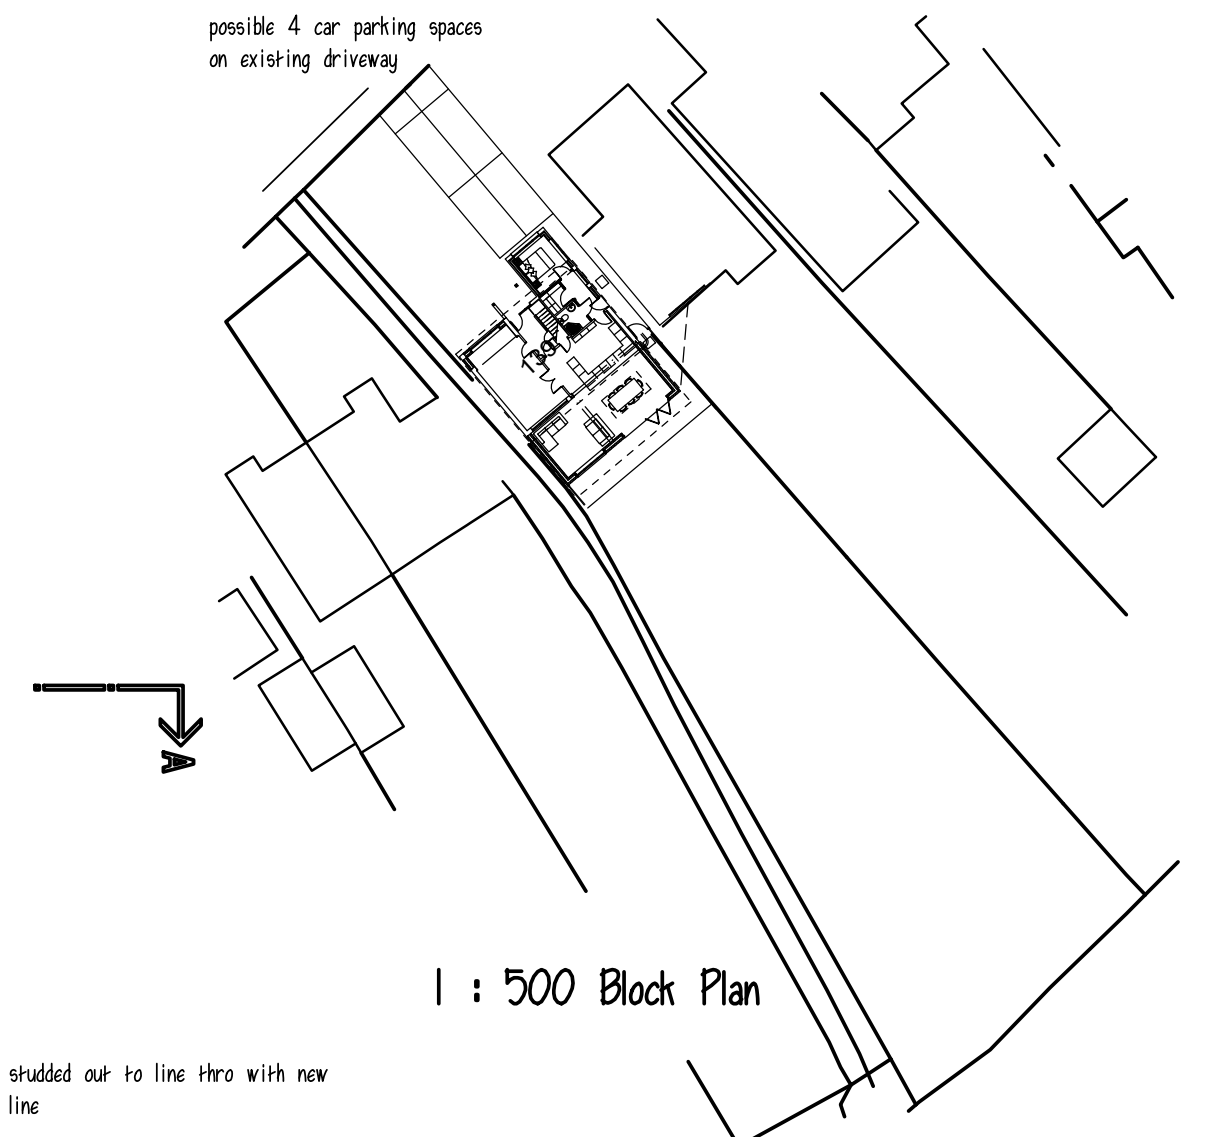


1 : 500 Block Plan

These drawings are to be read in conjunction with Webb struchal Design Ltd drawings CW6362 Rev A.

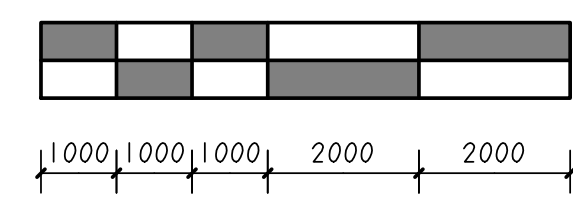

1 : 100 Scale Bar

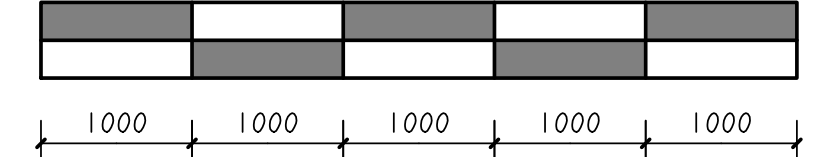

1 : 50 Scale Bar

Disclaimer
This drawing is accurate from the information that was available at the time of survey and is by no means a detailed representation. Due to the subterranean nature of storm and foul drainage, any drainage shown is an educated assessment of the drainage runs. All drainage shown to be assessed and confirmed on site before works commence.
DO NOT SCALE FROM THIS DRAWING

Project			PROPOSED EXTENSIONS		
			139 COVENTRY ROAD		
			BURBAGE		
			HINCKLEY		
			LE10 2HW		
Client					
MR H BURDUS & MS H HOBBS					
Drawing Title					
SCHEME DRAWING					
Drawing No		1305-02		Revision	Date
				R	19-12-2025
Scale					
Drawn by : RMT		Checked by : ART			
A.R.Taylor Ltd					
7 Greenway, Nuneaton					
Warwickshire CV11 6NL					
tel: 024 7636 6997					
enquiries@taylordesign.ltd					

© copyright
This drawing is the property of A.R.Taylor Ltd until the full payment of the client. If the drawings are used with out payment they have been miss used and the client is liable for legal proceedings.