


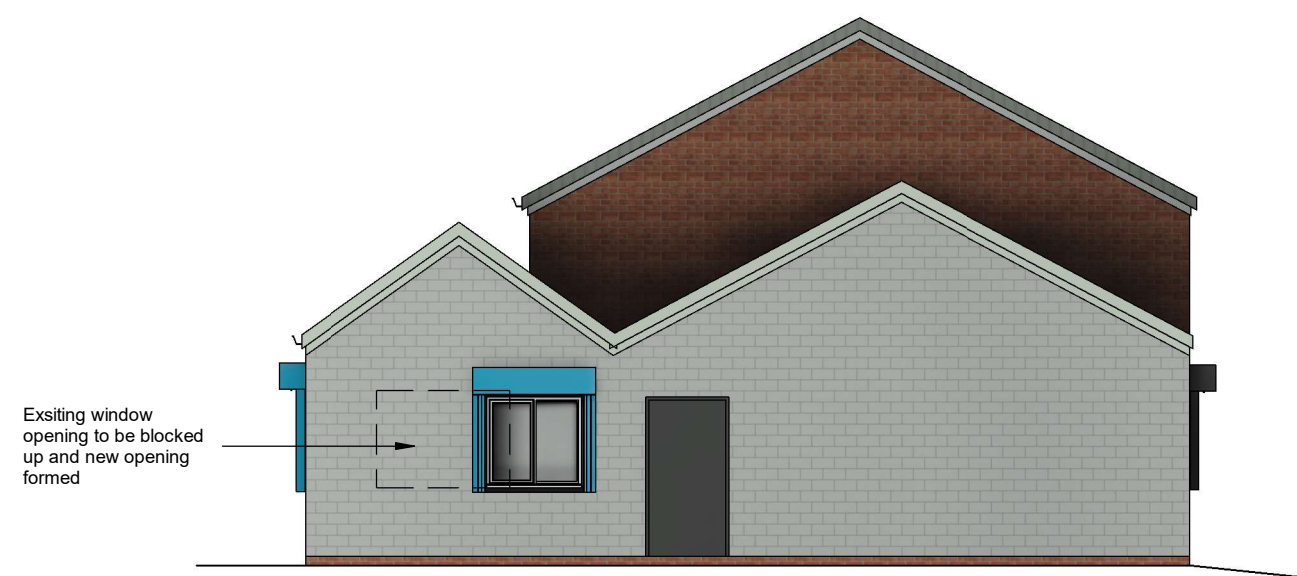


North West elevation




South West elevation




South East elevation

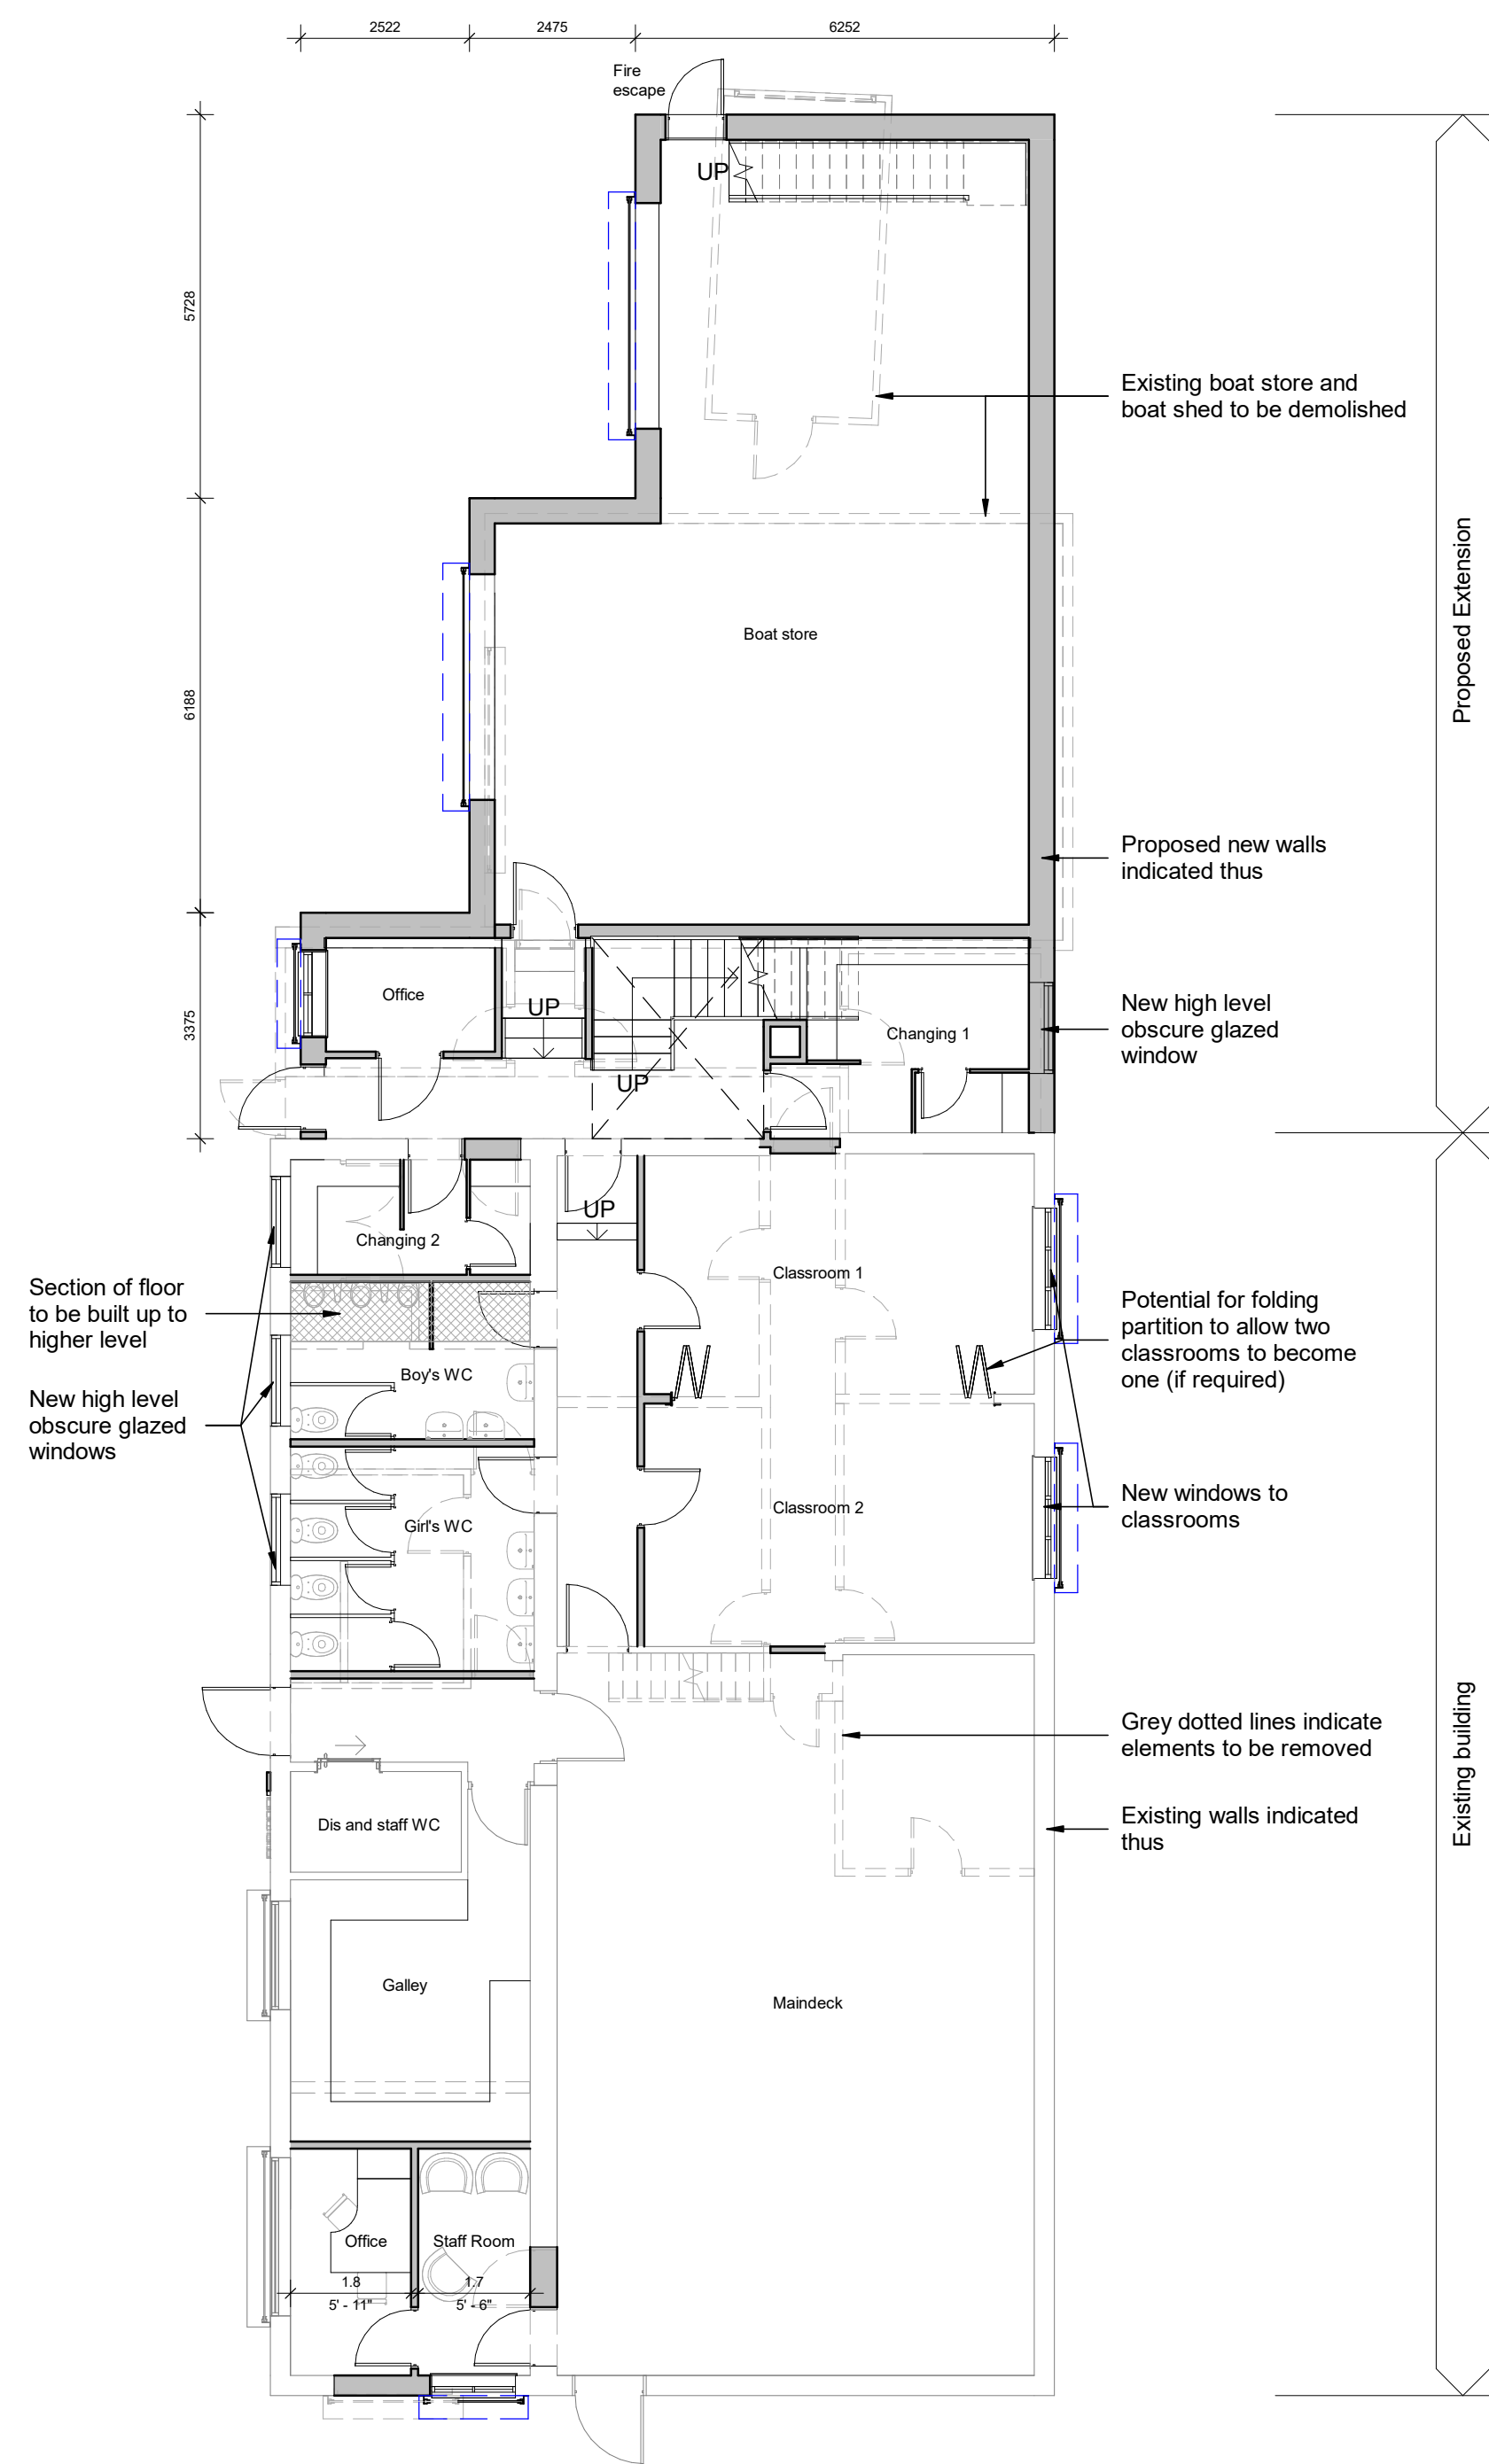


Ground floor plan

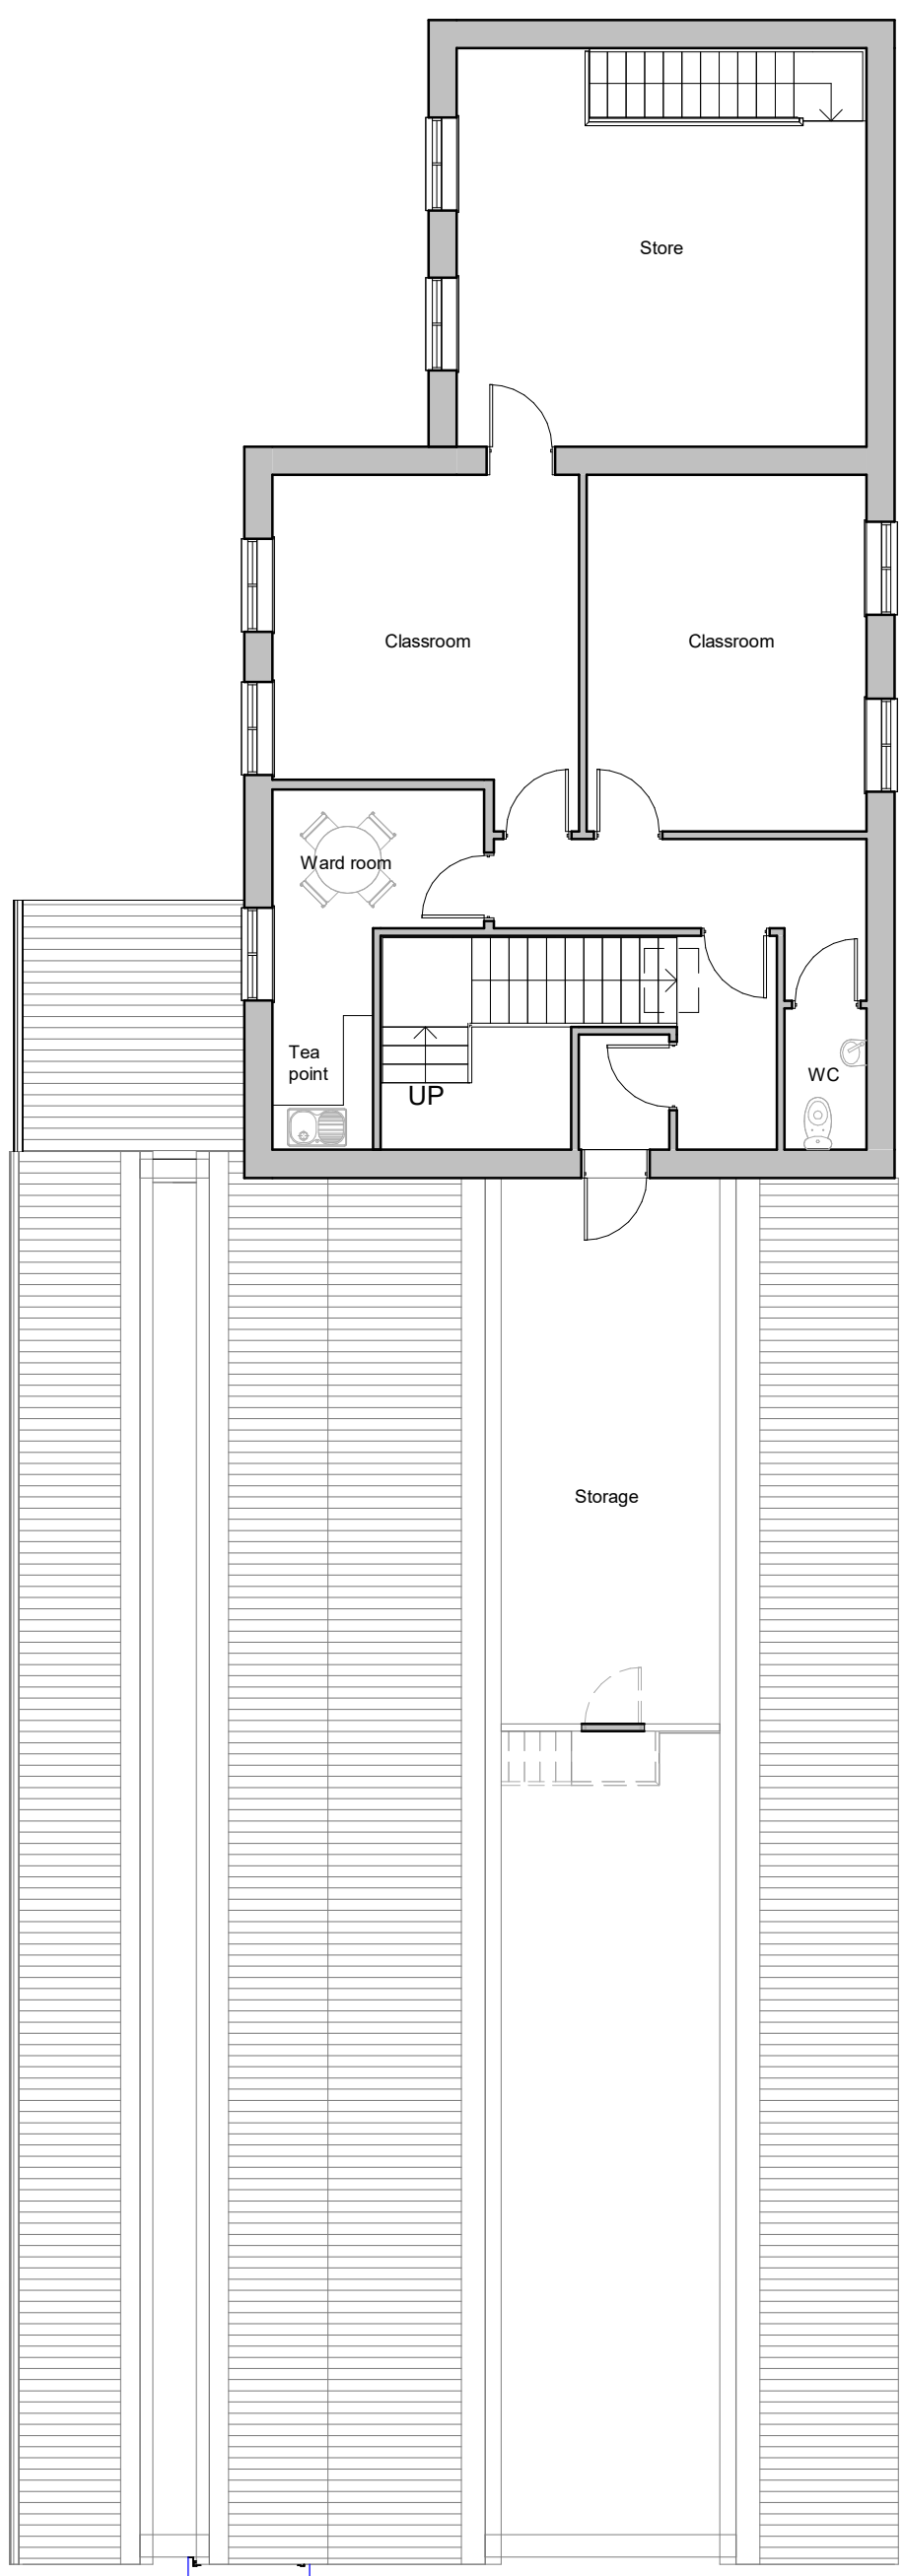

First floor plan

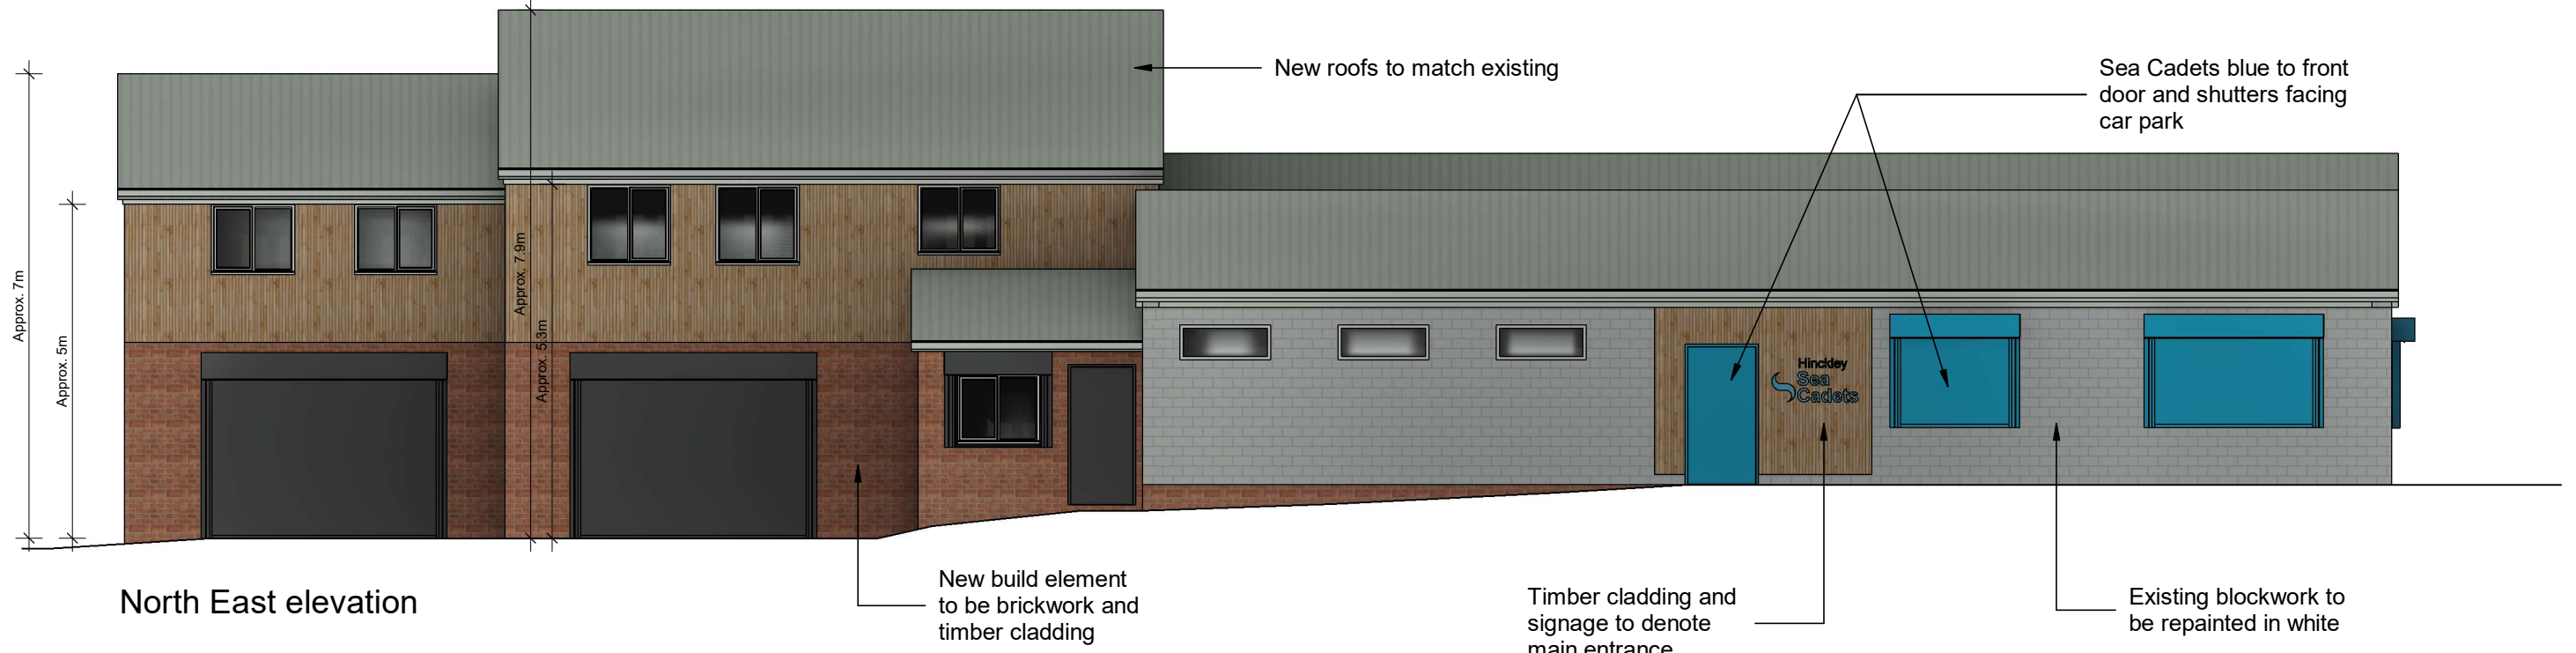

North East elevation

 

Client Hinckley Sea Cadets			HAYWARD architects 19 Station Road Hinckley Leicestershire LE10 1AW Tel: 01455 635 665 www.haywardarchitects.co.uk	
Project Title Proposed extensions and alterations land off Coventry Road Hinckley				
Drawing Title Proposed extension				
Scale 1:100	Date Jan 2026	Sheet A1	Job No. 25/115	Drawing No. 05d
Author ZLM	Checked by -		Status PLANNING	
THE COPYRIGHT OF THIS DRAWING IS RESERVED BY HAYWARD ARCHITECTS LTD. REPRODUCTION IN ANY FORM OR BY ANY MEANS OR BY ANY INFORMATION STORAGE AND RETRIEVAL SYSTEMS WITHOUT THE WRITTEN PERMISSION OF HAYWARD ARCHITECTS LTD. IS STRICTLY PROHIBITED AND ONLY FOR PRELIMINARY INFORMATION AND NOT FOR CONSTRUCTION.				