




Front Elevation




Side Elevation

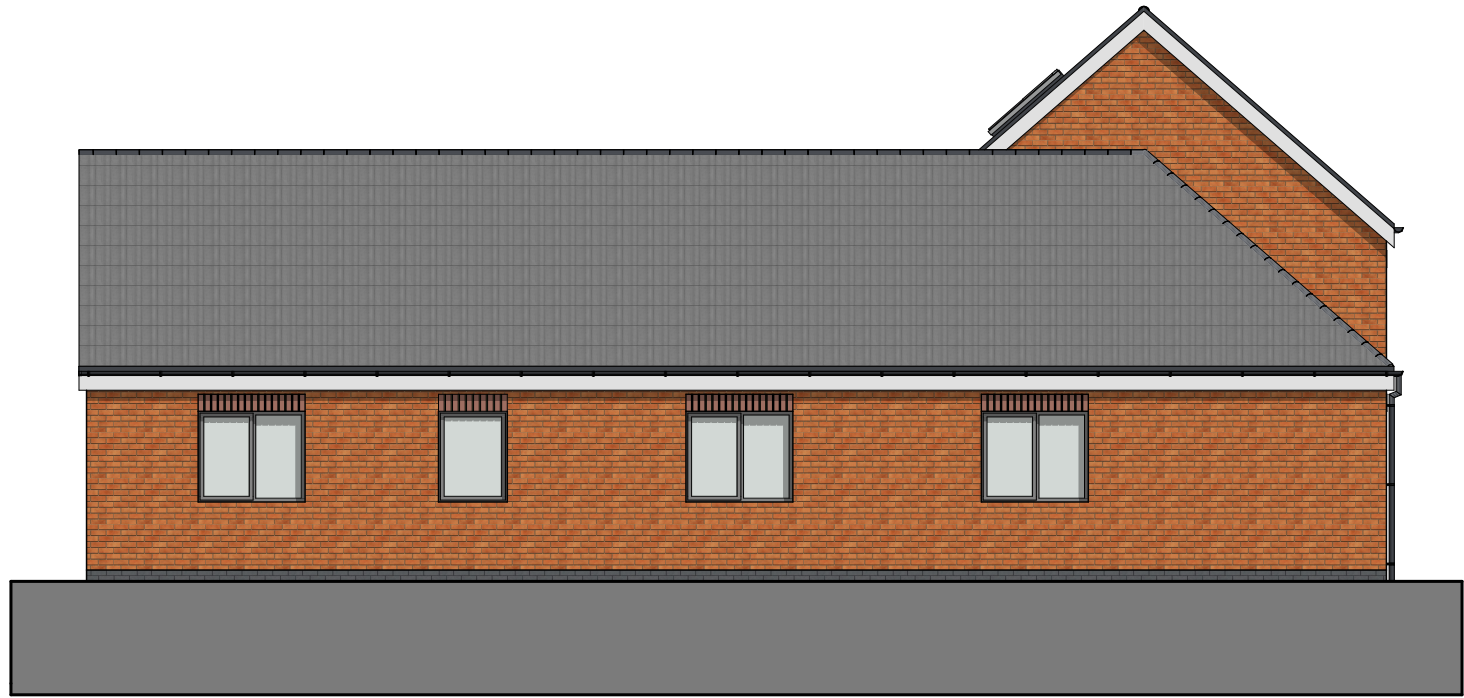


Rear Elevation



Side Elevation

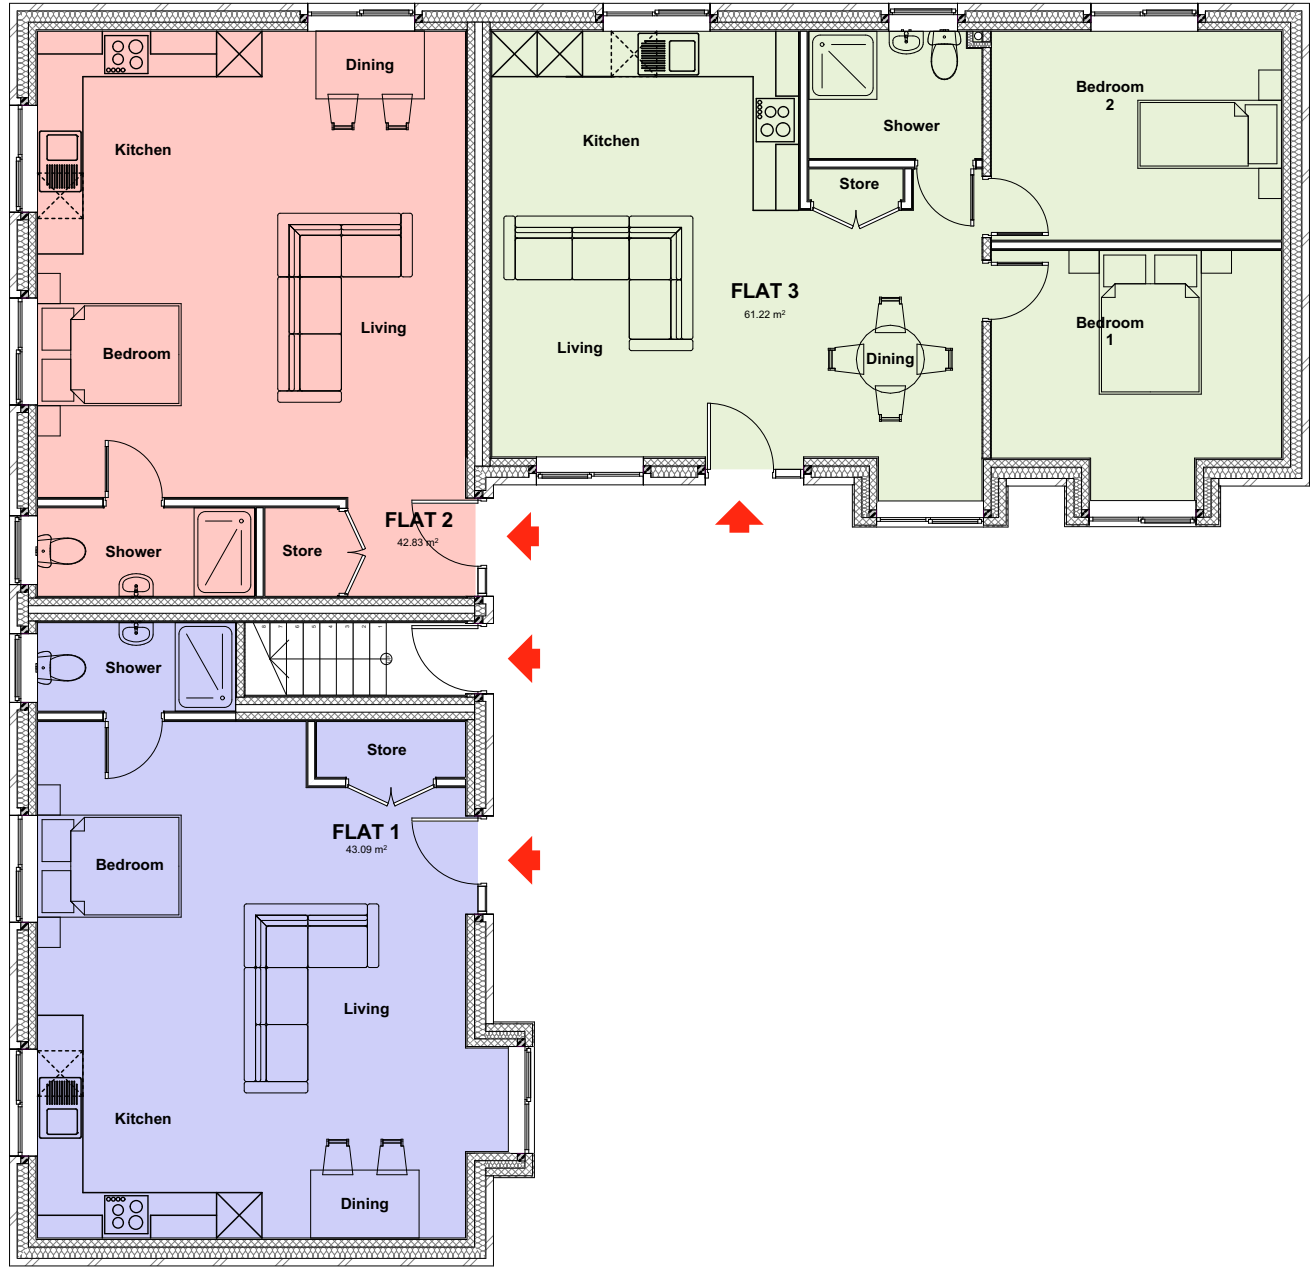

Ground Floor Plan

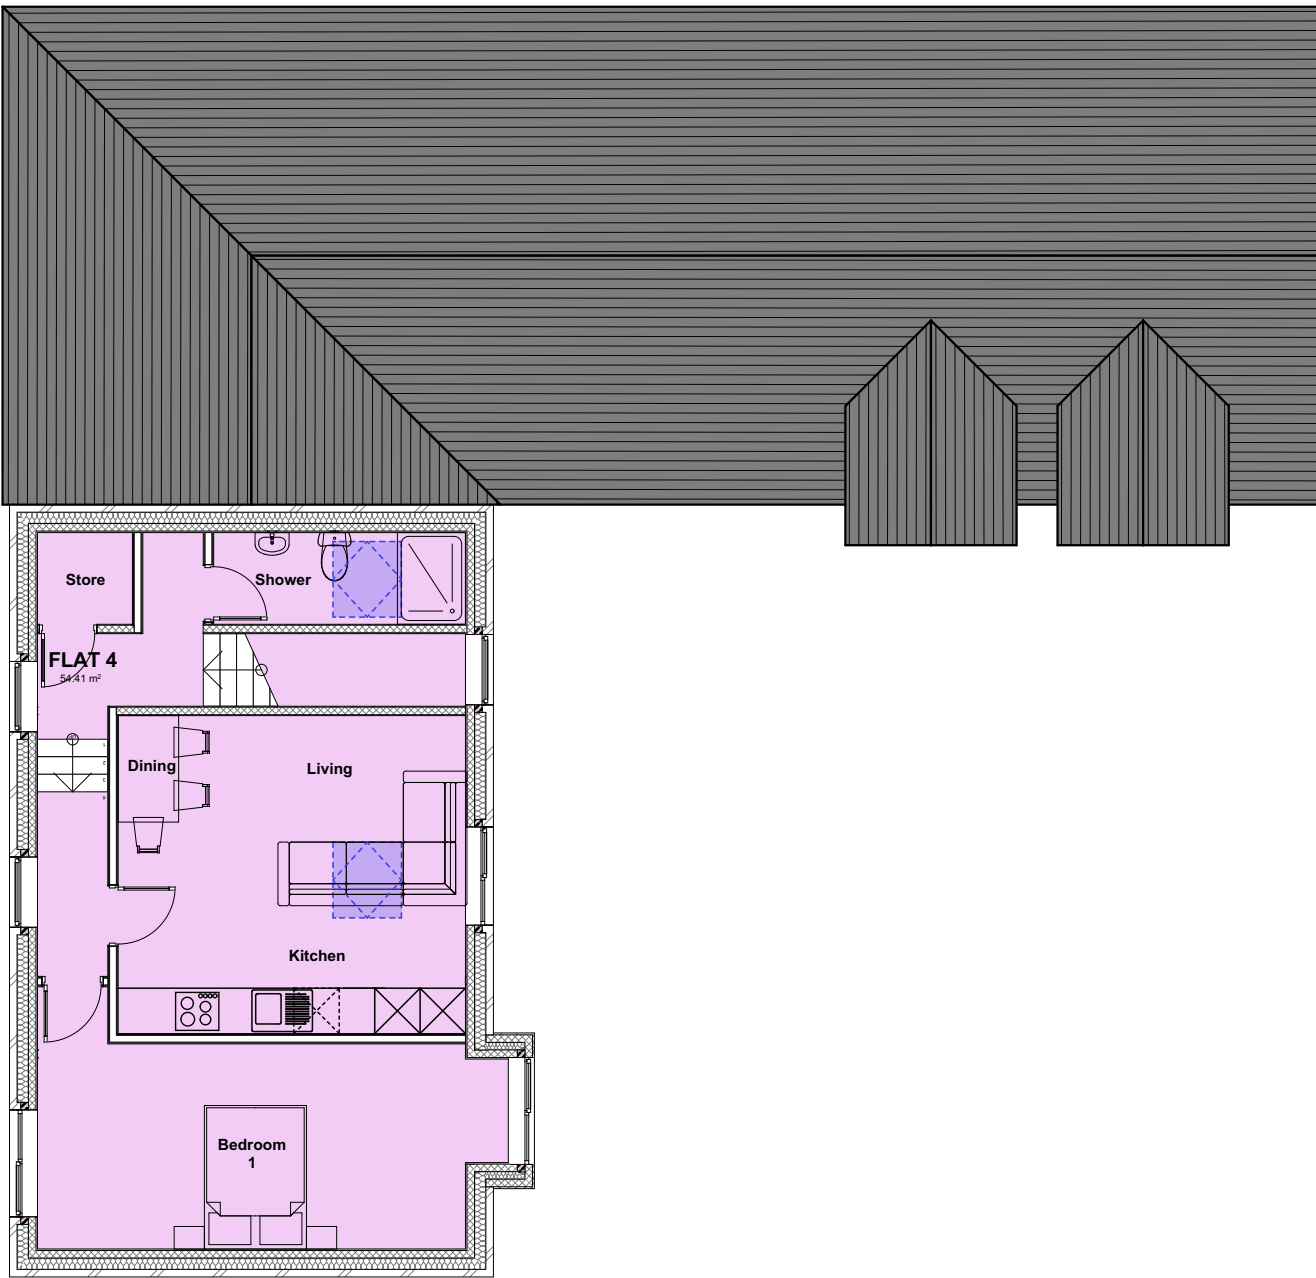

First Floor Plan



Indicative Front Visual (nts)



Indicative Front Visual (nts)

Accommodation Schedule

Blue square	Flat 1 Studio 43.1sqm
Red square	Flat 2 Studio 42.8sqm
Green square	Flat 3 Two Bedroom 61.2sqm
Purple square	Flat 4 One Bedroom 54.4sqm



Scale Bar 1:100

Please Note:

- This drawing may be printed and scaled FOR PLANNING PURPOSES.
- All dimensions to be CHECKED ON SITE and any DISCREPANCY reported to Perfect Planning.
- The site boundary shown is the best assumed from available data & does NOT represent legal ownership.
- All dimensions in mm unless otherwise stated.

Revisions



e: info@perfect-planning.co.uk
t: 01455 272943
t: +44 (0) 7904 224644
t: +44 (0) 7912 413144
w: www.perfect-planning.co.uk

Project:
New Apartment Block

Land at Rear of Shops
10/12/14 The Hollow
Earl Shilton
LE9 7NA

Client:
Ruth Cassidy

Drawing Title:
Proposed Floor Plans & Elevations

Drawing by:
AL / IG / SK / NH

Checked by:
AL / IG

Date:
17/05/2023

Scale:
1:100@A1

Drawing Number:
487/001

Revision:
A