




South Elevation

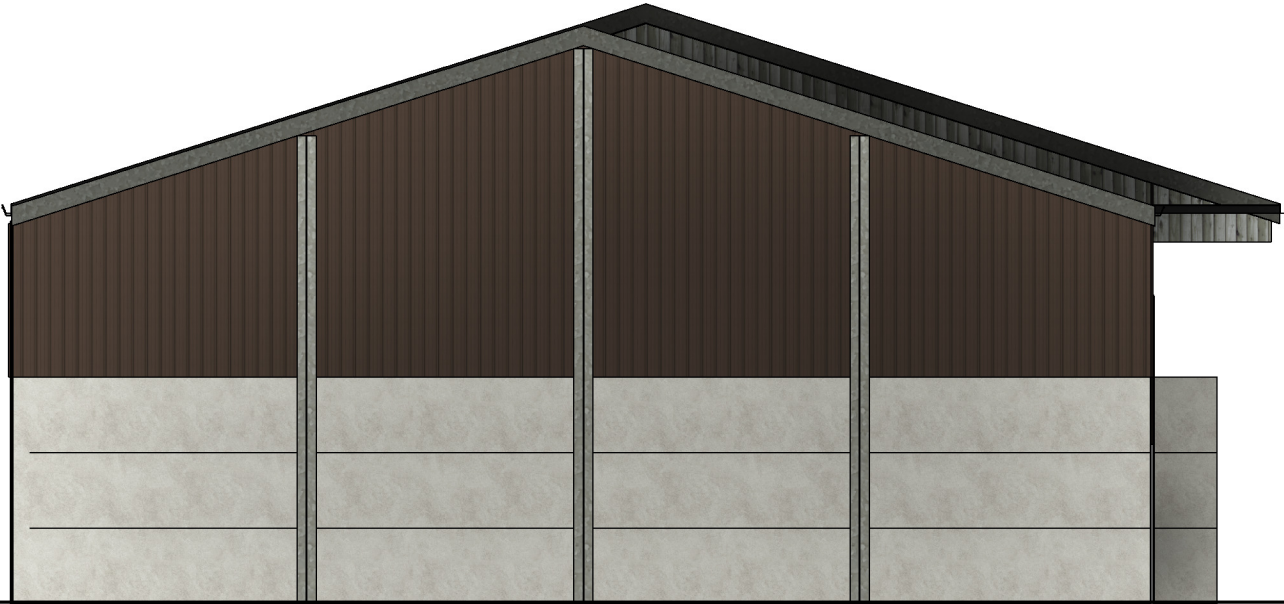


West Elevation

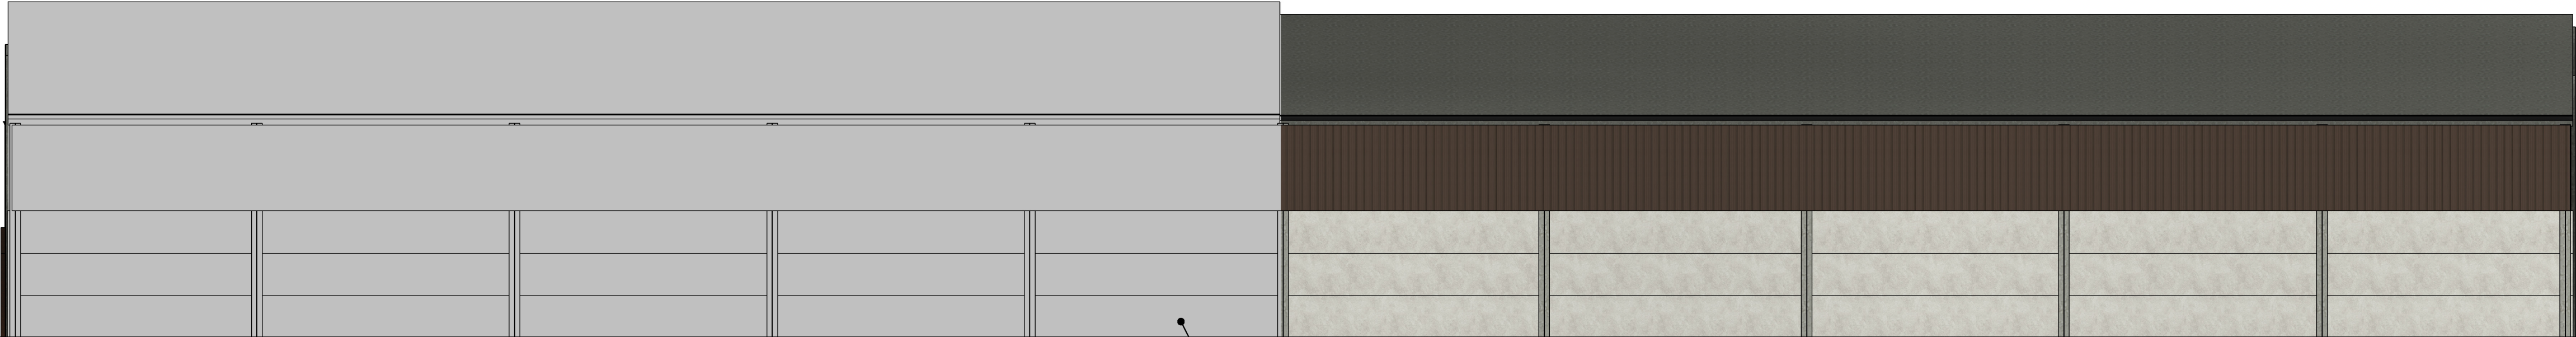


North Elevation

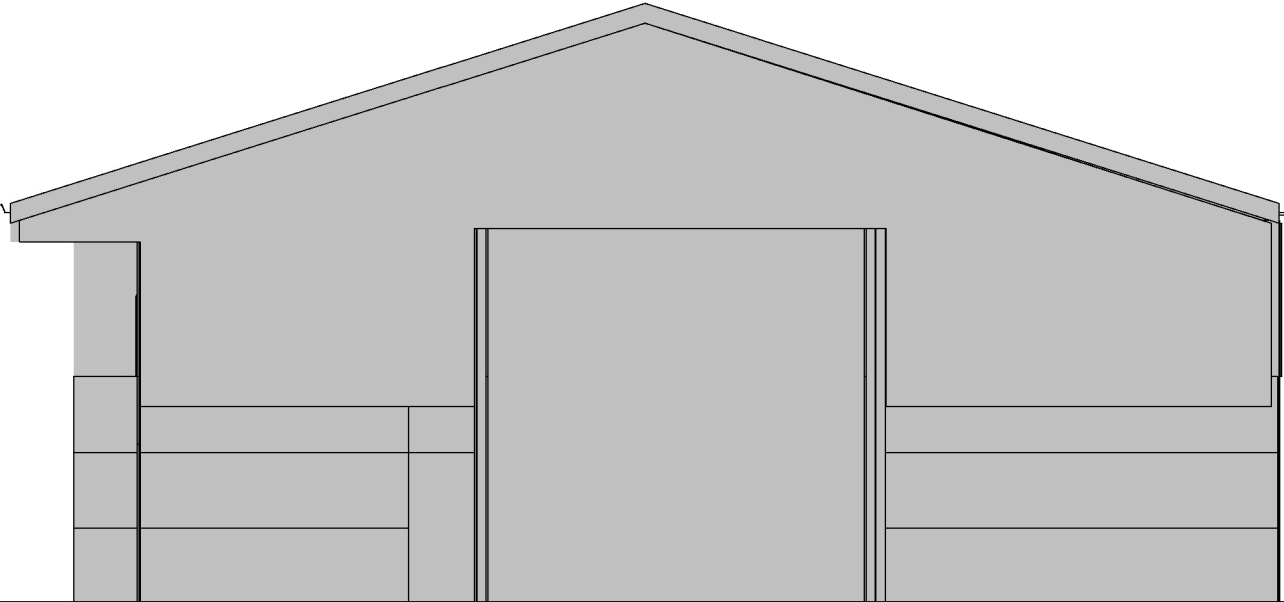

East Elevation

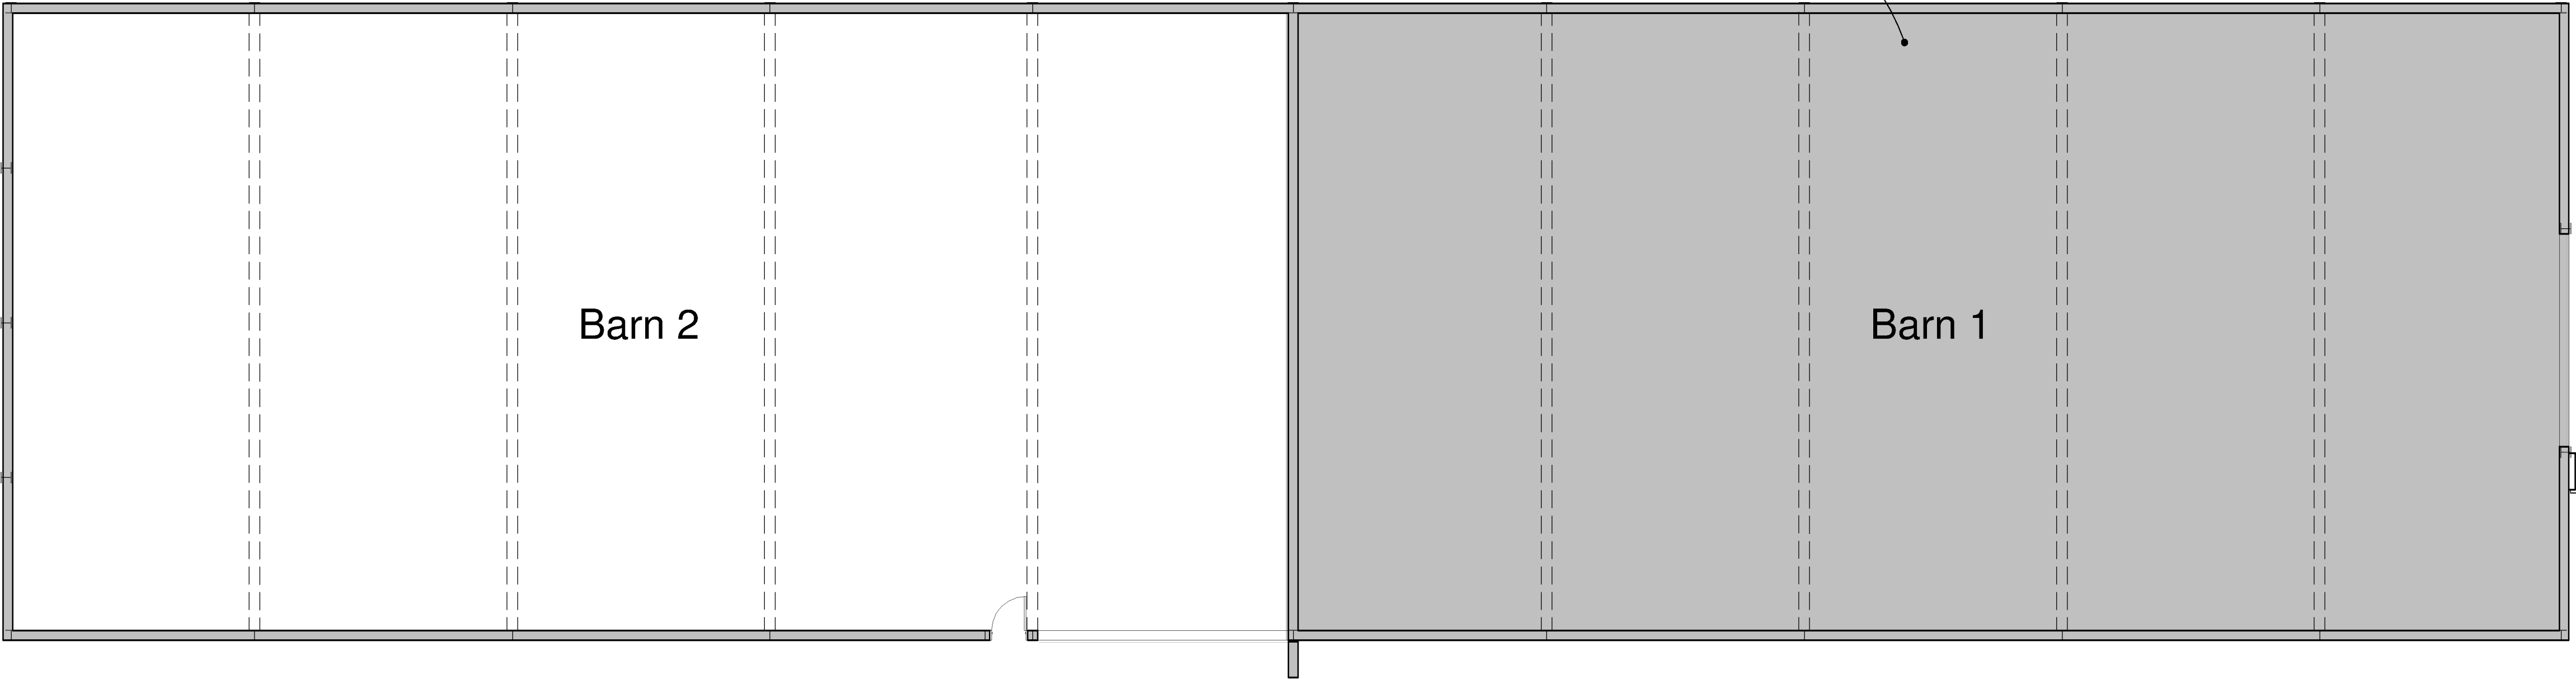

Ground Floor Plan

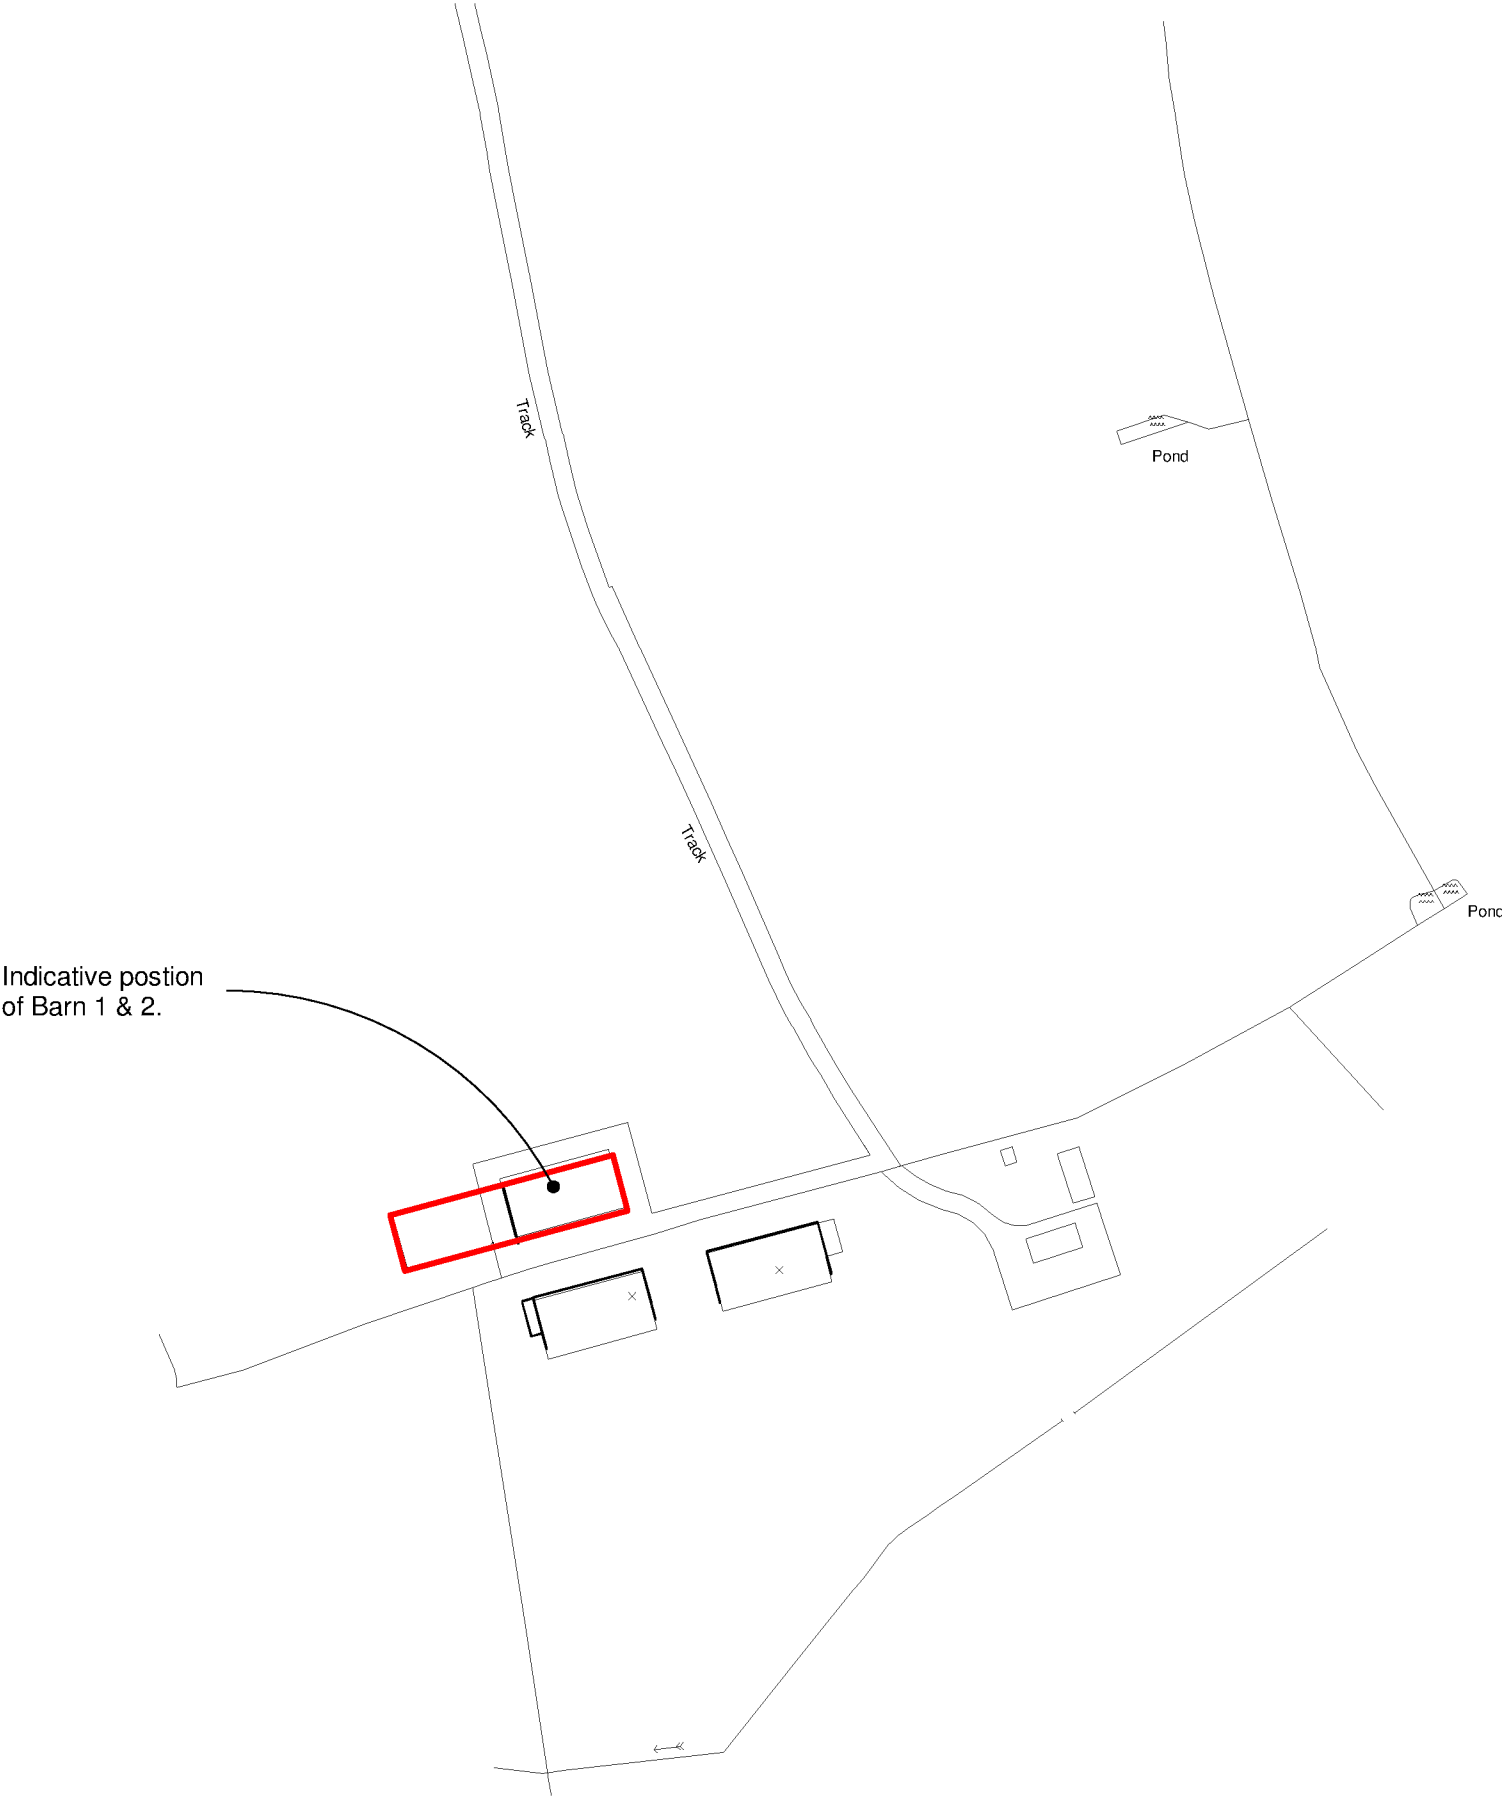

Client Mr and Ms Garland		hayward ARCHITECTS LTD 19 Station Road Hinckley Leicestershire LE10 1AW Tel: 01455 635 665 Fax: 01455 616 971 www.hayward-architects.co.uk				
Project Title Alternations and Extensions Ratcliffe House Farm Ratcliffe Culey						
Drawing Title Barn 1 & 2 - Survey		Scale 1:100 & 1:2000	Date JUNE 2023	Sheet A1	Job No. 23/19	Drawing No. 10B
Author MS		Checked By LJW	Status Planning			

THE COPYRIGHT IN THIS DRAWING IS RESERVED BY HAYWARD ARCHITECTS LTD.
REPRODUCTION OR USE IN ANY MANNER OR FOR ANY PURPOSE WITHOUT THE WRITTEN PERMISSION
OF THE COPYRIGHT HOLDER IS STRICTLY PROHIBITED AND IS A BREACH OF THE LAW.