



Rear Elevation



Side Elevation



3D View




Front Elevation




Side Elevation



3D View

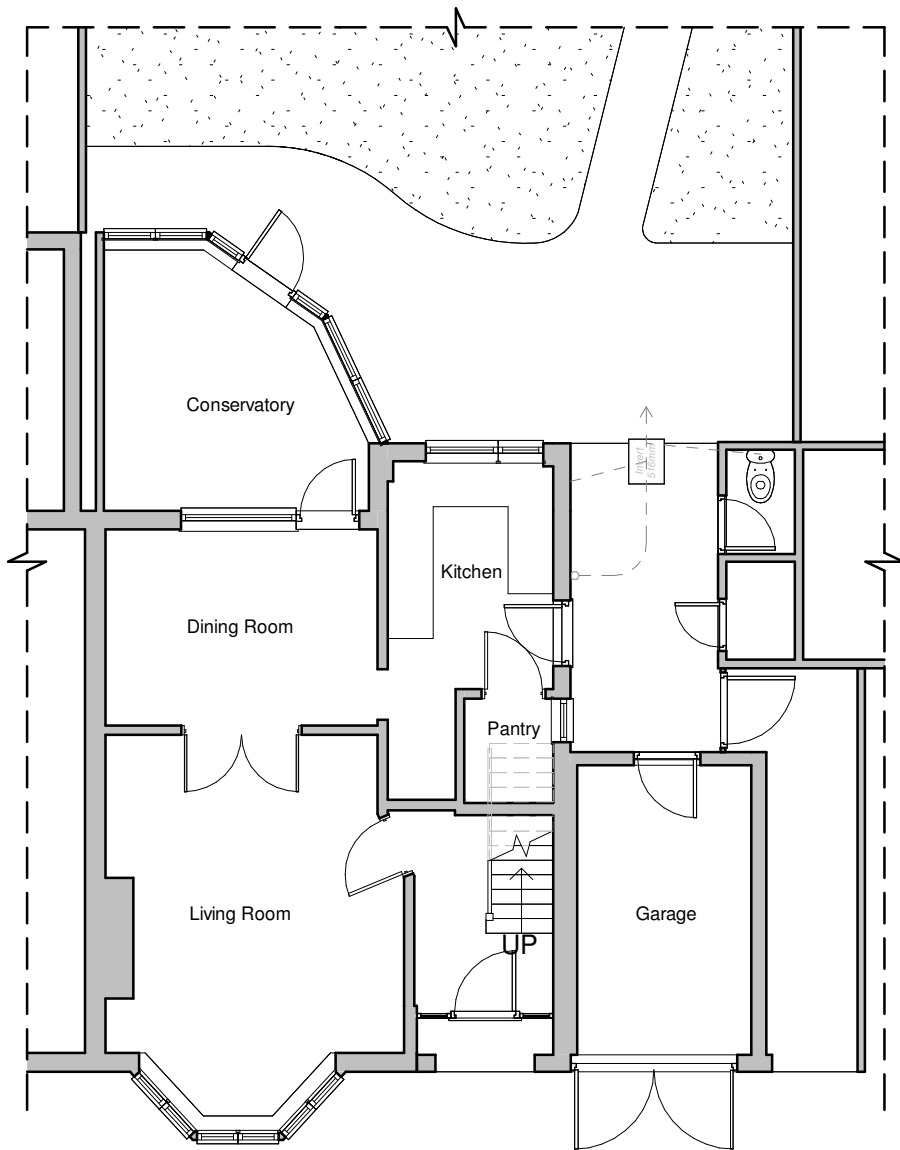

Ground Floor Plan

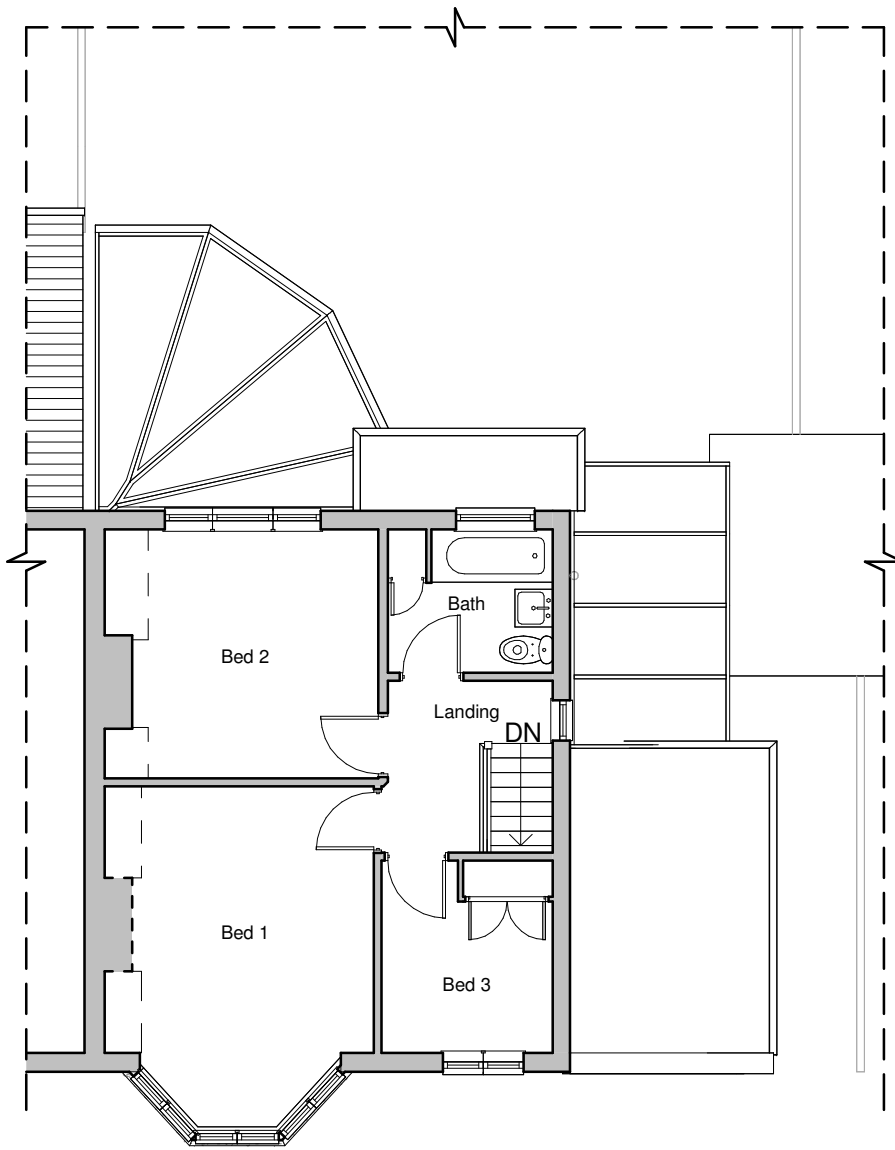

First Floor Plan



Client Mr & Mrs Richardson			hayward ARCHITECTS LTD 	
Project Title Extensions & Alterations, 15 Brockhurst Avenue, Burbage, LE10 2HG				
Drawing Title Existing - Survey			19 Station Road Hinckley Leicestershire LE10 1AW	
Scale 1:100	Date 06/2023	Sheet A2	Job No. 23/50	Drawing No. 00
Author SS	Checked by LJW			
THE COPYRIGHT OF THIS DRAWING IS VESTED IN HAYWARD ARCHITECTS LTD. REPRODUCTION IN ANY FORM, EITHER IN WHOLE OR IN PART IS FORBIDDEN WITHOUT THE PRIOR WRITTEN PERMISSION OF THE COPYRIGHT HOLDER. DO NOT SCALE FROM DRAWING AND ONLY FIGURED DIMENSIONS ARE TO BE USED			Status Planning Stage	