



Rear Elevation



Side Elevation



3D View




Front Elevation




Side Elevation



3D View

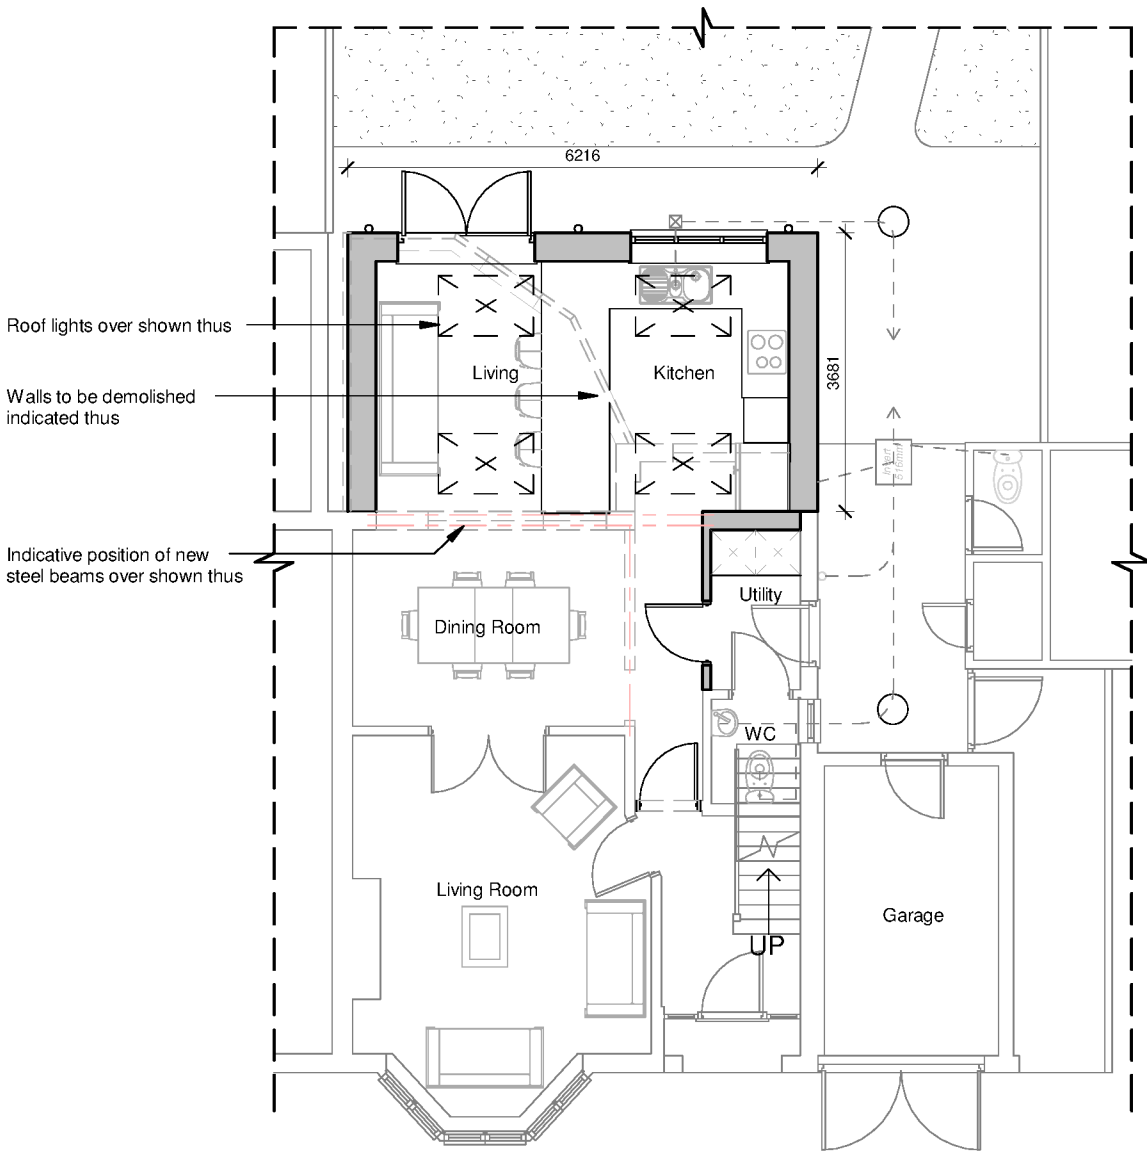

Ground Floor Plan

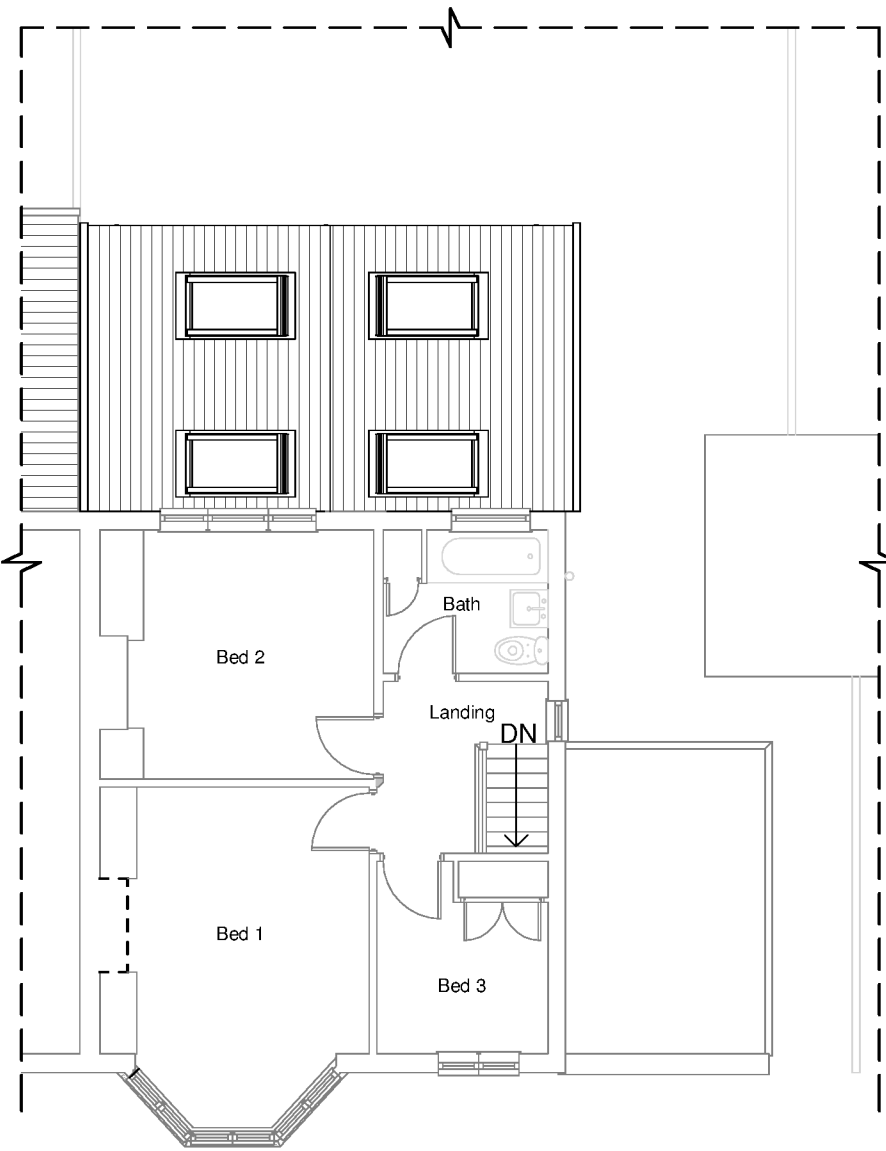

First Floor Plan



Client Mr & Mrs Richardson			hayward ARCHITECTS LTD  19 Station Road Hinckley Leicestershire LE10 1AW Tel: 01455 635 665 Fax: 01455 618 971 www.hayward-architects.co.uk		
Project Title Extensions & Alterations, 15 Brockhurst Avenue, Burbage, LE10 2HG					
Drawing Title Proposed - Scheme 02			A2	23/50	02B
Scale 1:100	Date 06/2023	Sheet			
Author SS	Checked by LJW	Job No.			
The COPYRIGHT of THIS DRAWING IS VESTED IN HAYWARD ARCHITECTS LTD. REPRODUCTION IN ANY FORM, EITHER IN WHOLE OR IN PART IS FORBIDDEN WITHOUT THE PRIOR WRITTEN PERMISSION OF THE COPYRIGHT HOLDER. DO NOT SCALE FROM DRAWING AND ONLY PROVIDED DIMENSIONS ARE TO BE USED			Status Planning Stage		