


The copyright of this drawing is vested with AP Engineering Design Ltd and must not be copied or reproduced without the consent of the company.

Figured dimensions only to be taken from this drawing. DO NOT SCALE.  
All contractors must visit the site and be responsible for checking all setting out dimensions and notifying the architect of any discrepancies prior to any manufacture or construction work.

NOTES:

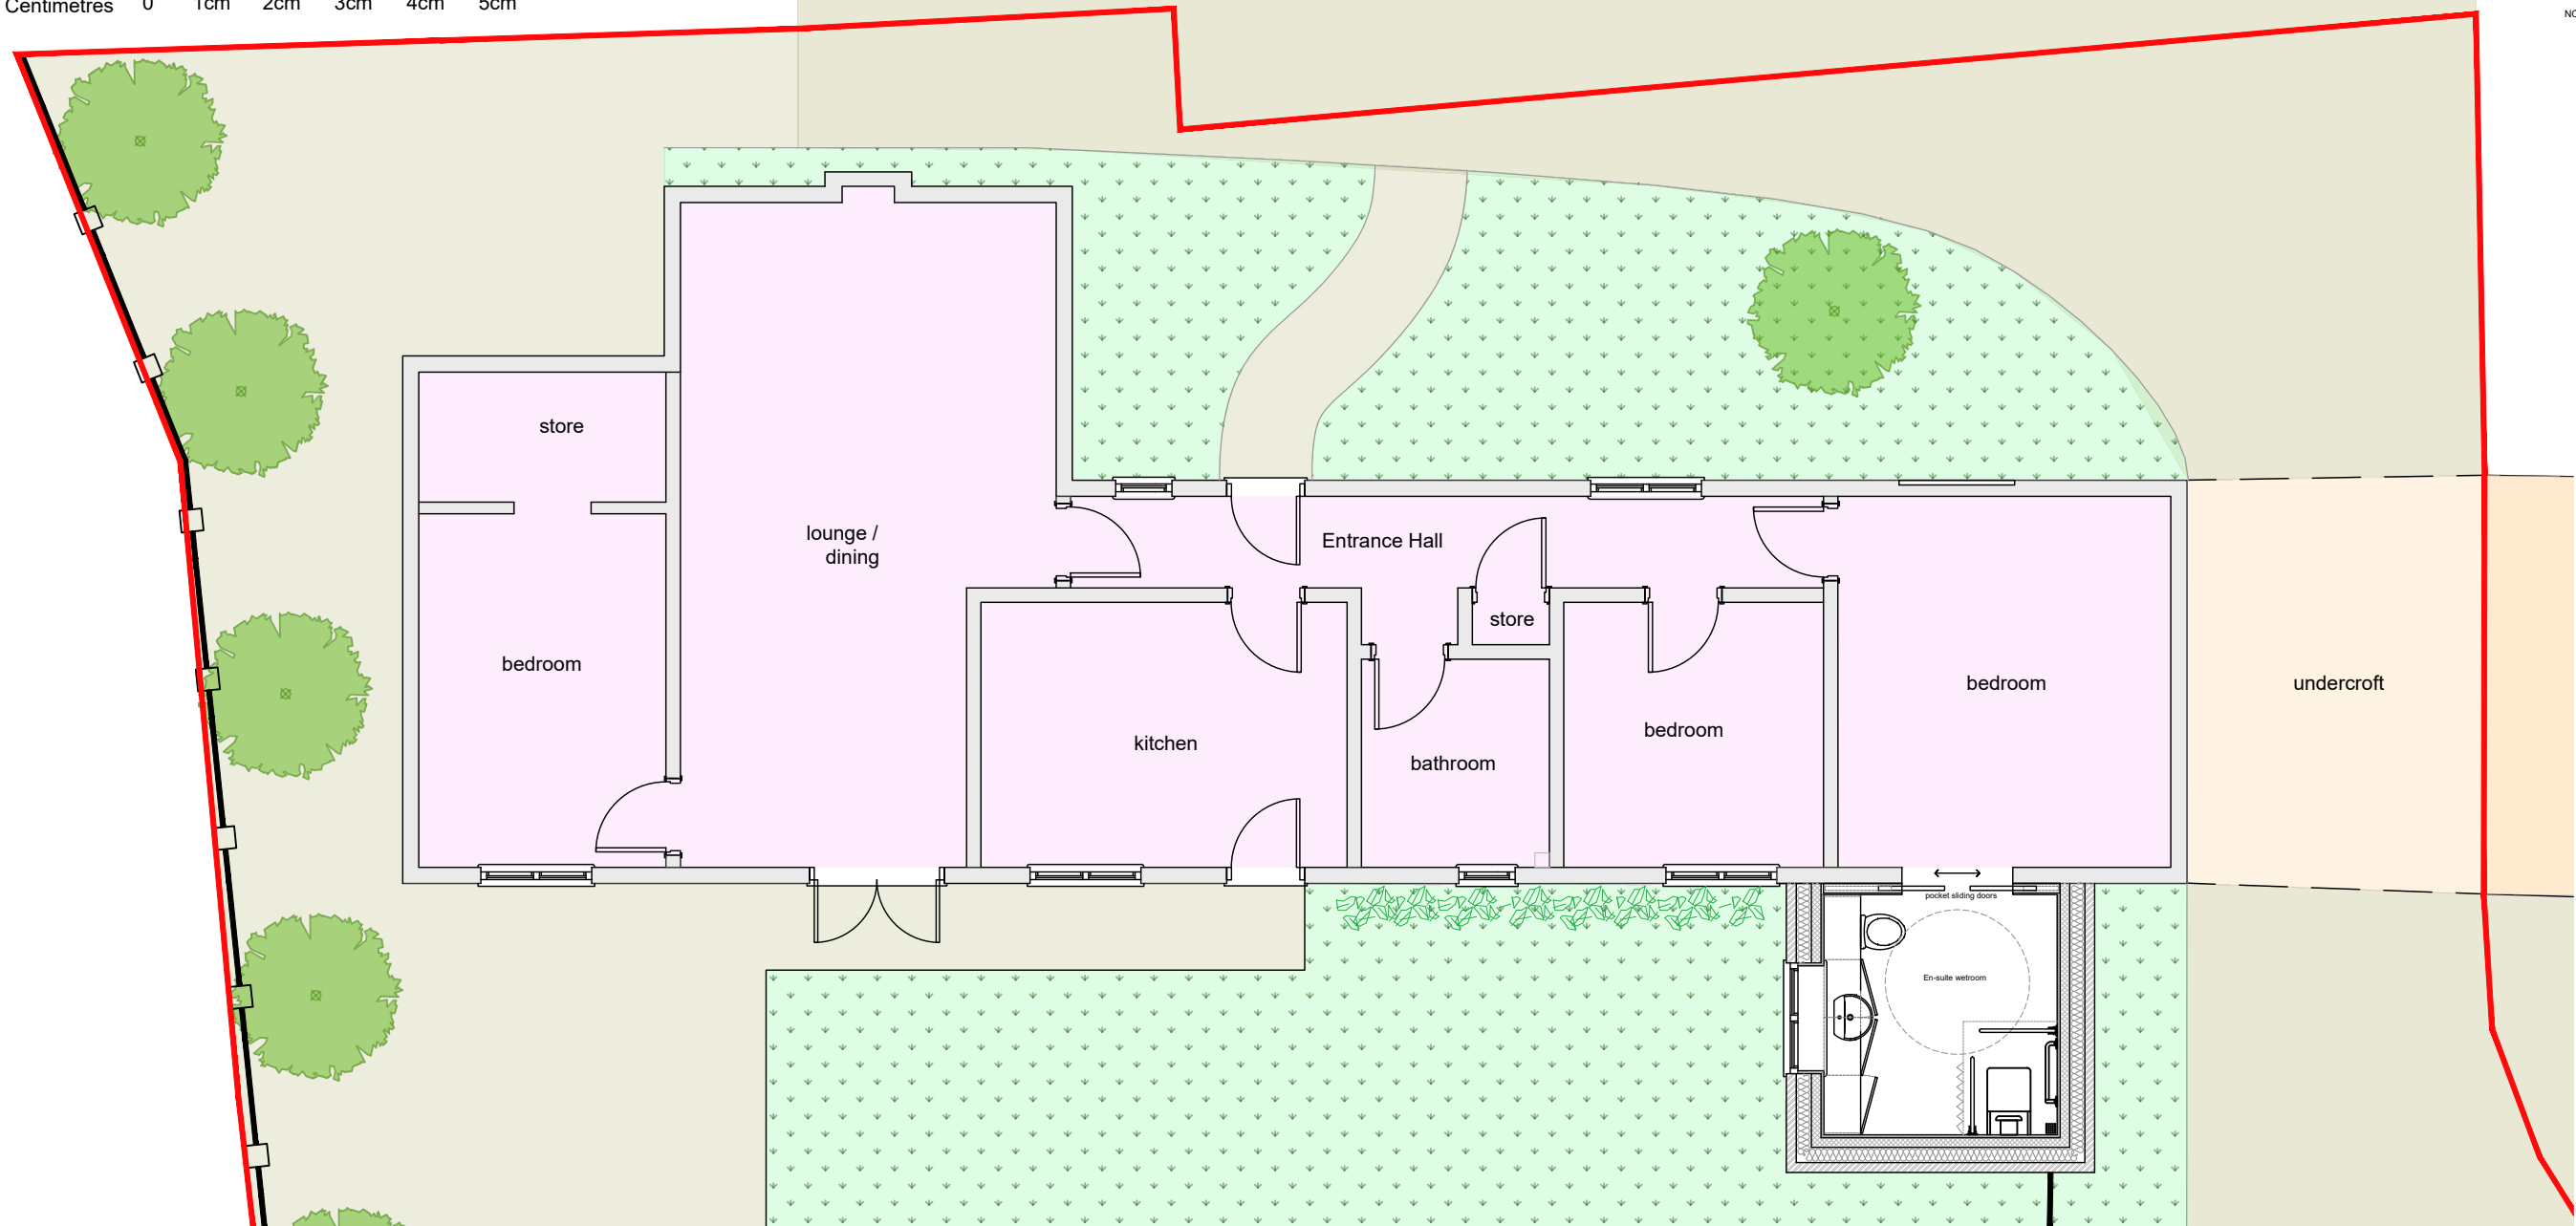

Proposed Ground Floor Plan  
1:75



Proposed Rear Elevation  
1:75

| REVISION                                                               | DATE    | NOTES       | CHK   |
|------------------------------------------------------------------------|---------|-------------|-------|
| FOR PLANNING                                                           |         |             |       |
| Client                                                                 |         |             |       |
| Mr & Mrs Smith                                                         |         |             |       |
| Project                                                                |         |             |       |
| Bull in Oak Court, Hereford Cottage<br>Bosworth Road, Cadeby, CV13 0DW |         |             |       |
| Drawing Title                                                          |         |             |       |
| PROPOSED PLANS AND ELEVATIONS                                          |         |             |       |
| Drawn                                                                  | Checked | Paper Size  | Scale |
| PA                                                                     | QS      | A3          | 1:75  |
| Date                                                                   |         | Revision    |       |
| 28-07-2025                                                             |         | -           |       |
| Project No.                                                            |         | Drawing No. |       |
| 25-016                                                                 |         | 0102        |       |