
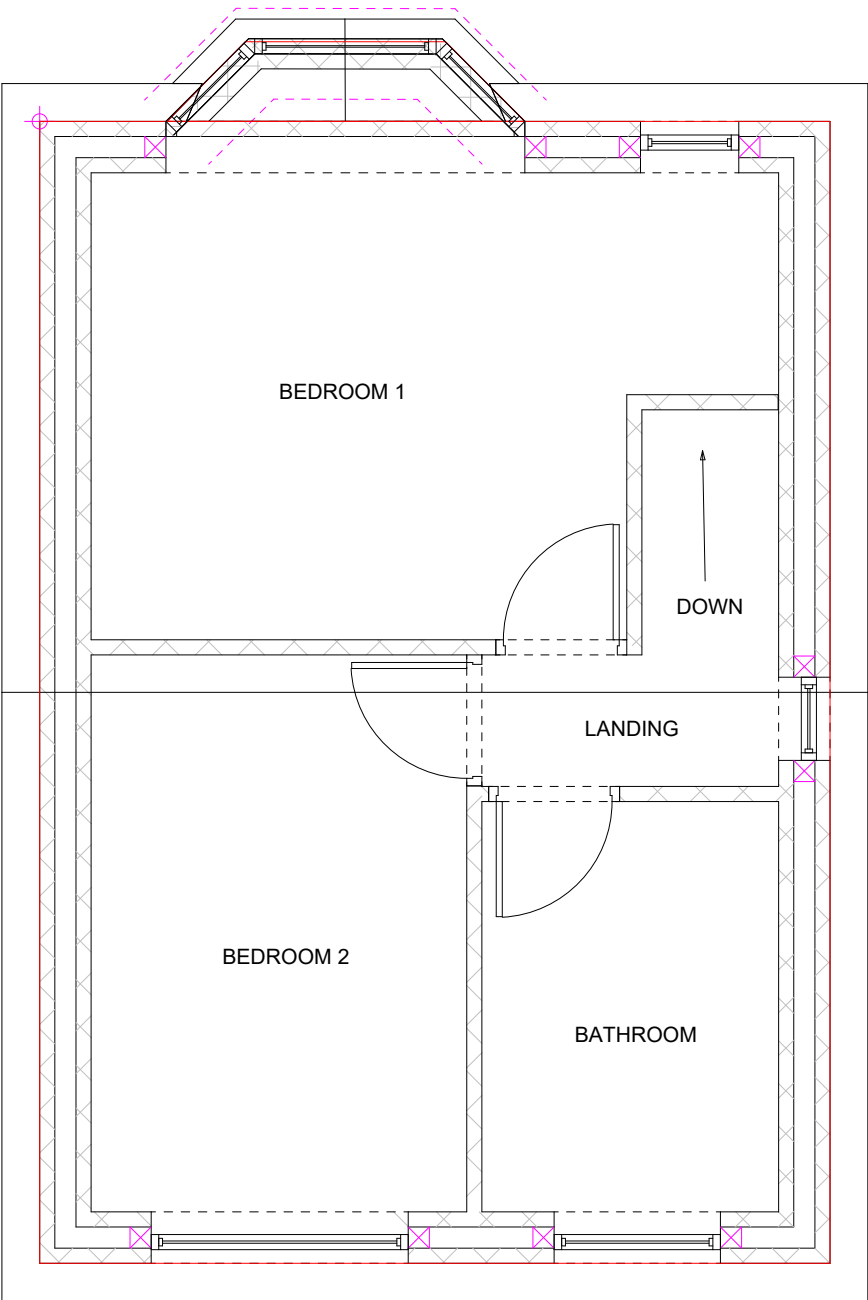


EXISTING FLOOR PLANS

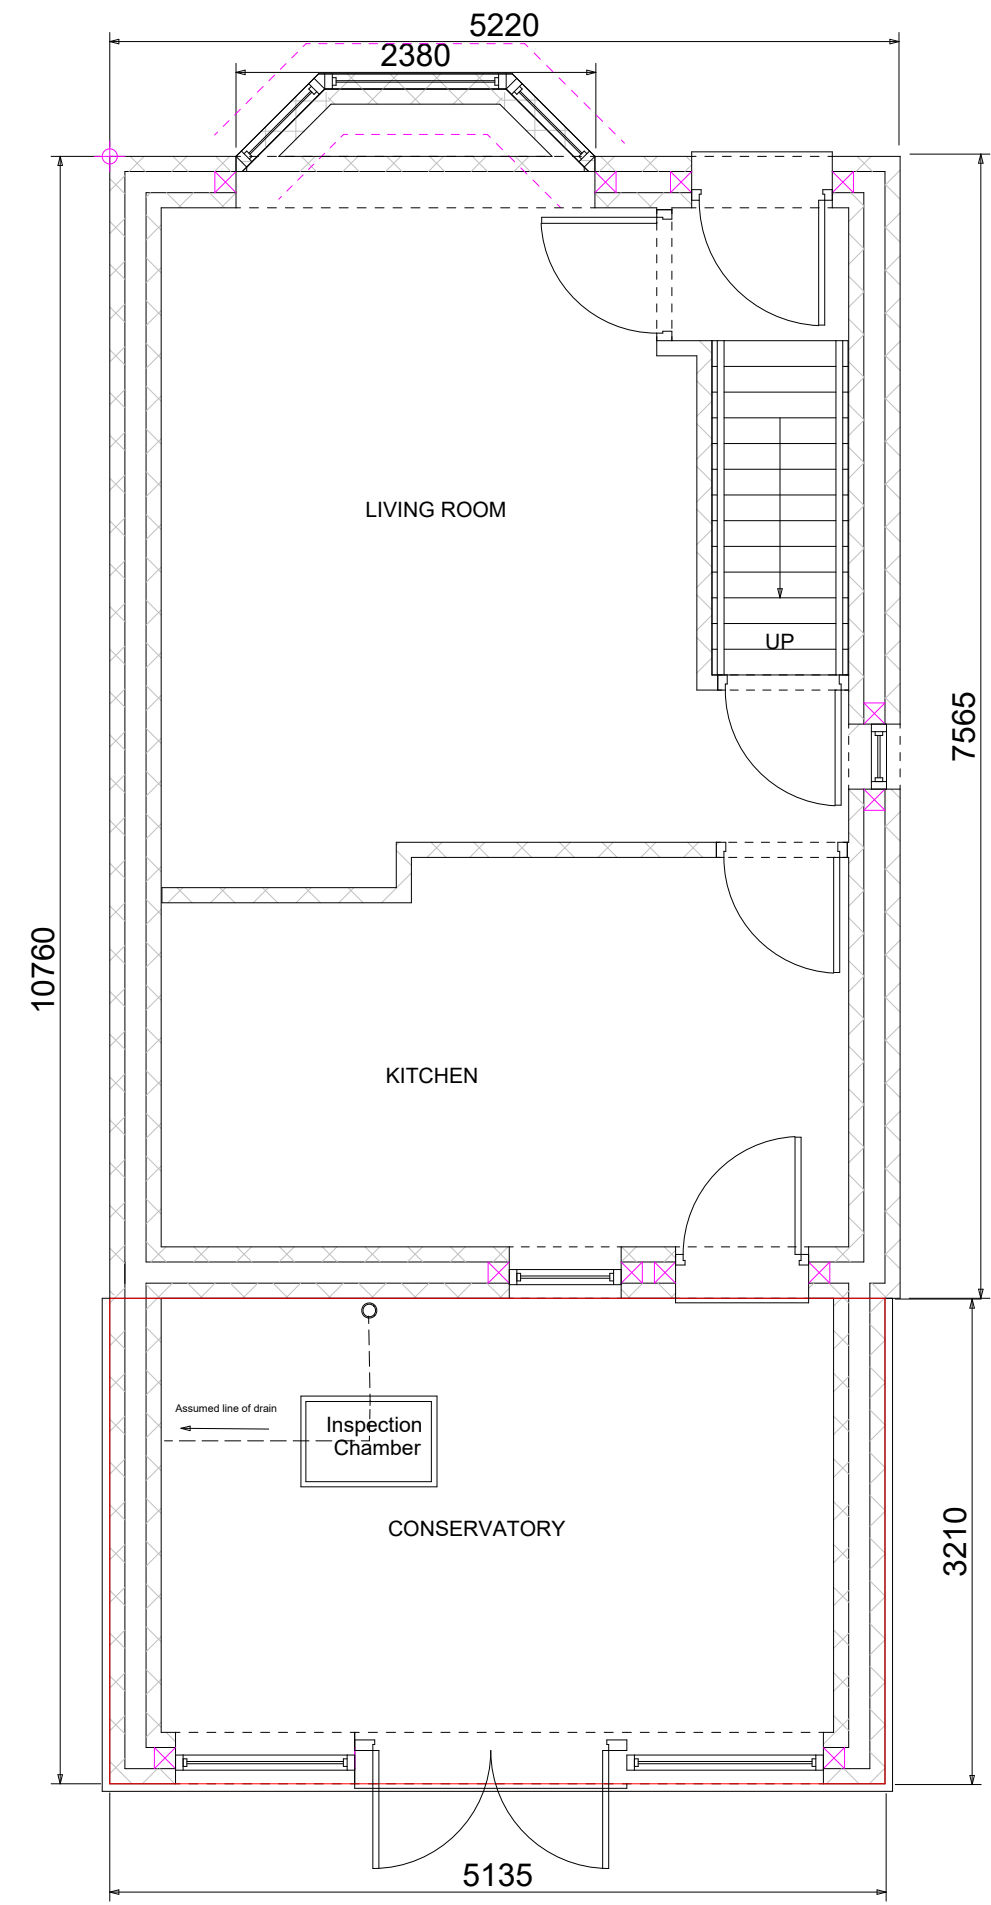

Notes

Conservatory to the rear of the property to be demolished.
All existing floor and footings to be removed.

Garwood Building Renovations LTD

Garwood Building Renovations LTD

Project: Demolition of existing conservatory. Construction of single-story rear extension.

Client Name: Nicholas Coote

Site Address: 132 Tudor Road
Hinckley
Leicestershire
LE10 0EH

Drawing Title: Existing floor plan

Drawing No: 1 Revision A

Date: 11/03/26

Scale: 1:50

Drawn By: Charlie Woodbridge
Checked By: Gary Woodbridge

Page Size - A3

1000mm

10 Landseer Drive
Hinckley
Leicestershire
LE10 0GF
garwoodbuild@gmail.com
07894 159332