


Site Plan 132 Tudor Road, Hinckley

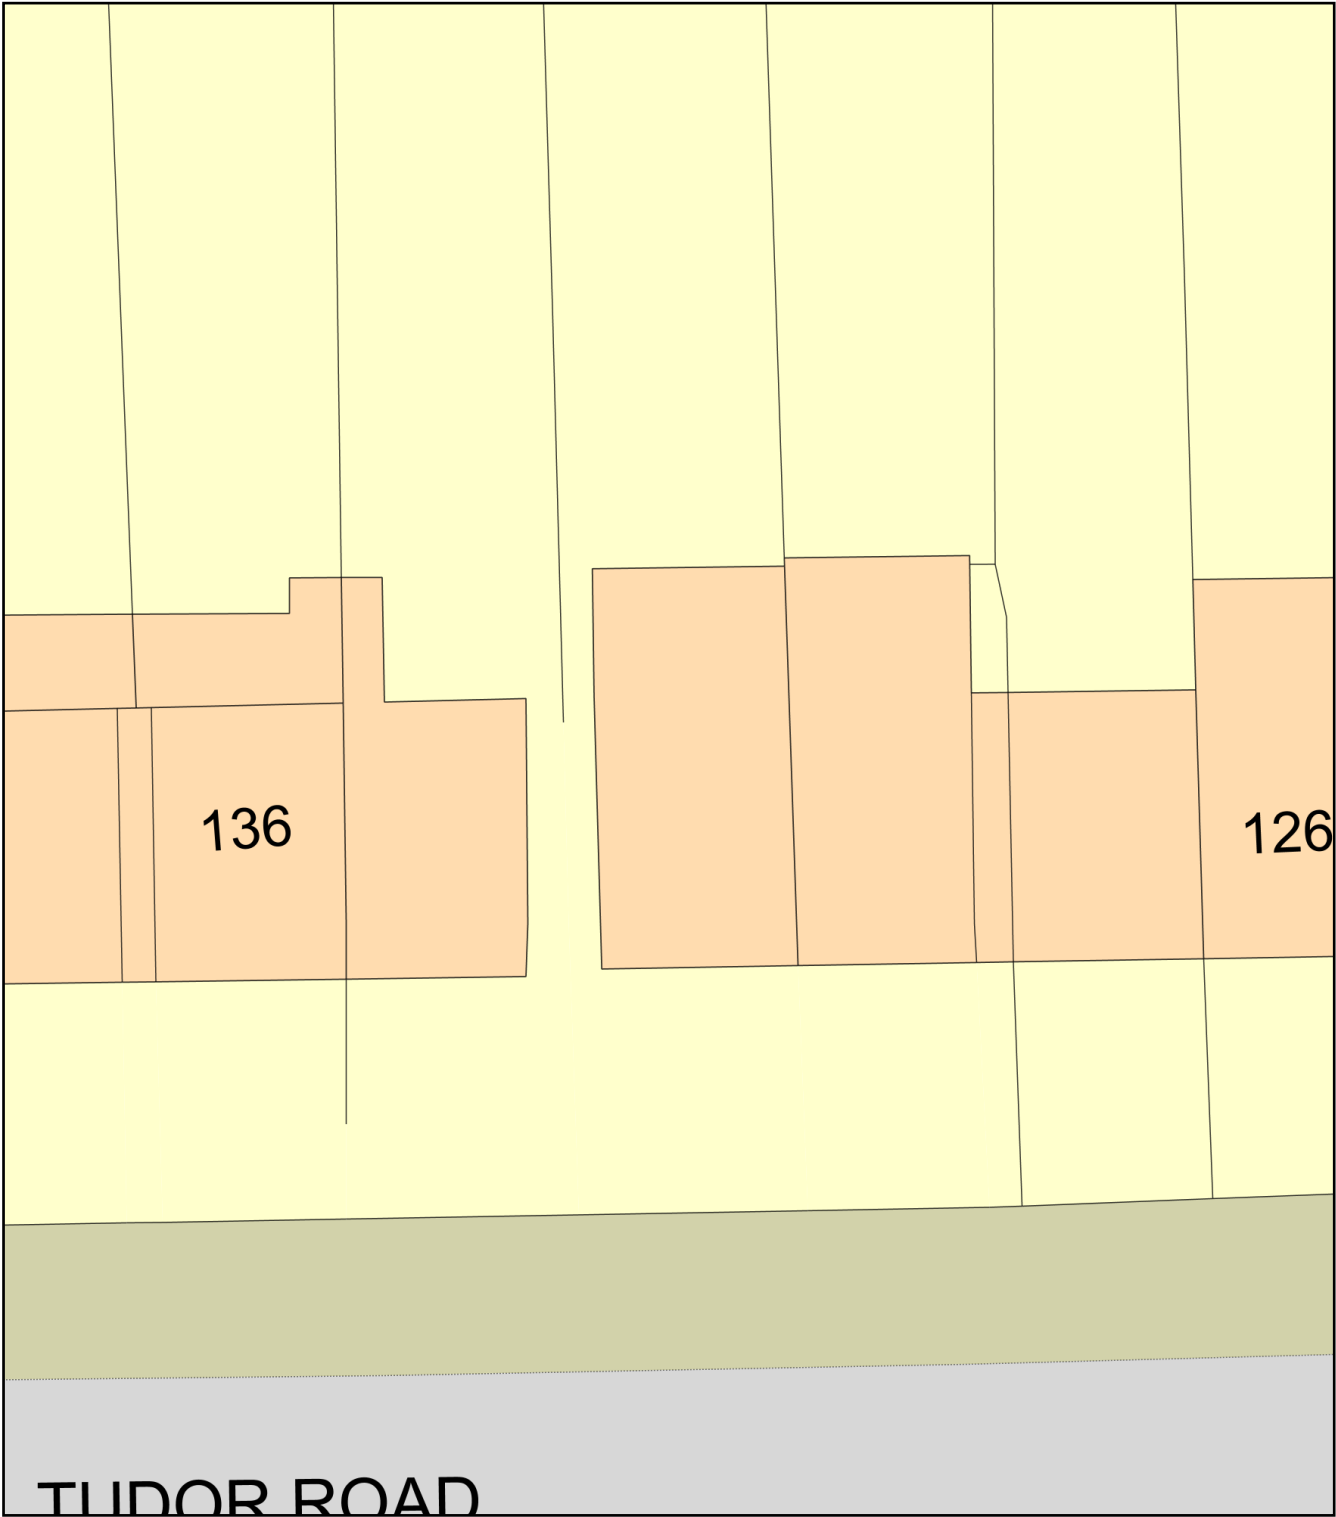

Plan Produced for: Nick Coote

Date Produced: 12 Mar 2026

Plan Reference Number: TQRQM26071100624278

Scale: 1:200 @ A4