



Rev	Date	Description	By
#	#	#	sAh

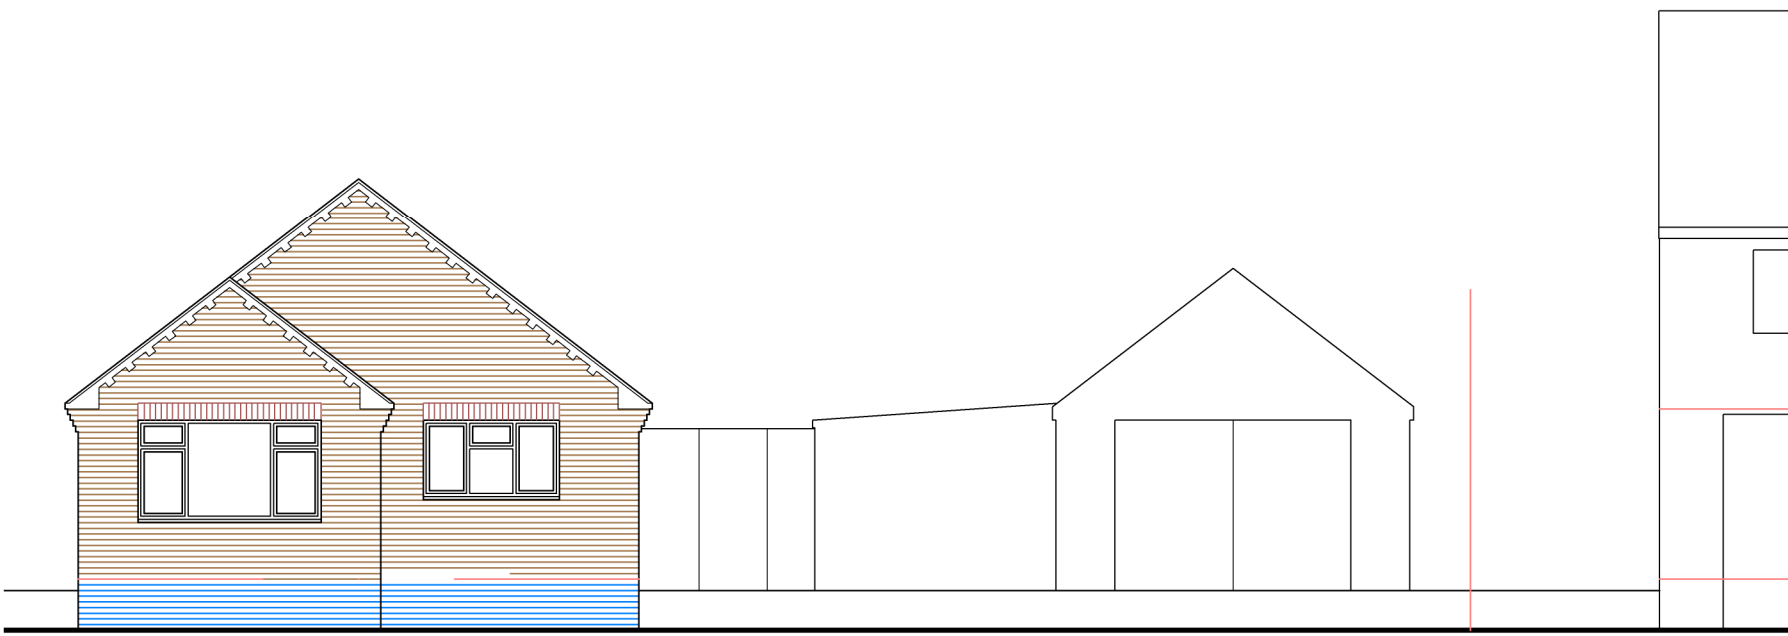


Existing Street Scene



Proposed Street Scene

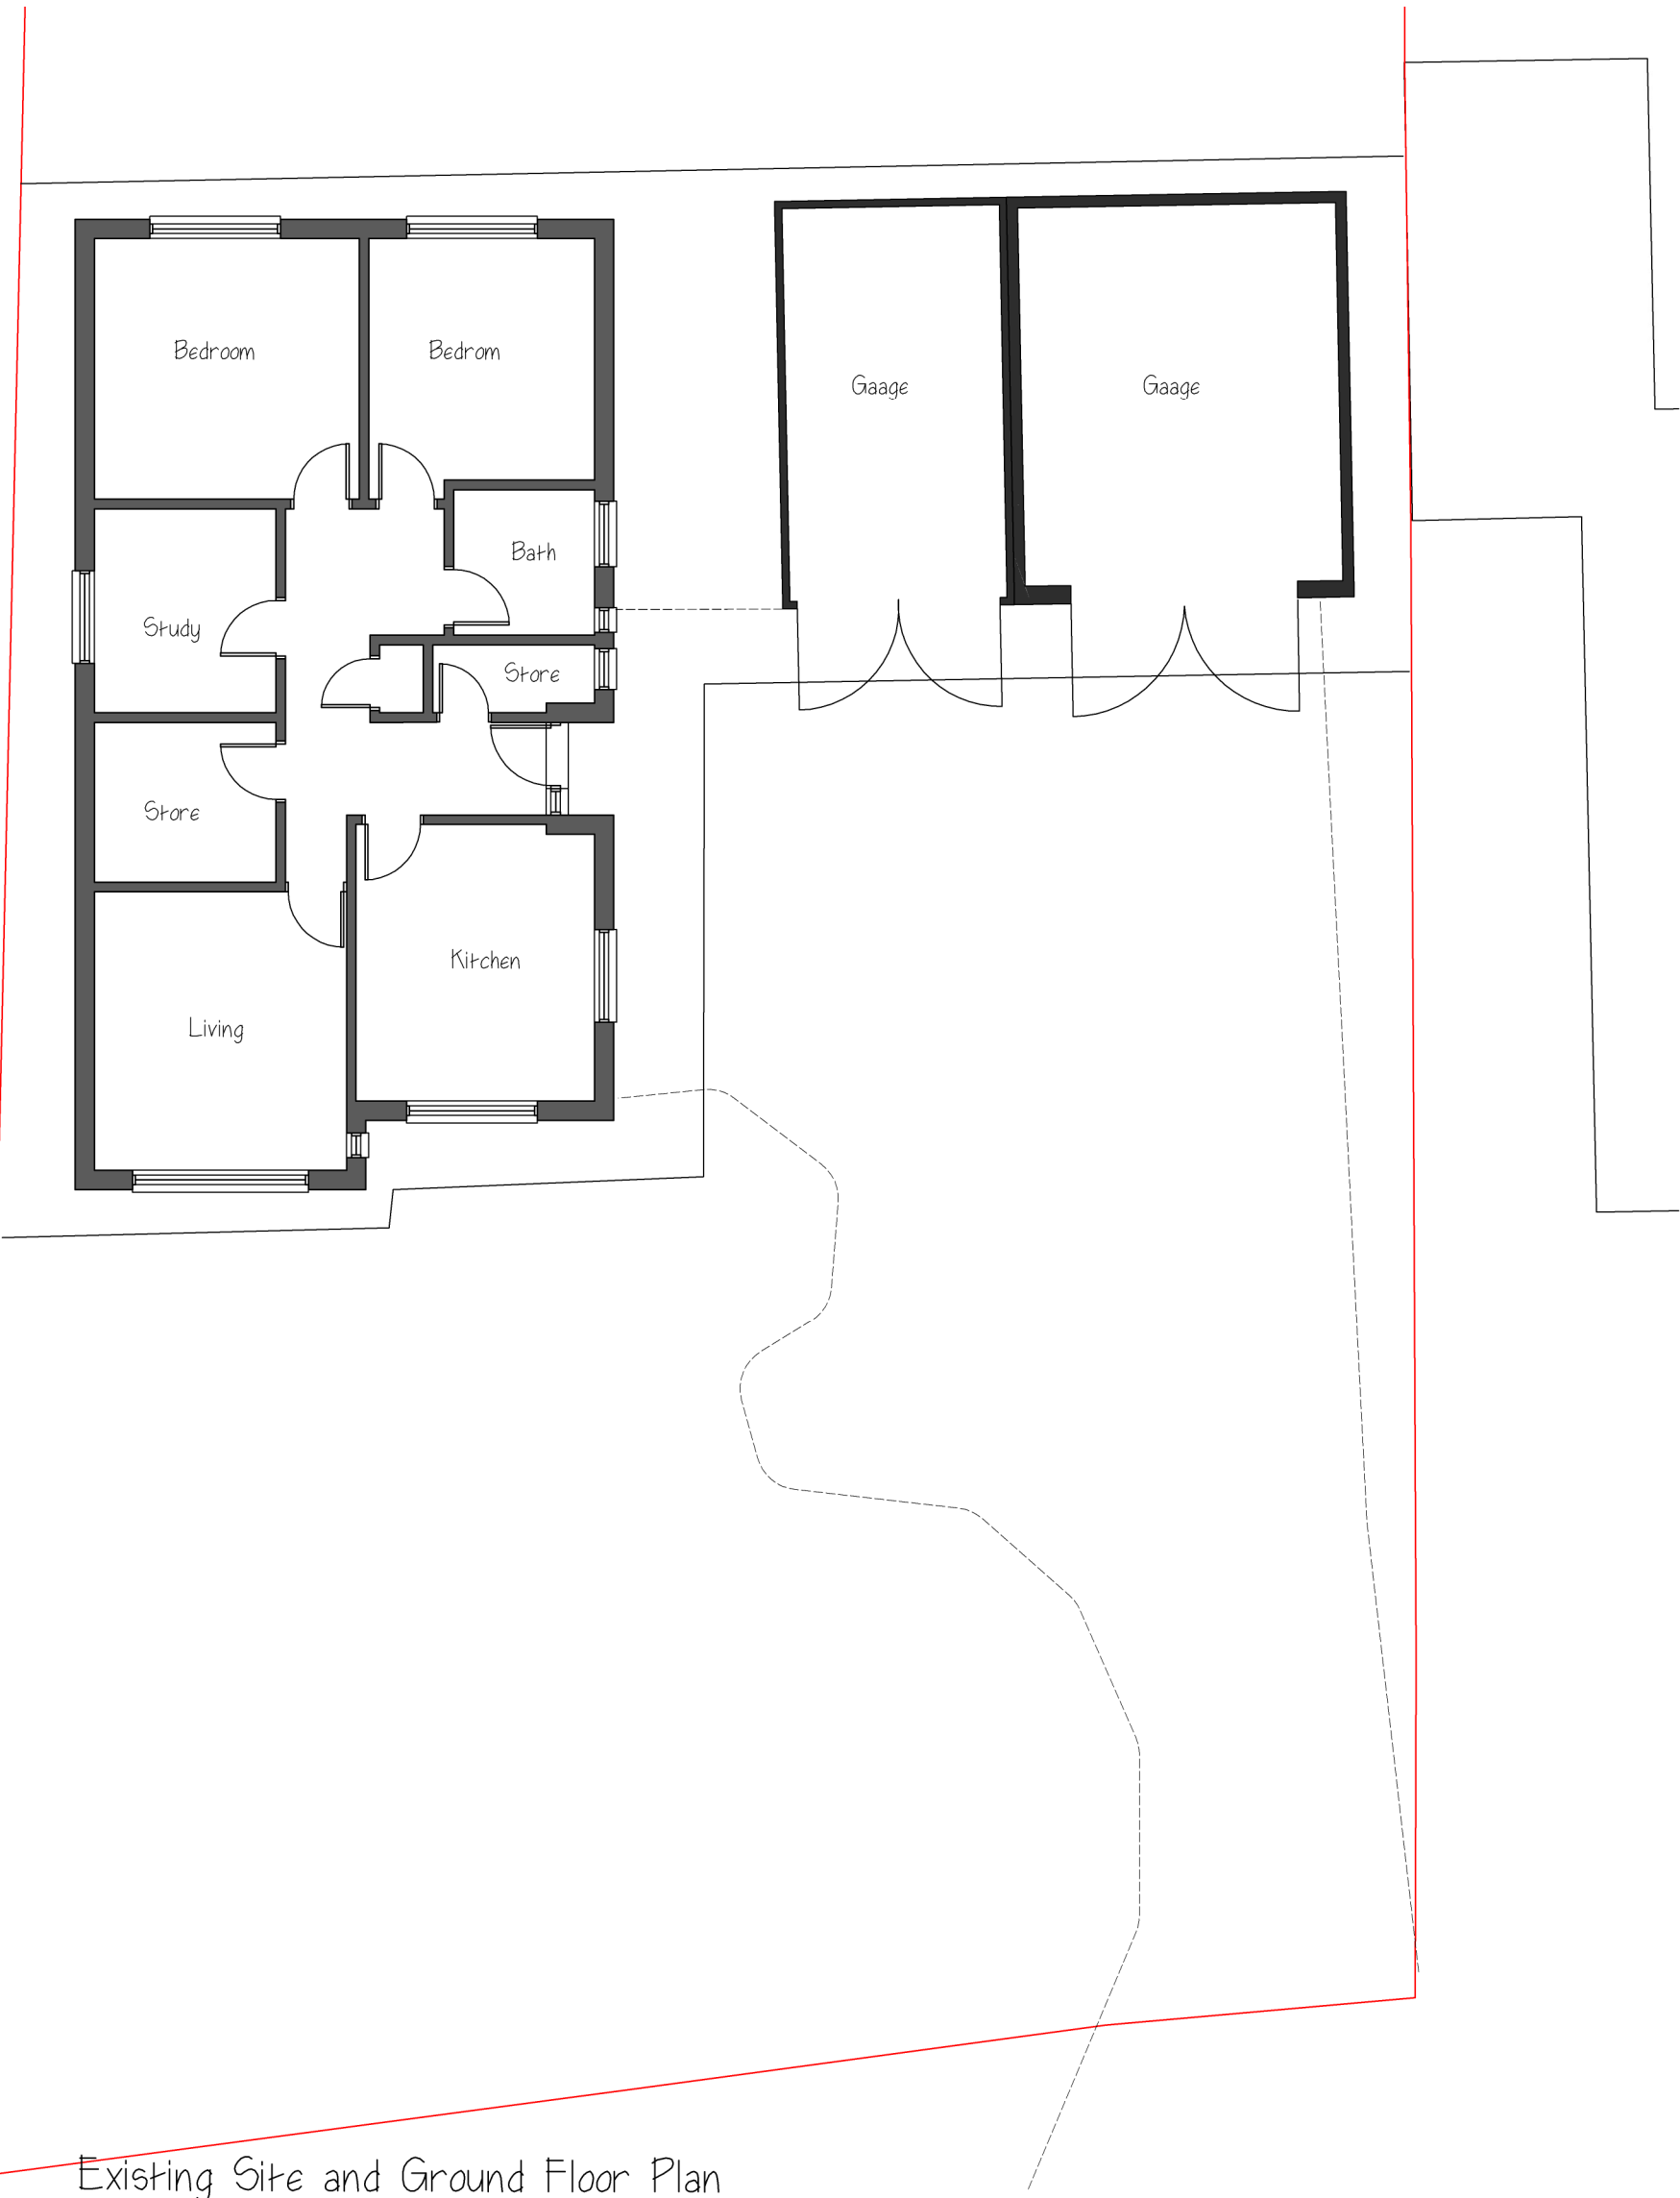


Existing Site and Ground Floor Plan

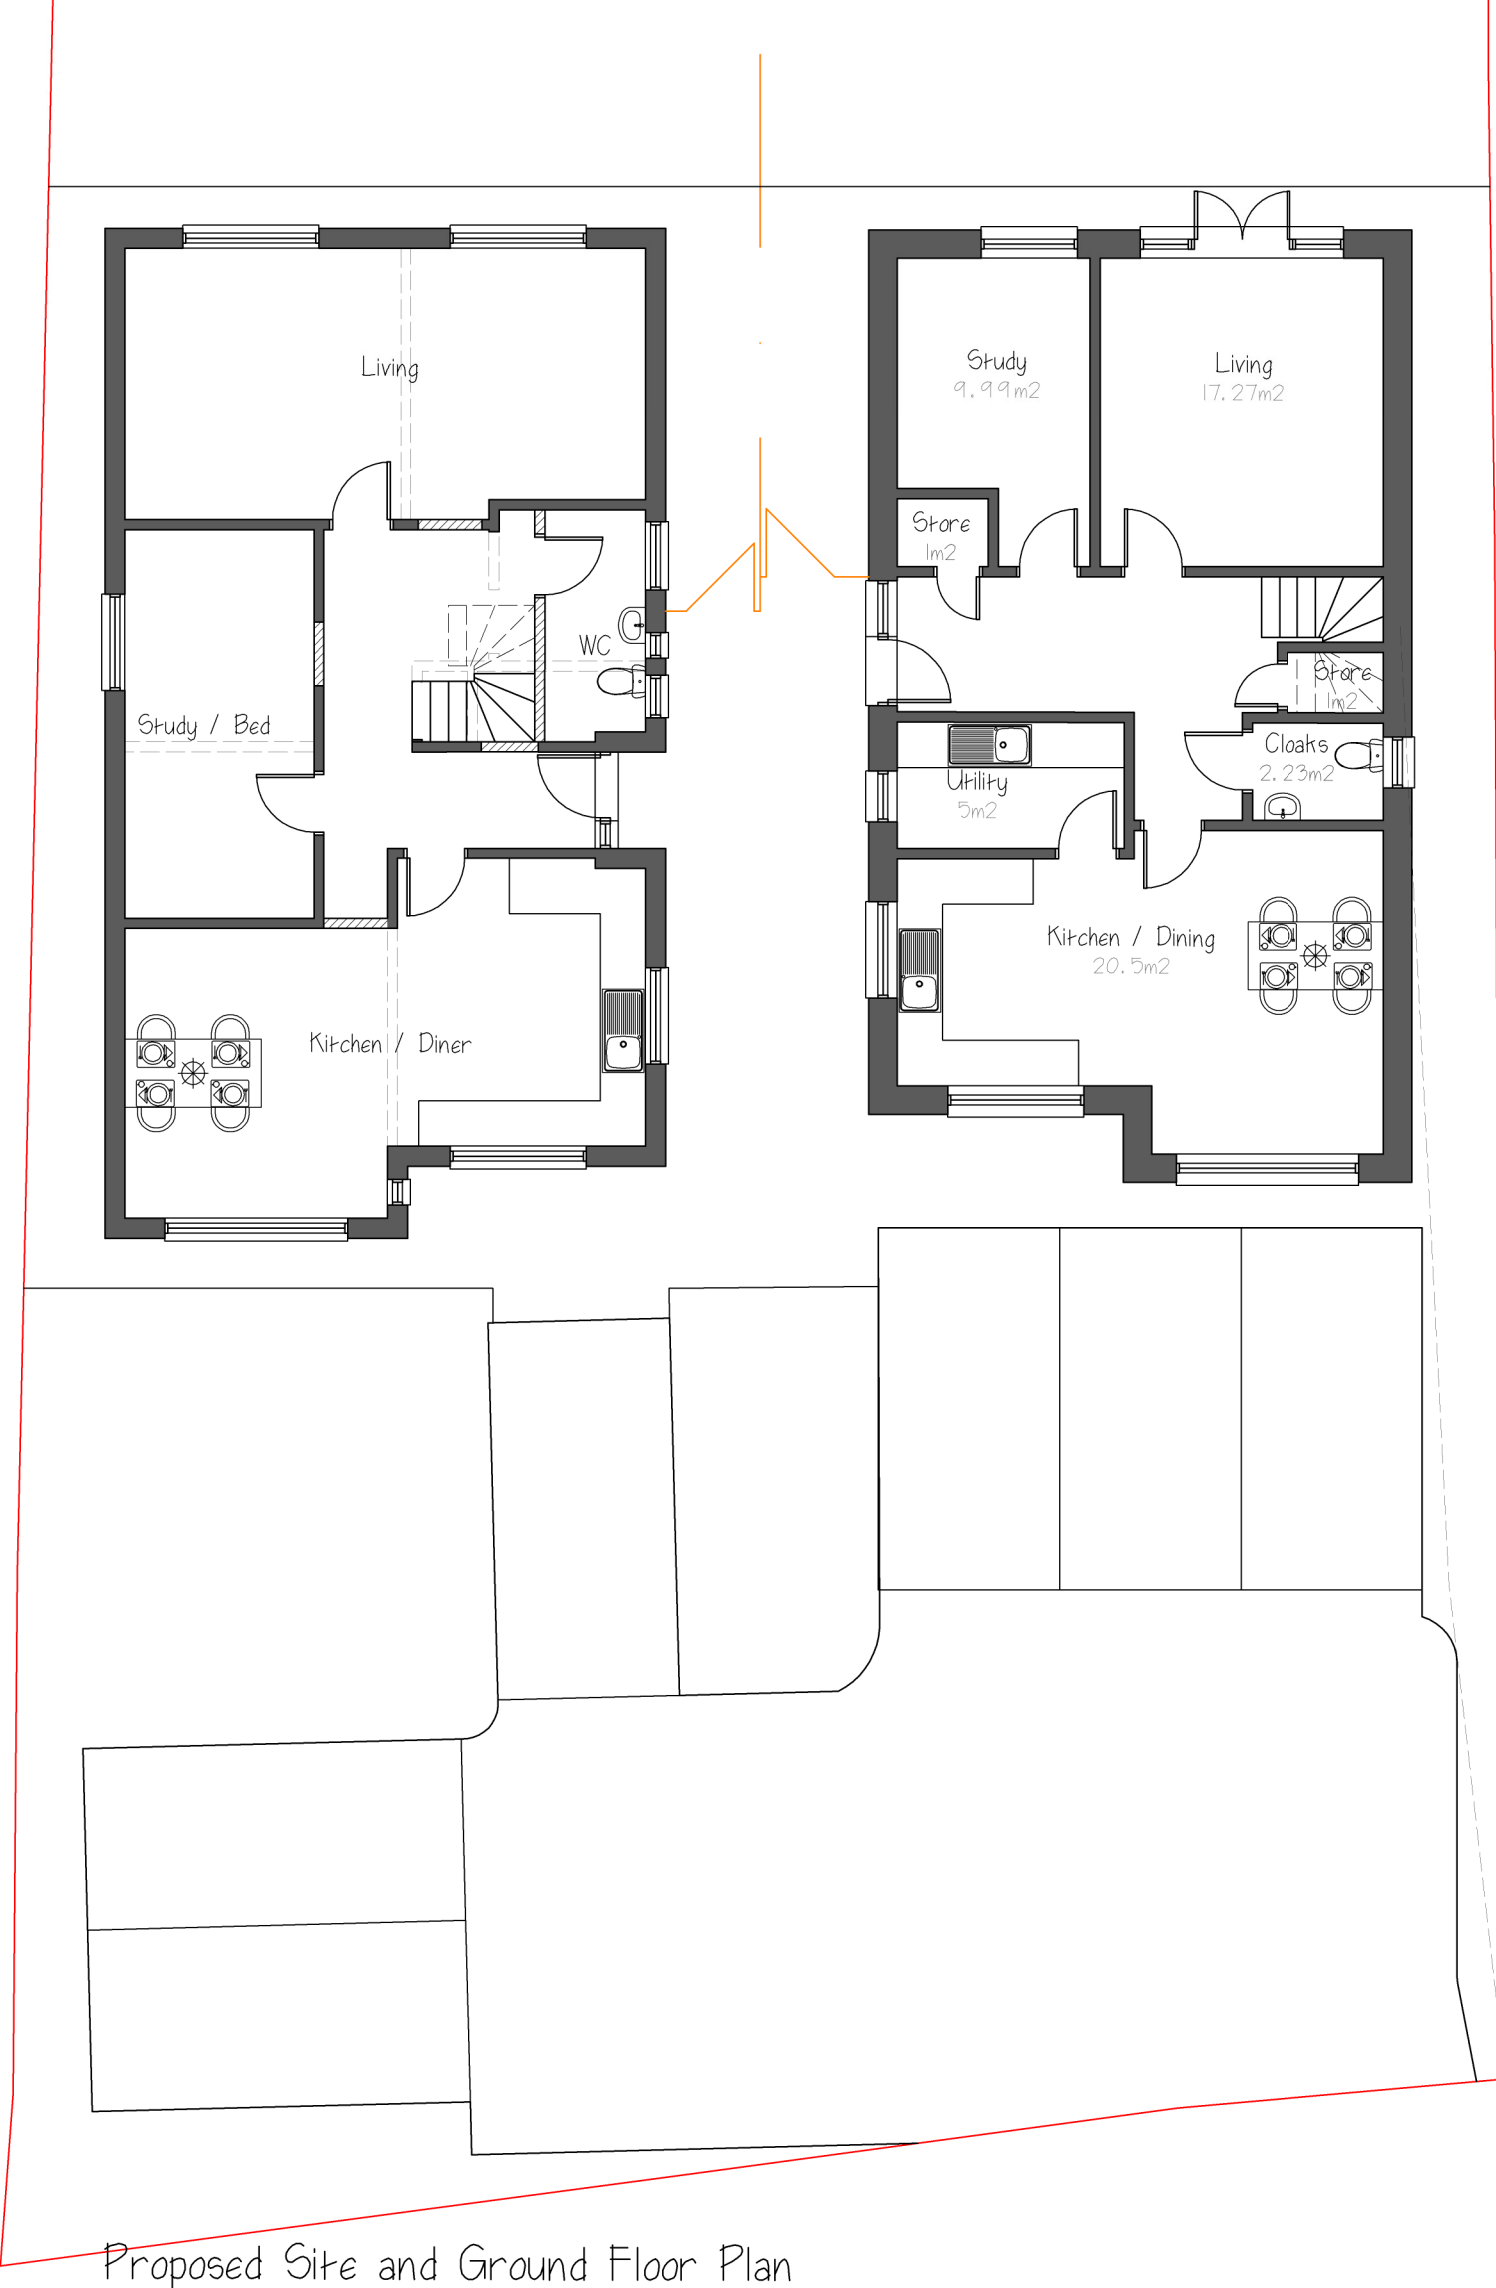

Proposed Site and Ground Floor Plan

Legend
A = Facing brickwork to match existing
B = Dental verge course to match existing
C = Windows to match existing

Notes
Existing wall retained where possible and made good. New brickwork to match existing.

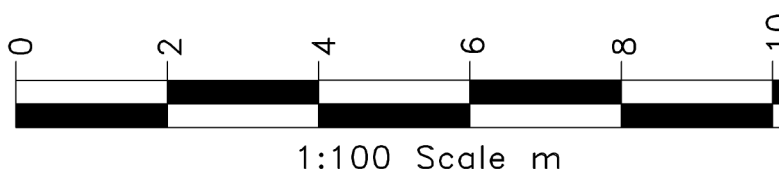

sturarch
Tel: 07948 382917 e:lstuarch@gmail.com

Project
Proposed roof extension and new dwelling at
82, Forest Road,
Markfield

Client
Mr and Mrs Miller

Drawing
Existing and Proposed Ground Floor Plans and Street Elevation

Drg No: 01-2529 Rev #
Scale 1:100@A2 Date 09.01.25