





Existing Front Elevation

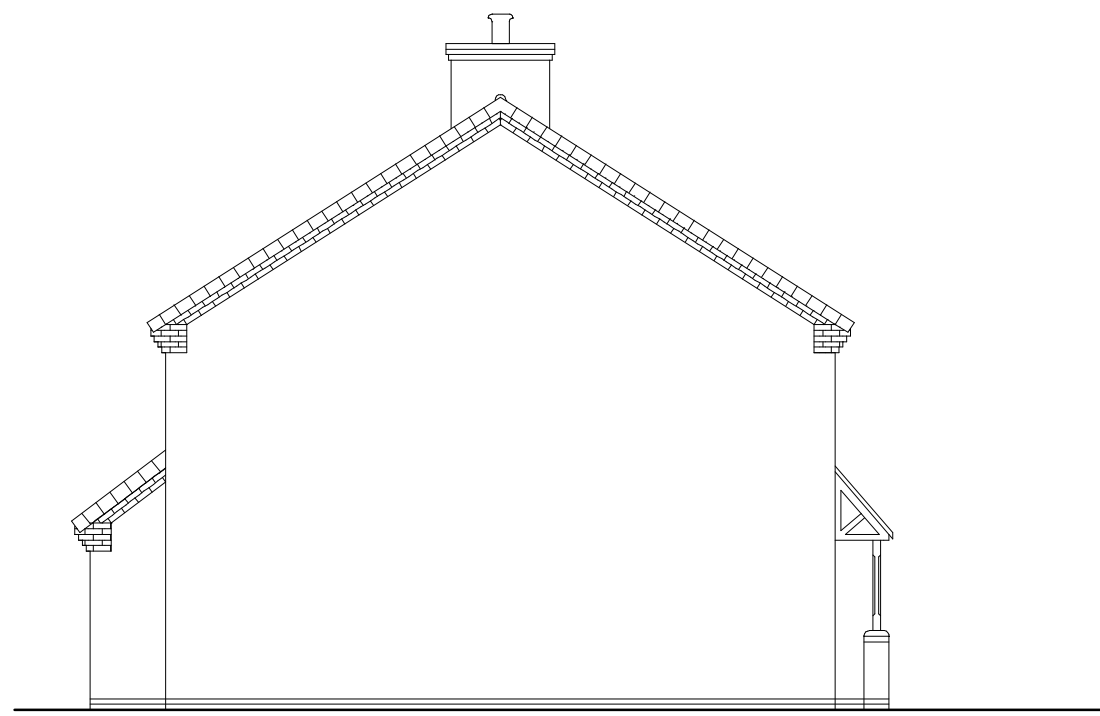


Existing Elevation To No 4

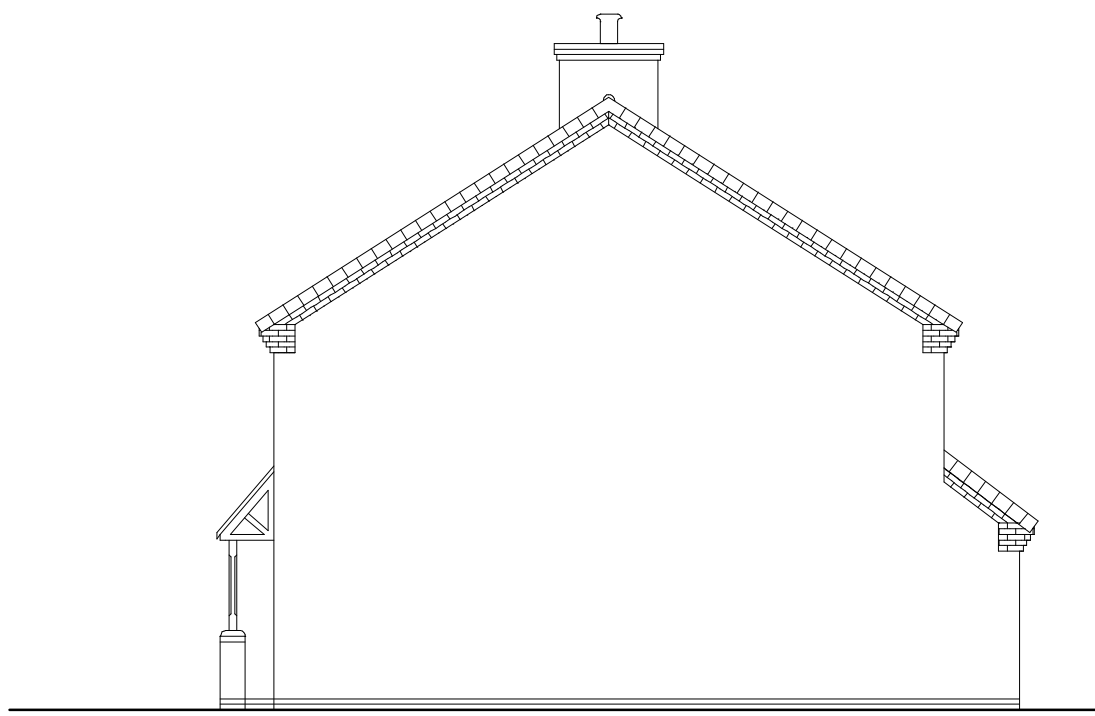


Existing Elevation To Boundary



Proposed Front Elevation

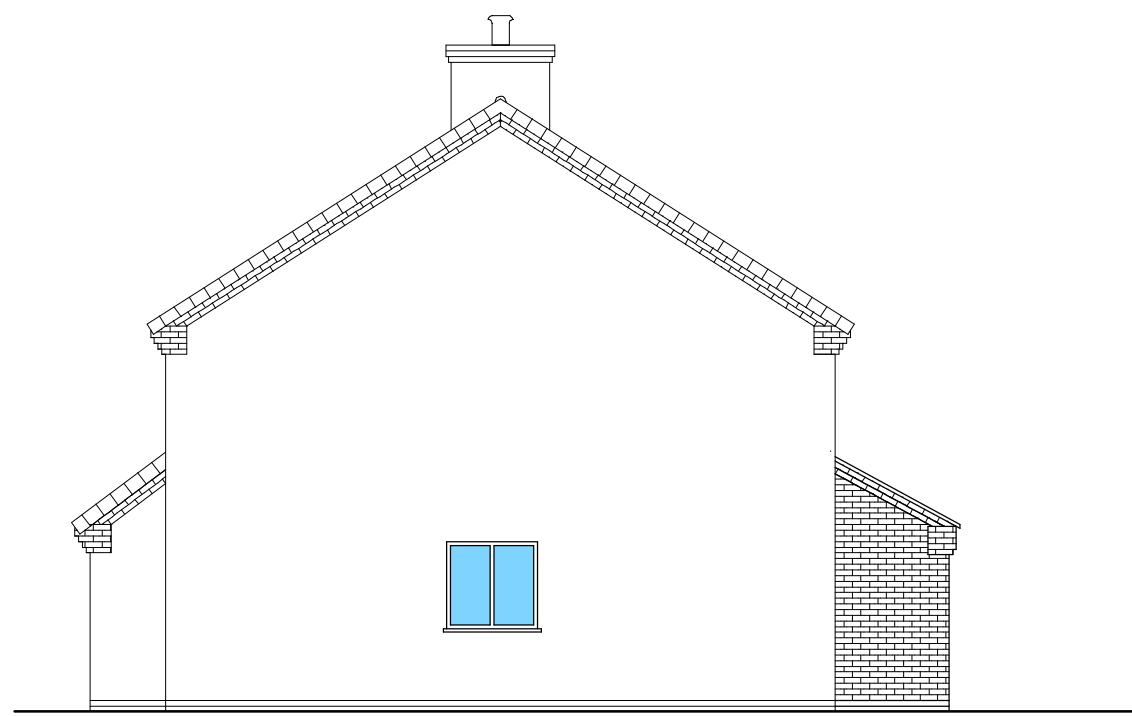

Proposed Elevation To No 4

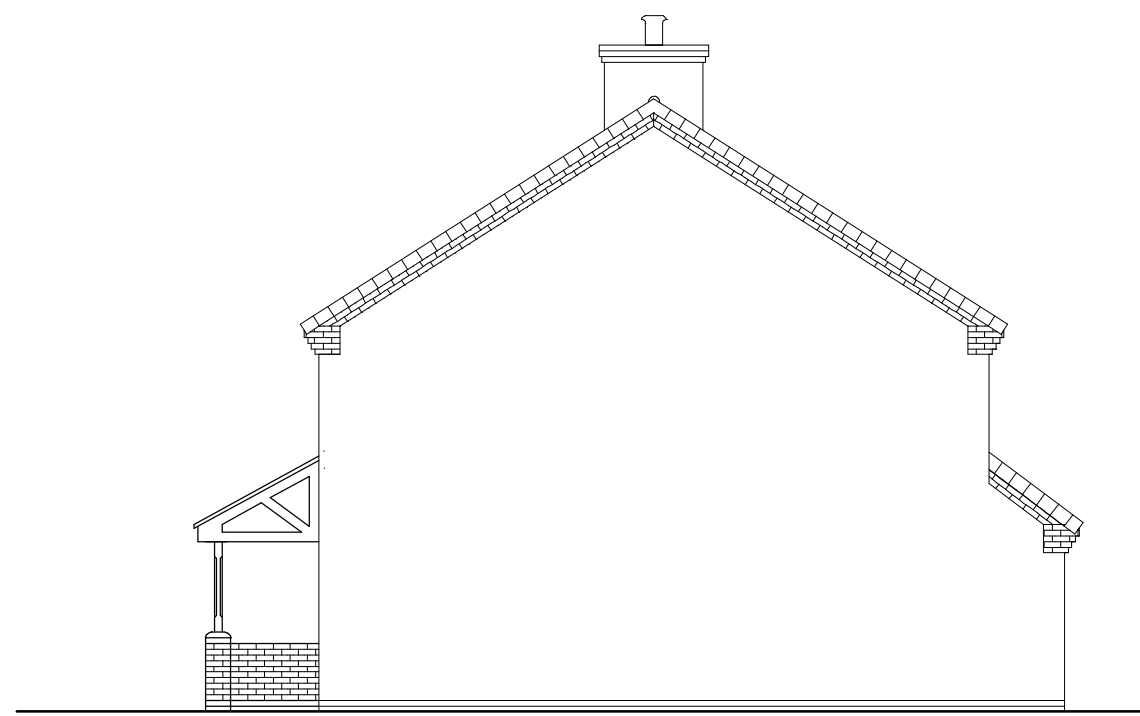

Proposed Elevation To Boundary


All Elevation Drawings Scale 1:100

0 1 2 3 4 5m


All Plan Drawings Scale 1:50

0 1 2 3 4 5m

Scale Bars

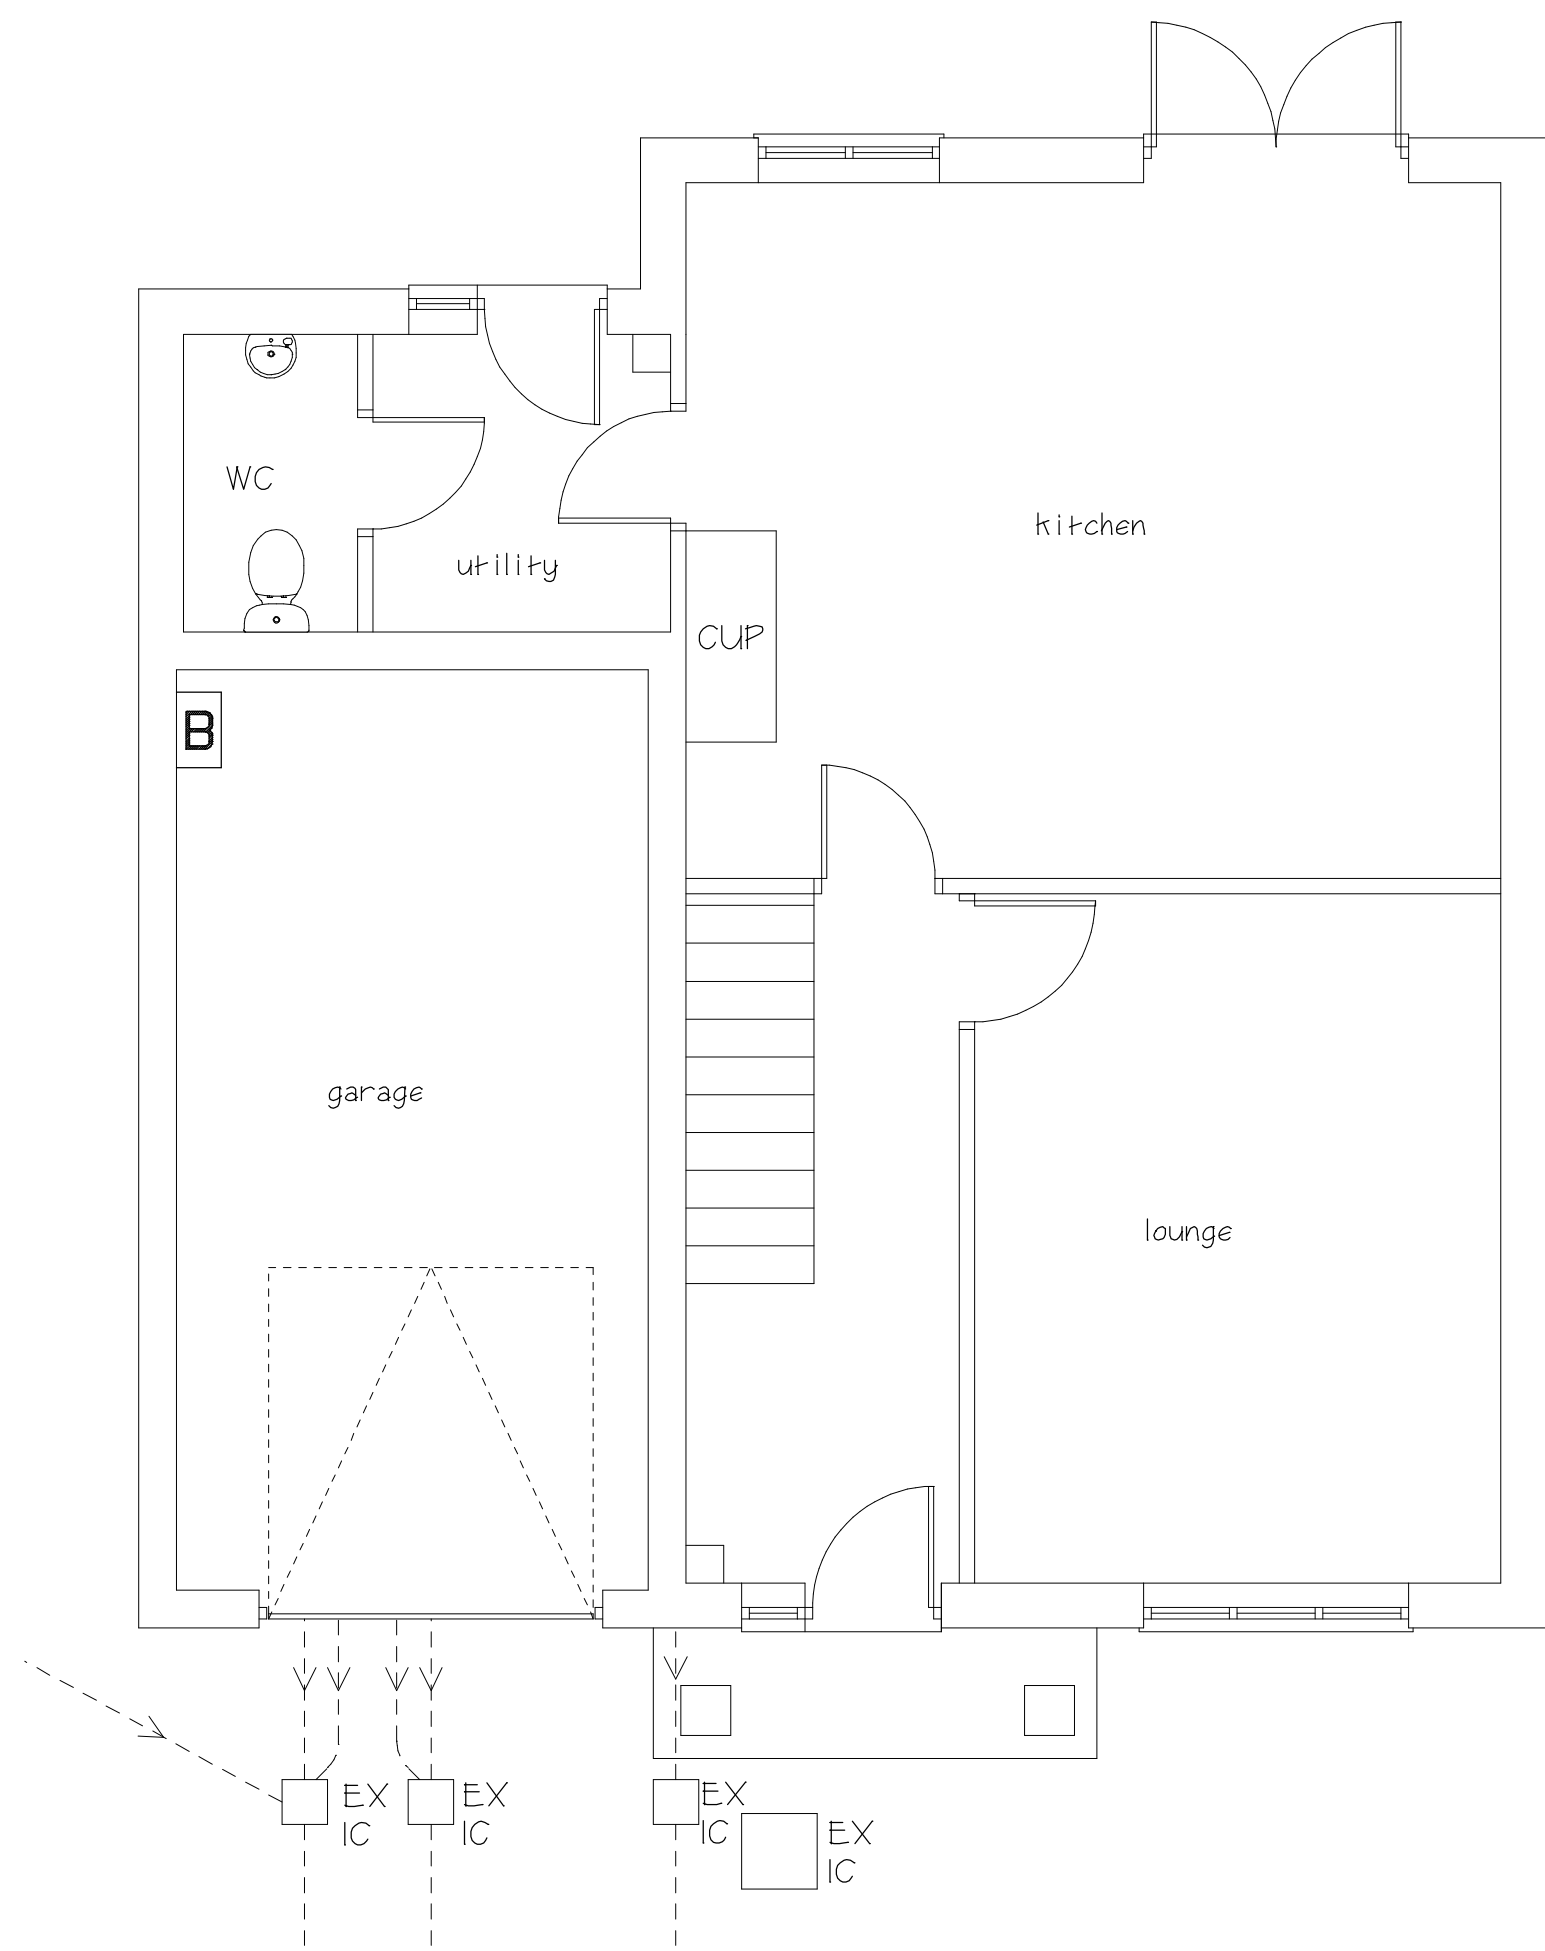

Existing Ground Floor Plan

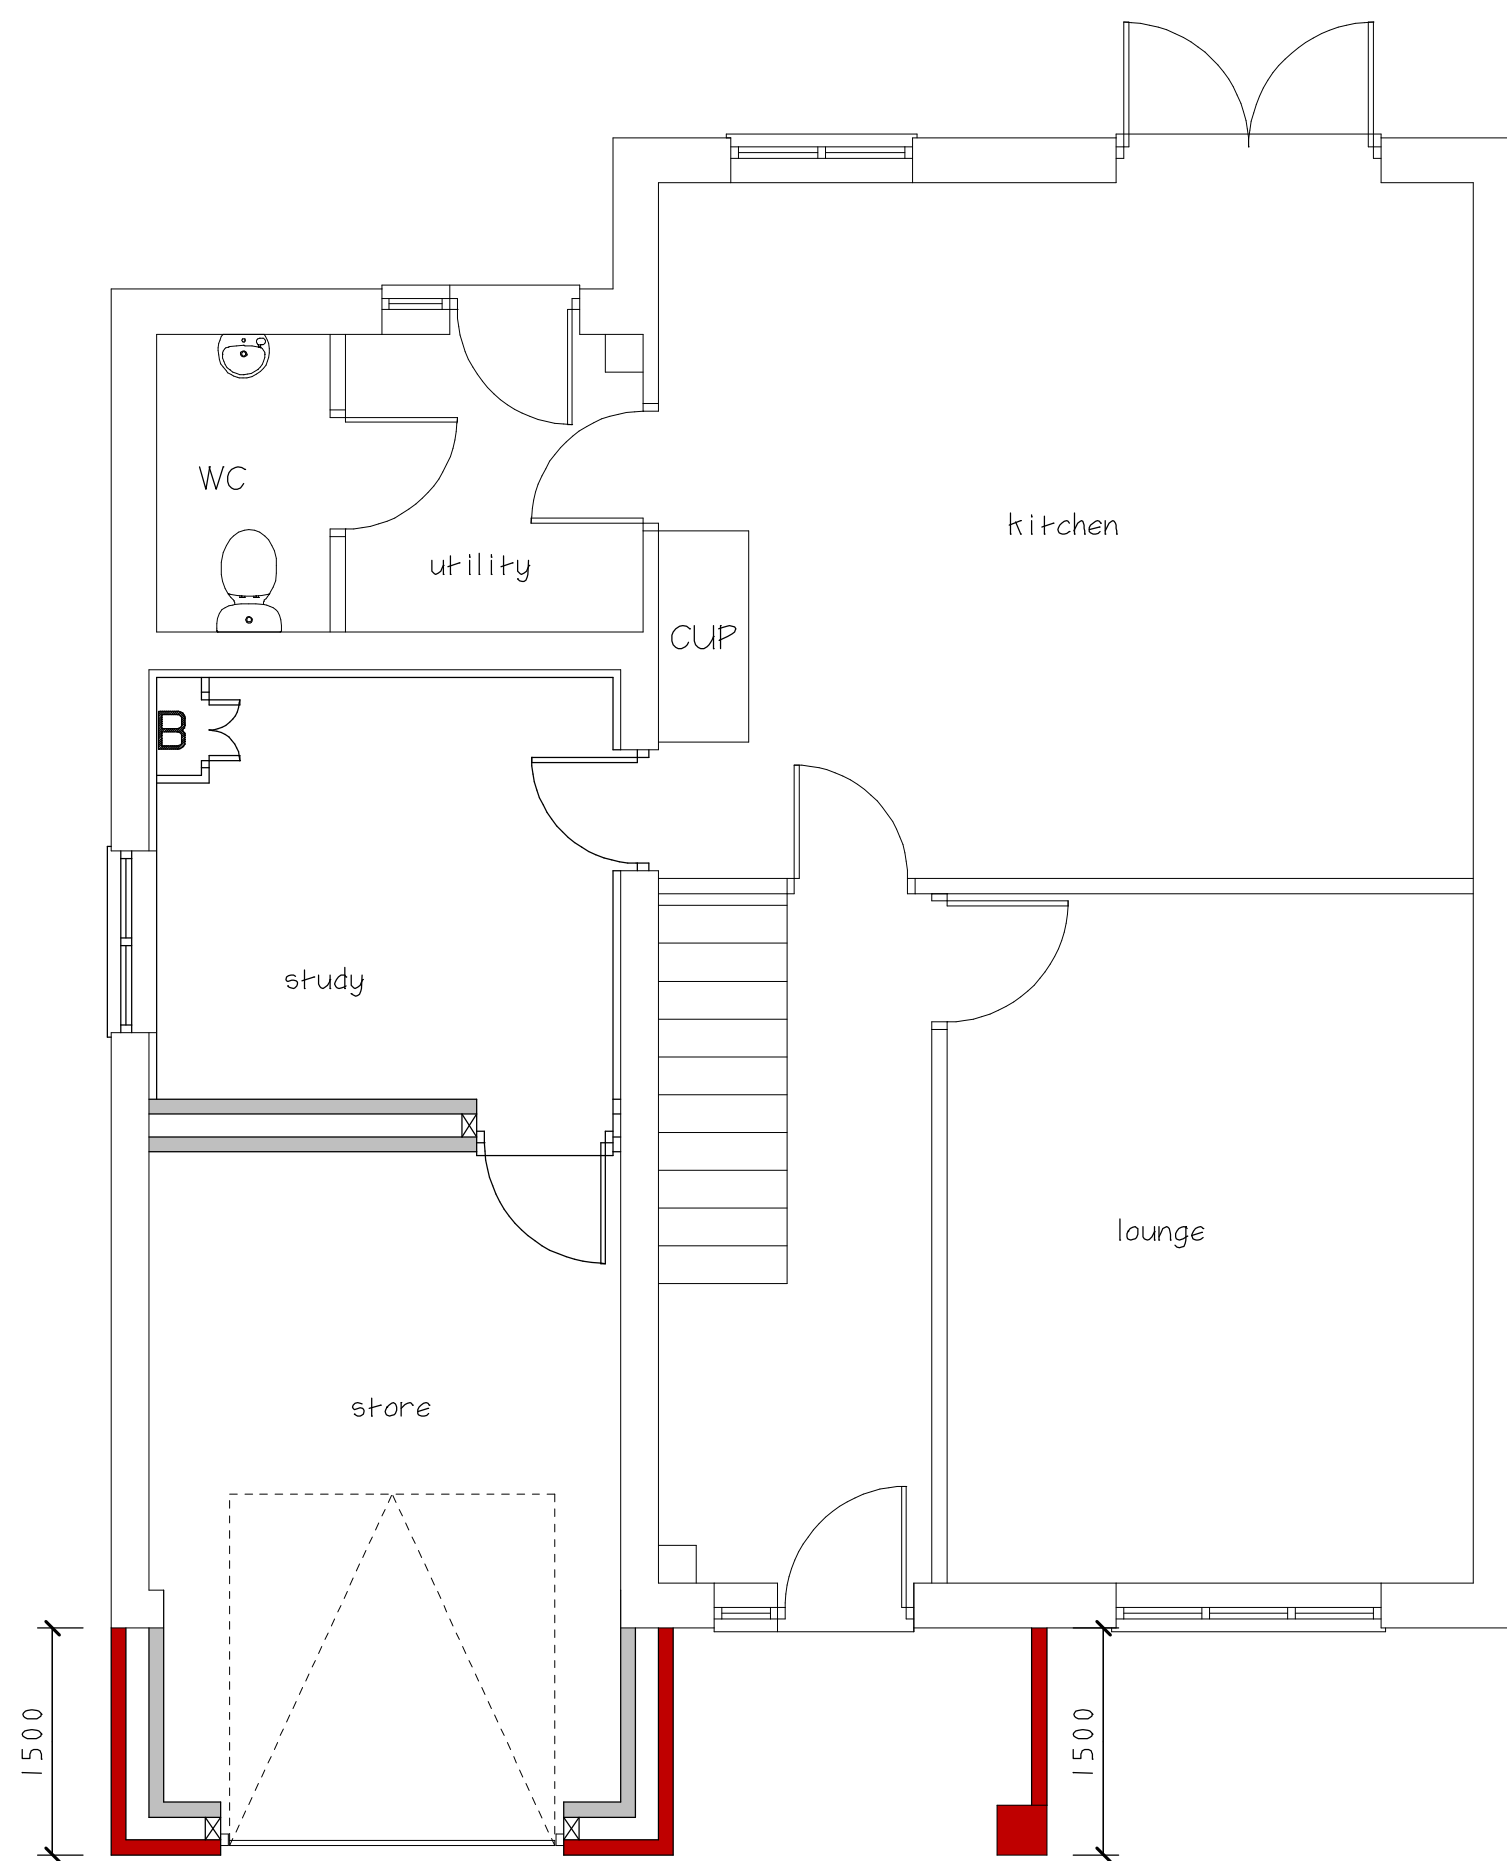

Proposed Ground Floor Plan

CLIENT

Nick Bannister

JOB TITLE

5 Laburnum Close  
Stoke Golding  
Nuneaton  
CV13 6JP

DRAWING TITLE

Proposed Extension  
To The Front Of  
Detached House And  
Internal Alterations

| SCALE        | SHEET | DATE     | DRAWN BY |
|--------------|-------|----------|----------|
| 1:50 & 1:100 | A1    | Feb 2023 | A Moore  |

ANDREW MOORE  
ARCHITECTURAL SERVICES  
Tel: 07973397765  
Email: andrewmoore@workmail.com

| DRG NO | SHEET NO |
|--------|----------|
|--------|----------|

1611