


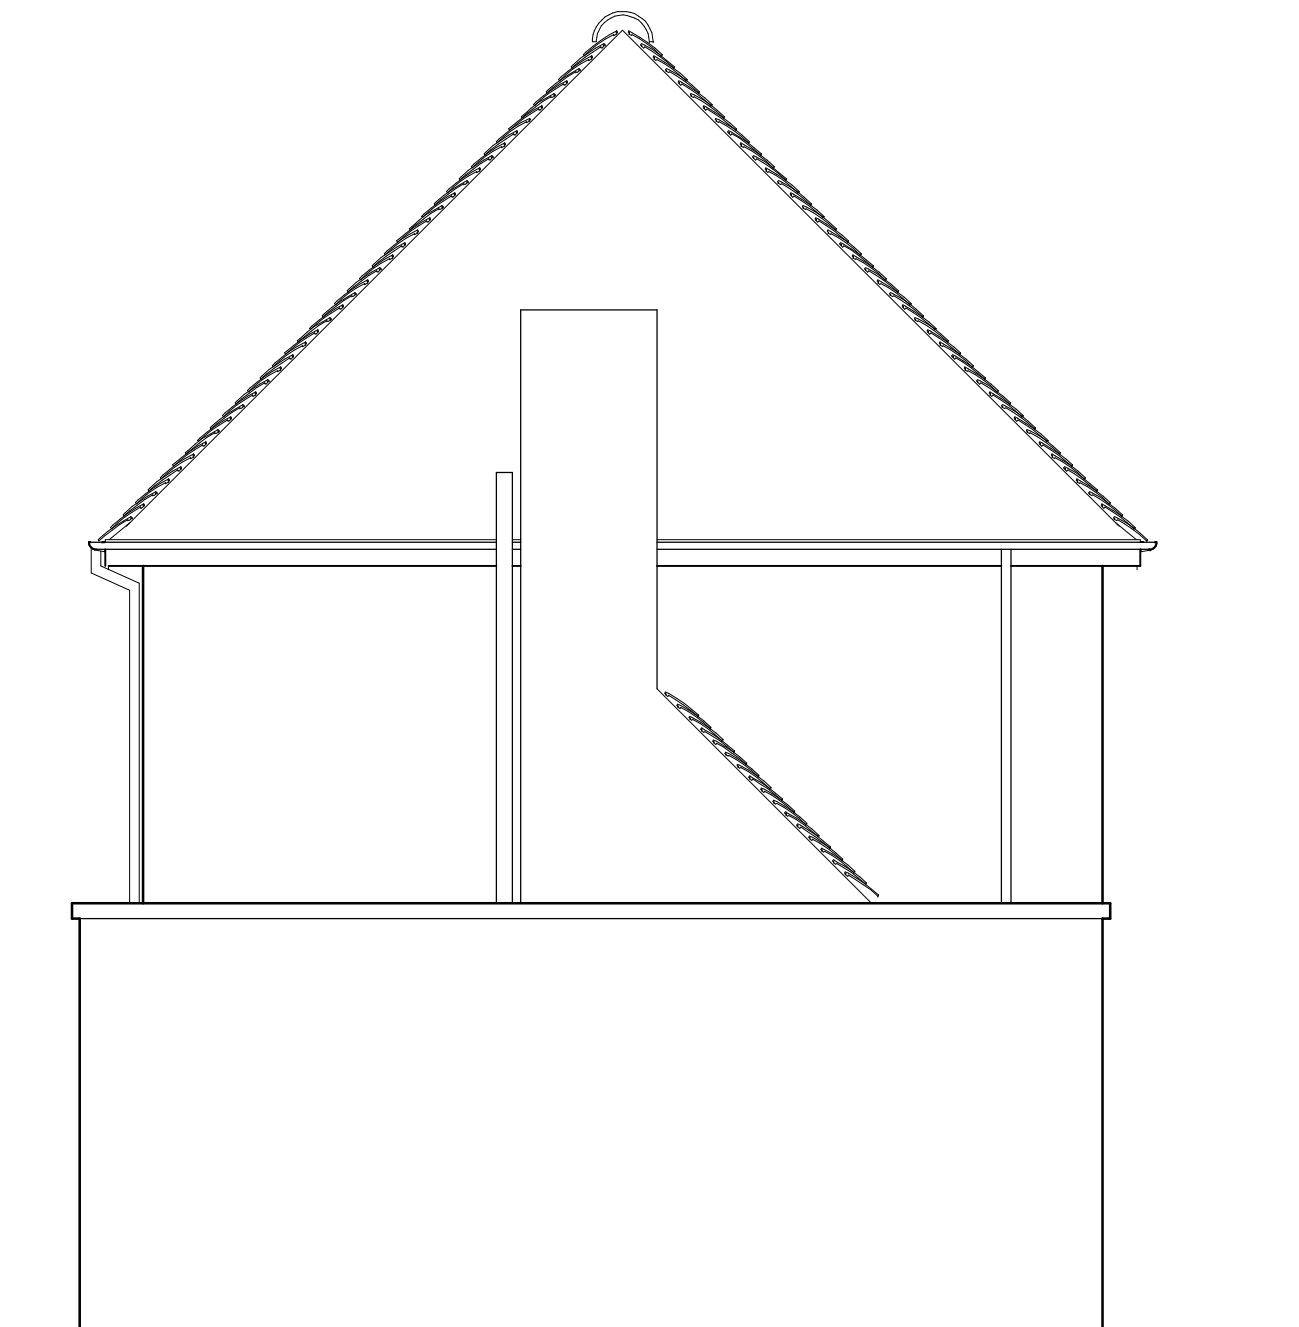


Existing Front Elevation




Existing Rear Elevation




Existing Side Elevation

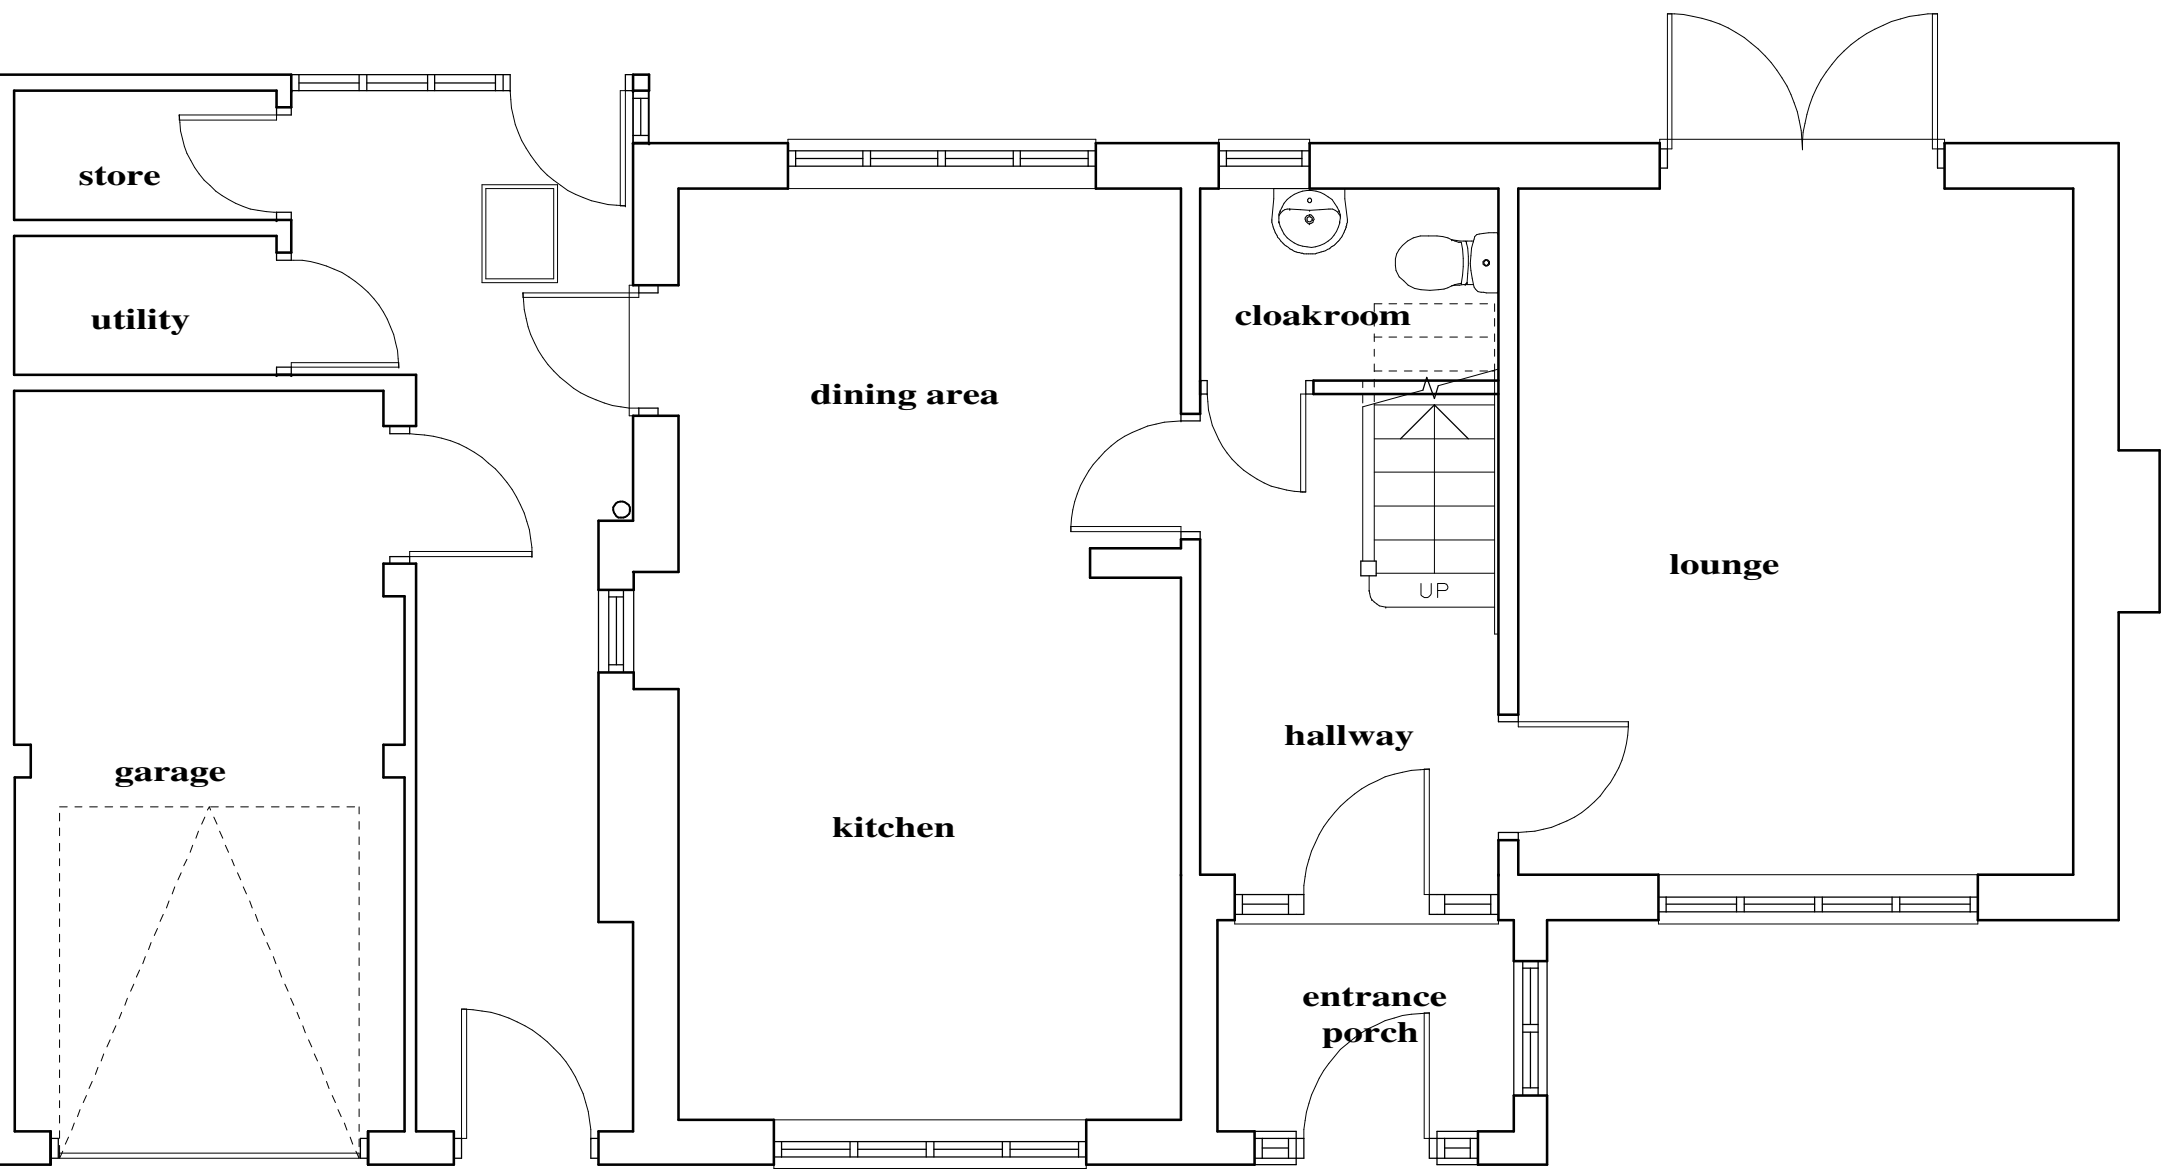


Existing Ground Floor Plan

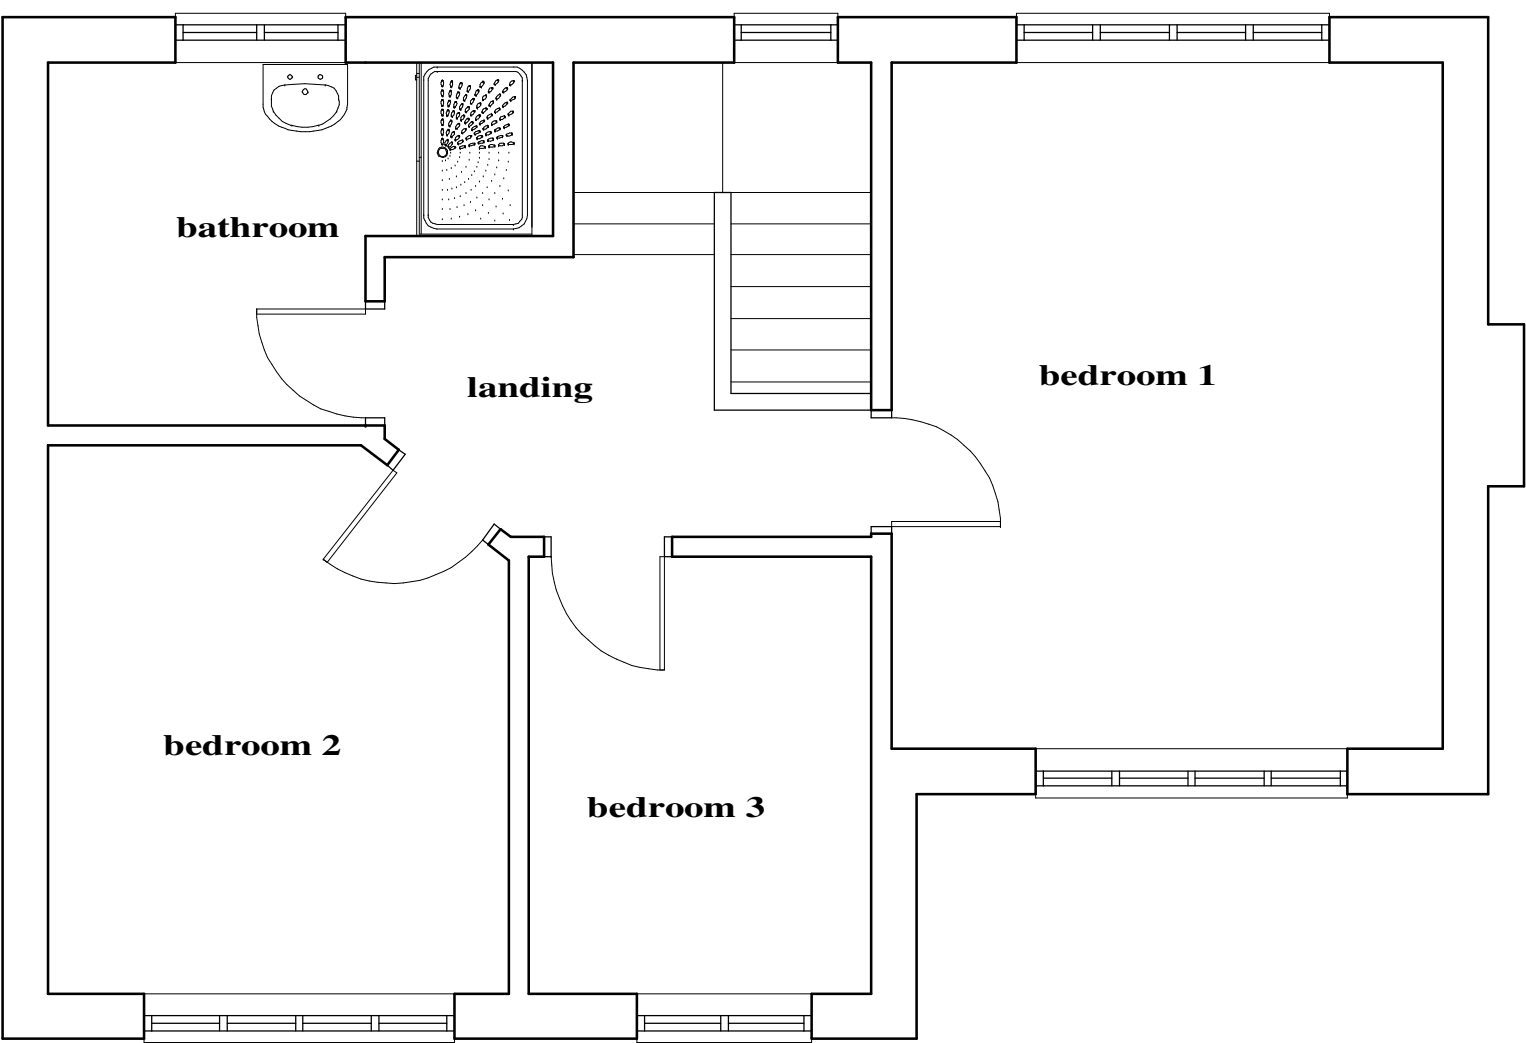

Existing First Floor Plan

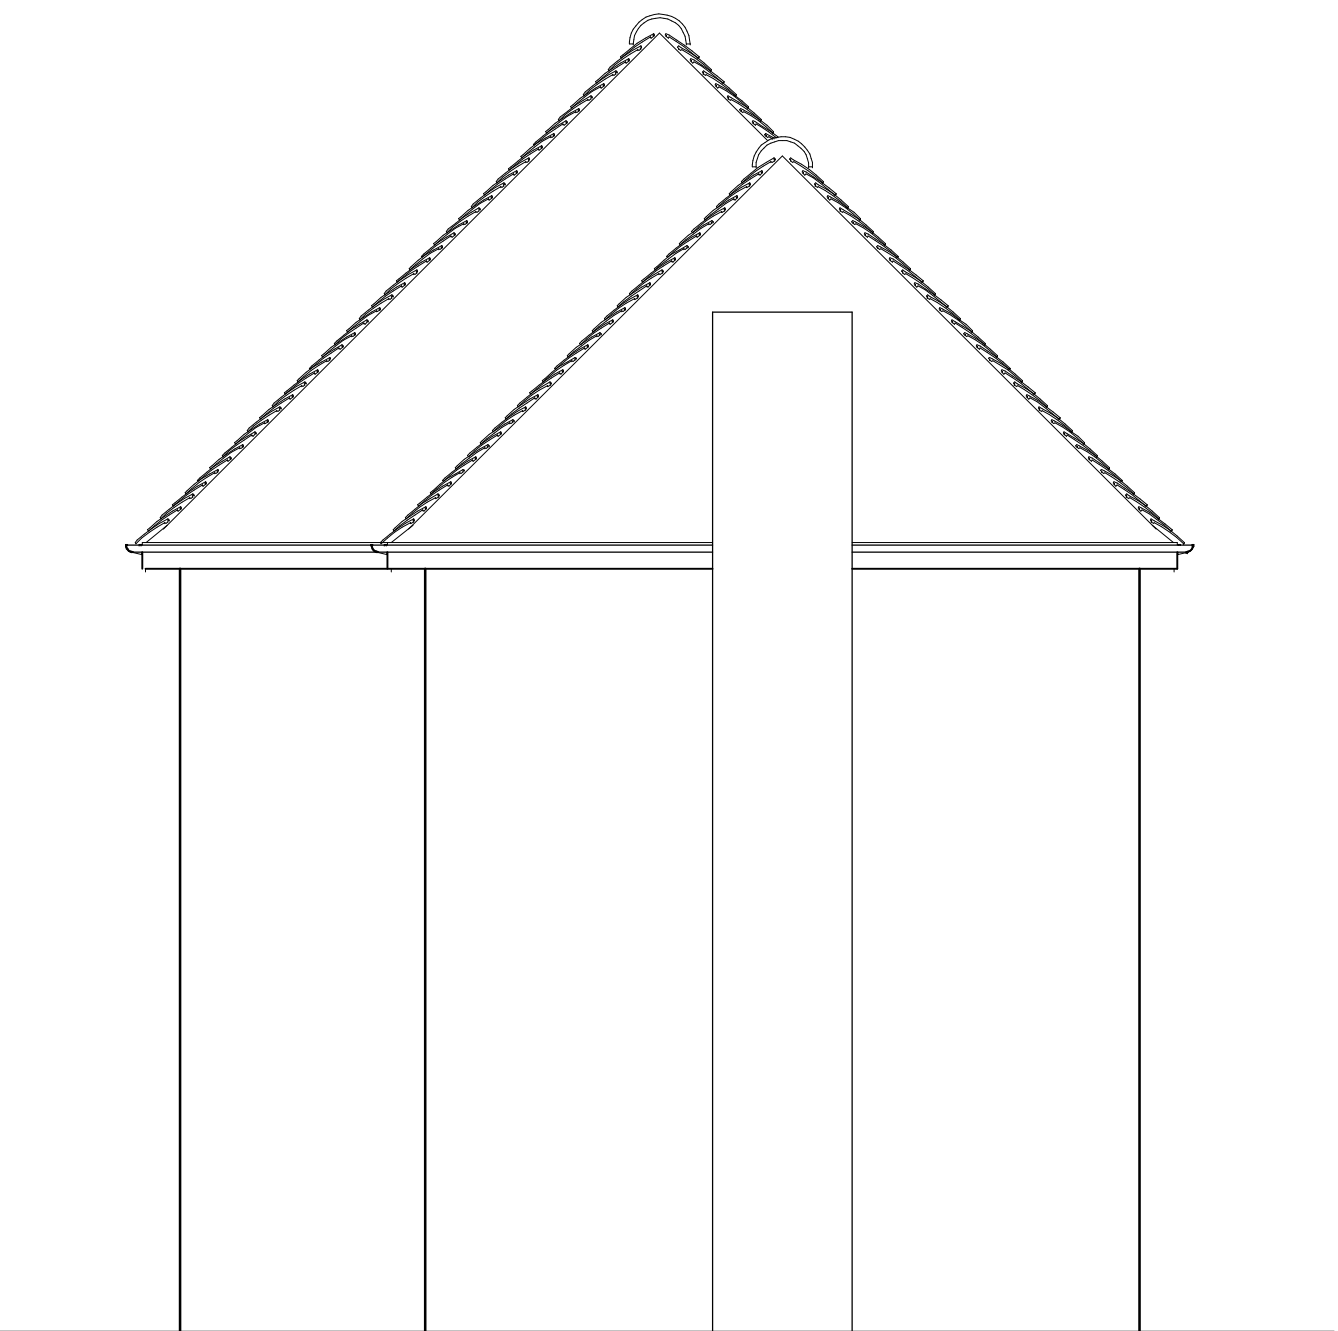

Existing Side Elevation

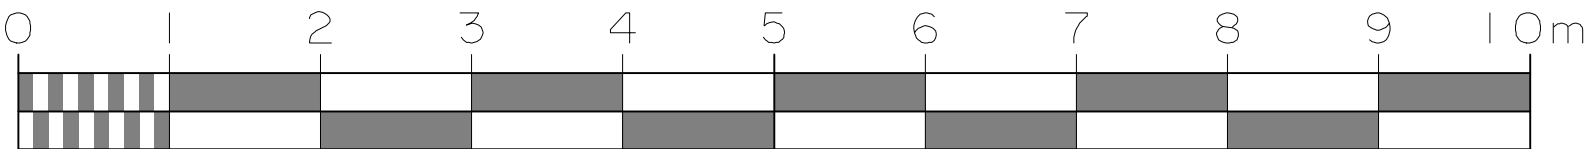

Philip Baumber Architectural Services 50, Radmore Road, HINCKLEY, Leics. LE10 0RQ tel. 01455 612790; e.mail. baumberp1955@gmail.com	Project: Proposed Extensions and Alterations at 198, Kirkby Road, Barwell, LE9 8FS for Mr. & Mrs. Holt	Drg.Title Existing Floor Plans and Elevations	Date: Nov 2023	Scale: 1:50 @ A1
			Job No.: 1634	Drg. No. Rev. 01