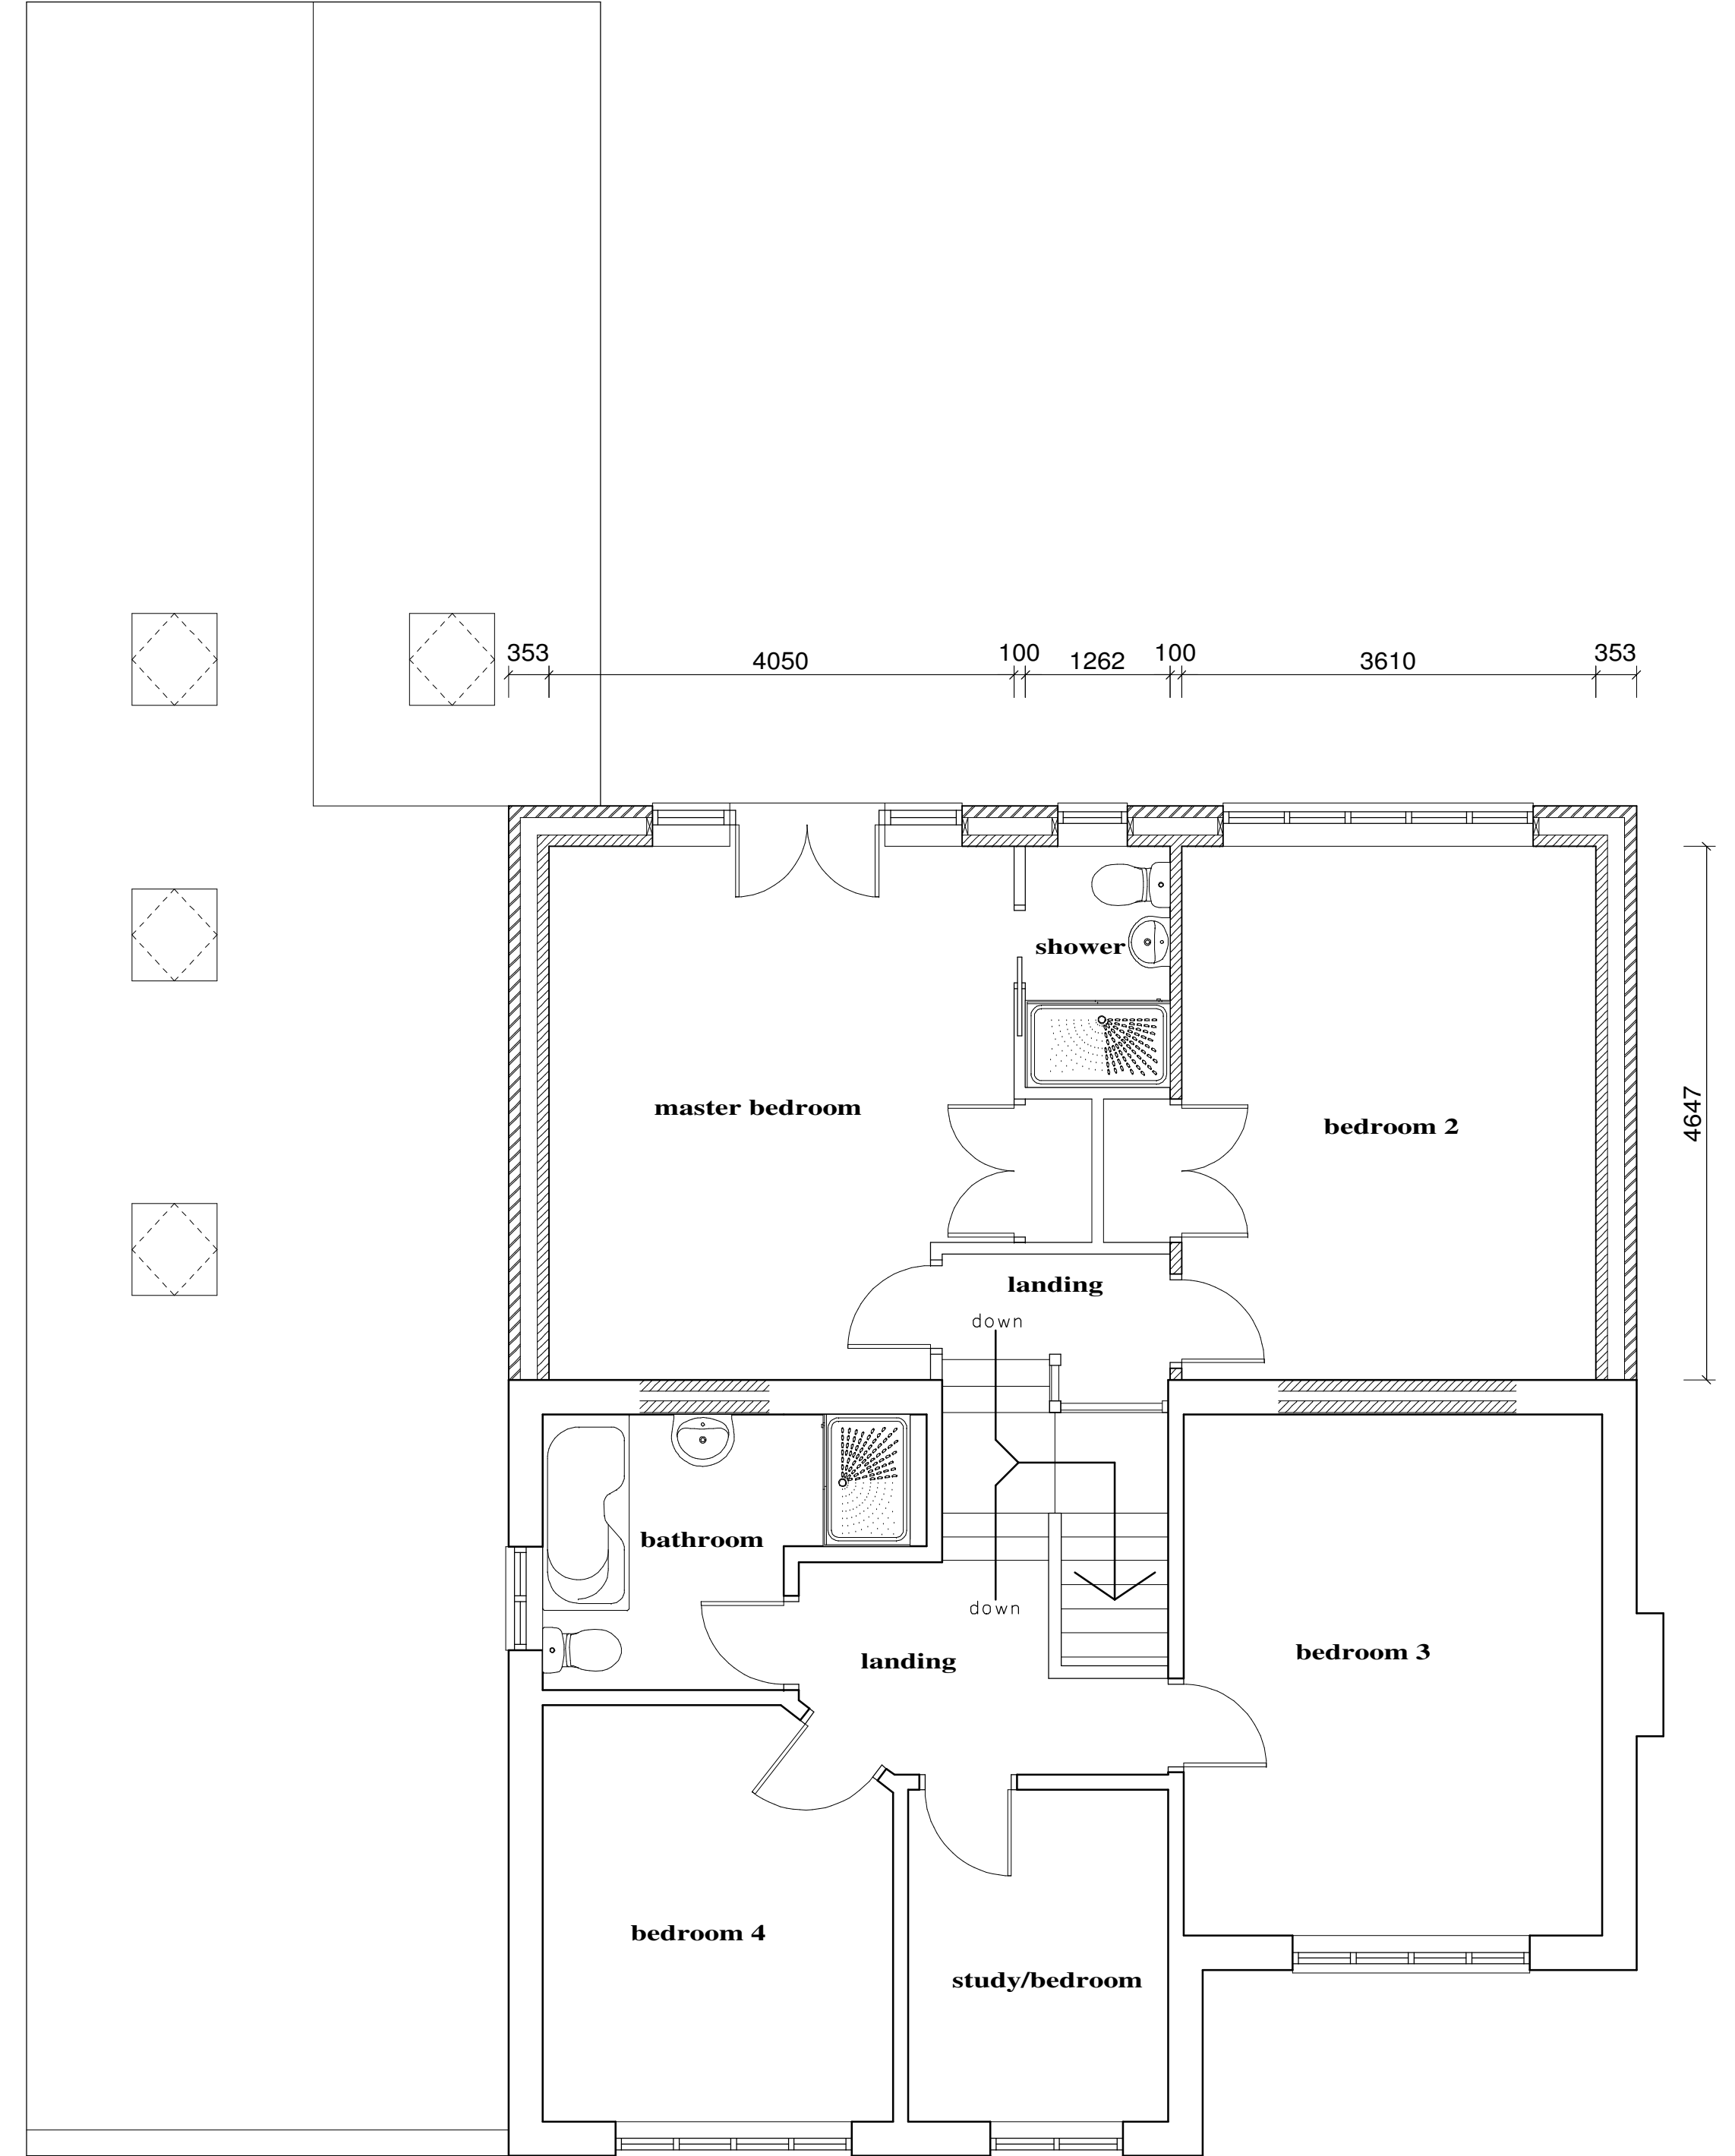
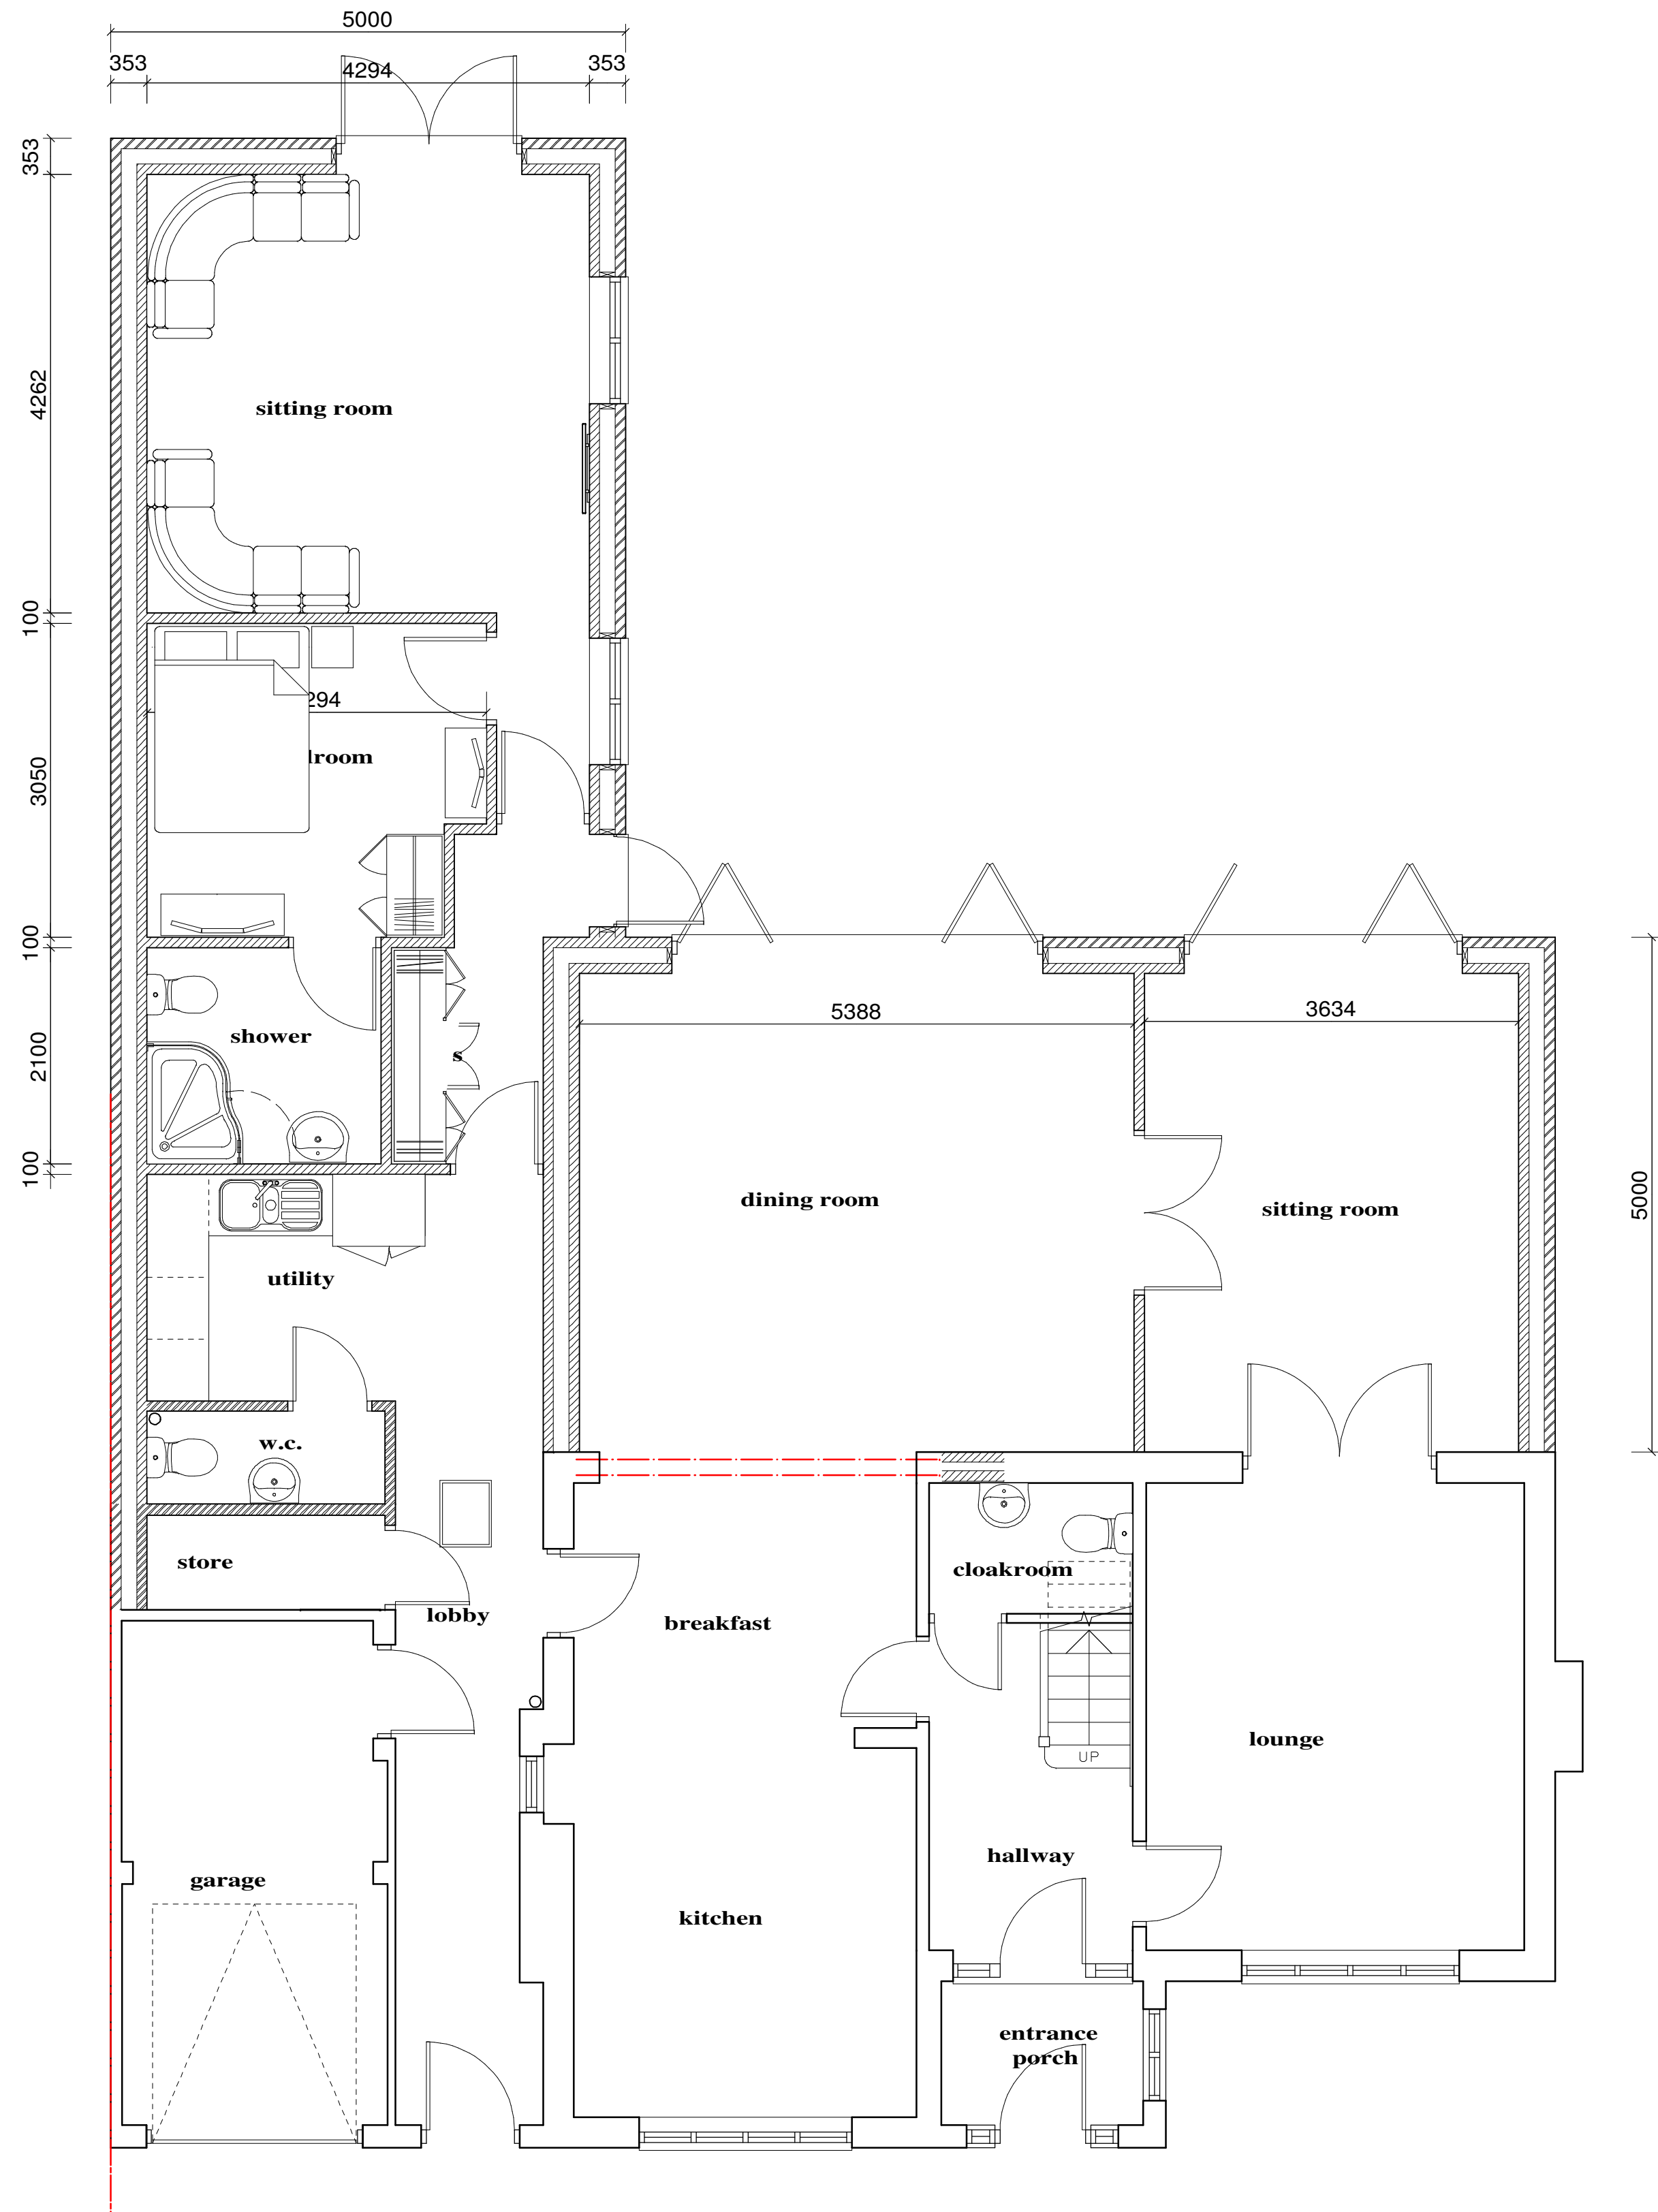


Philip Baumber Architectural Services
50, Radmore Road, HINCKLEY, Leics. LE10 0RQ
 tel. 01455 612790; e.mail. baumberp1955@gmail.com

Project:
Proposed Extensions and Alterations at
198, Kirkby Road, Barwell, LE9 8FS
for Mr. & Mrs. Holt

Drg.Title
Proposed Floor Plans

Date:
Nov 2023
Job No.:
1634

Scale:
1:50 @ A1
Drg. No. Rev.
02