



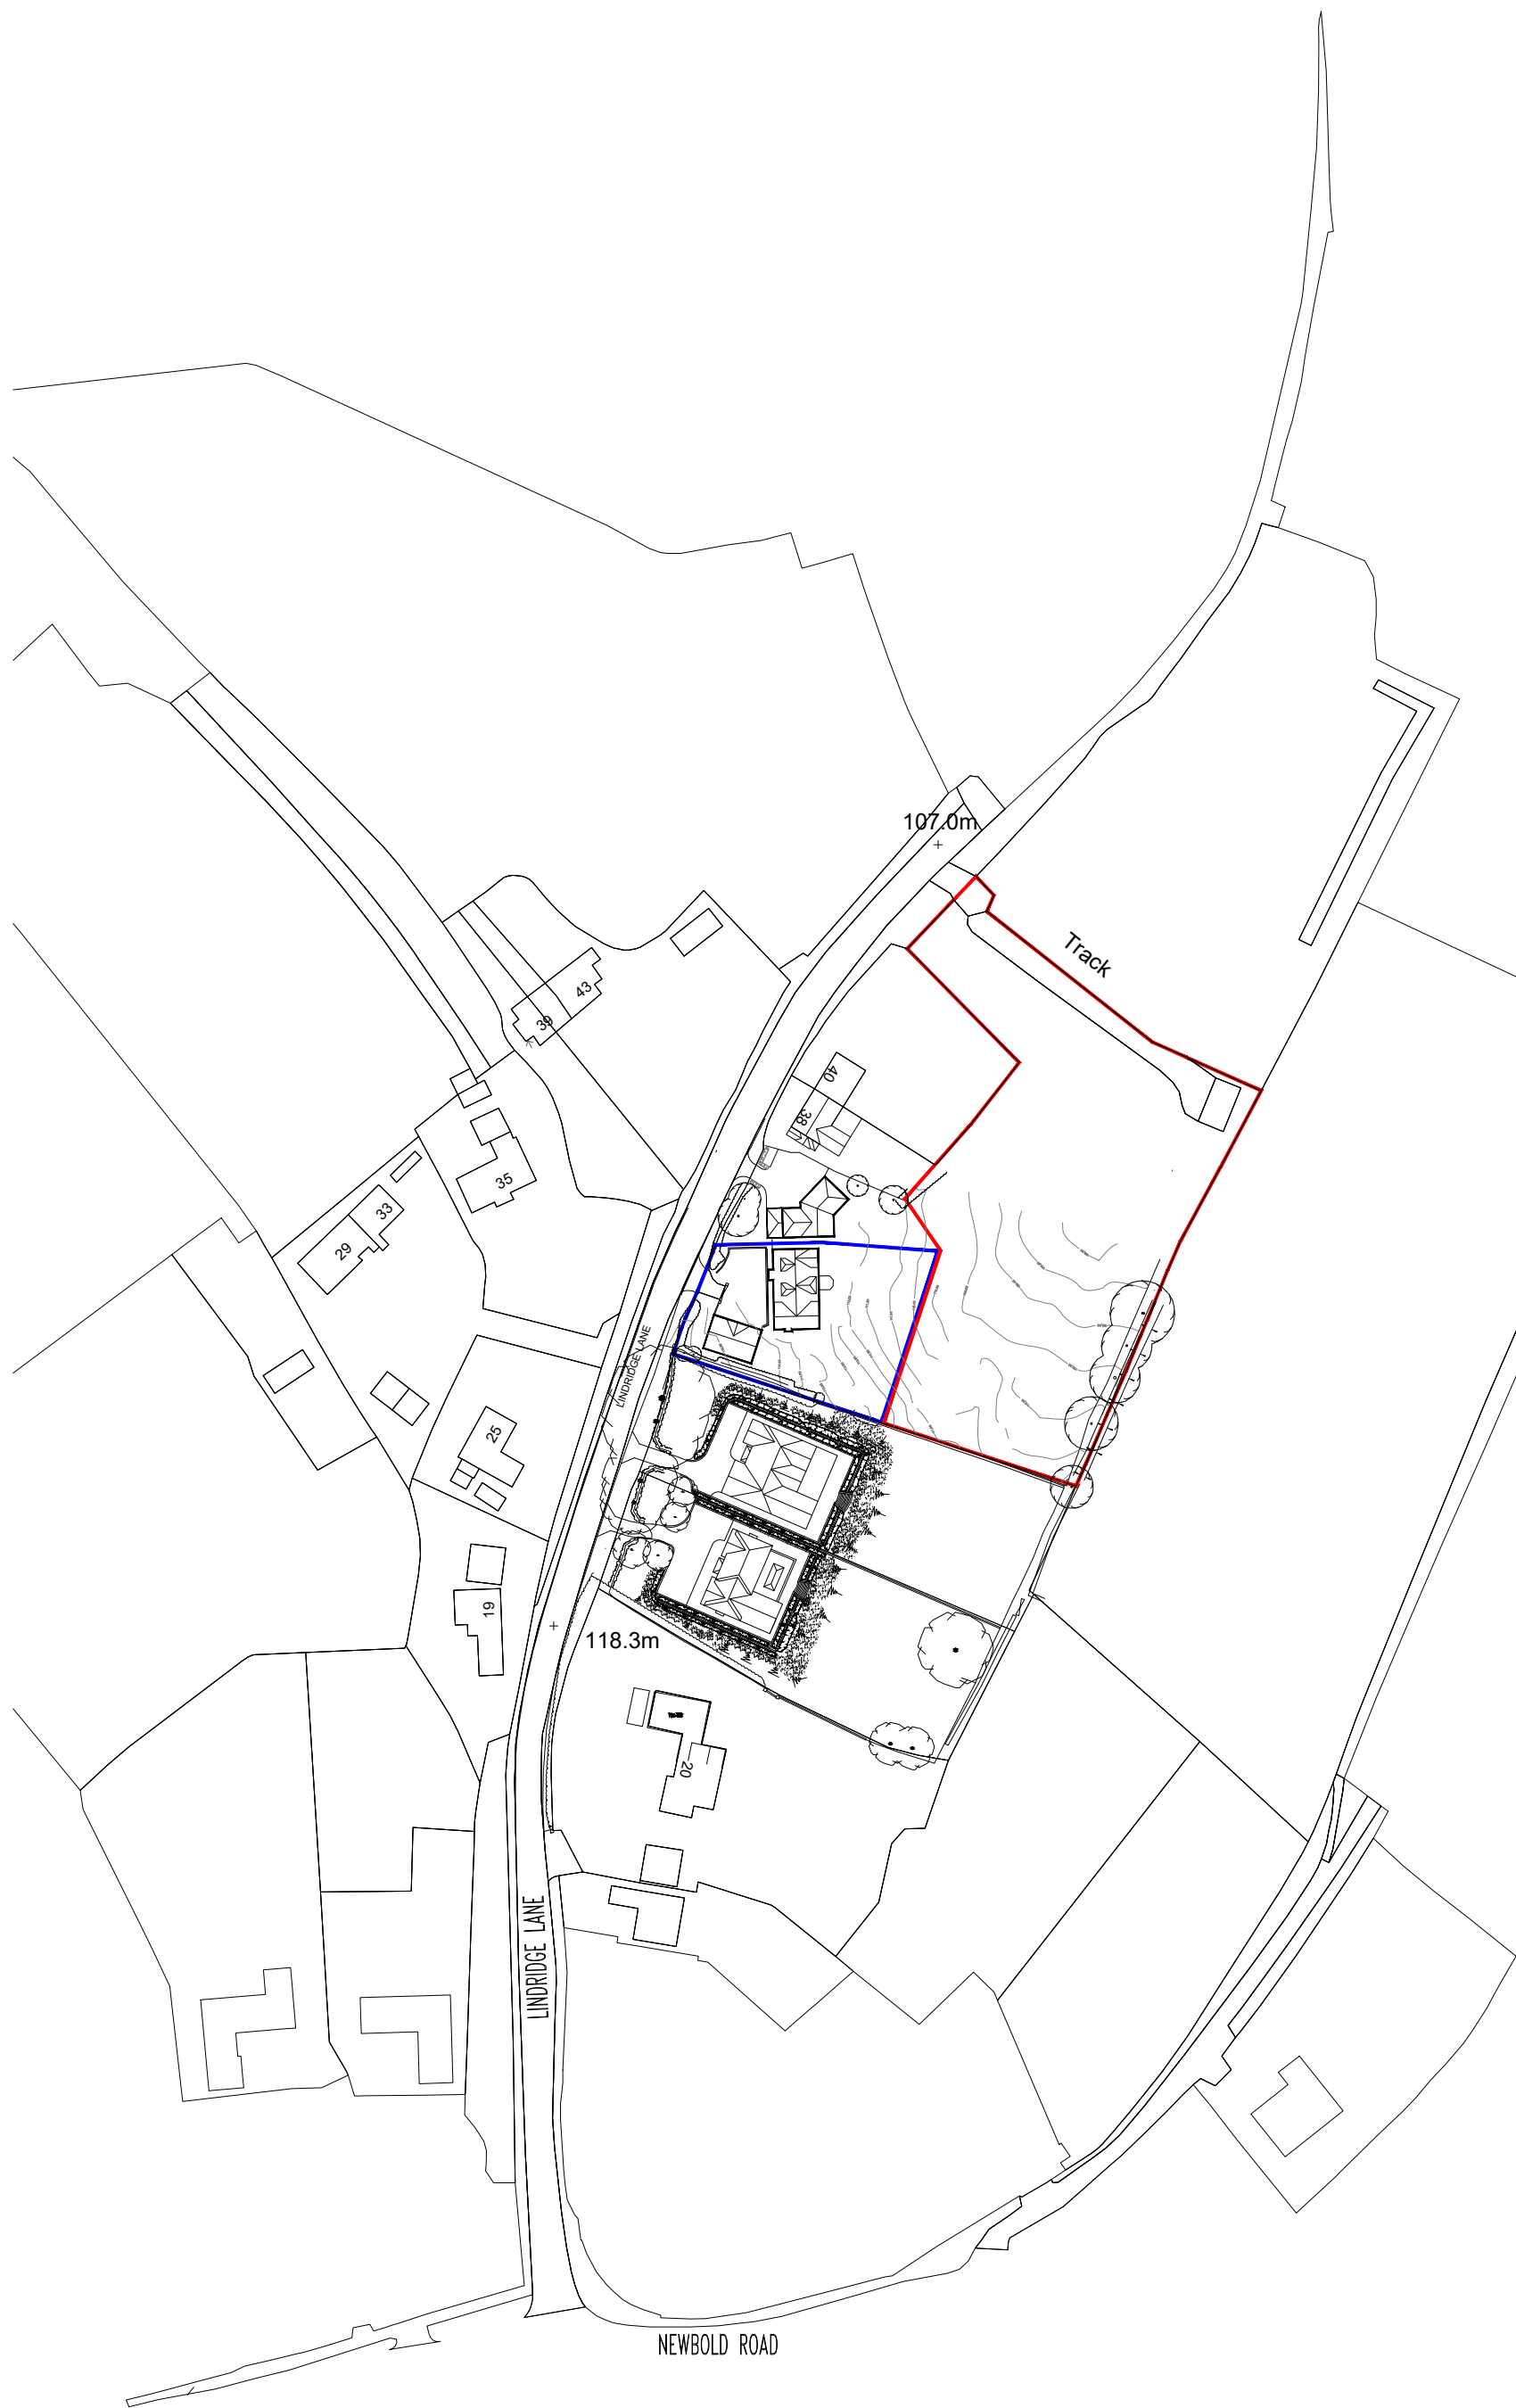


EXISTING SITE LOCATION PLAN
SCALE BAR 1:1250




PROPOSED SITE PLAN
SCALE BAR 1:500

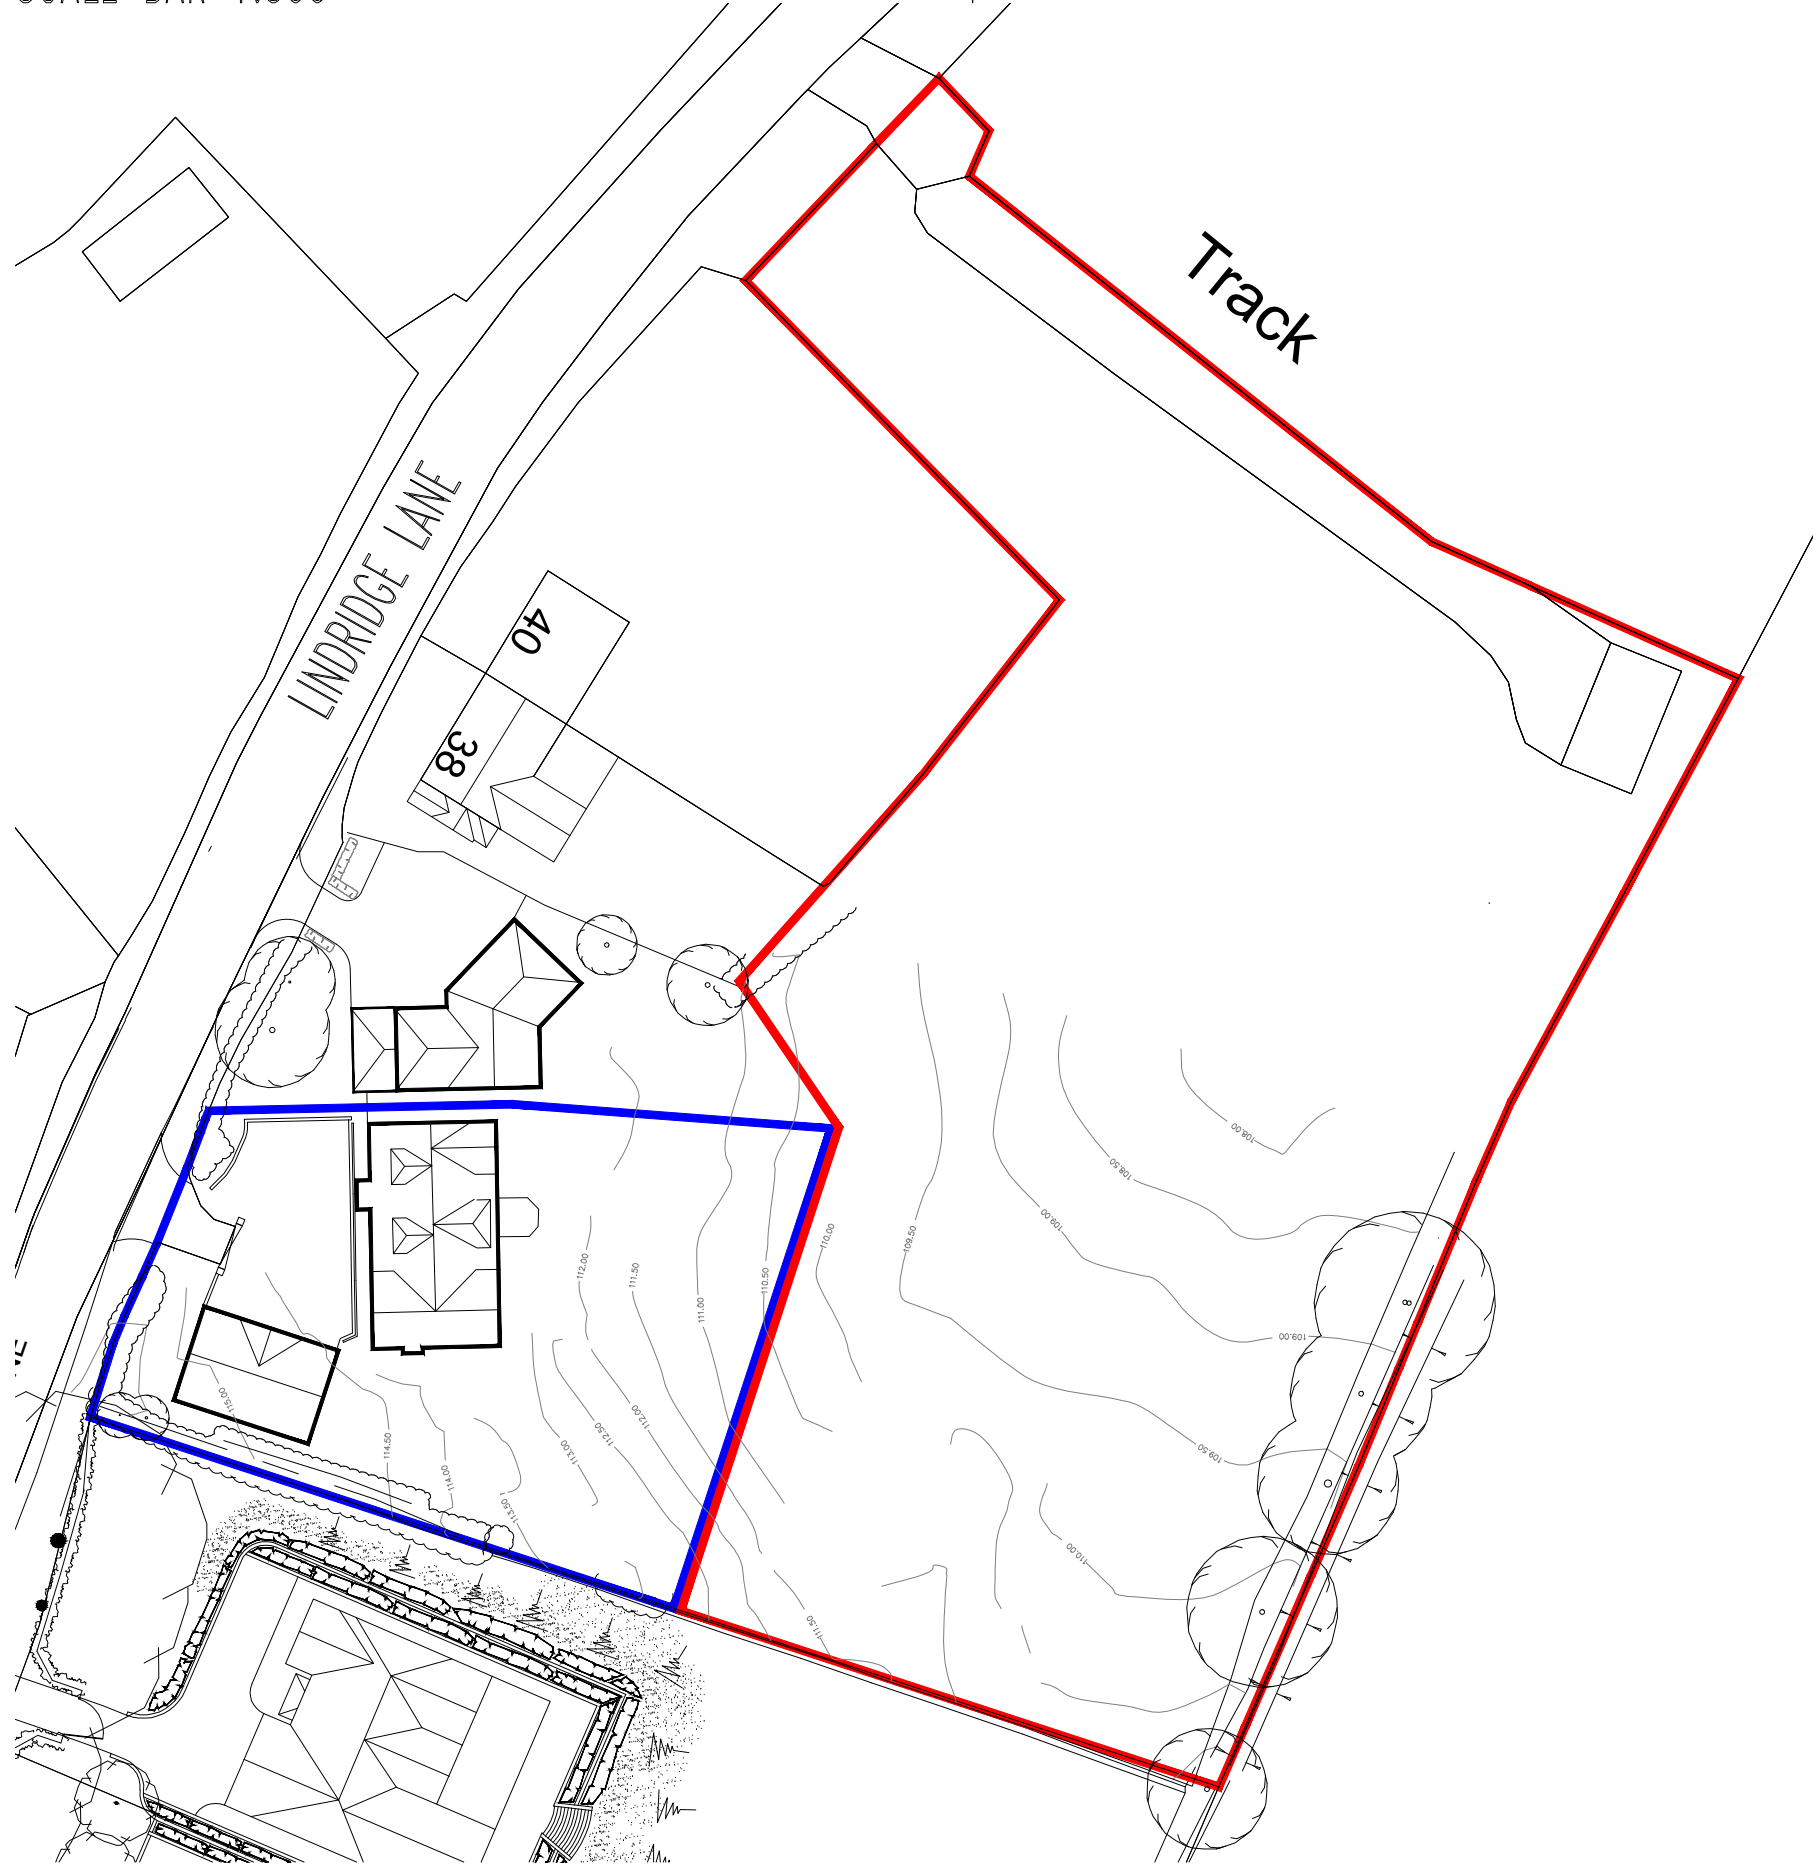

EXISTING SITE PLAN
SCALE BAR 1:500

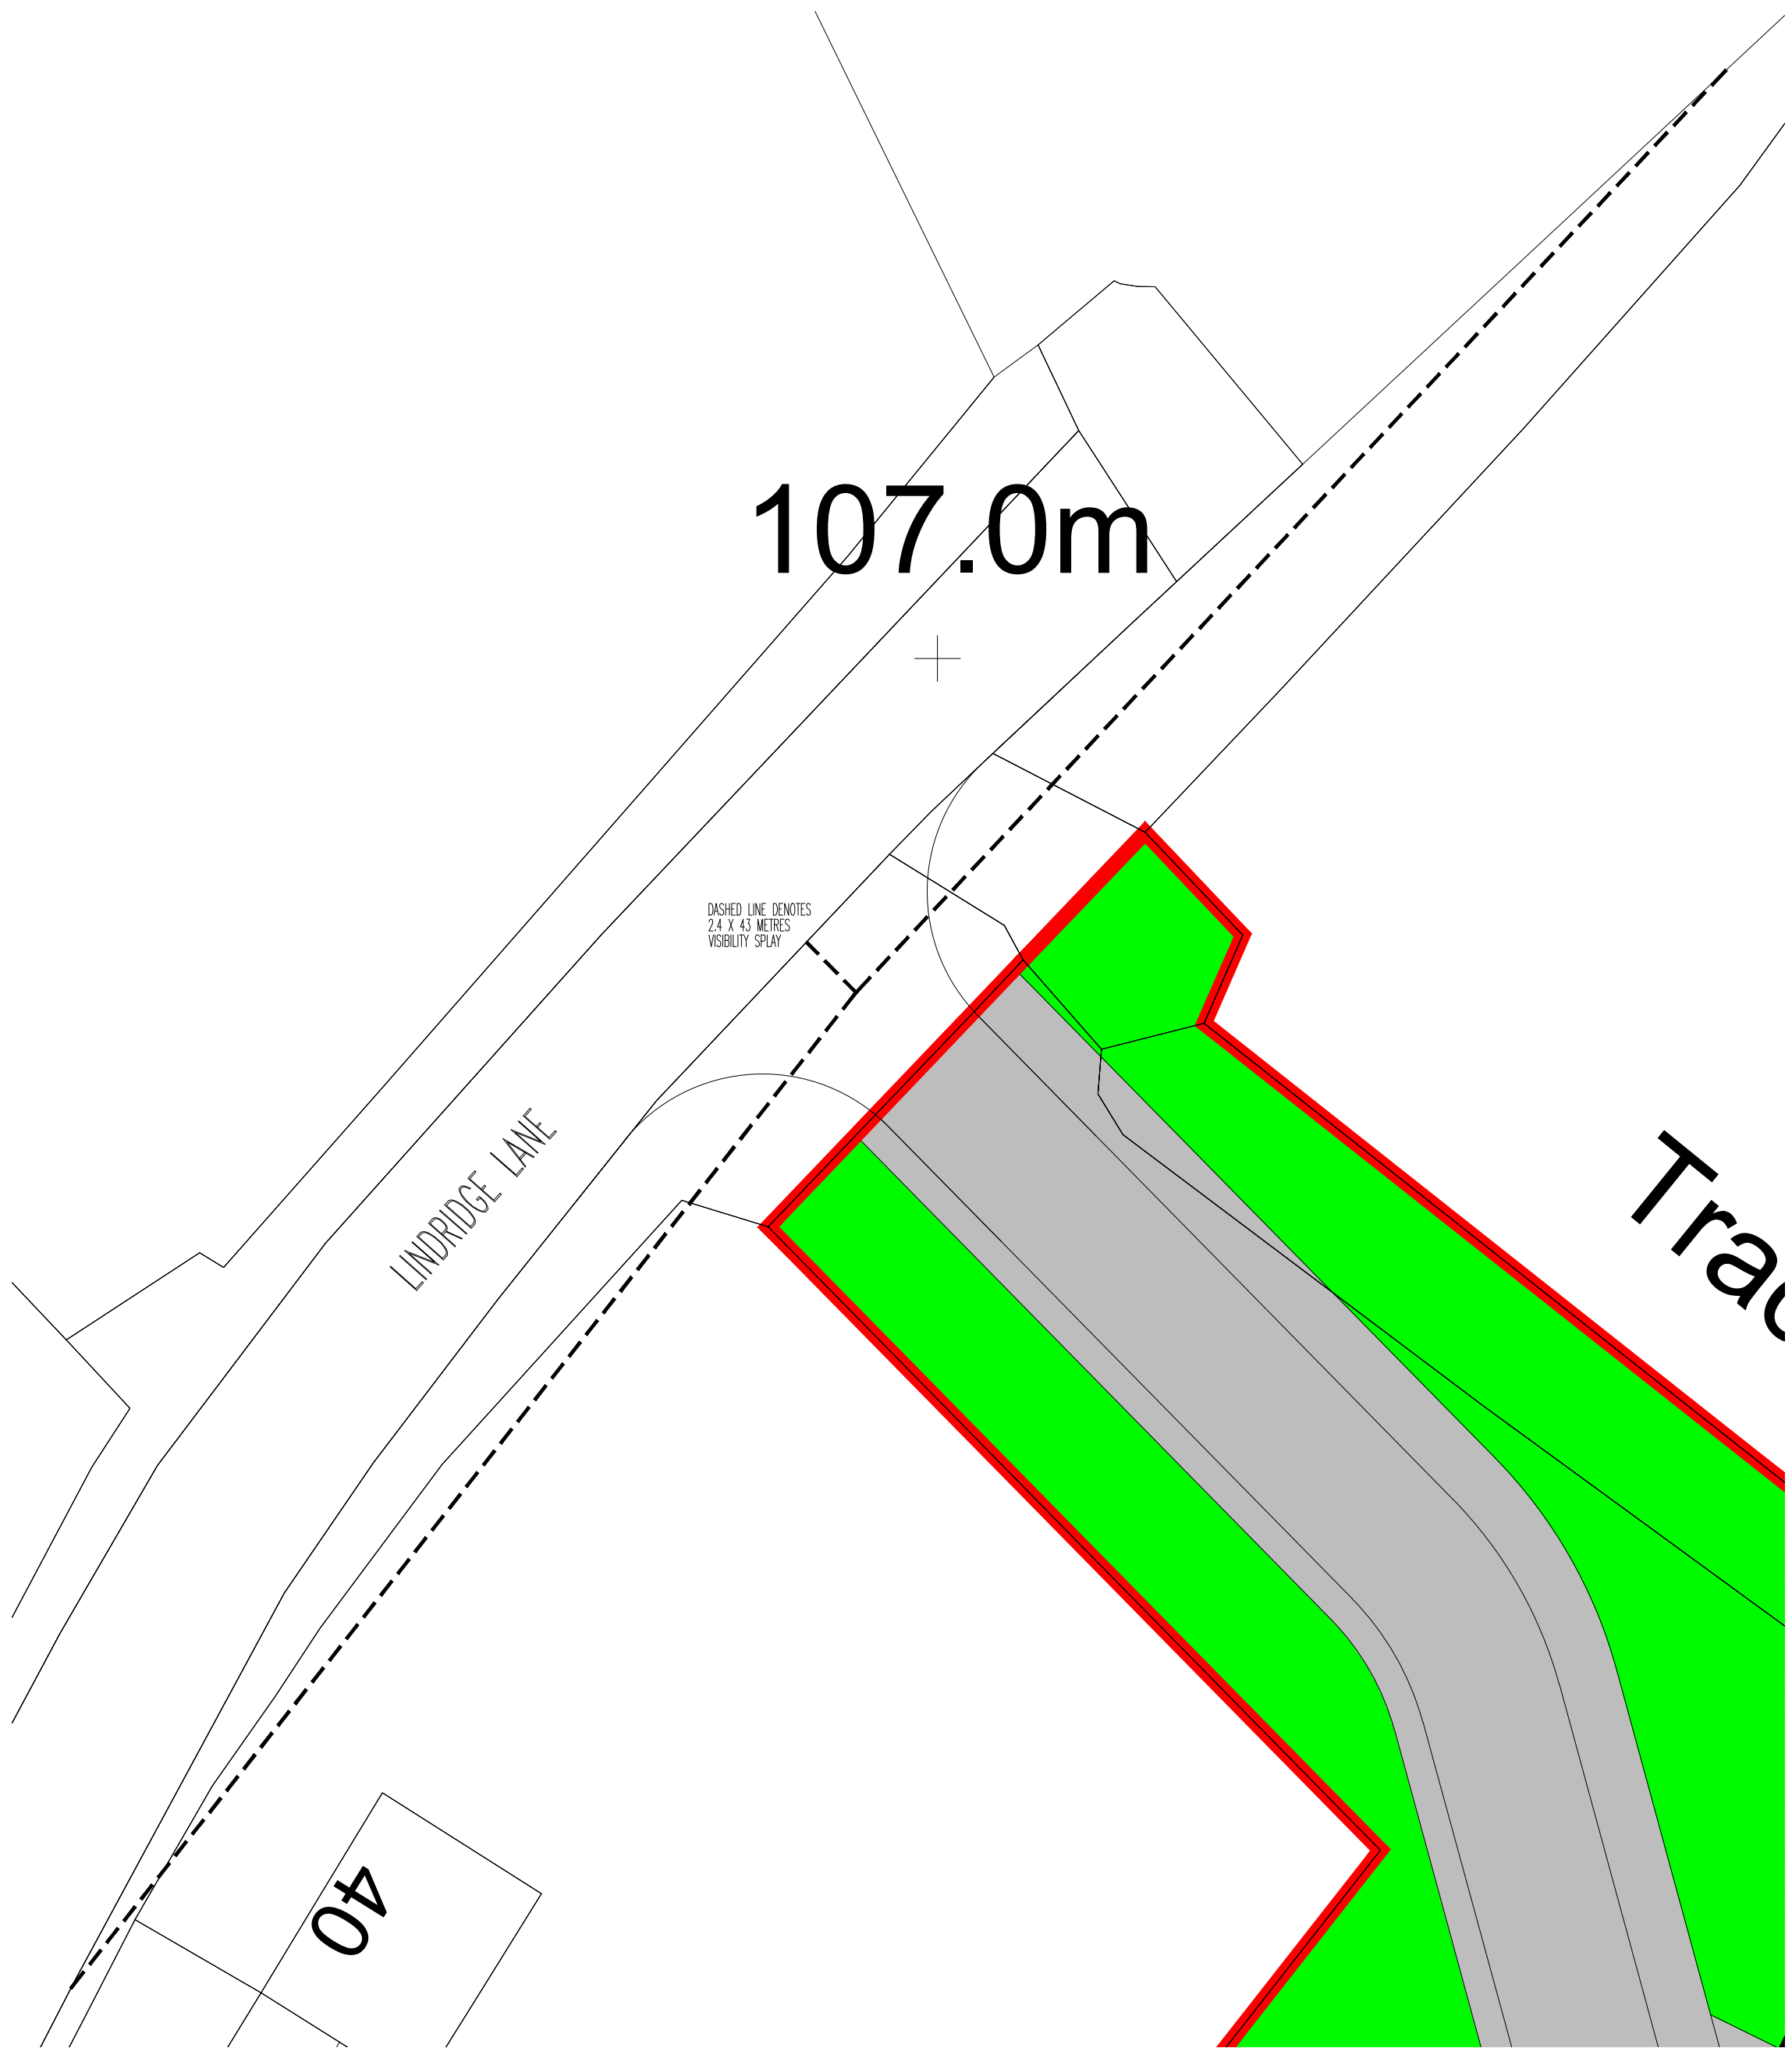

PROPOSES VISIBILITY SPLAY
SCALE BAR 1:200

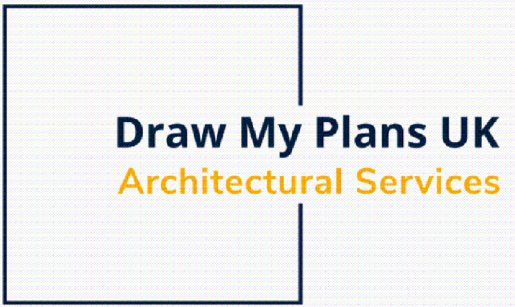

Client	MR & MRS VESTY @ 34 LINDRIDGE LANE, DESFORD, LEICESTER. LE9 9GN.	Drawn by	SJN	Checked by	
Project	PROPOSED DEVELOPMENT TO LAND AT REAR OF 34 LINDRIDGE LANE FOR 5 DWELLINGS	Scale	AS SHOWN @ A1	Date	SEPT. 2023
Drawing Title	EXISTING & PROPOSED SITE PLANS	Project No.	2023	Dwg. No.	BLL[20]001
		Revision			

Drawings may be scaled for planning purposes only.
All dimensions to be checked.
The contractor is responsible for checking dimensions before ordering or starting work.