


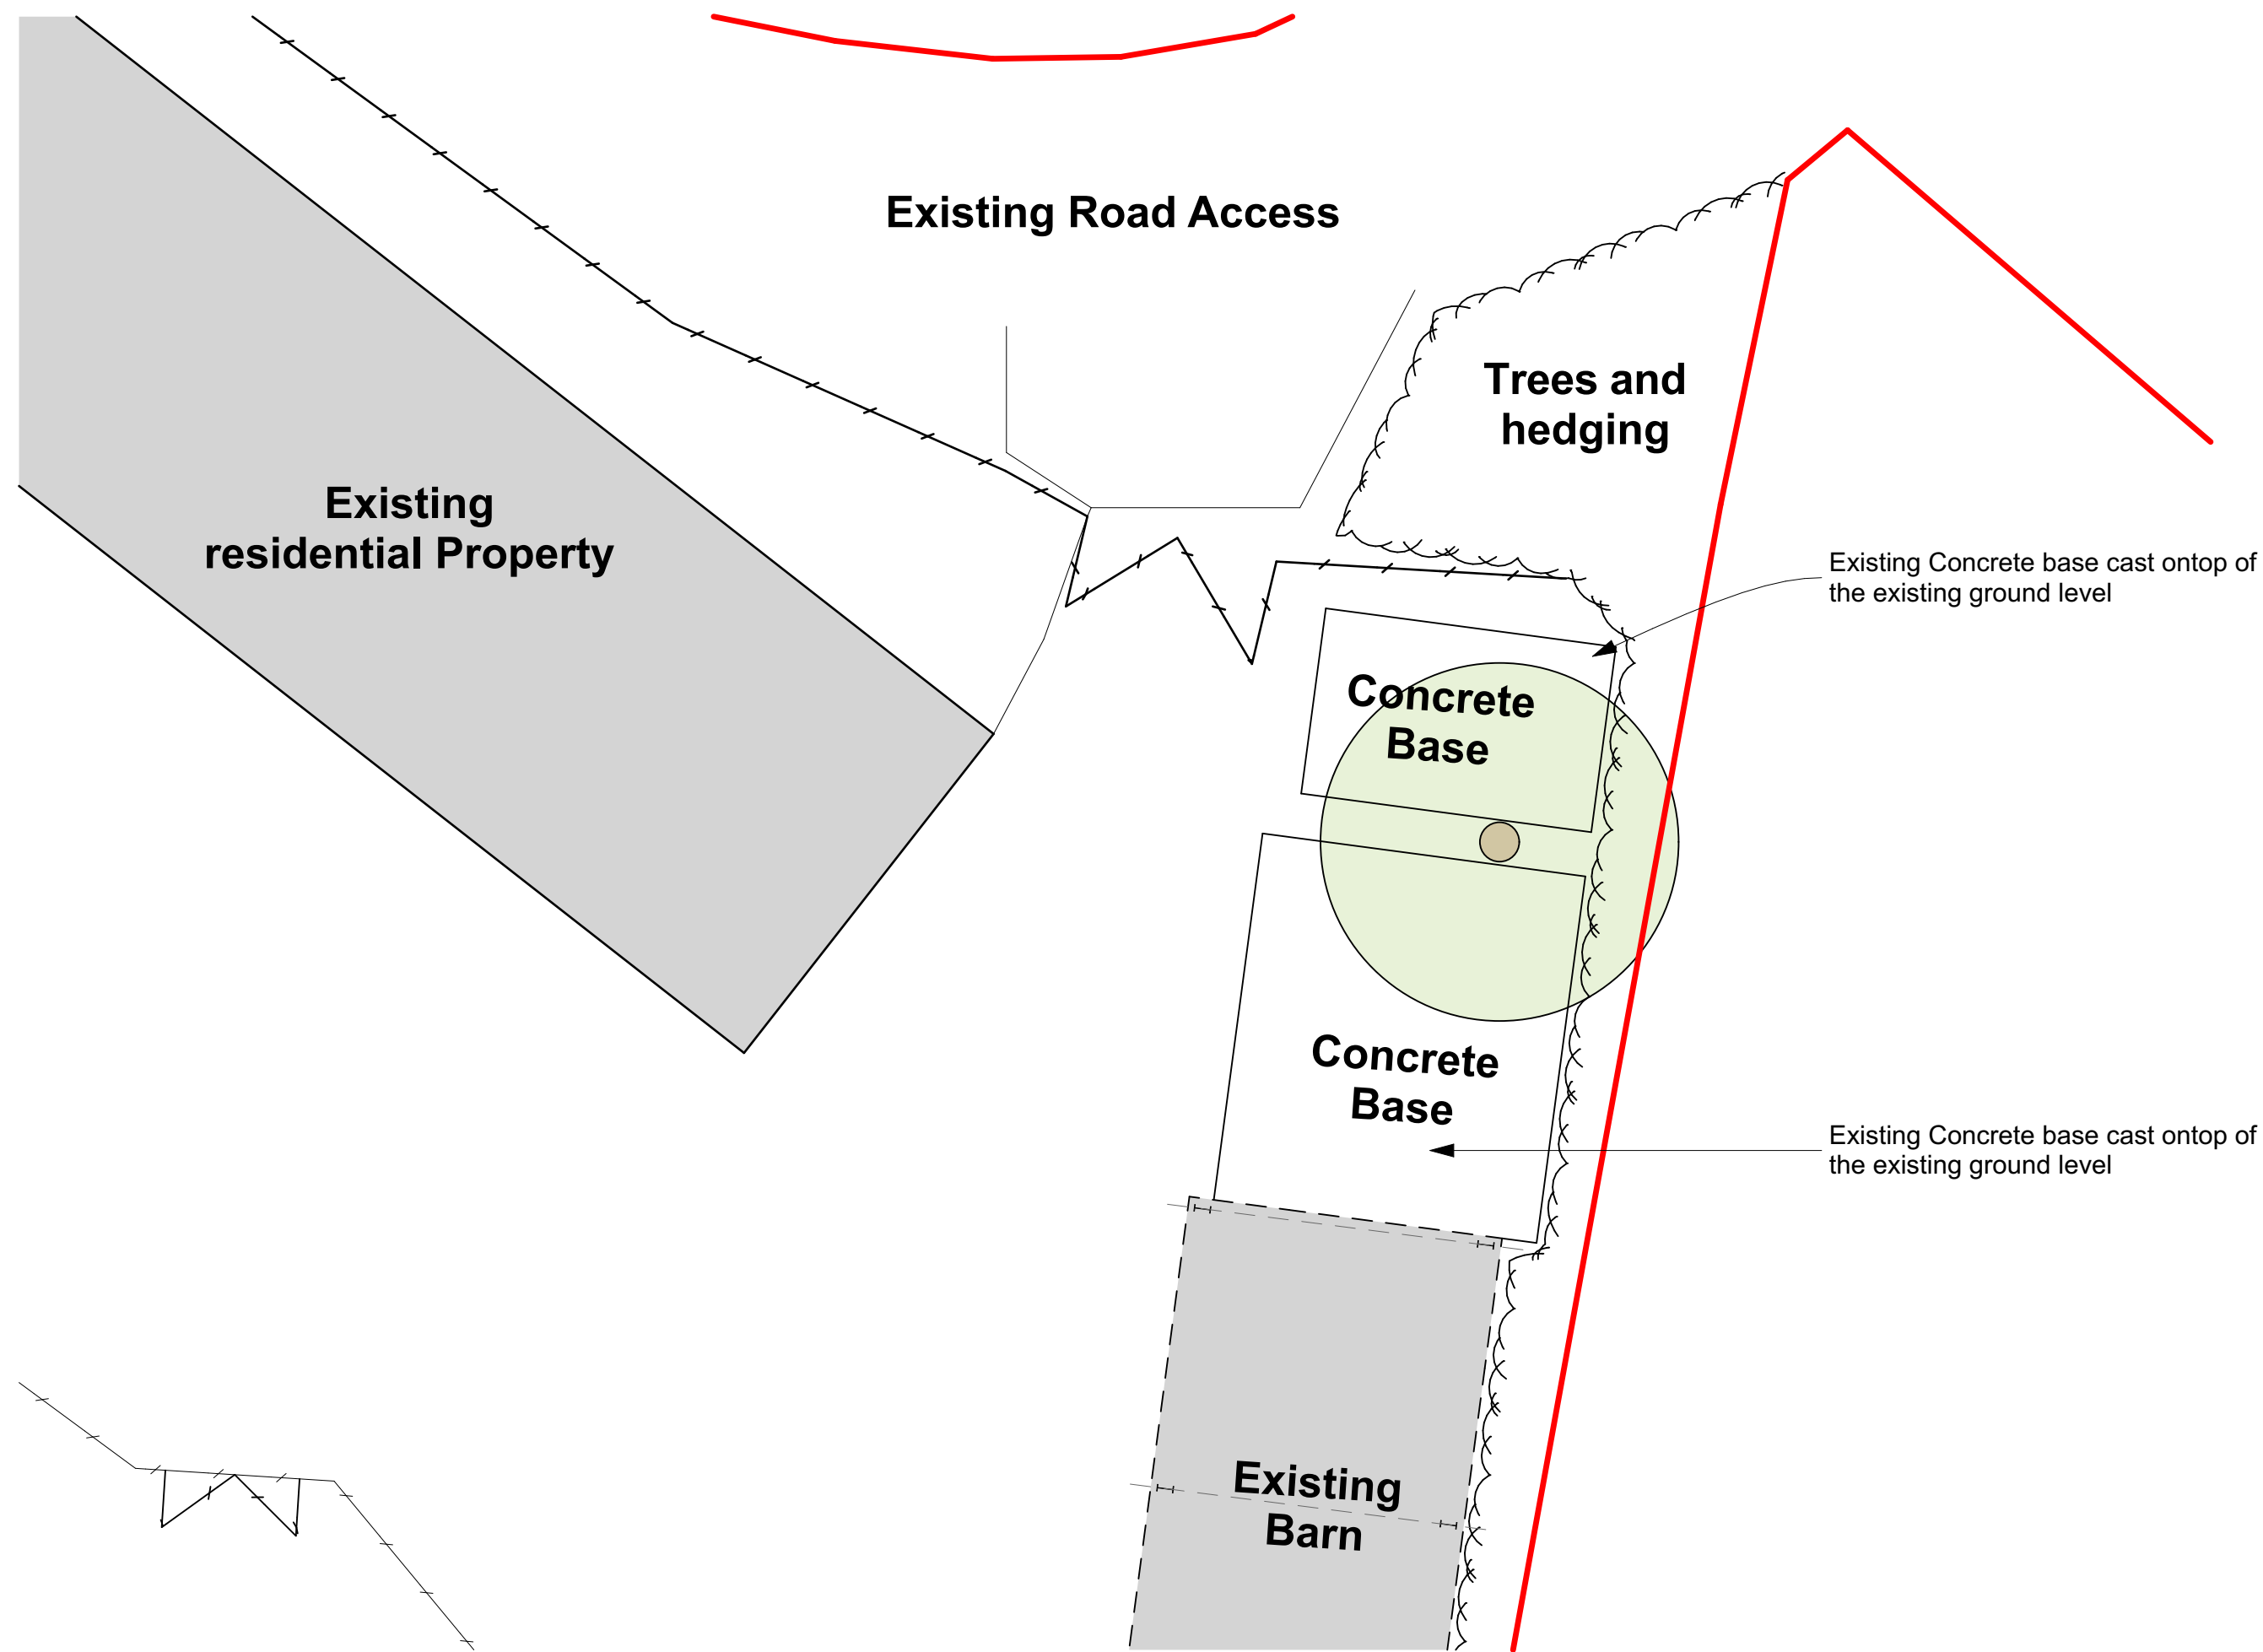

EXISTING SITE LAYOUT PLAN 1:100

- Notes**
- 1) This drawing MUST NOT BE SCALED.
Unless being used for planning purposes.
 - 2) All dimensions to be CHECKED ON SITE and
any DISCREPANCY reported to the Architects.
 - 3) The site boundary shown is the best assumed
from available data and does NOT represent
legal ownership.

Revisions.

☐ APPROVAL	☐ INFORMATION
☐ PRELIMINARY	☐ FOR CONSTRUCTION

Project
WHITTINGTON EDGE STABLES
MARKFIELD ROAD
LE6 0LU

Client
MR AND MRS BERRIDGE

Drawing Title
EXISTING SITE PLAN

Drawing By PJT	Checked By JHS
--------------------------	--------------------------

Date MAY 2026	Scale 1:100 @ A2
-------------------------	----------------------------

Drawing Number 8189 / 03	Revision
------------------------------------	-----------------

UNIT 14B
FIR TREE LANE
GROBY
LEICESTERSHIRE
LE6 0FH
TEL. 0116 254 7868
www.gwh.co.uk

