




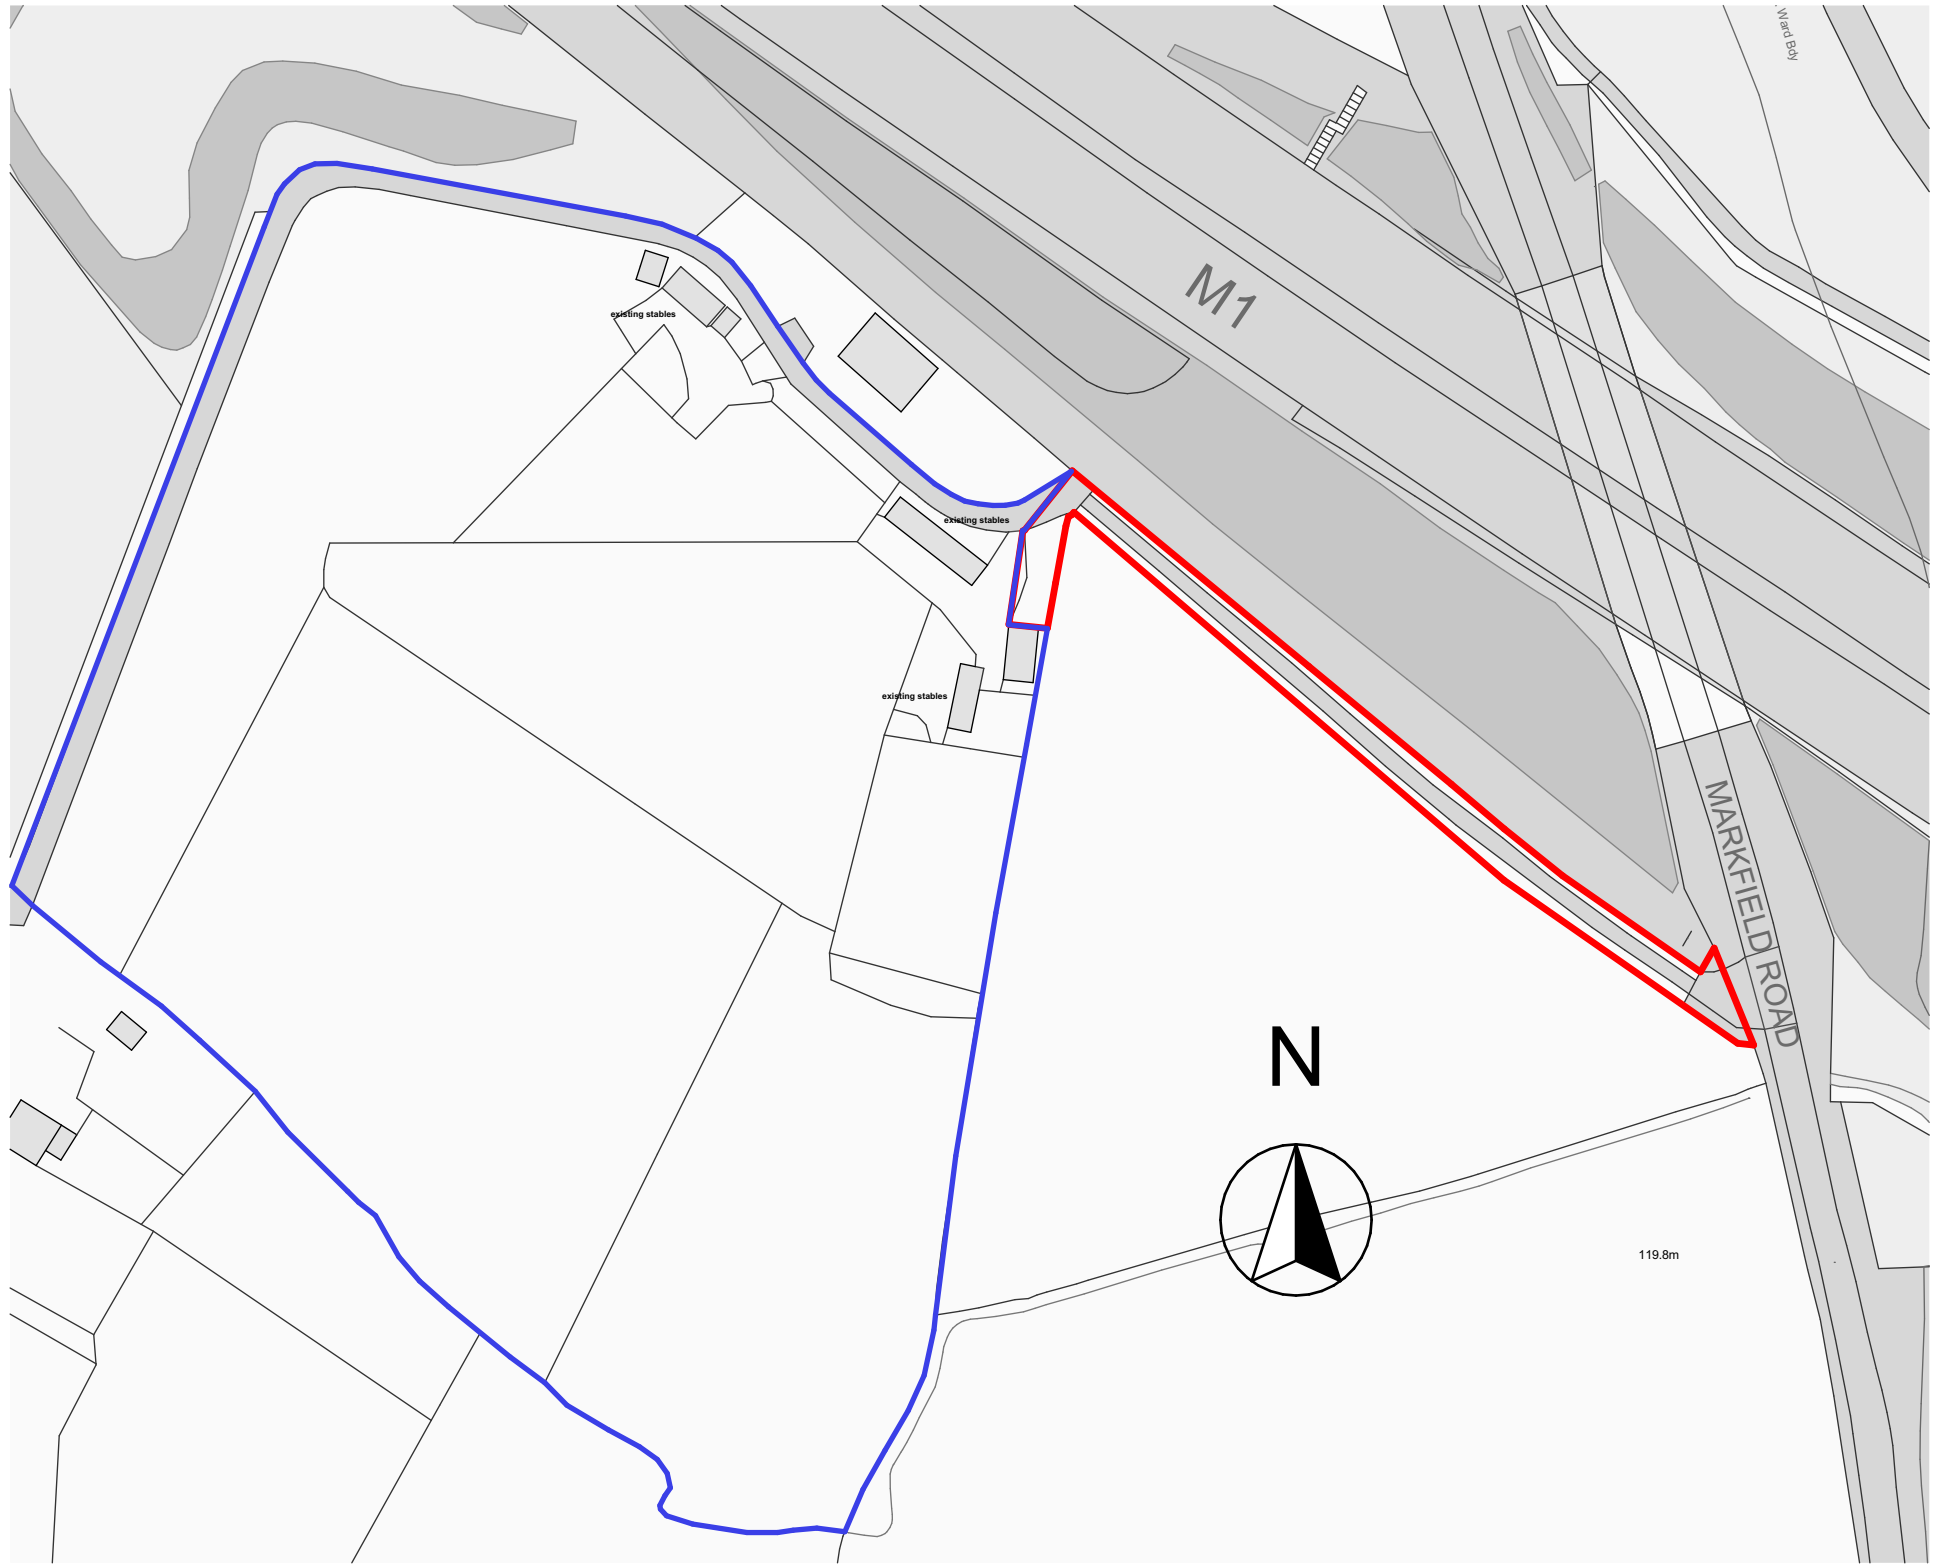


LOCATION PLAN 1:1250

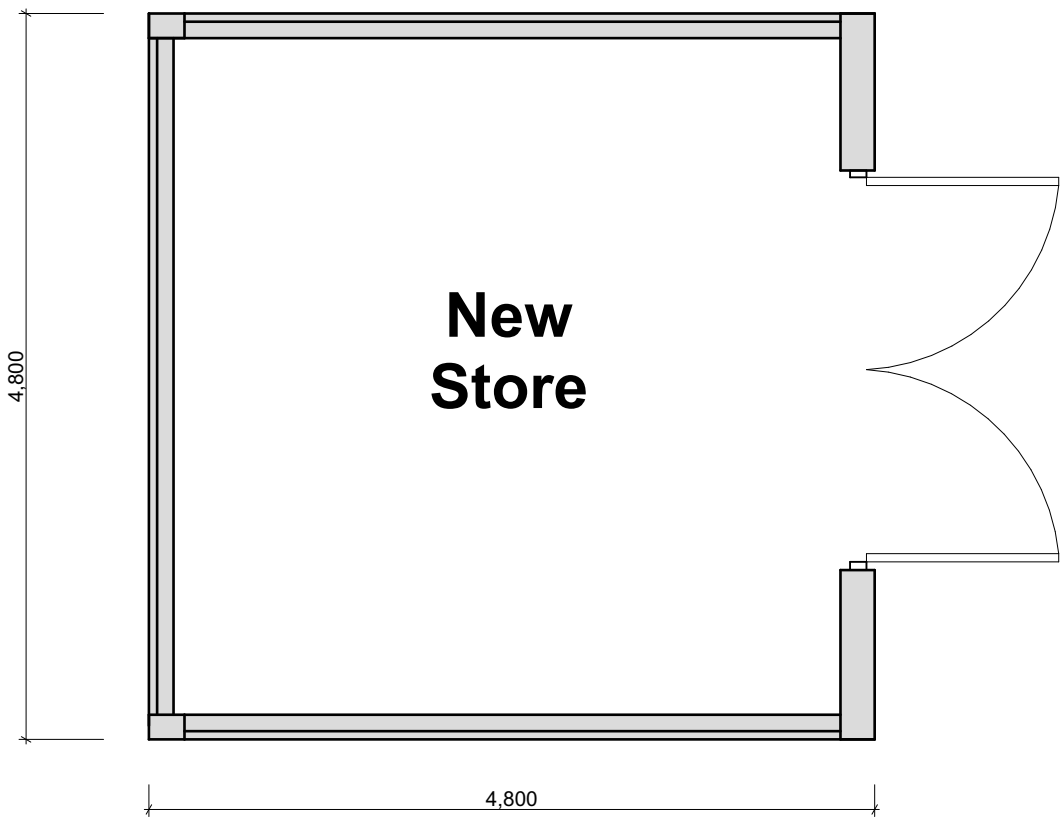


PLAN ON PROPOSED STORE

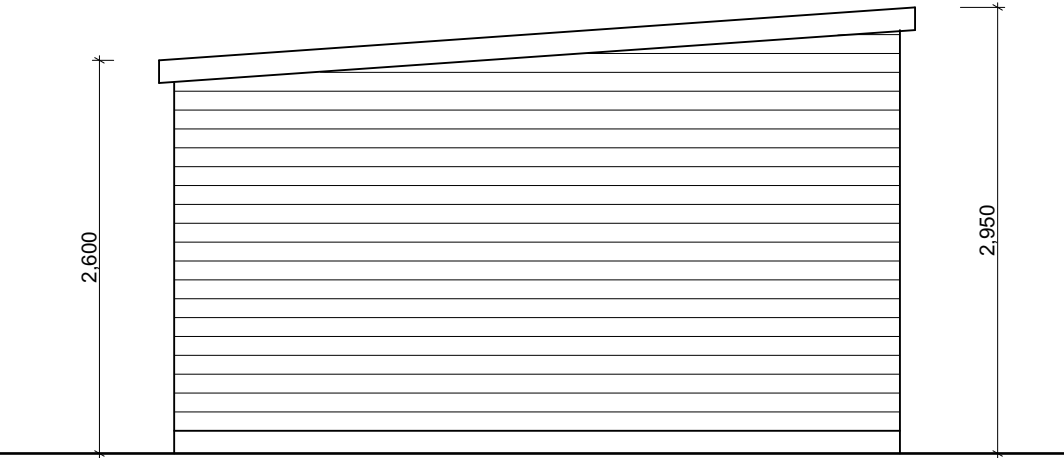


PROPOSED SIDE ELEVATION

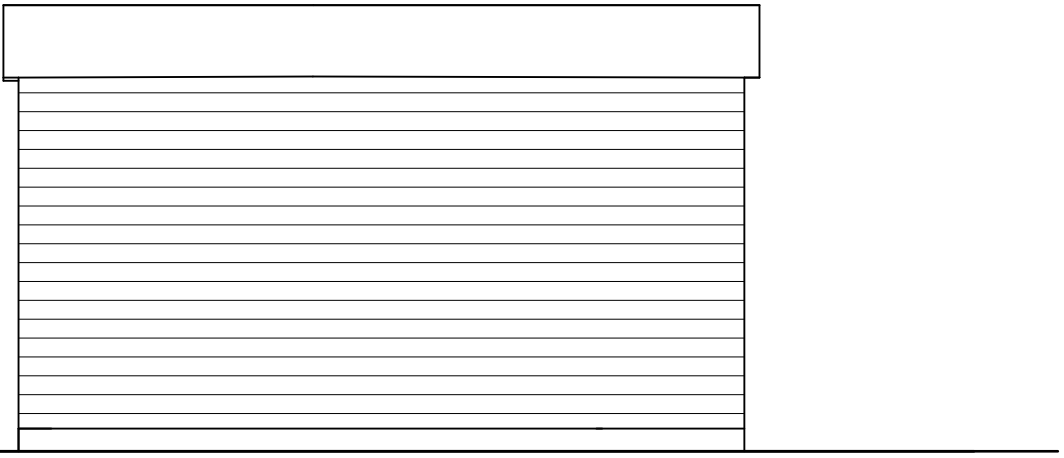

PROPOSED REAR ELEVATION

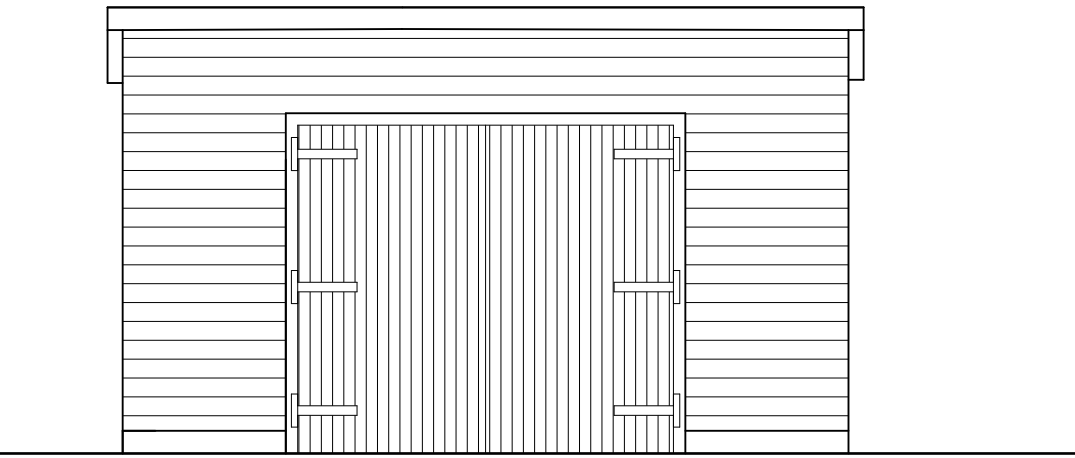

PROPOSED FRONT ELEVATION

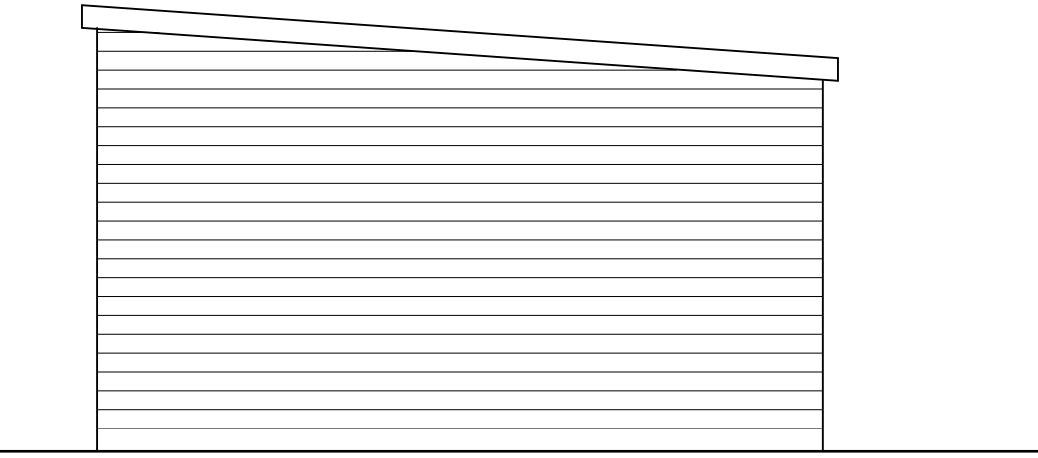

PROPOSED SIDE ELEVATION



BLOCK PLAN 1:50

Notes

1) This drawing MUST NOT BE SCALED.
Unless being used for planning purposes.

2) All dimensions to be CHECKED ON SITE and
any DISCREPANCY reported to the Architects.

3) The site boundary shown is the best assumed
from available data and does NOT represent
legal ownership.

A: Updated to current site plan. 21.08.26

Revisions.

APPROVAL

INFORMATION

PRELIMINARY

FOR CONSTRUCTION

Project

WHITTINGTON EDGE STABLES
MARKFIELD ROAD
LE6 0LU

Client

MR AND MRS BERRIDGE

Drawing Title

PROPOSED STORE ROOM

Drawing By
PJT

Checked By
JHS

Date
MAY 2026

Scale
1:50 @ A1

Drawing Number
8189 / 02

Revision
A

UNIT 14B
FIR TREE LANE
GROBY
LEICESTERSHIRE
LE6 0FH
TEL. 0116 254 7868
www.gwh.co.uk

gwh

Gordon White & Hood Ltd Registered in England No.4088022