
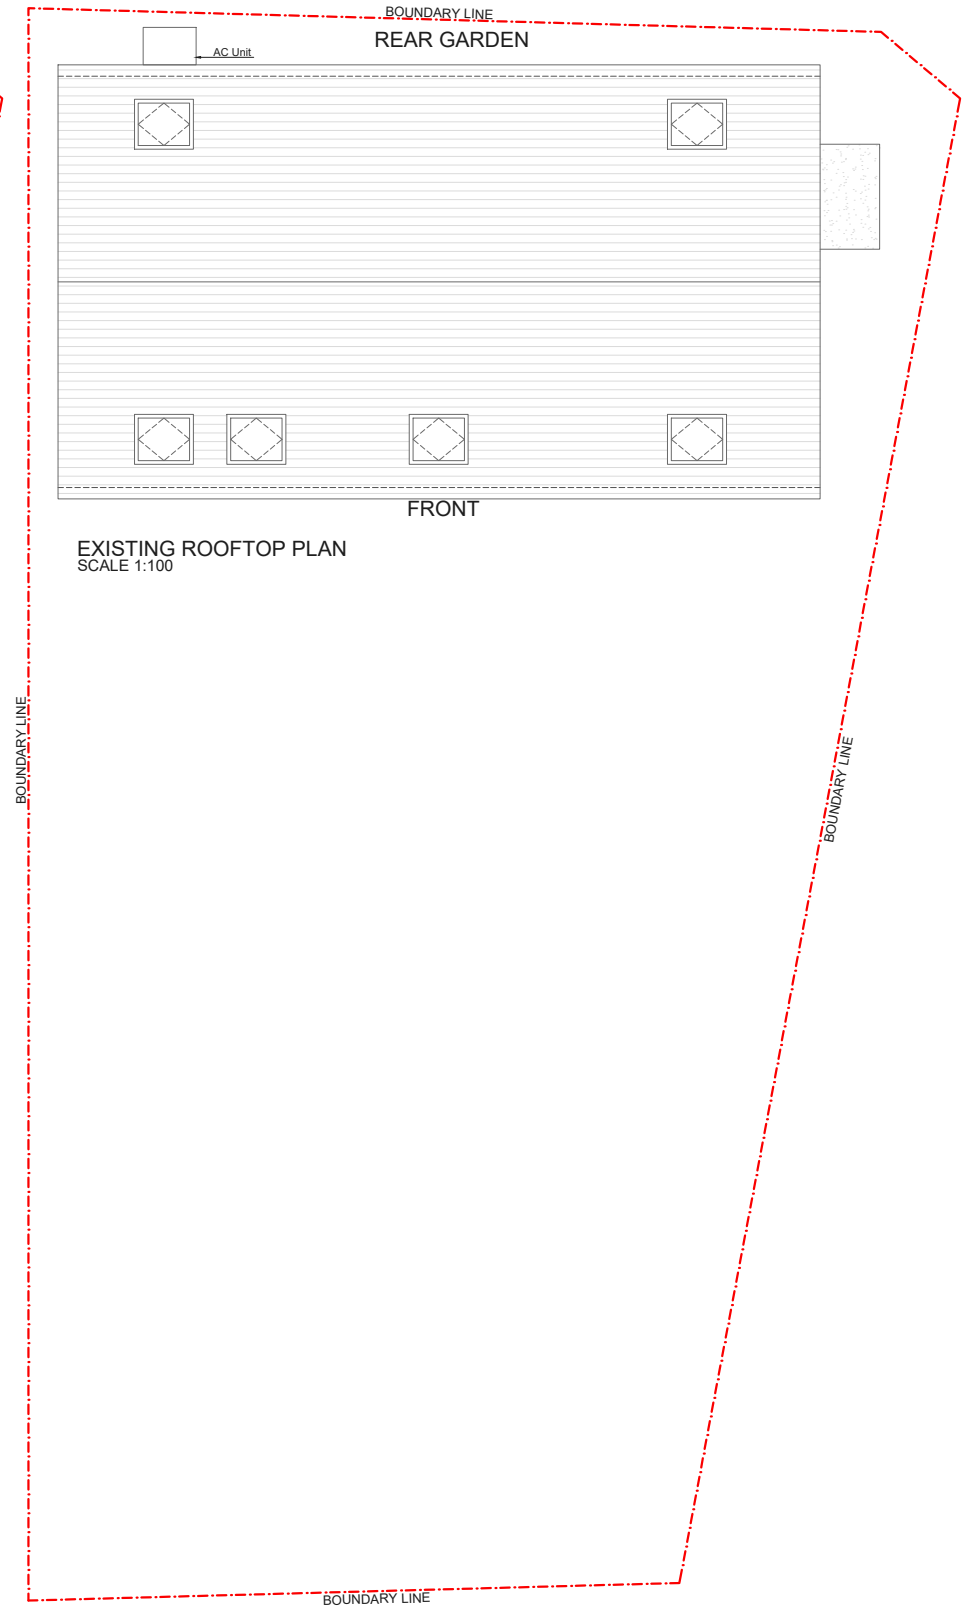
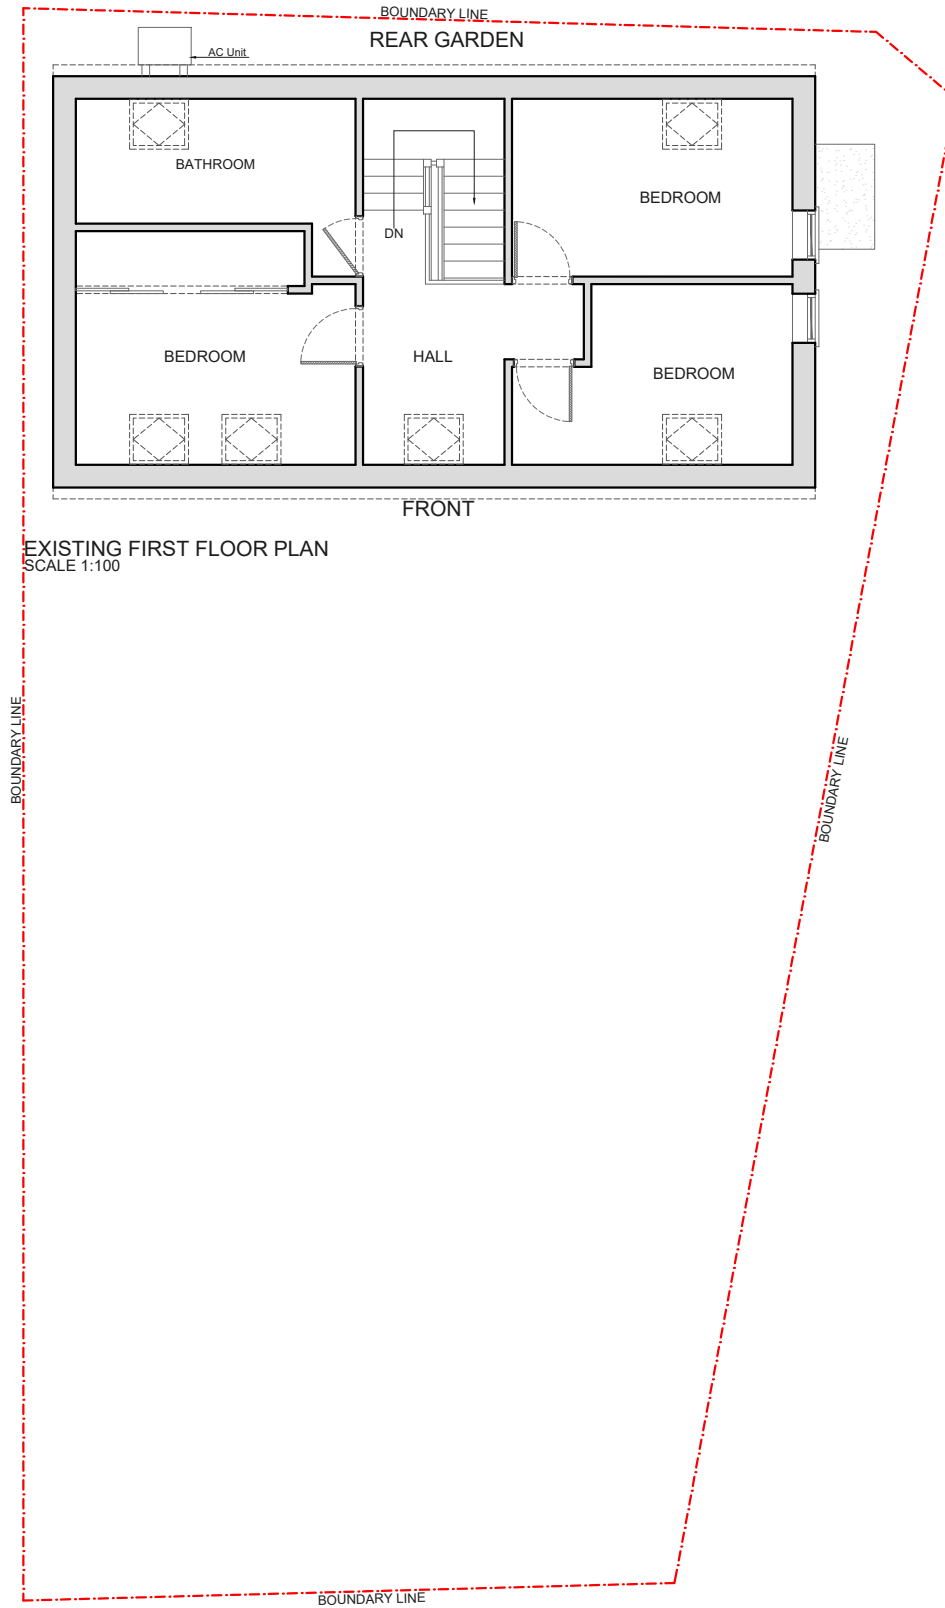


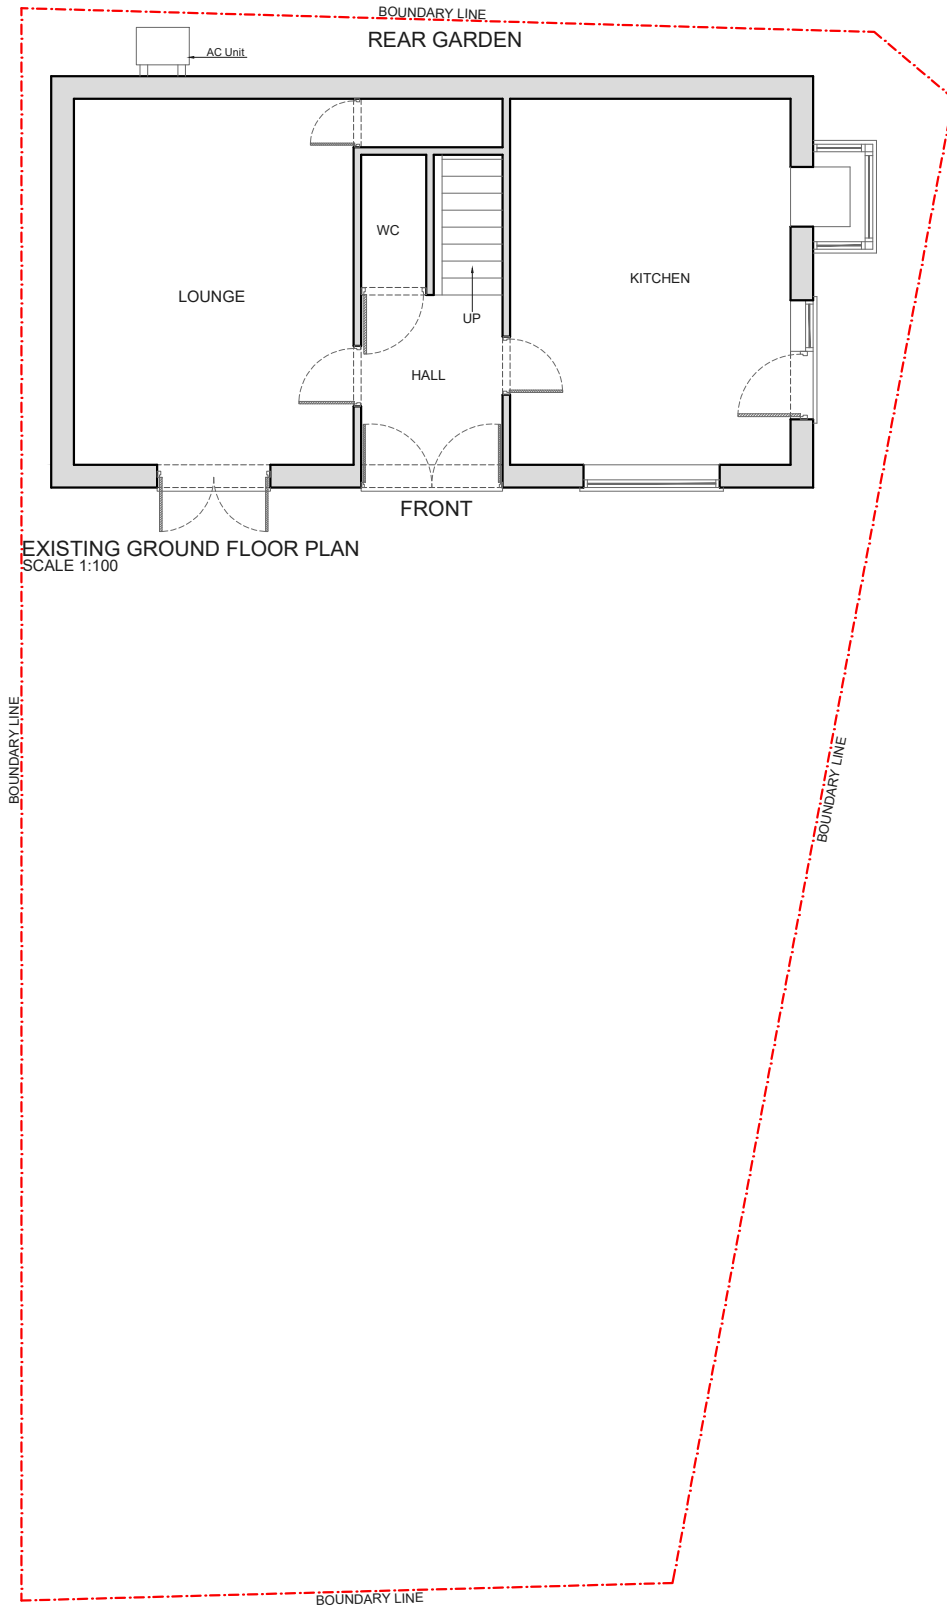

CLIENT

SHIVANI RAVAL

PROJECT

2C SOUTHFIELD ROAD,
HINCKLEY, LE10 1UB

DRAWING TITLE

EXISTING FLOOR PLANS

DRAWING NO.

PP-01

REV.

DATE

15-08-26

DRAWN

M-AH

SCALE

1:100 @ A3



Meters @ 1:100 @ A3

REV	DATE	NOTES
-----	------	-------