


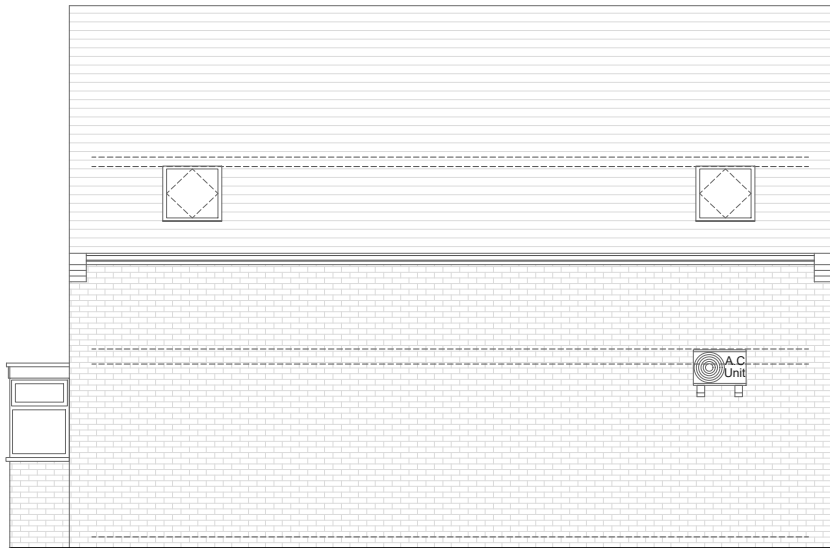


EXISTING SOUTH WEST ELEVATION
SCALE 1:100



EXISTING NORTH EAST ELEVATION
SCALE 1:100



EXISTING SOUTH EAST ELEVATION
SCALE 1:100

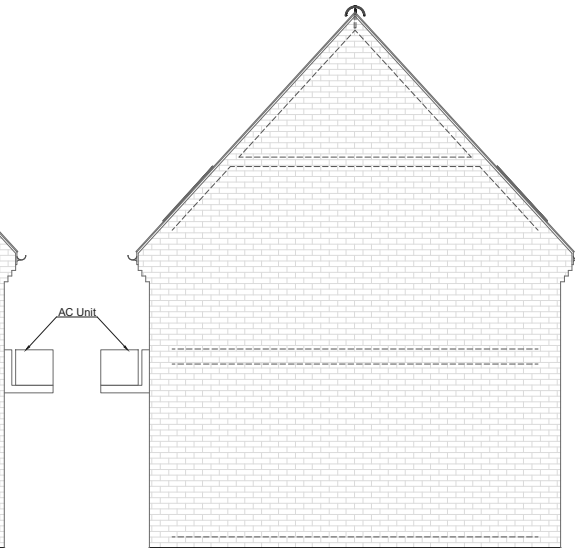

EXISTING NORTH WEST ELEVATION
SCALE 1:100

CLIENT

SHIVANI RAVAL

PROJECT

2C SOUTHFIELD ROAD,
HINCKLEY, LE10 1UB

DRAWING TITLE

EXISTING ELEVATIONS

DRAWING NO.

PP-02

REV.

DATE

15-08-26

DRAWN

M-AH

SCALE

1:100 @ A3



Meters @ 1:100 @ A3

REV

DATE

NOTES