



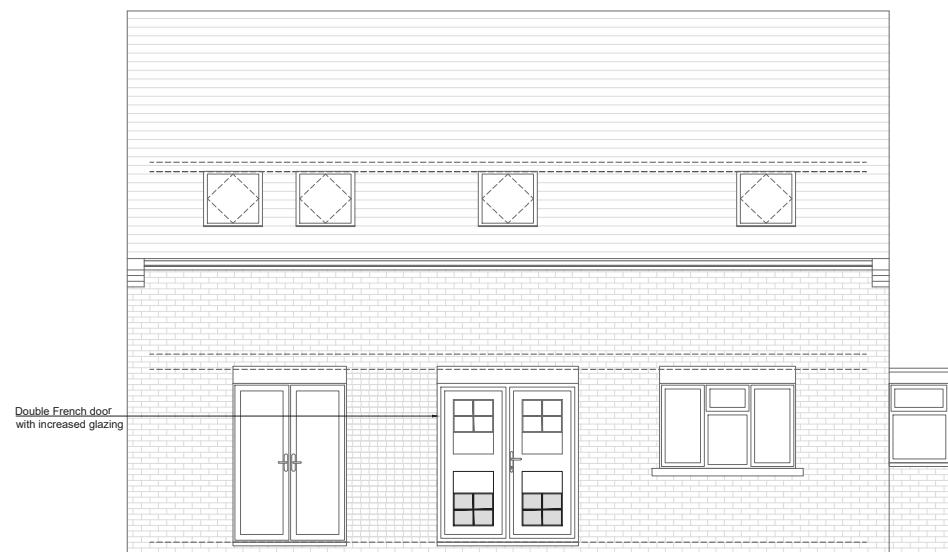


PROPOSED SOUTH WEST ELEVATION  
SCALE 1:100



PROPOSED NORTH EAST ELEVATION  
SCALE 1:100

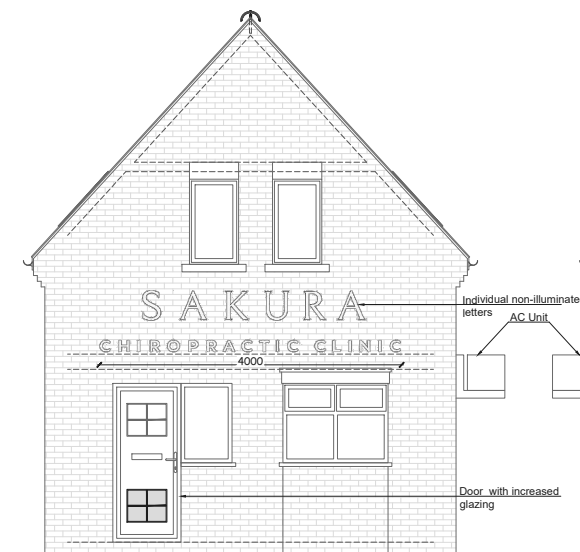

PROPOSED SOUTH EAST ELEVATION  
SCALE 1:100

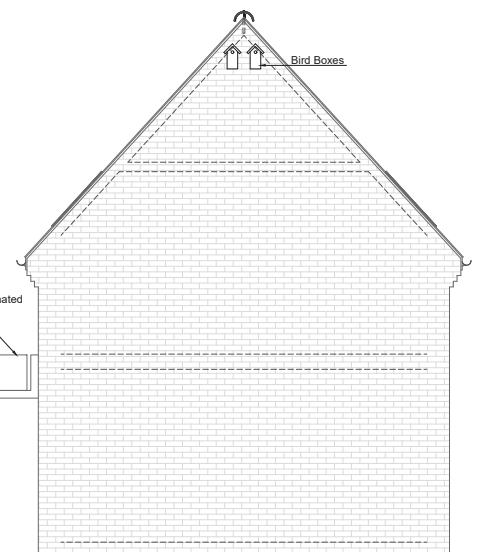

PROPOSED NORTH WEST ELEVATION  
SCALE 1:100

CLIENT

SHIVANI RAVAL

PROJECT

2C SOUTHFIELD ROAD,  
HINCKLEY, LE10 1UB

DRAWING TITLE

PROPOSED ELEVATIONS

DRAWING NO.

PP-04

REV.

DATE

31-07-26

DRAWN

M-AH

SCALE

1:100 @ A3



Meters @ 1:100 @ A3

REV    DATE    NOTES