

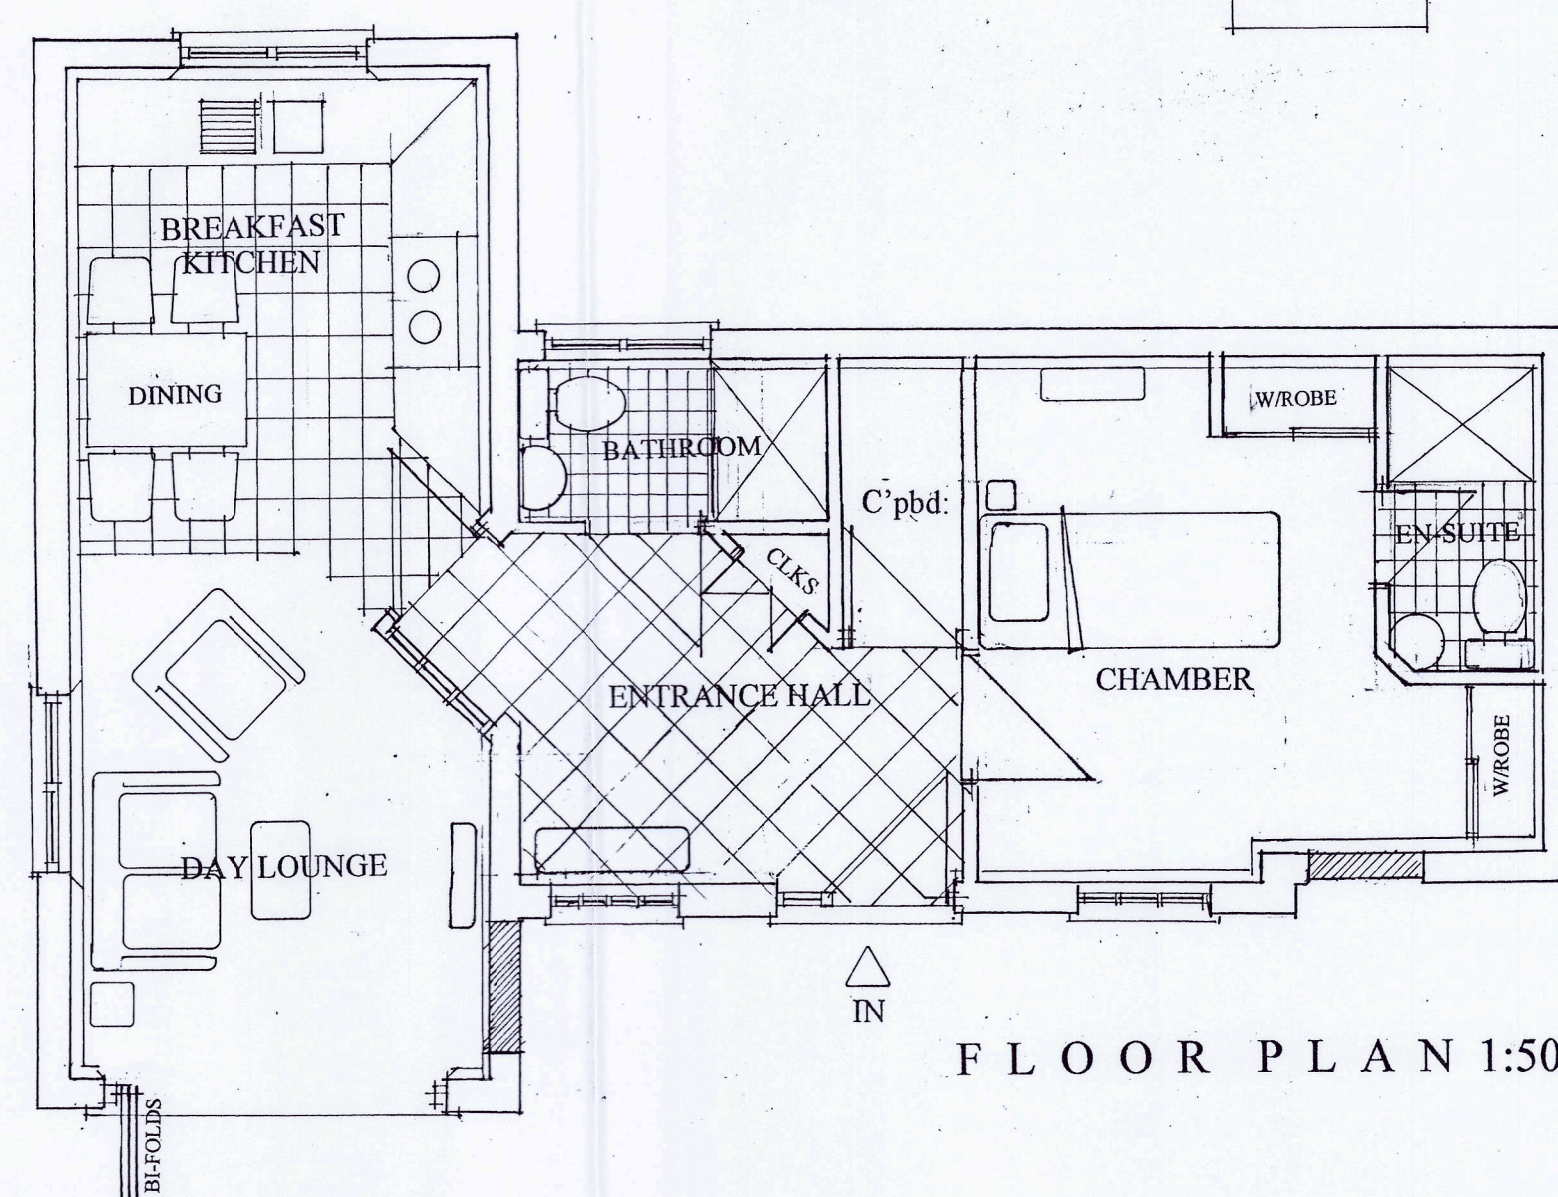
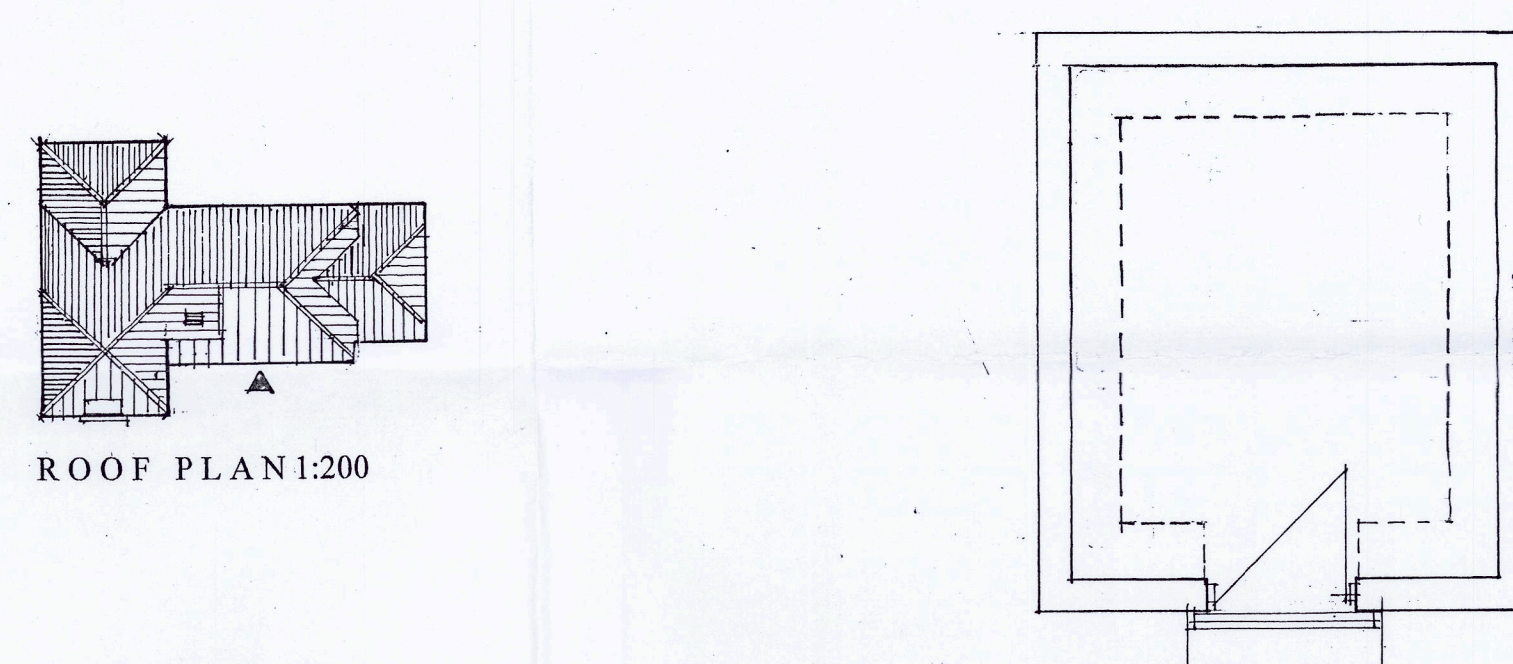
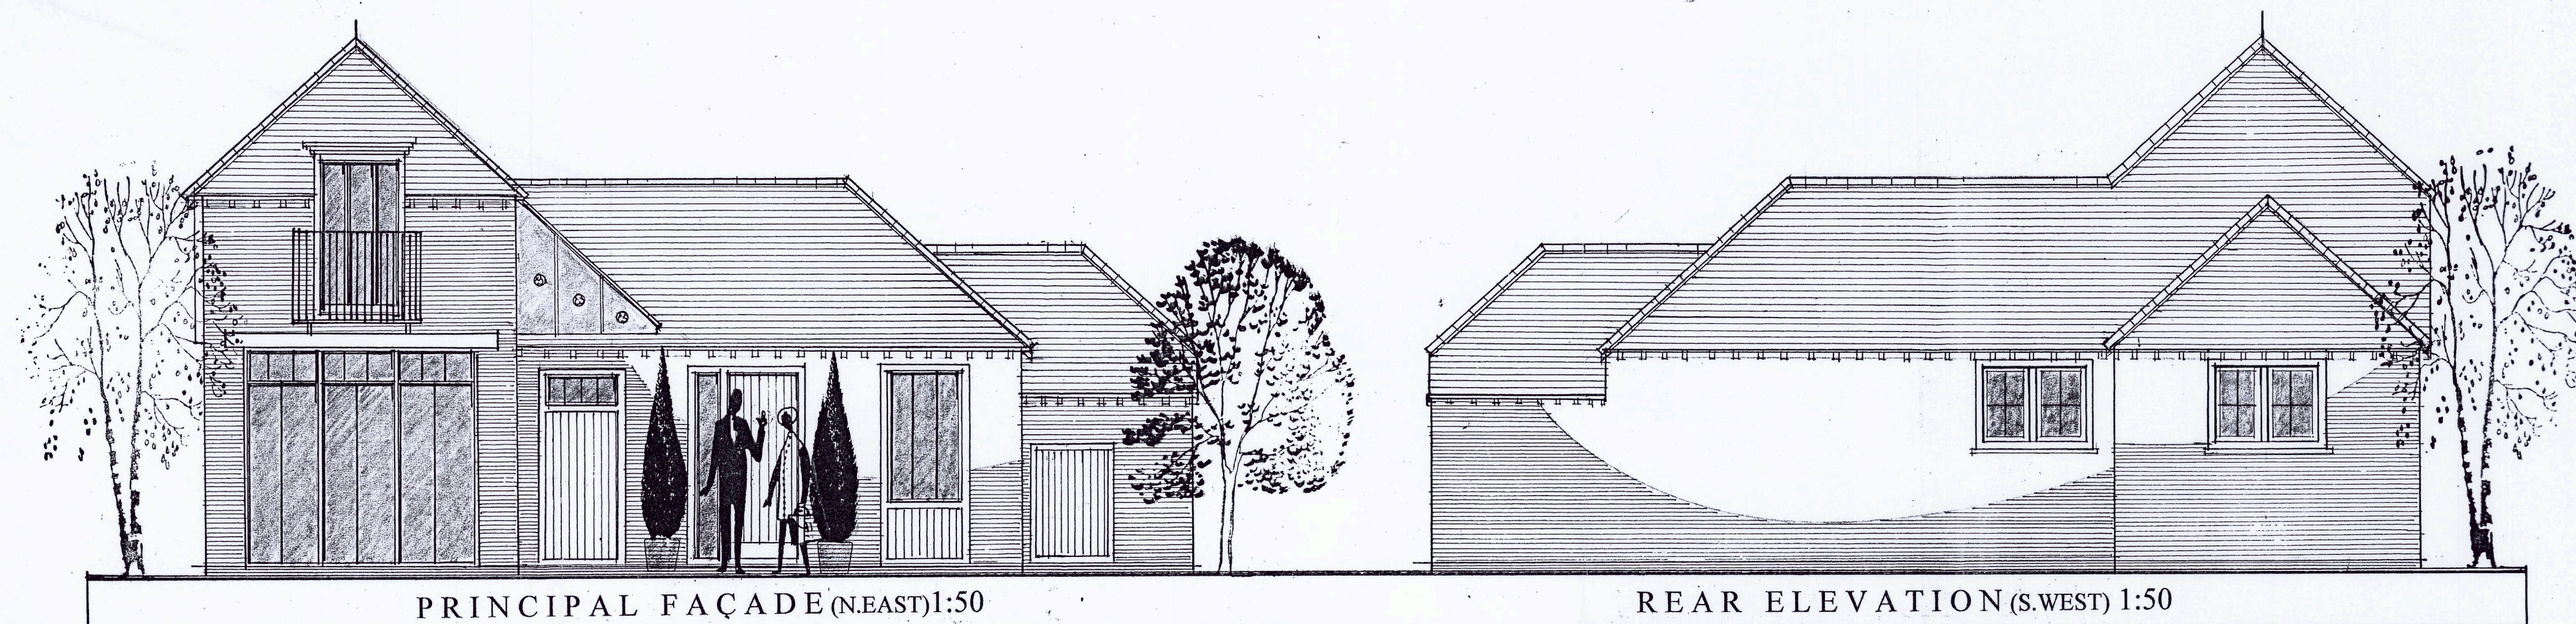


EXTERNAL FINISHES:

- 1: EXISTING BRICKWORK TO BE CLEANED AND REPOINTED AS REQUIRED;
- 2: EXISTING STAFFORDSHIRE CLAY TILES;
- 3: EXISTING WINDOWS AND DOORS TO BE CLEANED/REPAINTED AS REQUIRED AND PAINTED TO SUIT ;

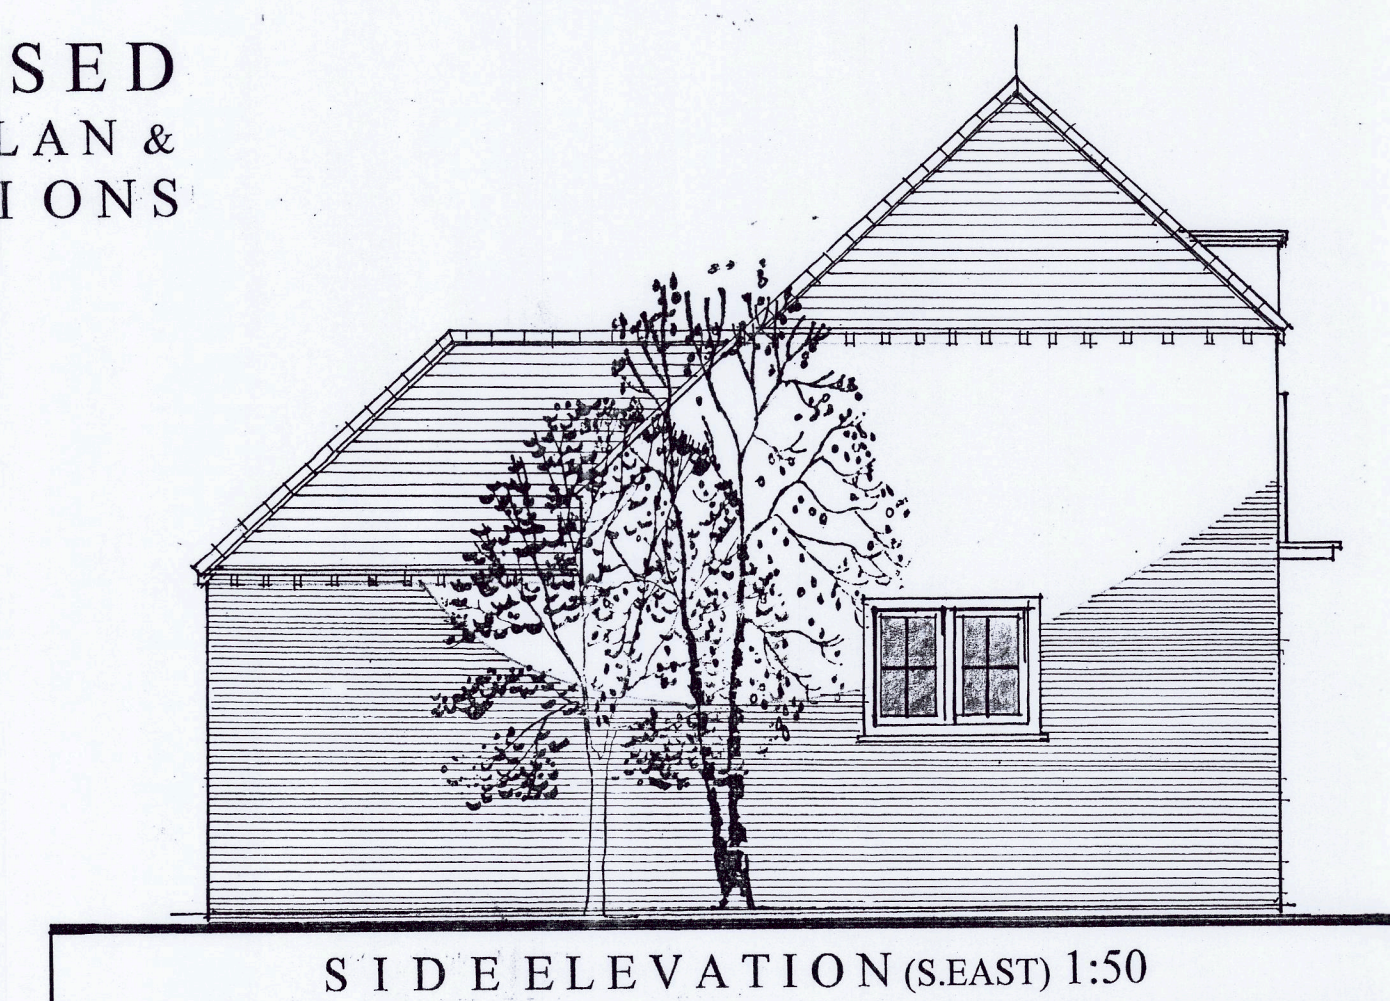

PROPOSED FLOOR PLAN & ELEVATIONS

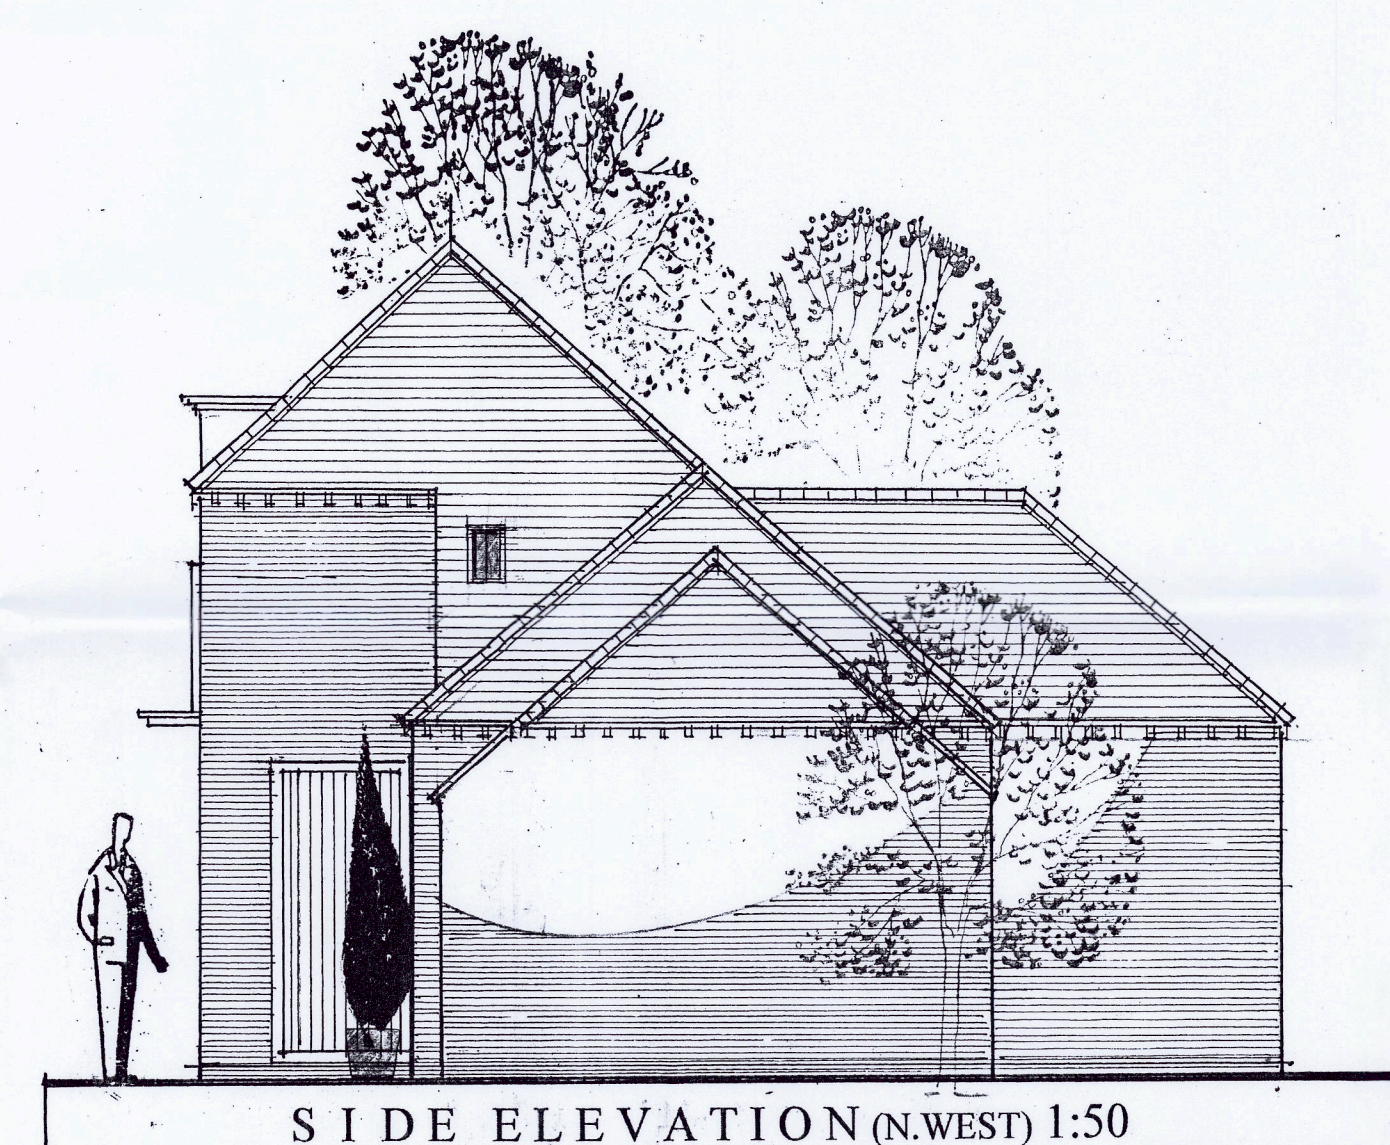

CLIENTS:

Mr. A. McCarthy &
Mrs. A. McCarthy-Young

PROJECT:


The Conversion of An Existing Outbuilding
(Former Stables and Hayloft)
To Form a Single Dwellinghouse.
Land at The Limes,
Wood Road,
Nailstone,
Leicestershire.

DRAWING TITLE:

Proposed Floor Plans & Elevations.
Roof Plan.

SCALE: 1:50/1:500 DATE: May 2023.
DRWG.No: HMD/PD/0491/02.
© Copyright HMD/2023

HOUSEMARTIN
DESIGNS

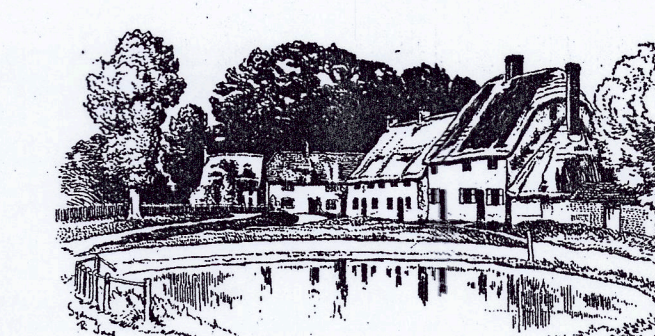

© Copyright HMD.
(The Copyright, Designs & Patents Act 1988 - as amended)