

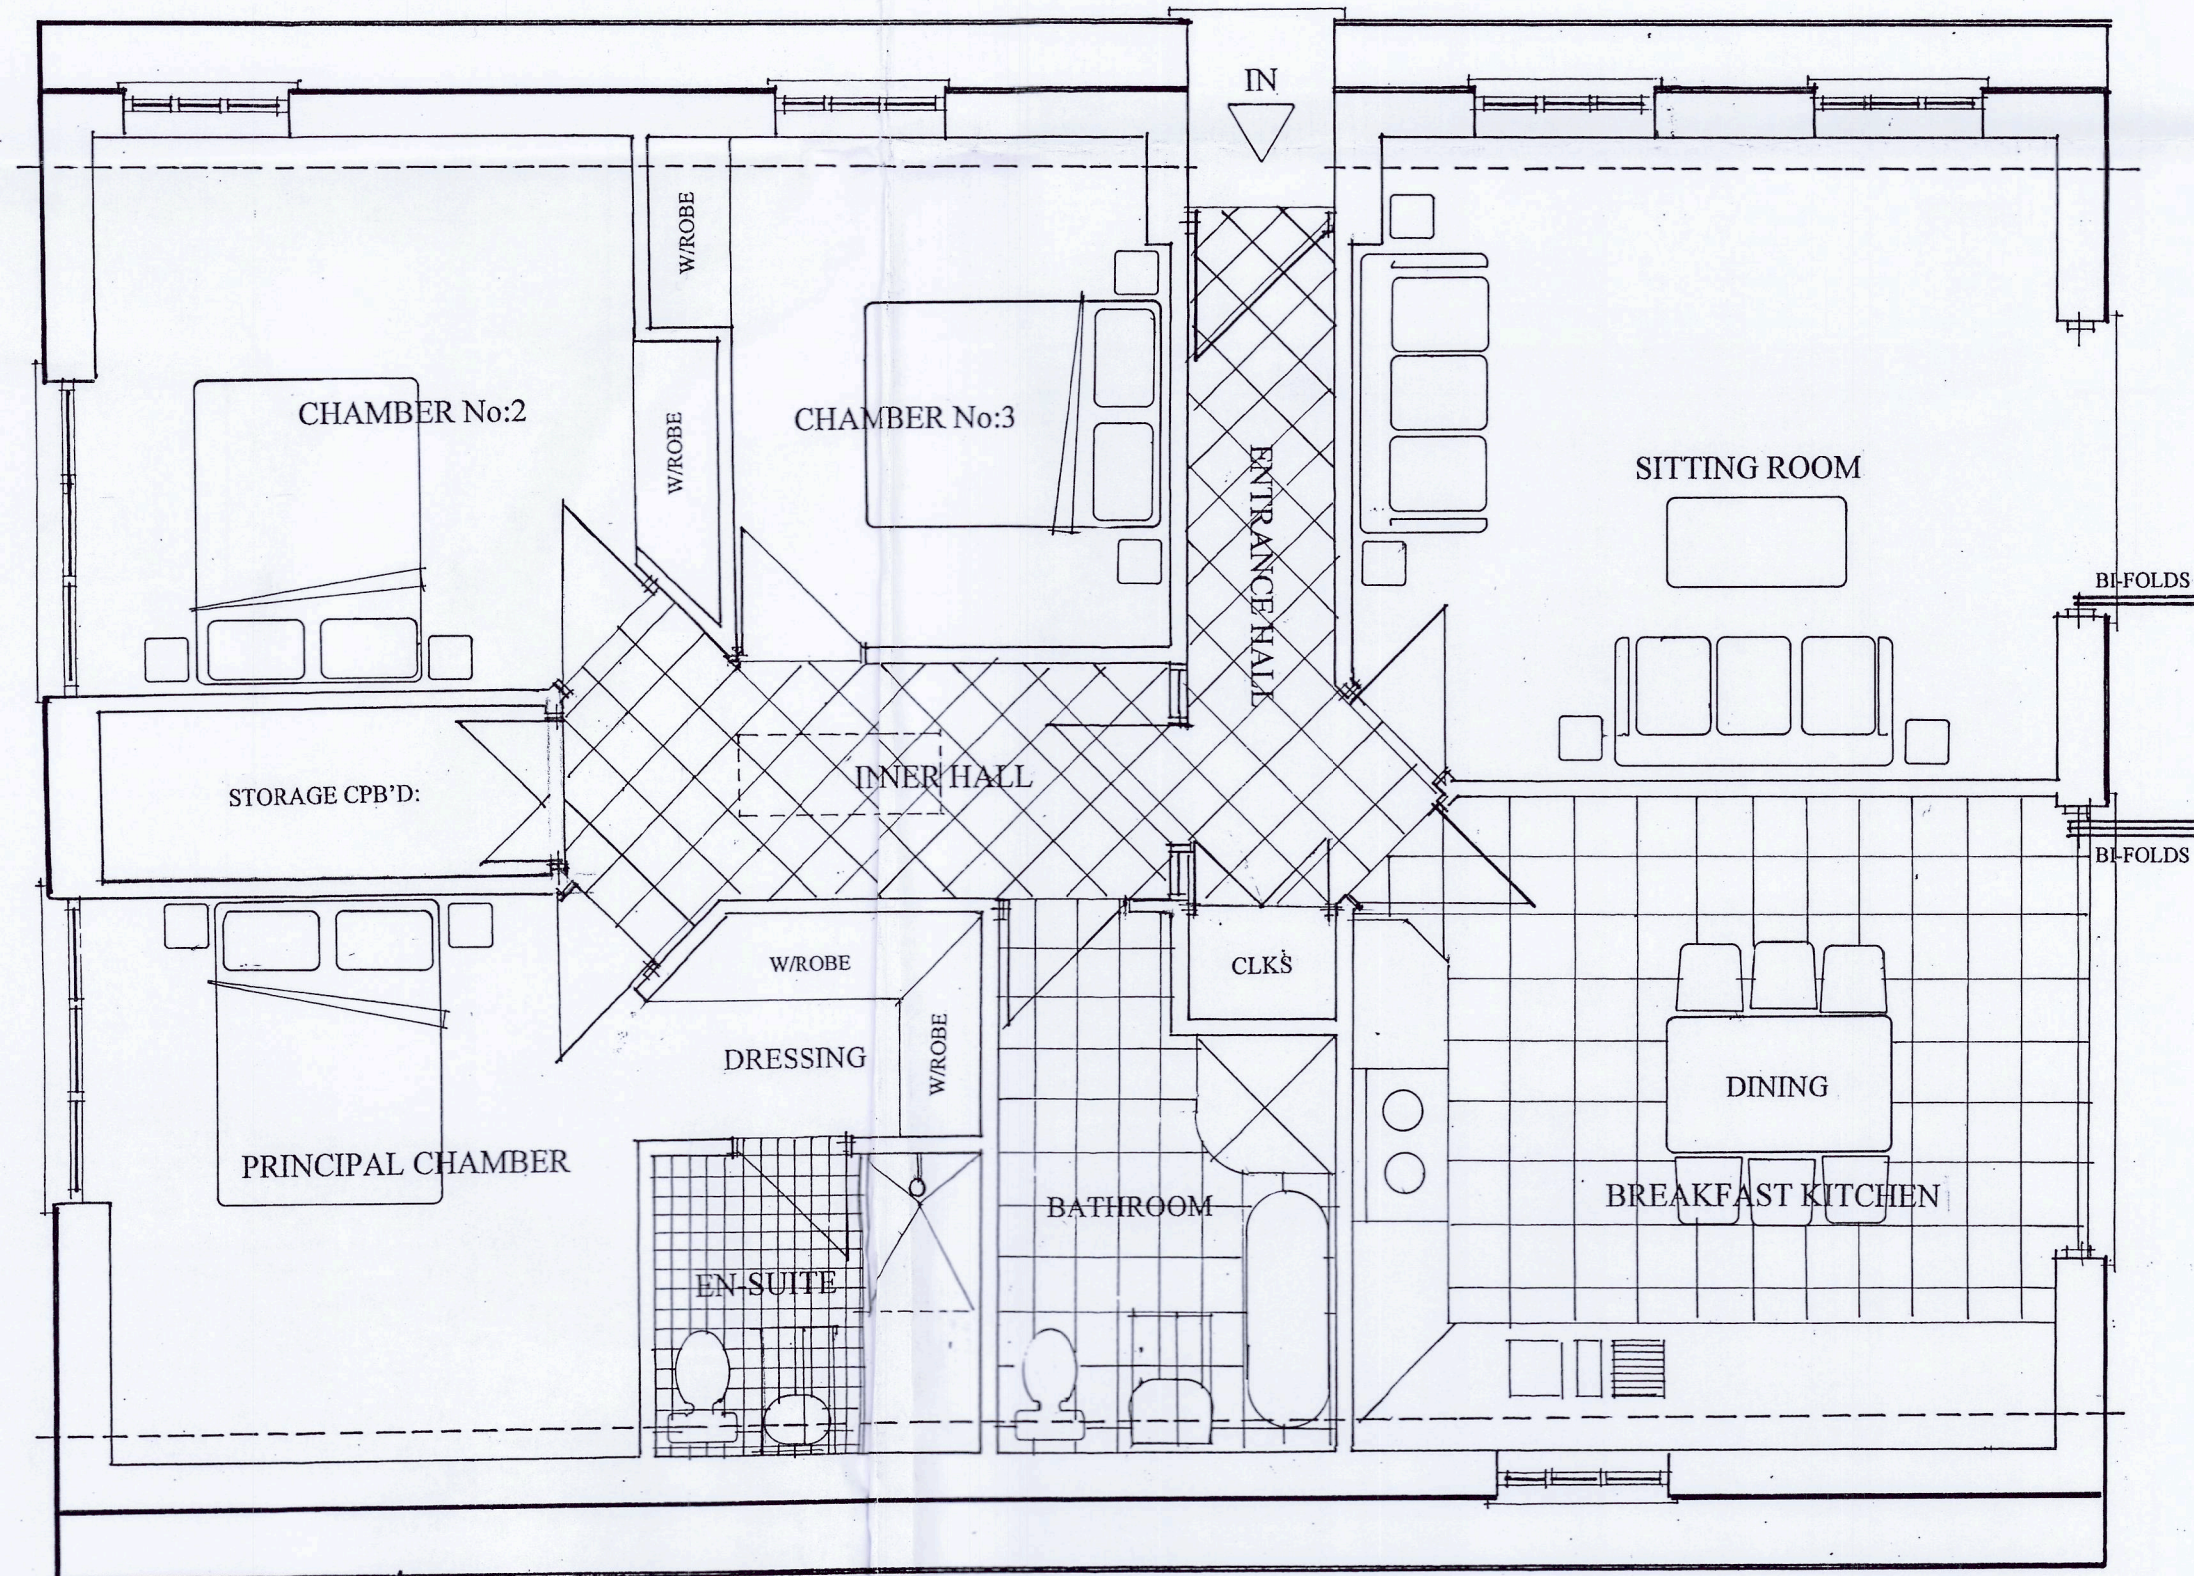
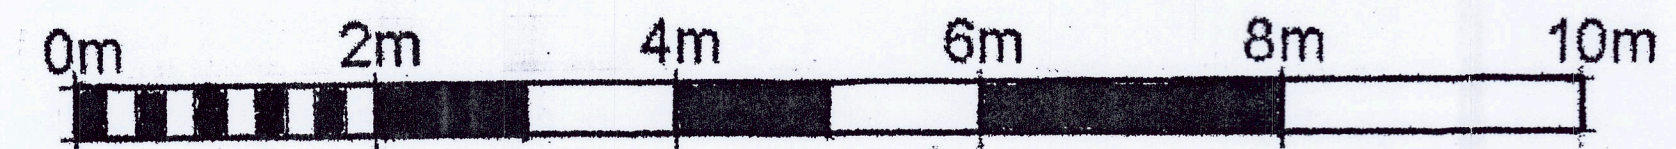
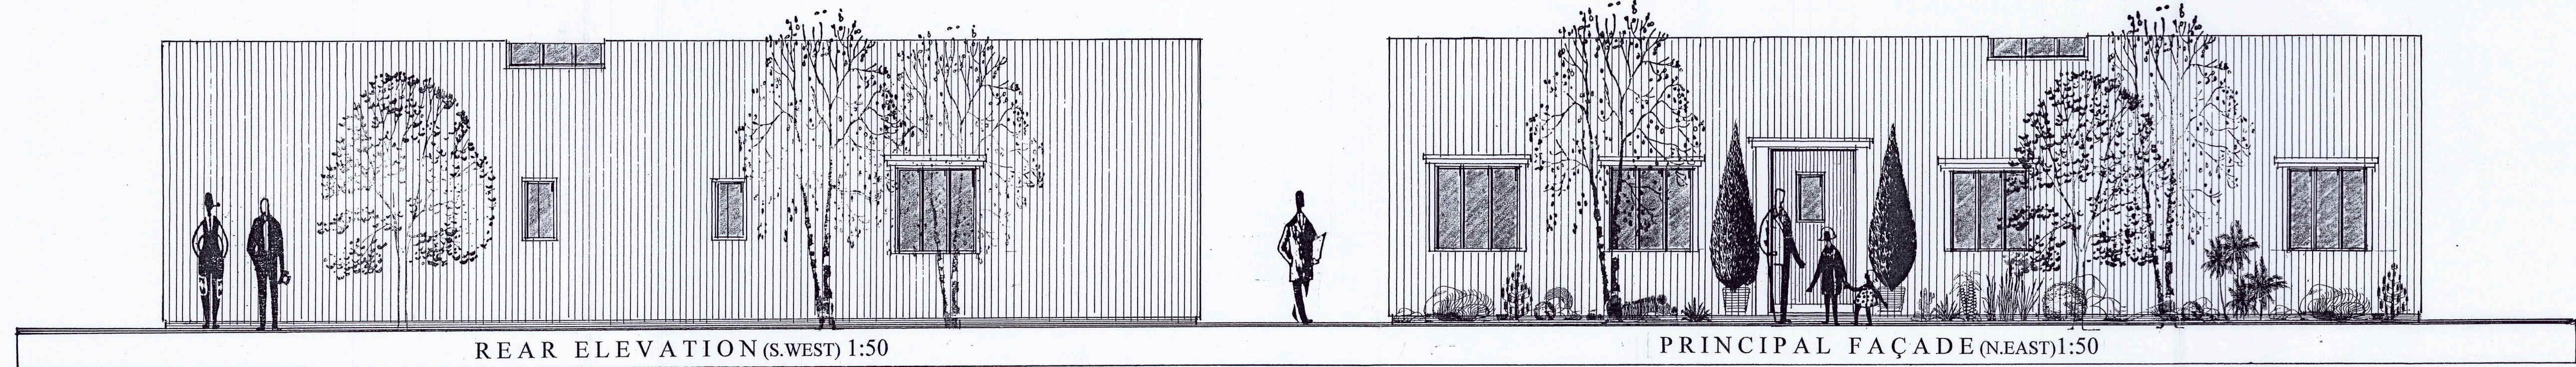


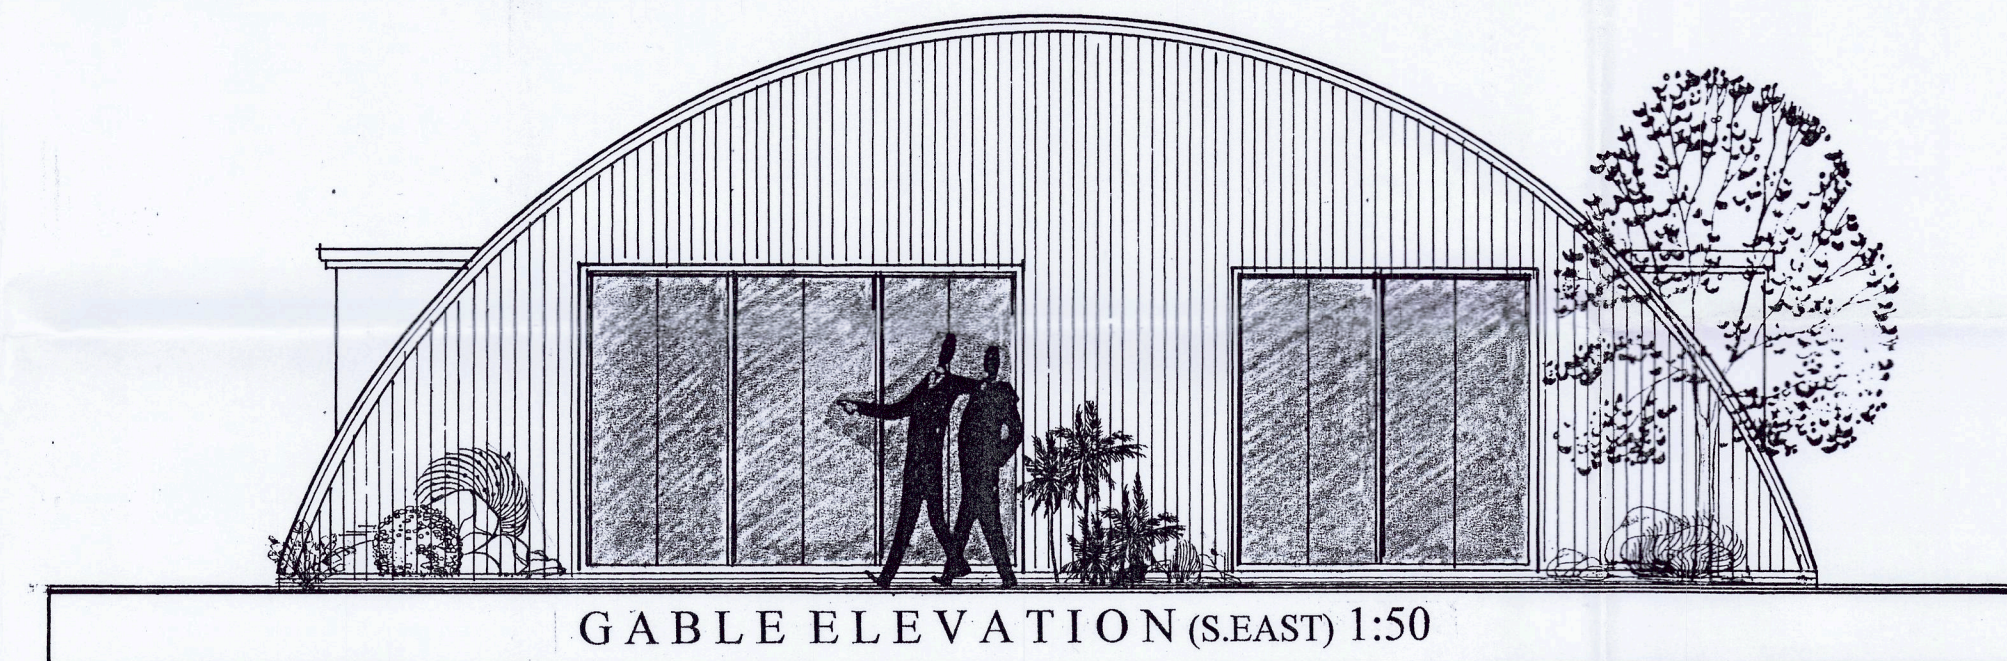


FLOOR PLAN 1:50


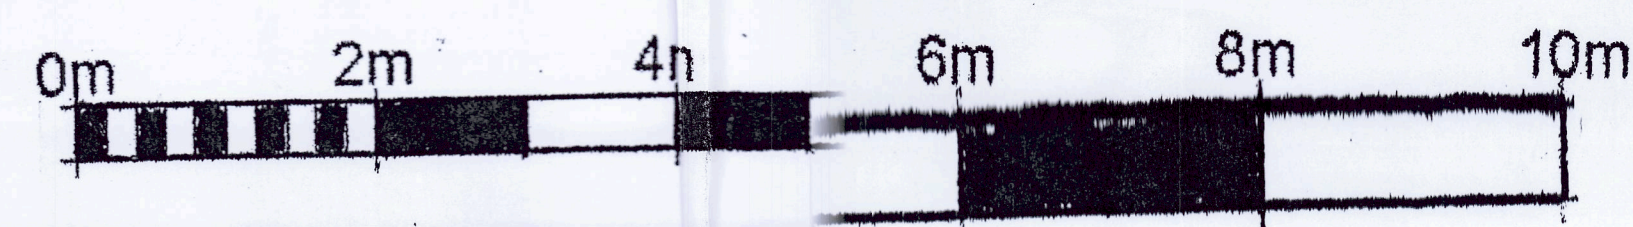


EXTERNAL FINISHES:

- 1: EXISTING GALVANISED STEEL SHEETING TO BE CLEANED & REPAINTED IN-SITU IN A MEDIUM GREY COLOUR FINISH:
- 2: METAL FRAMED WINDOWS/DOORS TO BE POWDER COATED IN IN A DARK GREY COLOUR FINISH:

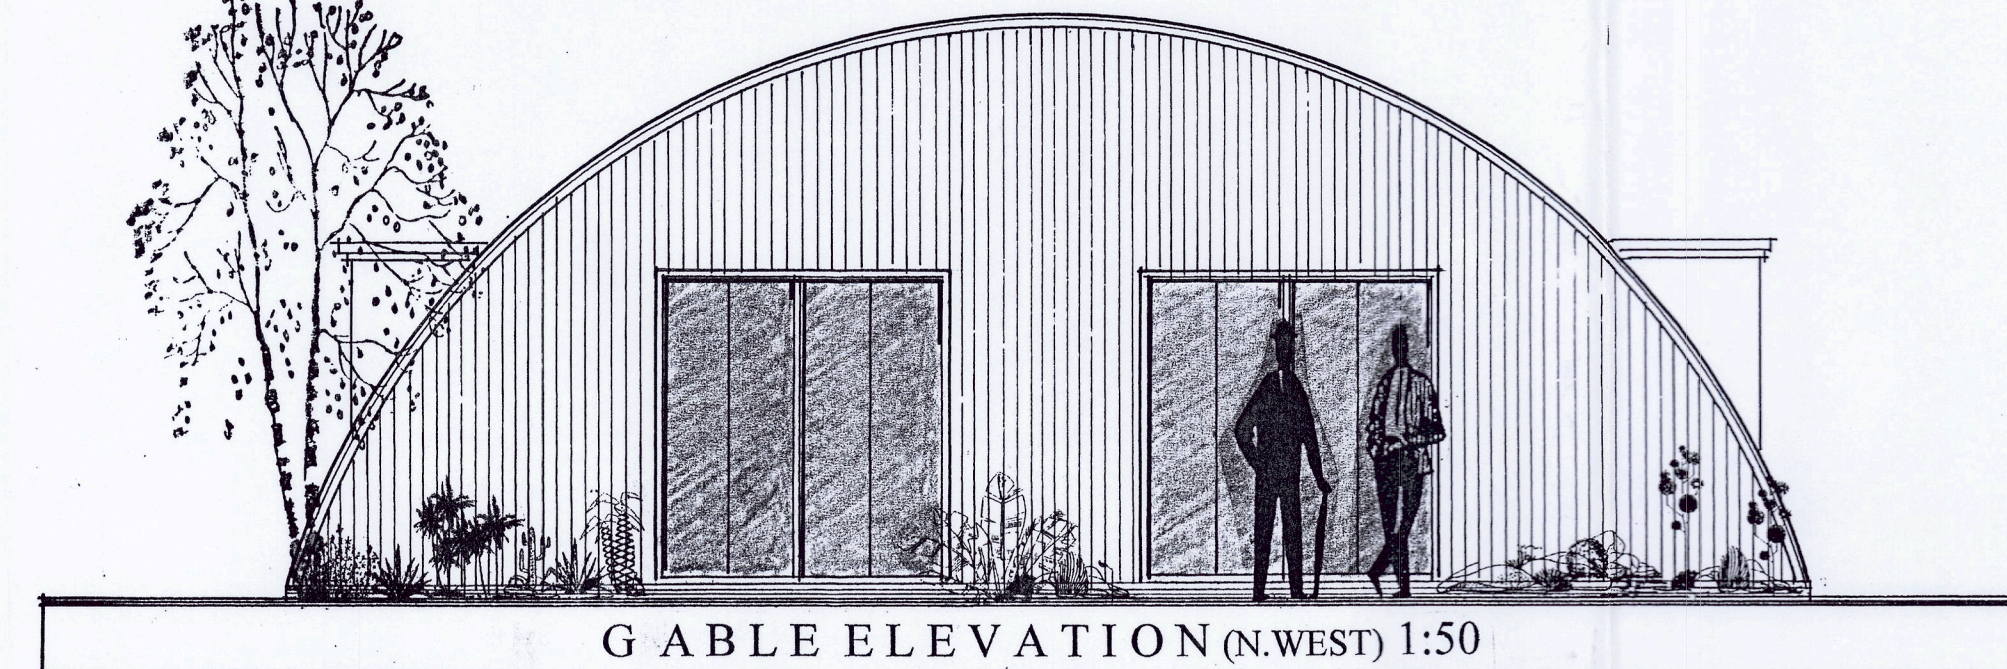

PROPOSED FLOOR PLAN & ELEVATIONS

 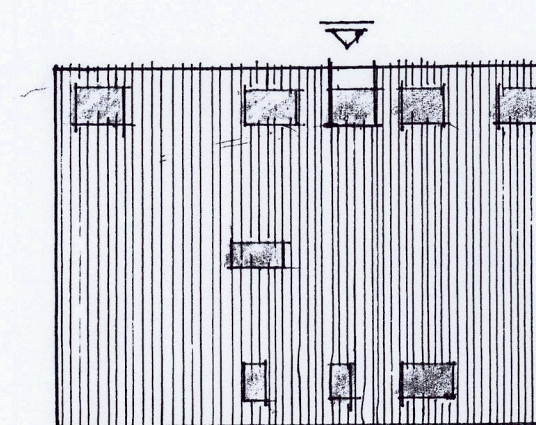


CLIENTS:
Mr. A. McCarthy &
Mrs. A. McCarthy-Young
PROJECT:
The Conversion of An Existing Outbuilding
To Form a Single Dwellinghouse.
Land at The Limes,
Wood Road,
Nailstone,
Leicestershire.

DRAWING TITLE:
Proposed Floor Plan & Elevations.
Roof Plan.

SCALE: 1:50/1:200 DATE: May 2023.
DRWG.No: HMD/PD/0491/03.
© Copyright HMD/2023

HOUSEMARTIN
DESIGNS

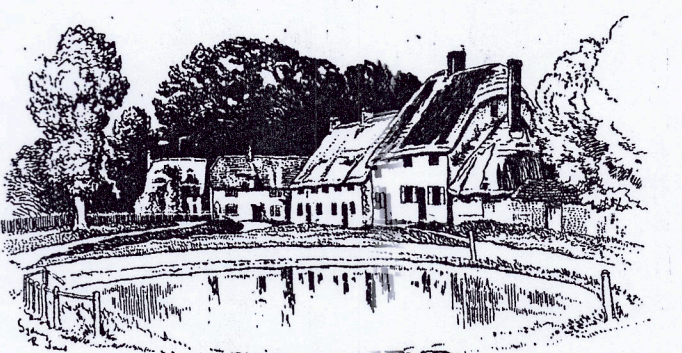

© Copyright HMD.
(The Copyright, Designs & Patents Act 1988 - as amended)