

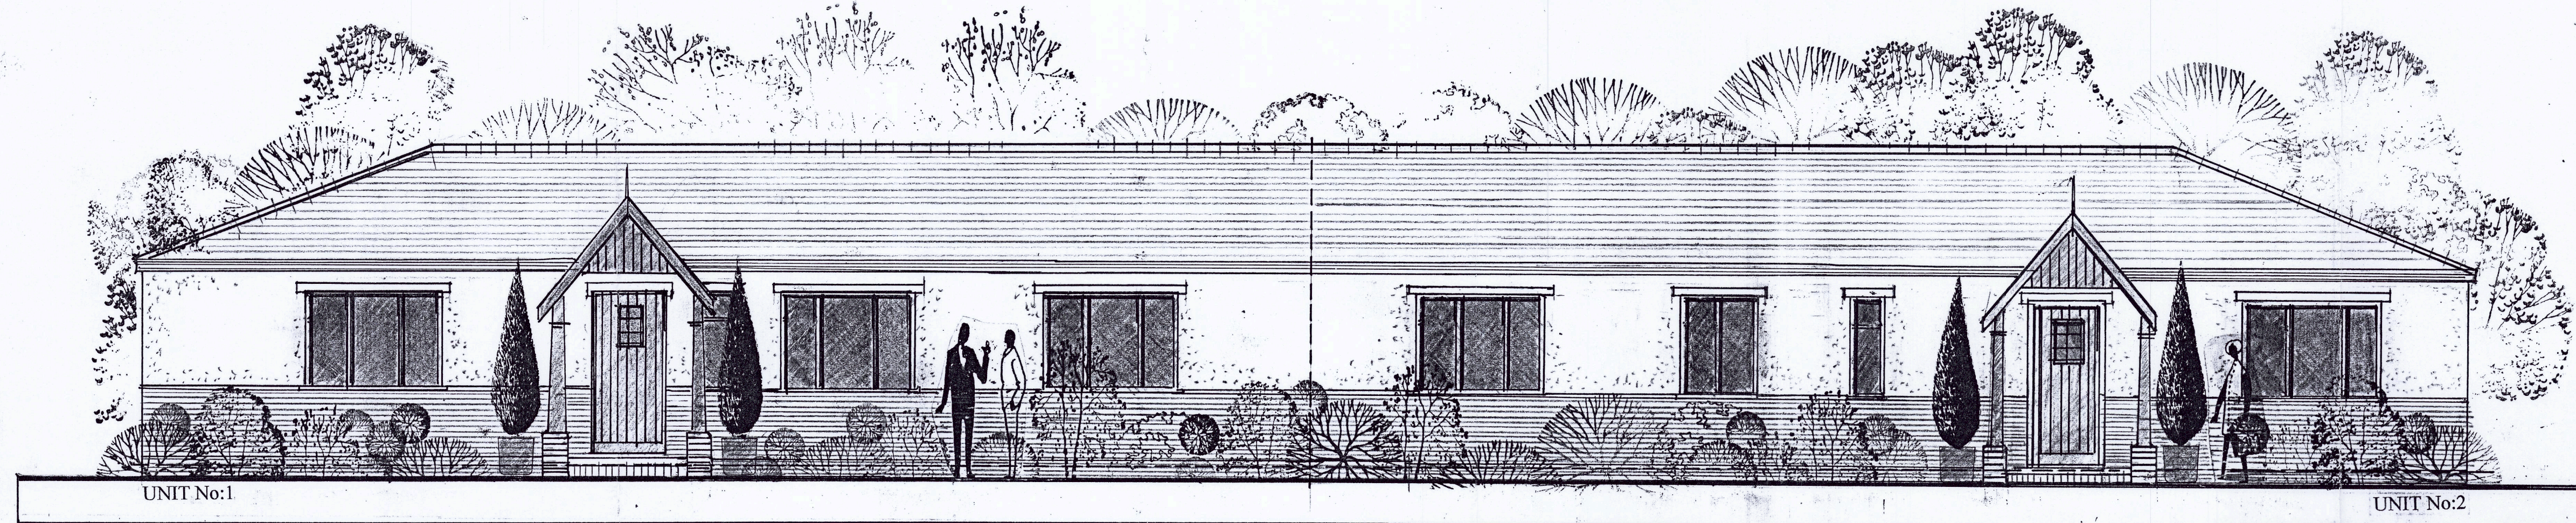


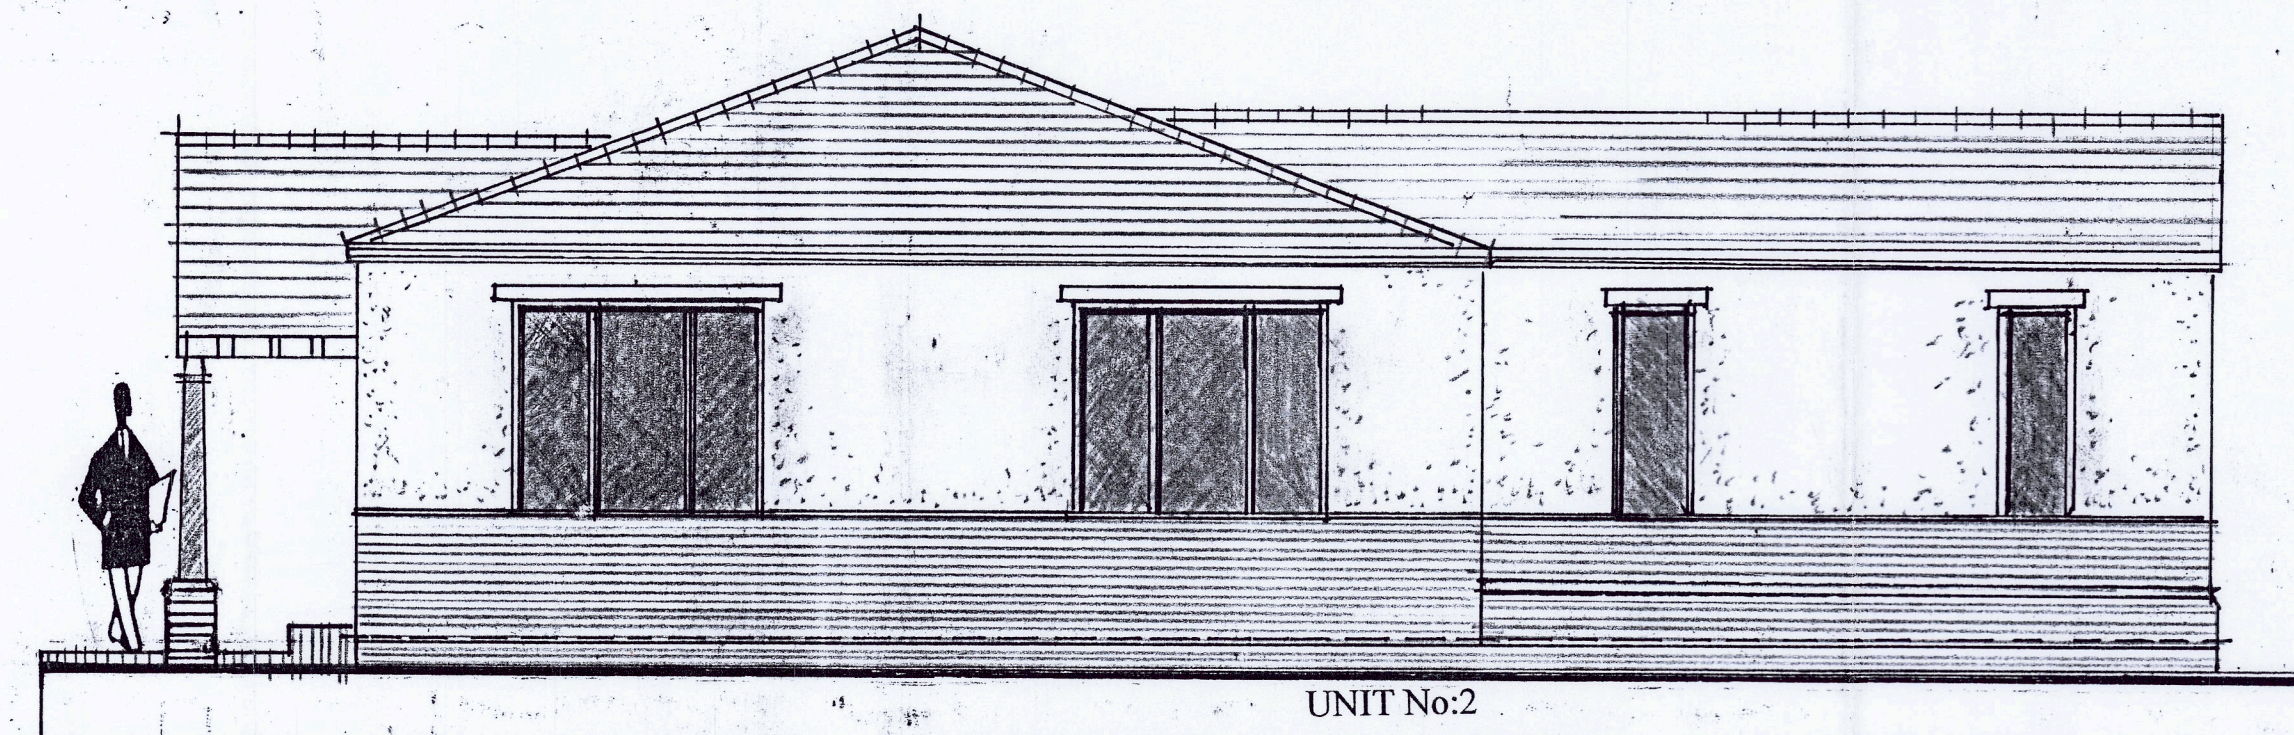


PRINCIPAL FACADE 1:50

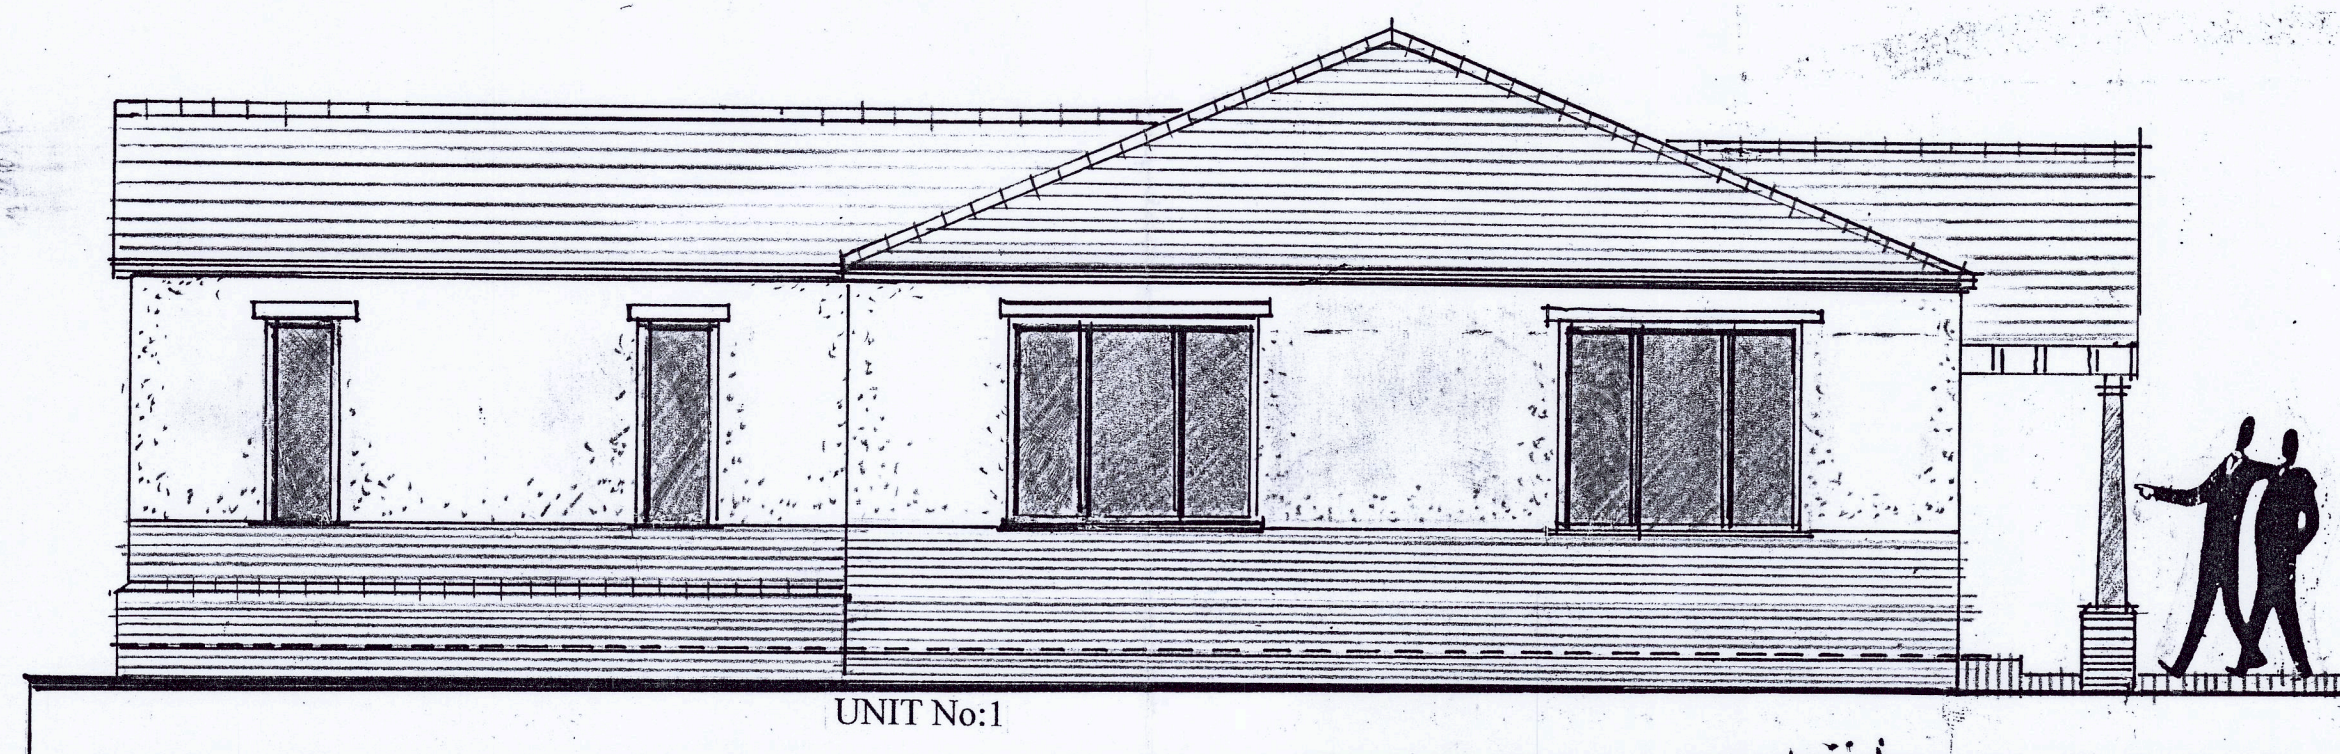

SIDE ELEVATION 1:50

SIDE ELEVATION 1:50

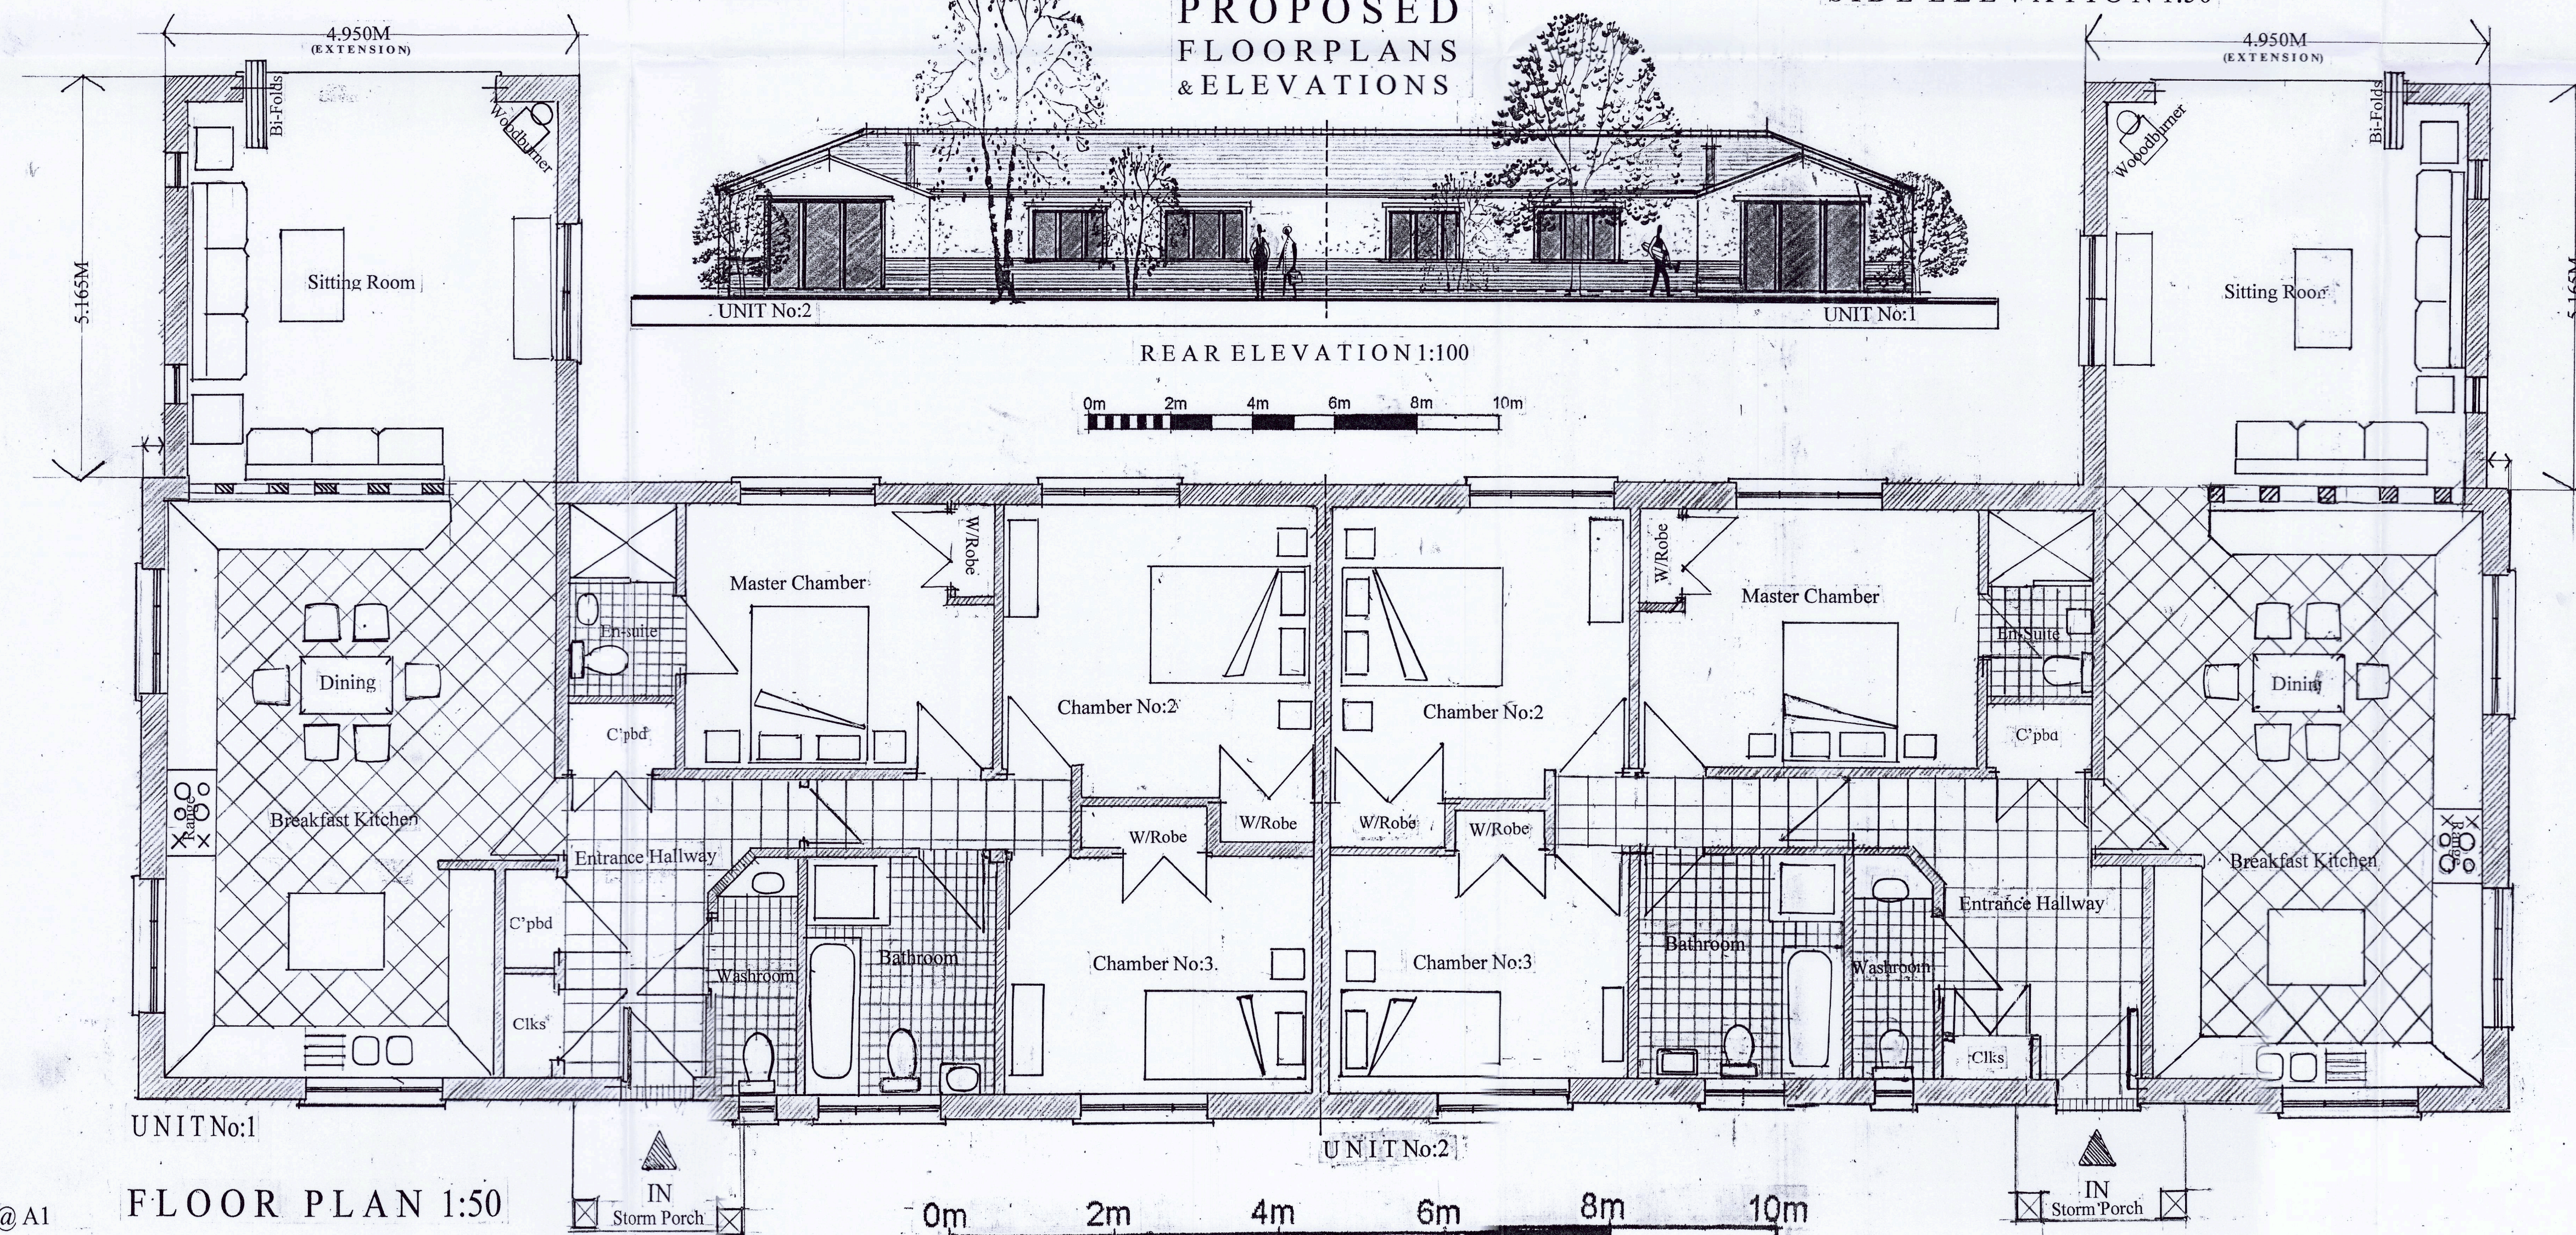

CLIENT:
Mr. A. McCarthy &
Mrs. A. McCarthy-Young
PROJECT:
Proposed Residential Development
The Limes
Wood Road
Nailstone,
Leicestershire.

DRAWING TITLE:
Conversion of an Ancillary Building.
(Offices and Garaging)
Proposed Floor Plan & Elevations.

SCALE: 1/100 & 1/50.
DATE: May 2023
DRWG.No: HMD/PD/0491/04
© Copyright HMD/2023

HOUSEMARTIN
DESIGNS

