
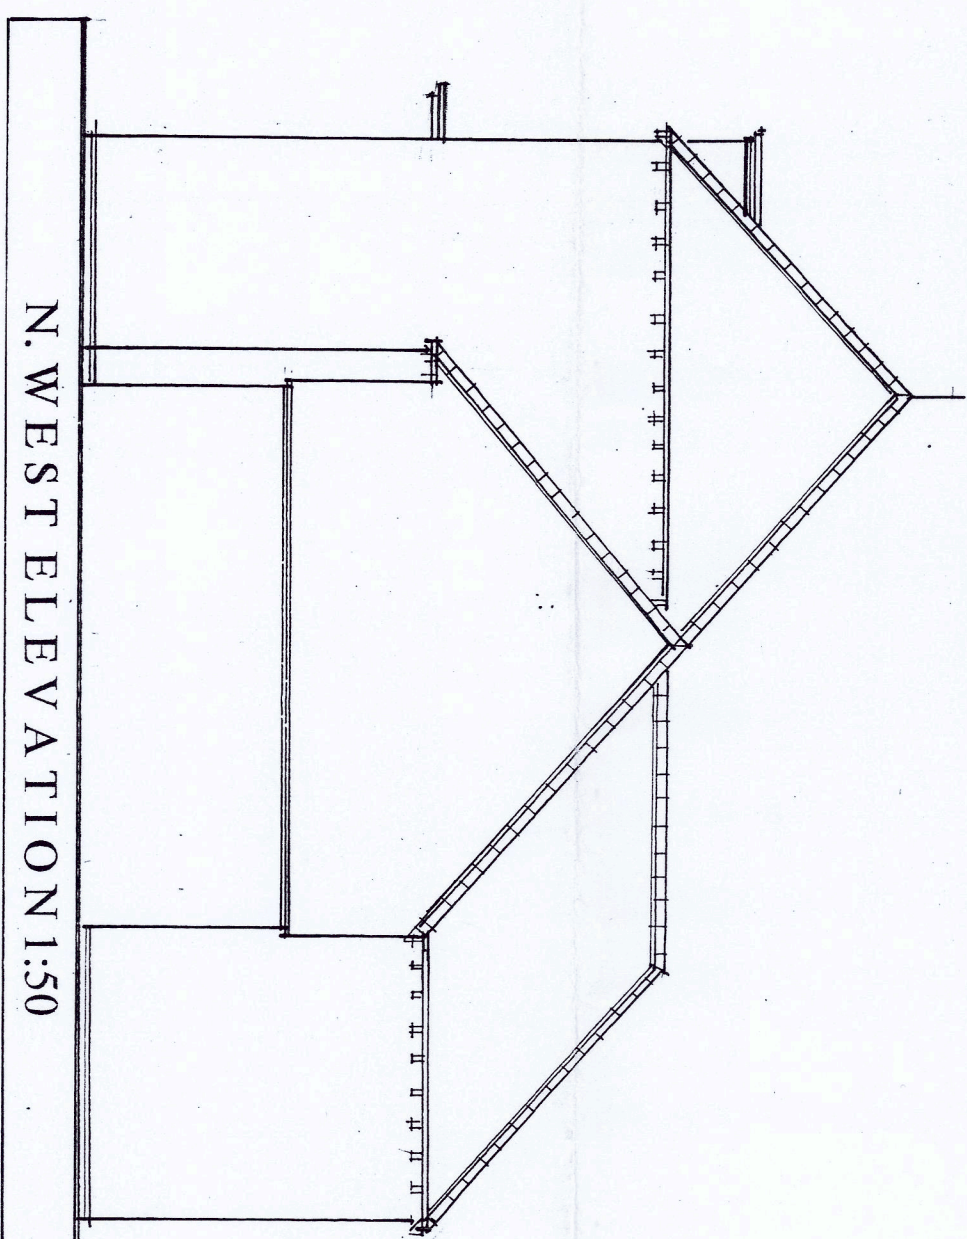
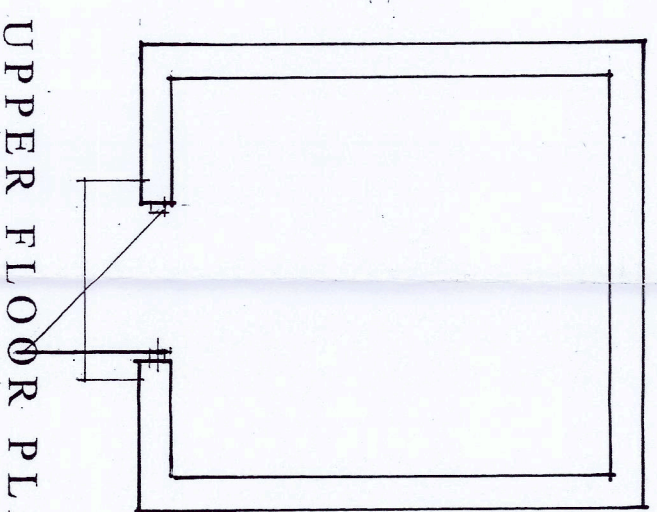
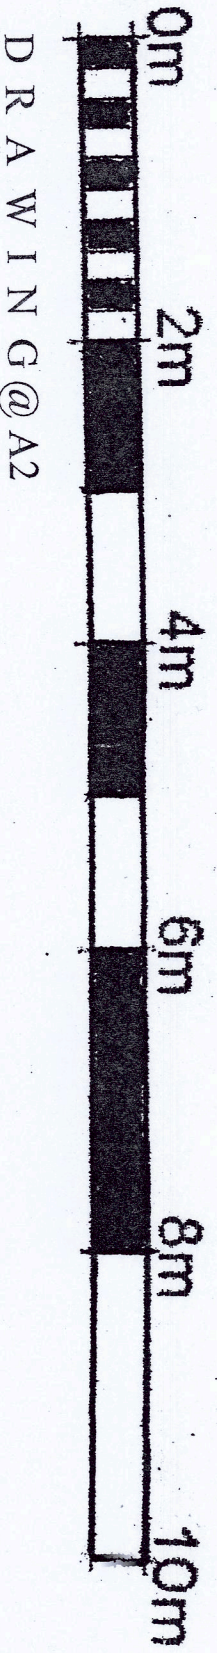
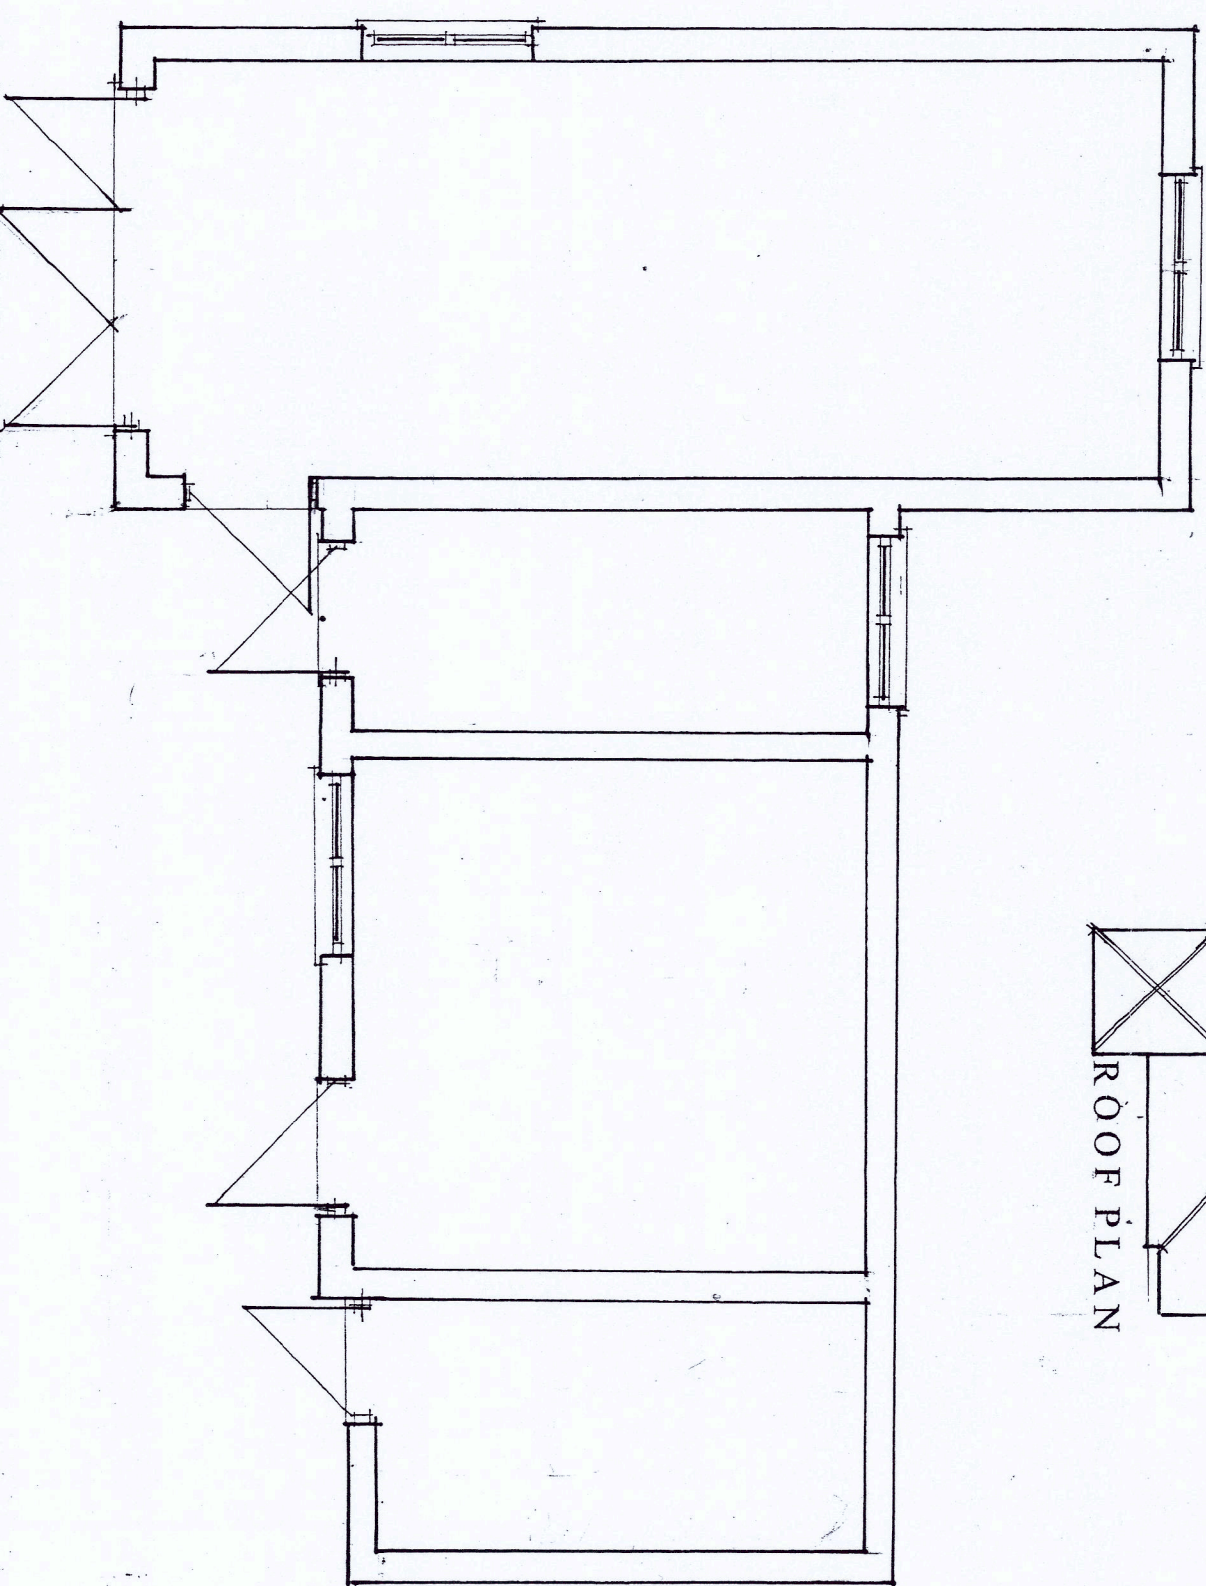
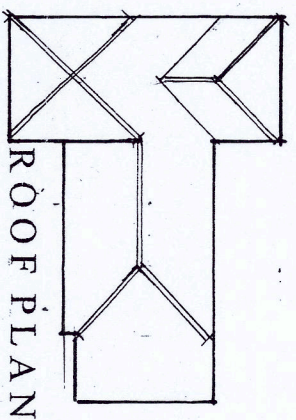


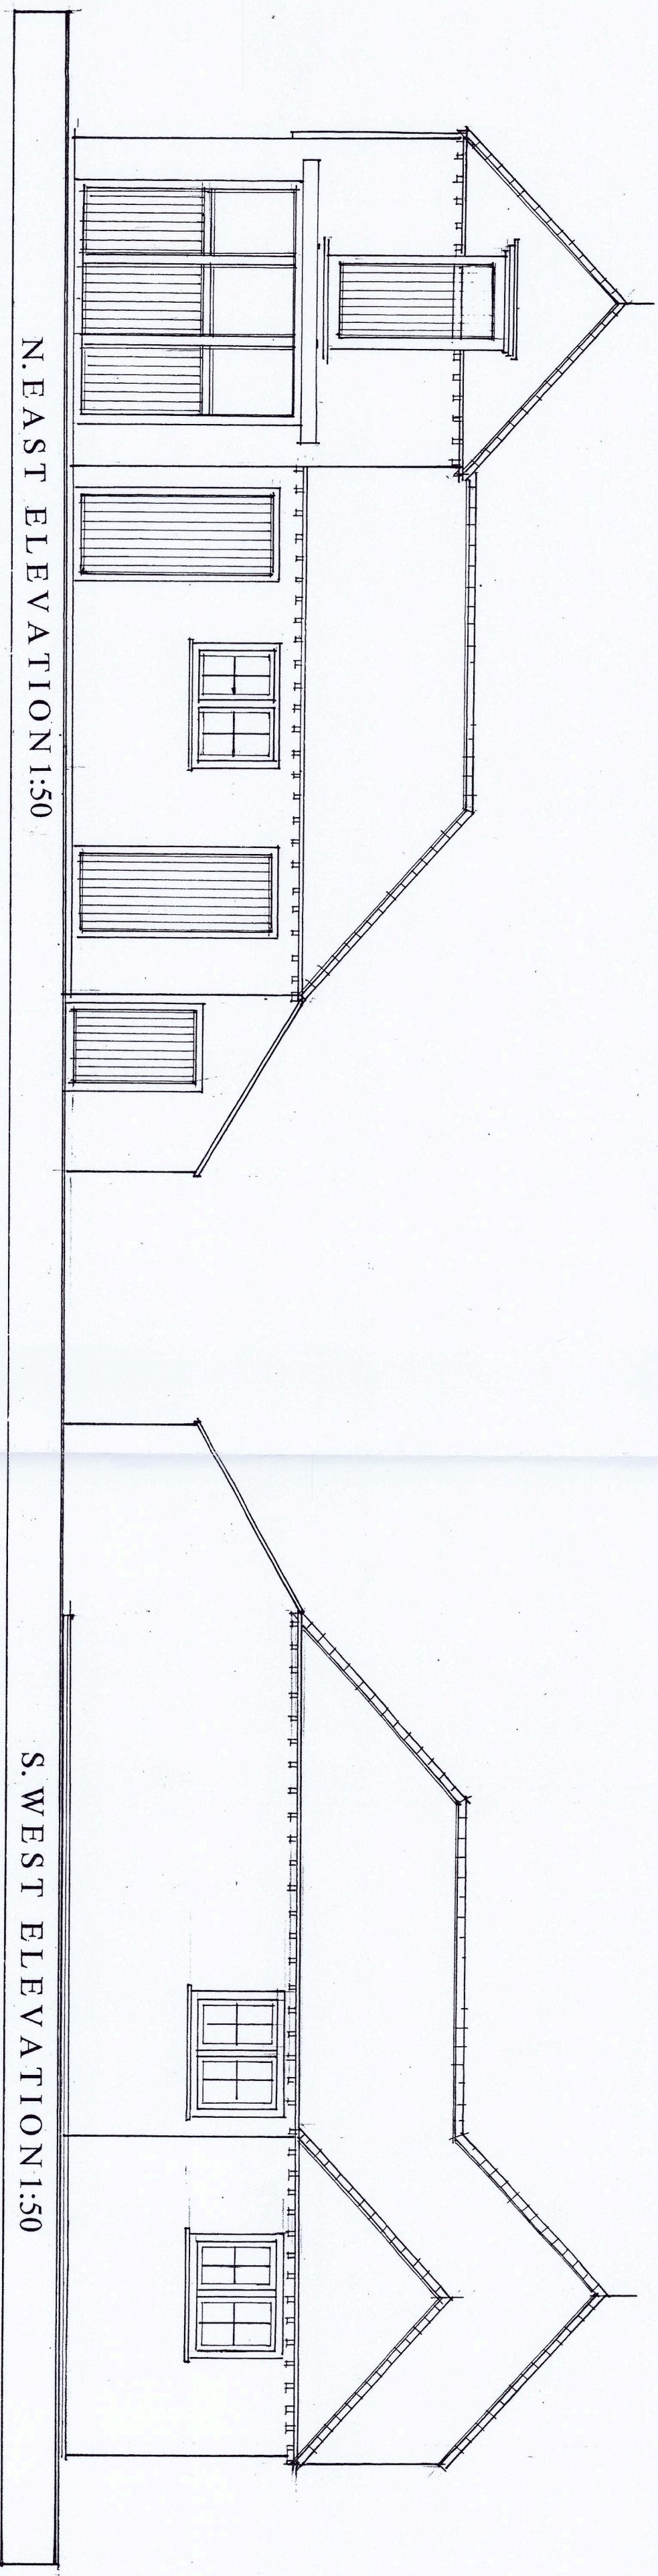

CLIENTS:
Mr A McCarthy & Young
Mrs A McCarthy - Young
PROJECT:
The Conversion of An E
(Former Stables and Hayio
To Form a Single Dwell
Land at The Limes,
Wood Road,
Nailstone,
Leicestershire.

DRAWING TITLE:
Existing Floor Plans
Roof Plan.

SCALE: 1:50 / 1:50
DRWG No: HMD/2023
C Copyright HMD/2023

HOUSE
D E

c Copyright HM
The Copyright Designs & Patents Act 1