

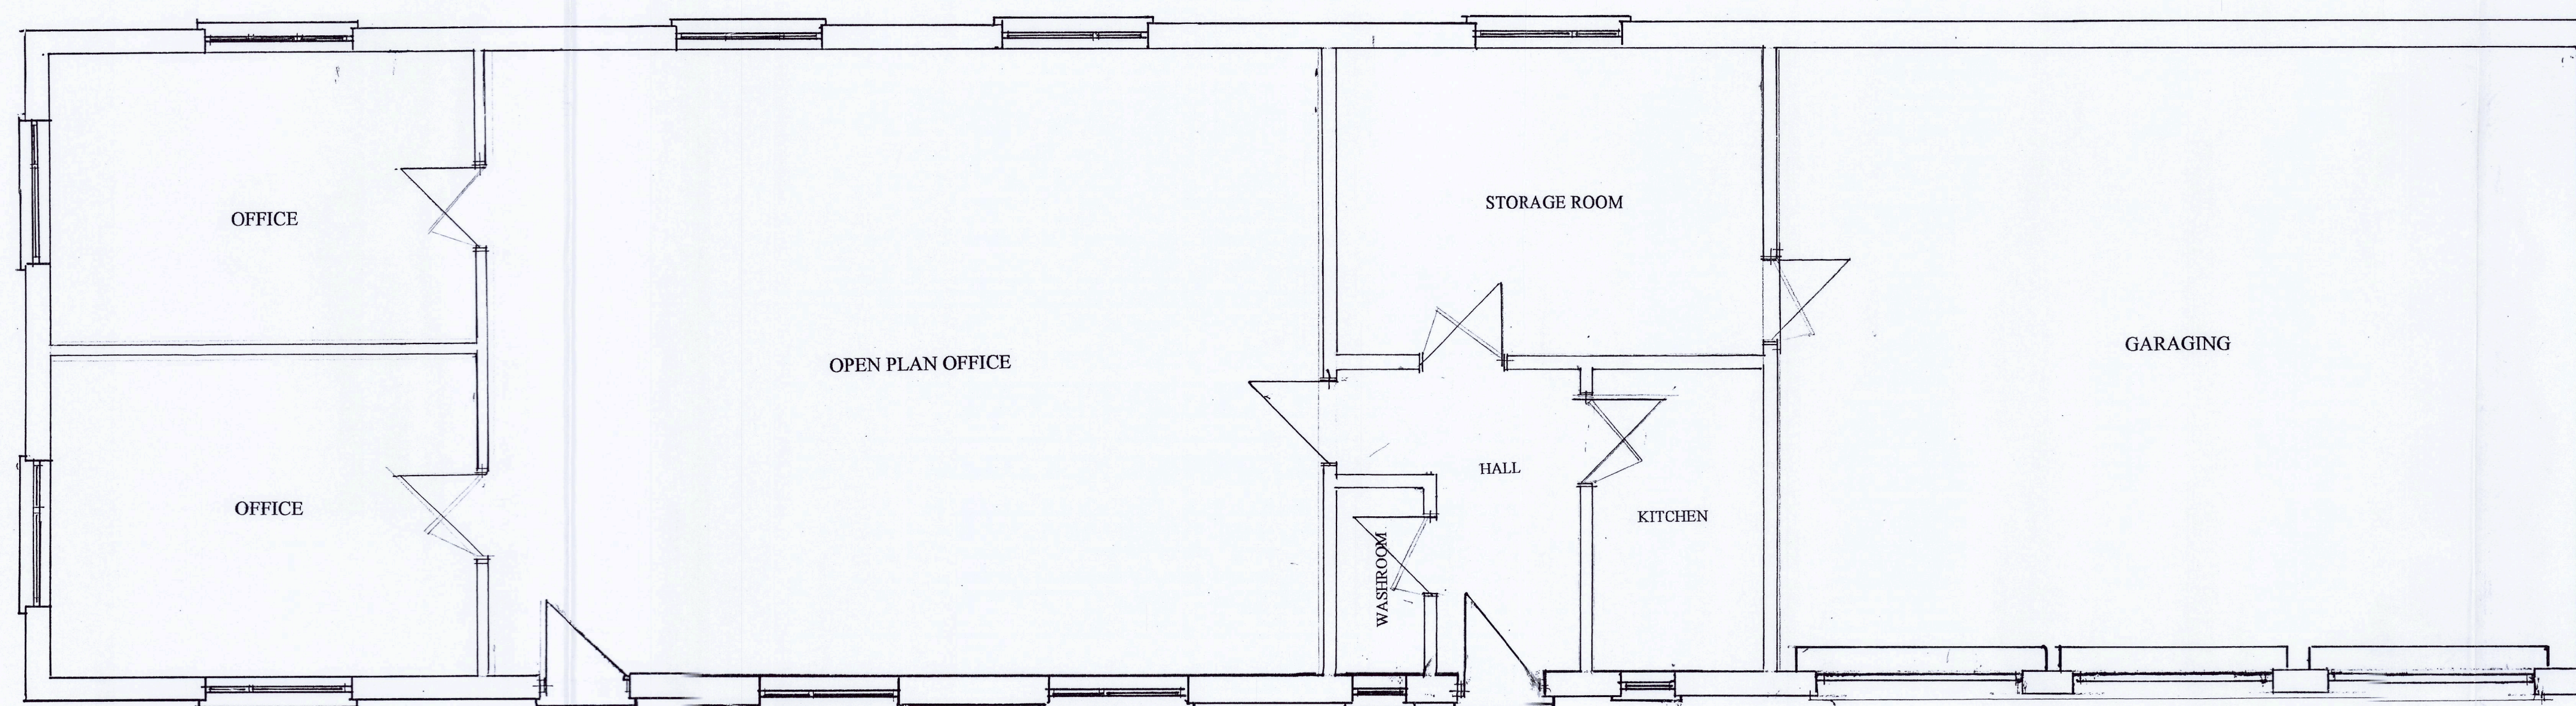
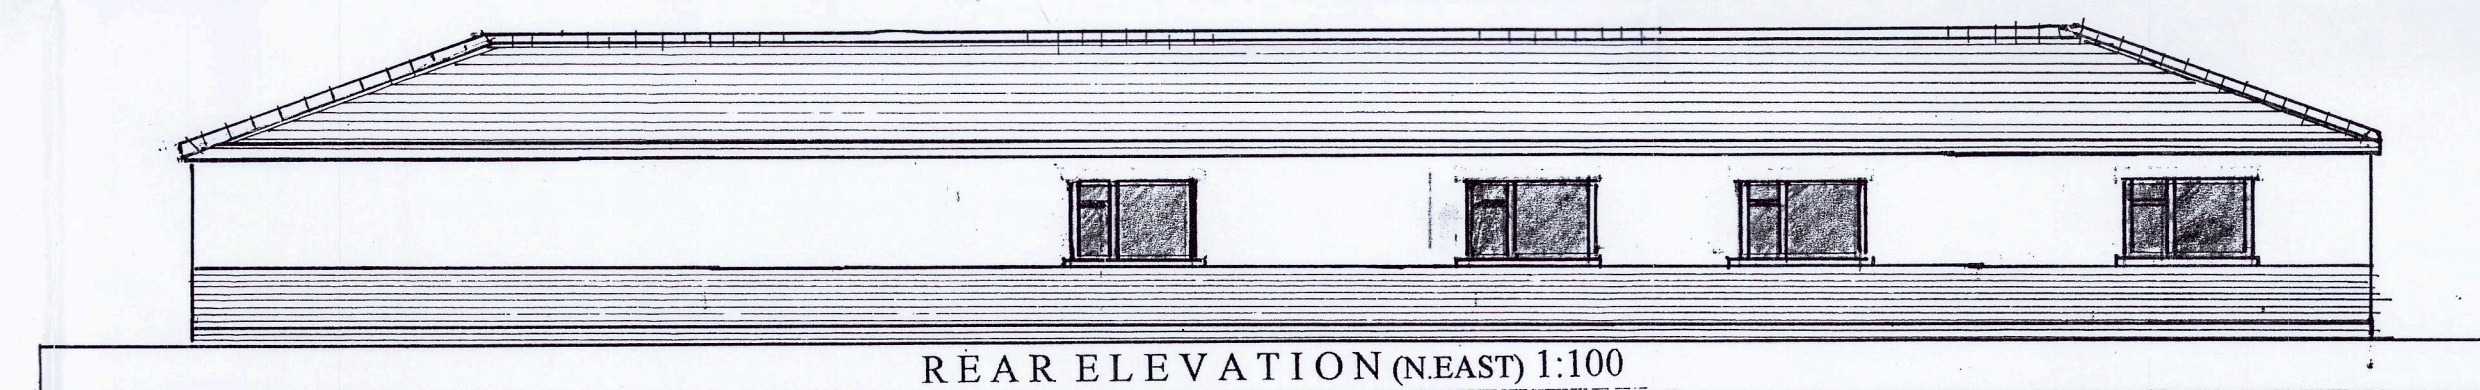
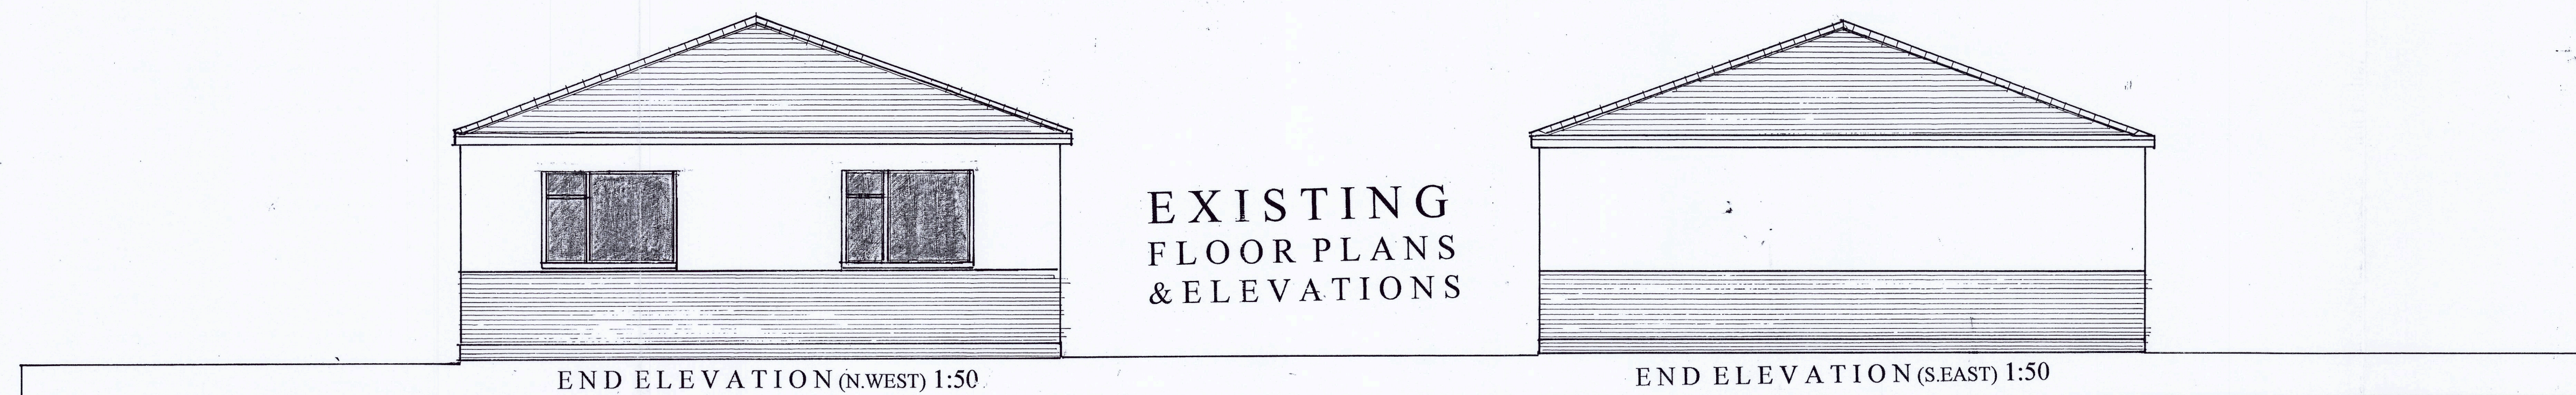


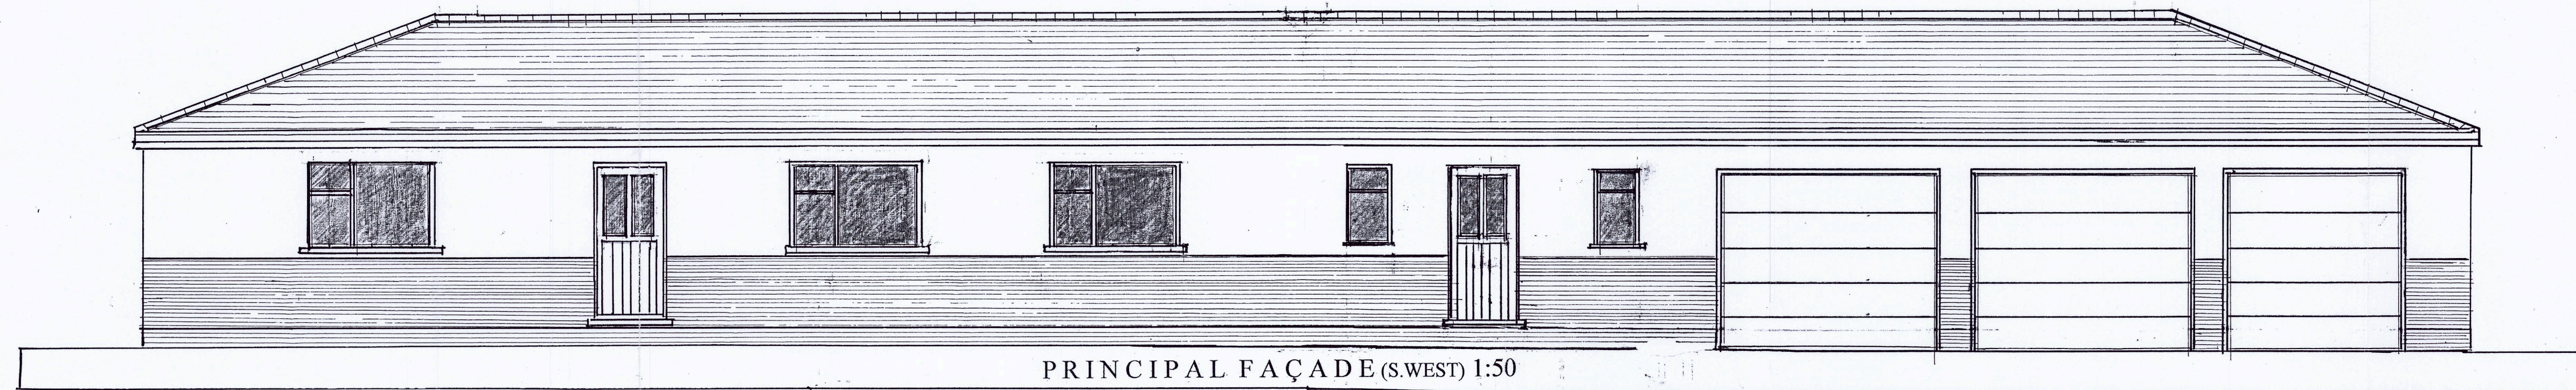

FLOOR PLAN 1:50

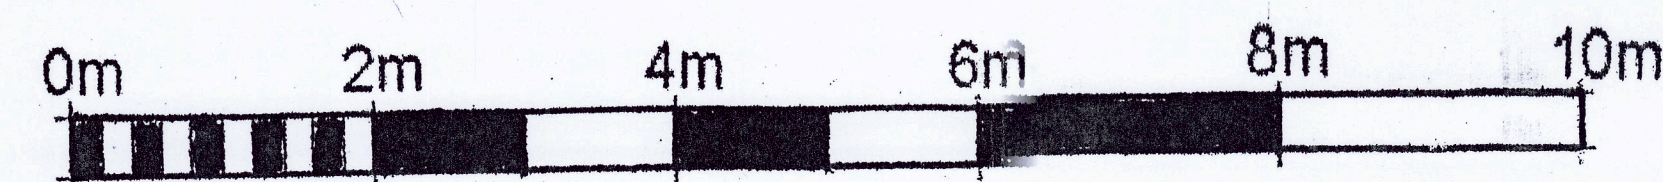

CLIENTS:
A. McCarthy &
A. McCarthy-Young

OBJECT:
The Conversion of Existing Outbuildings
to Form a Four Dwellinghouses.
located at The Limes,
Wood Road,
Wilstone,
Leicestershire.

DRAWING TITLE:
Existing Floor Plan & Elevations
(Offices & Garaging)

SCALE: 1:00 & 1:50 @A1
DATE: May 2023
RWG No: HMD/SV/0491/01.
Copyright HMD/2023

HOUSEMARTIN
DESIGNS

