




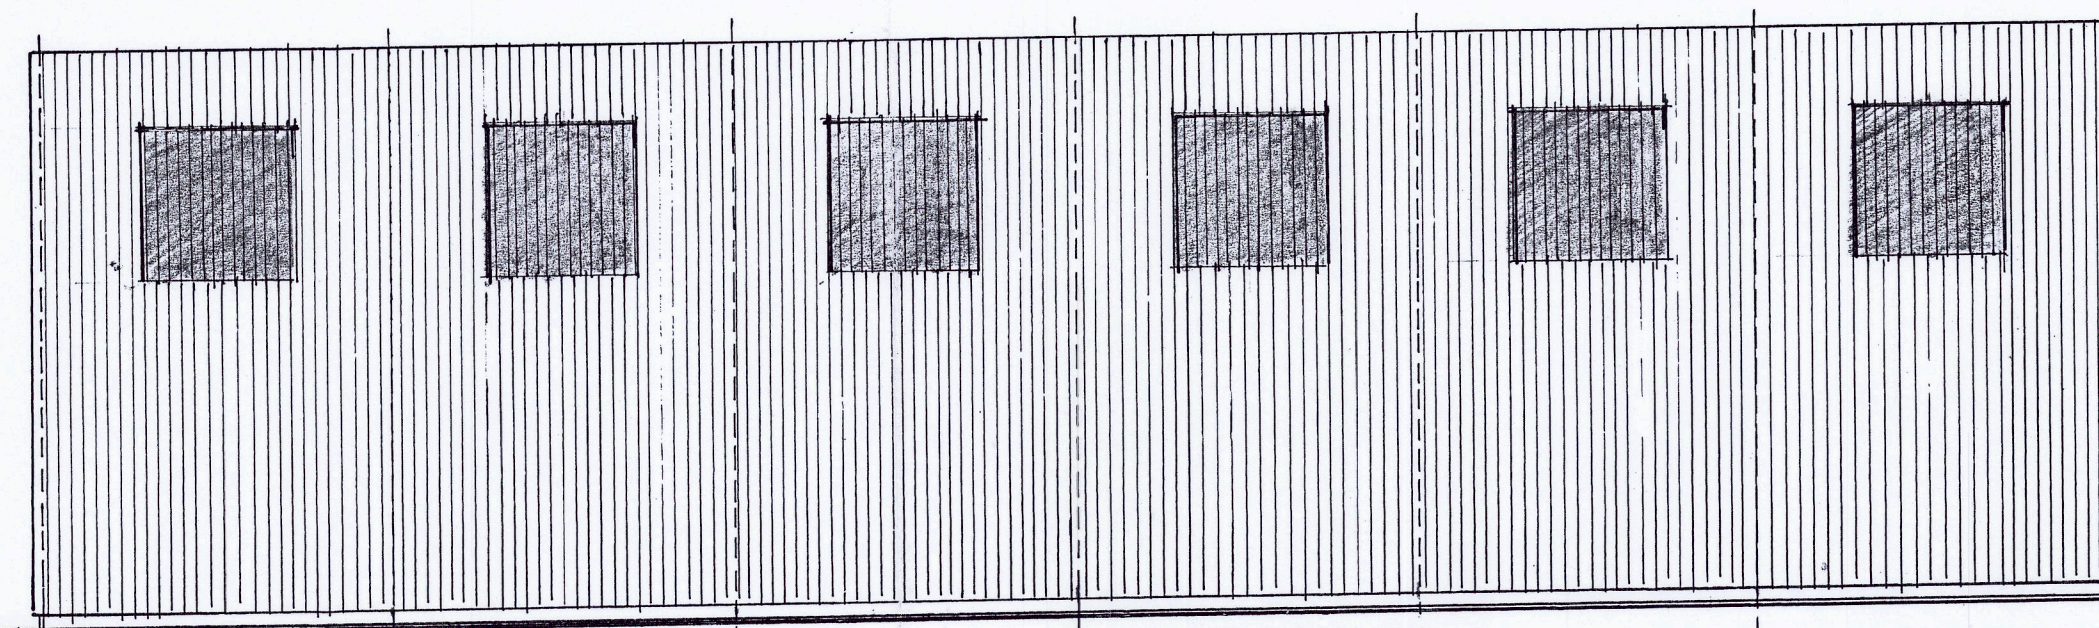


S. WEST ELEVATION 1:50

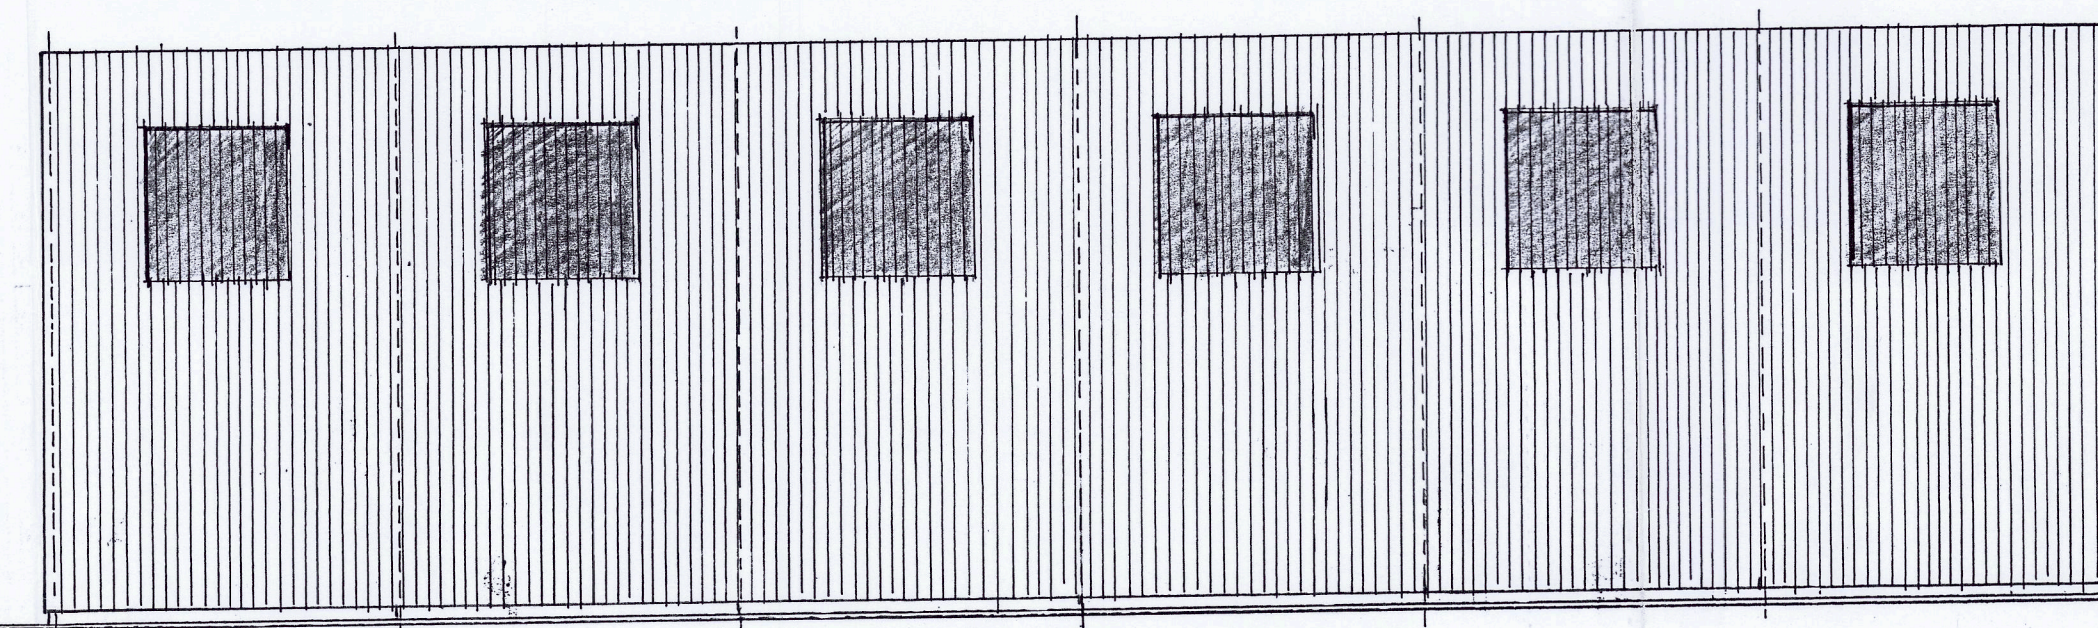


N. EAST ELEVATION 1:50

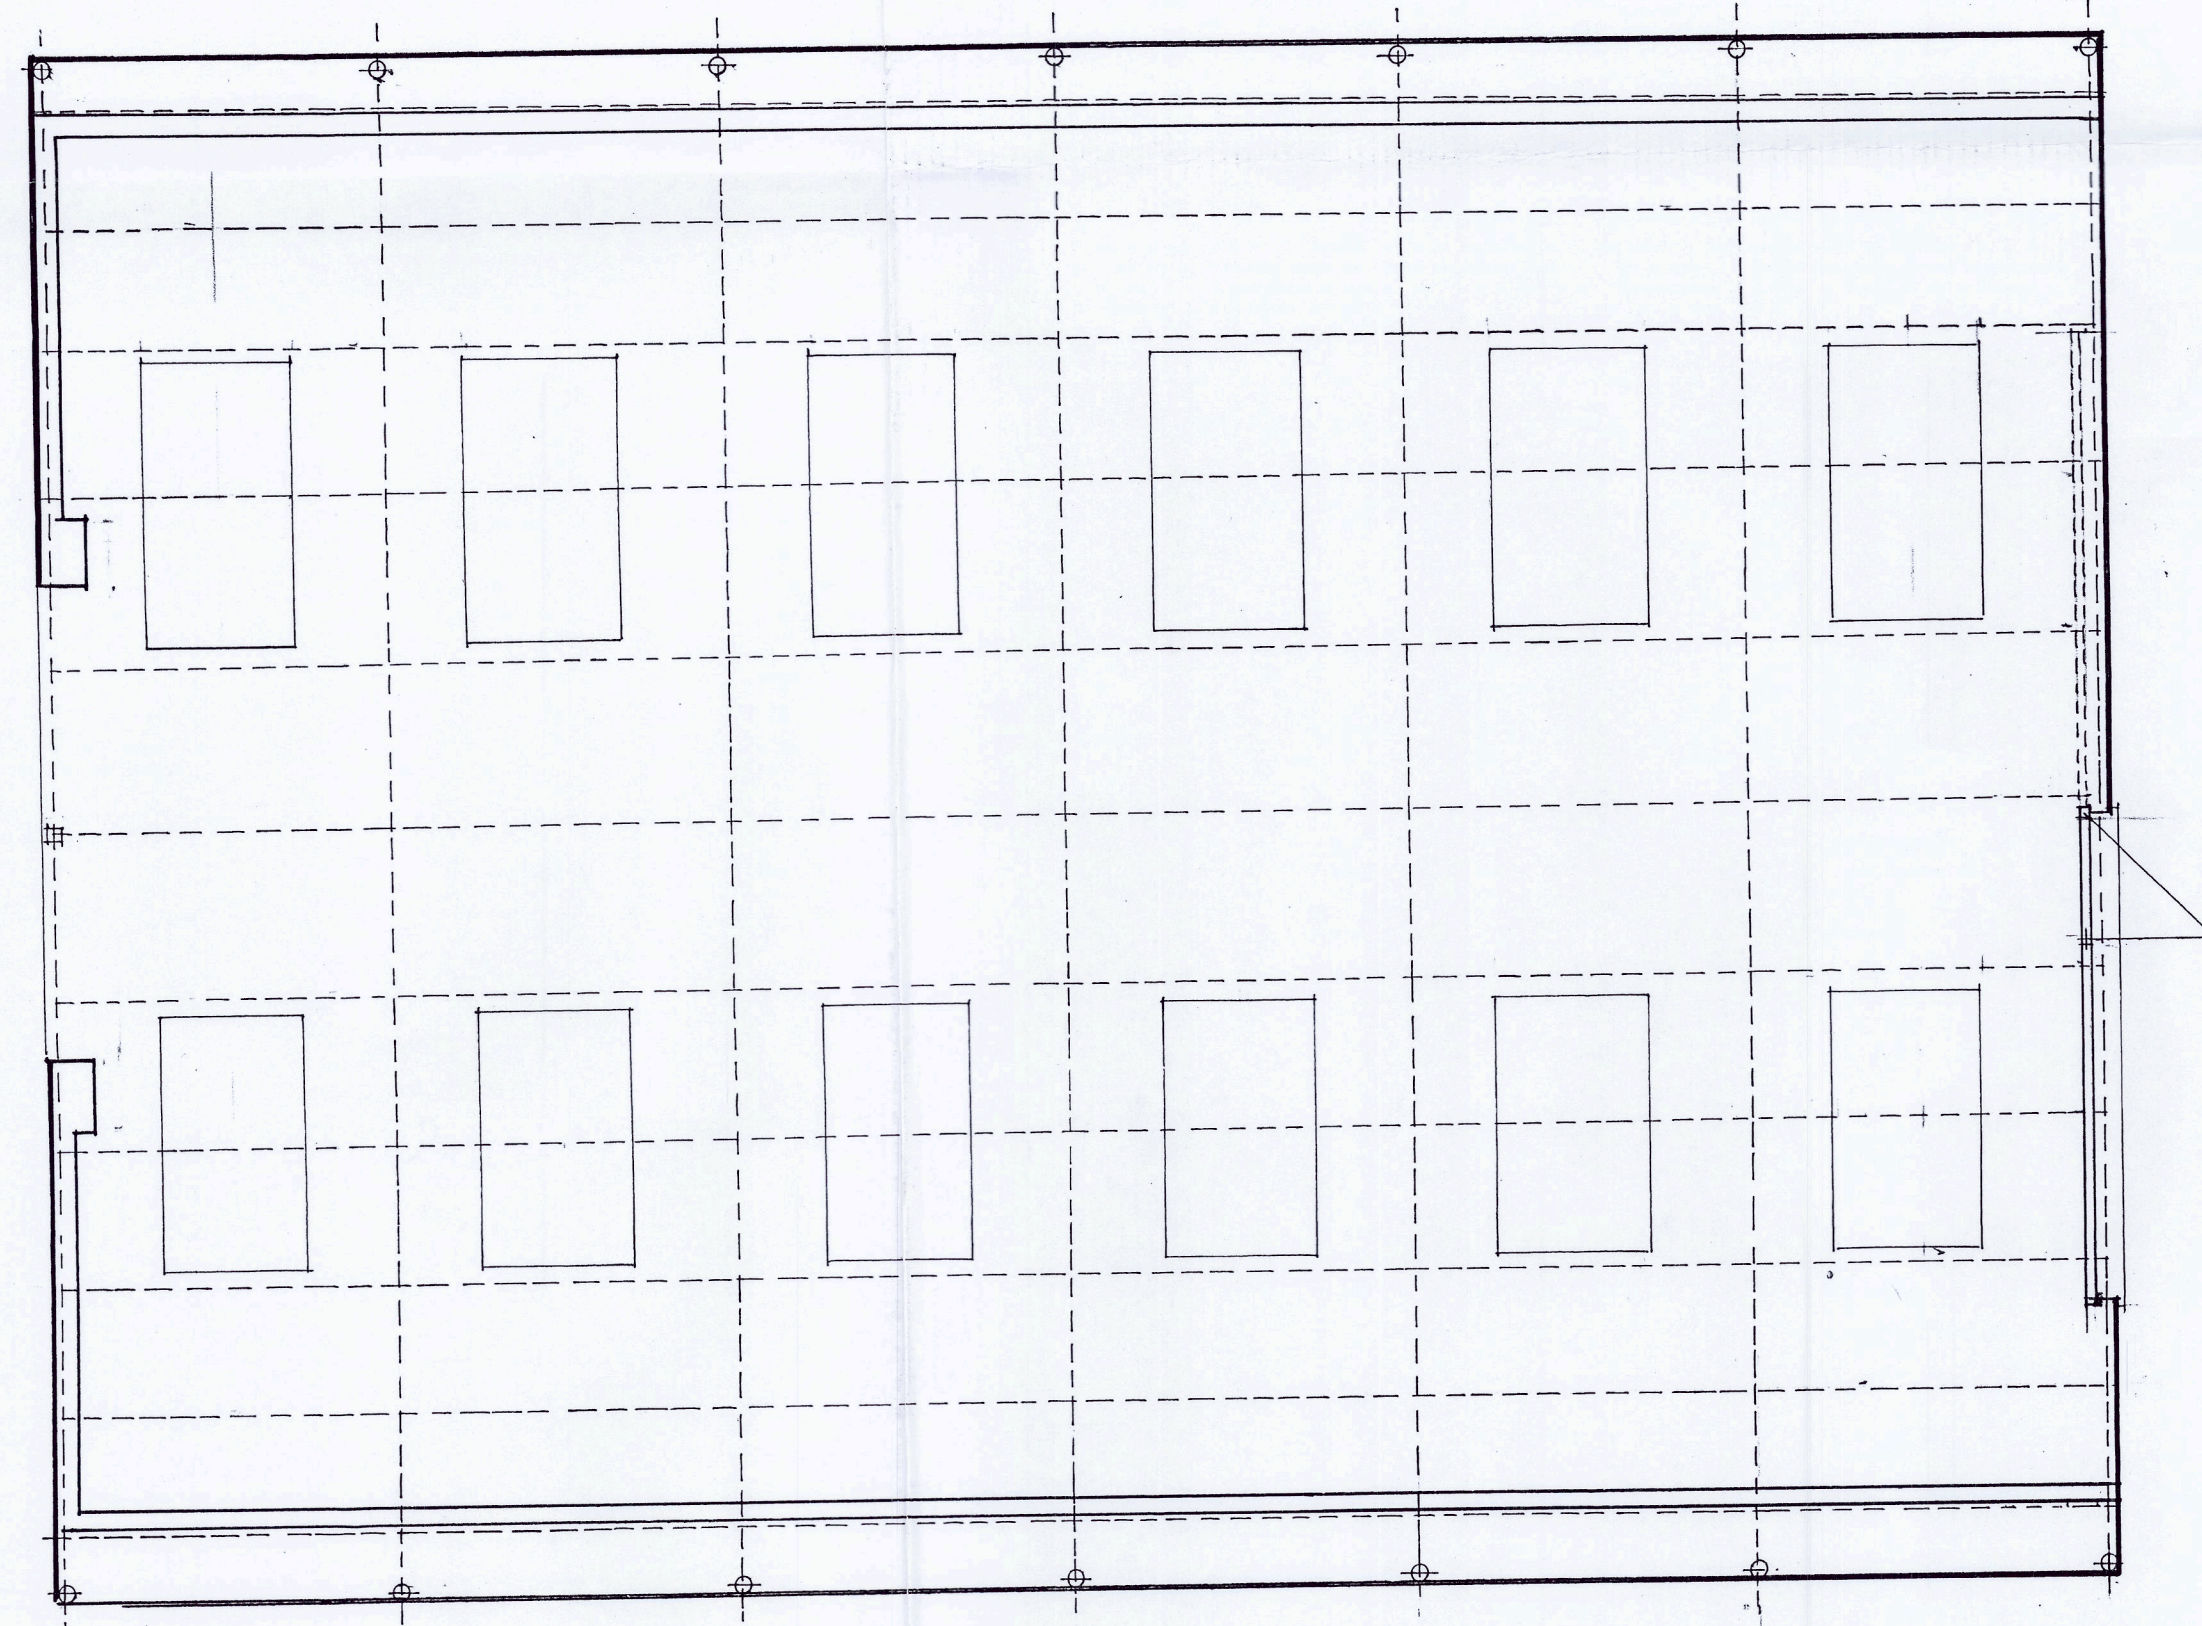

FLOOR PLAN 1:50

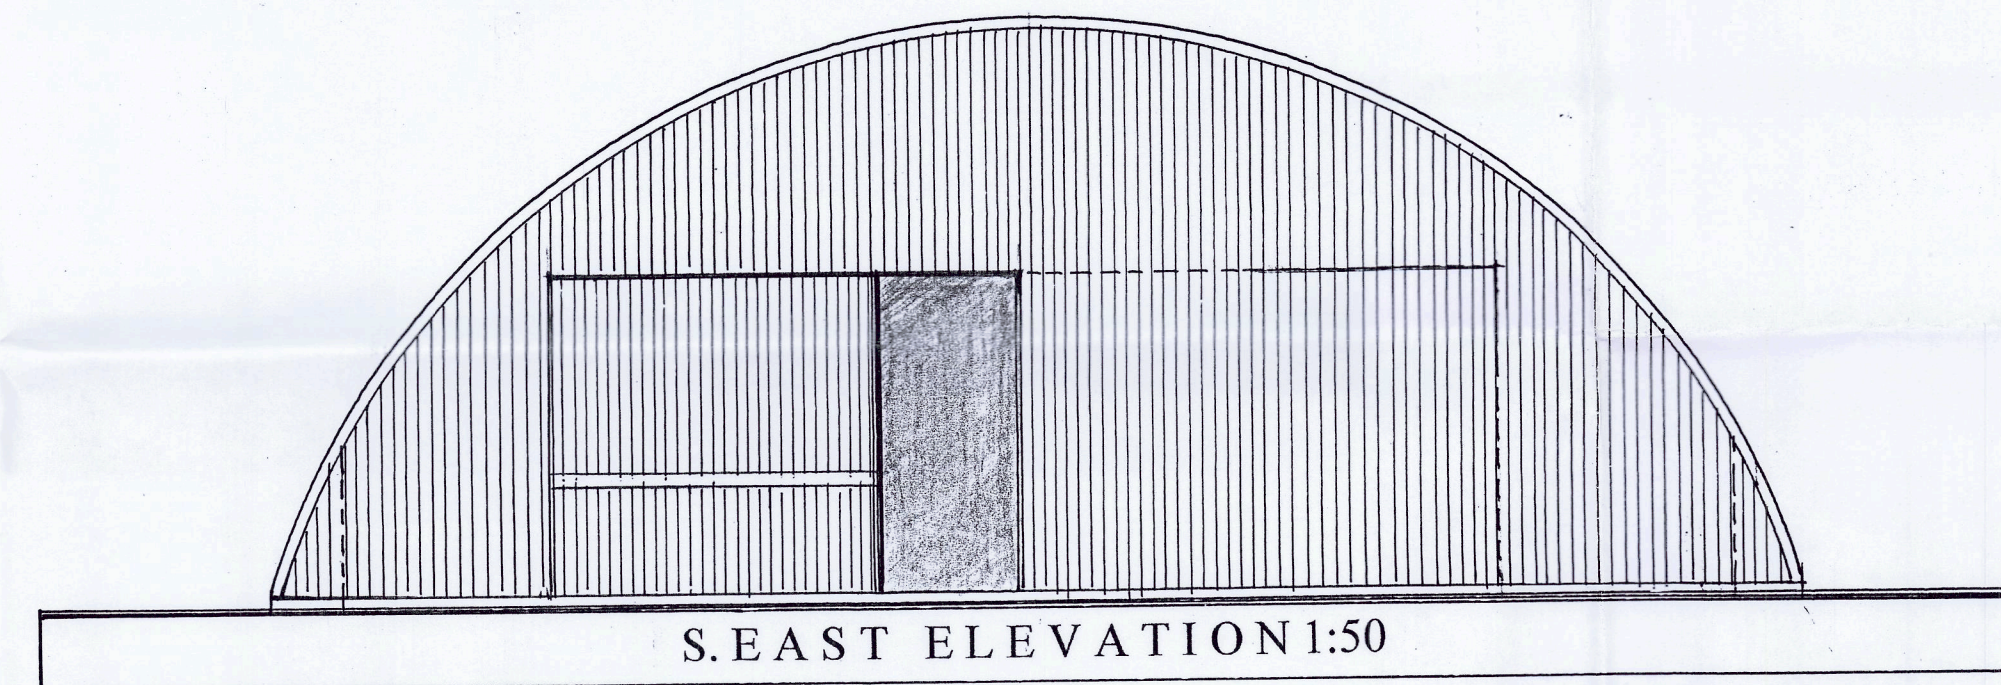

S. EAST ELEVATION 1:50

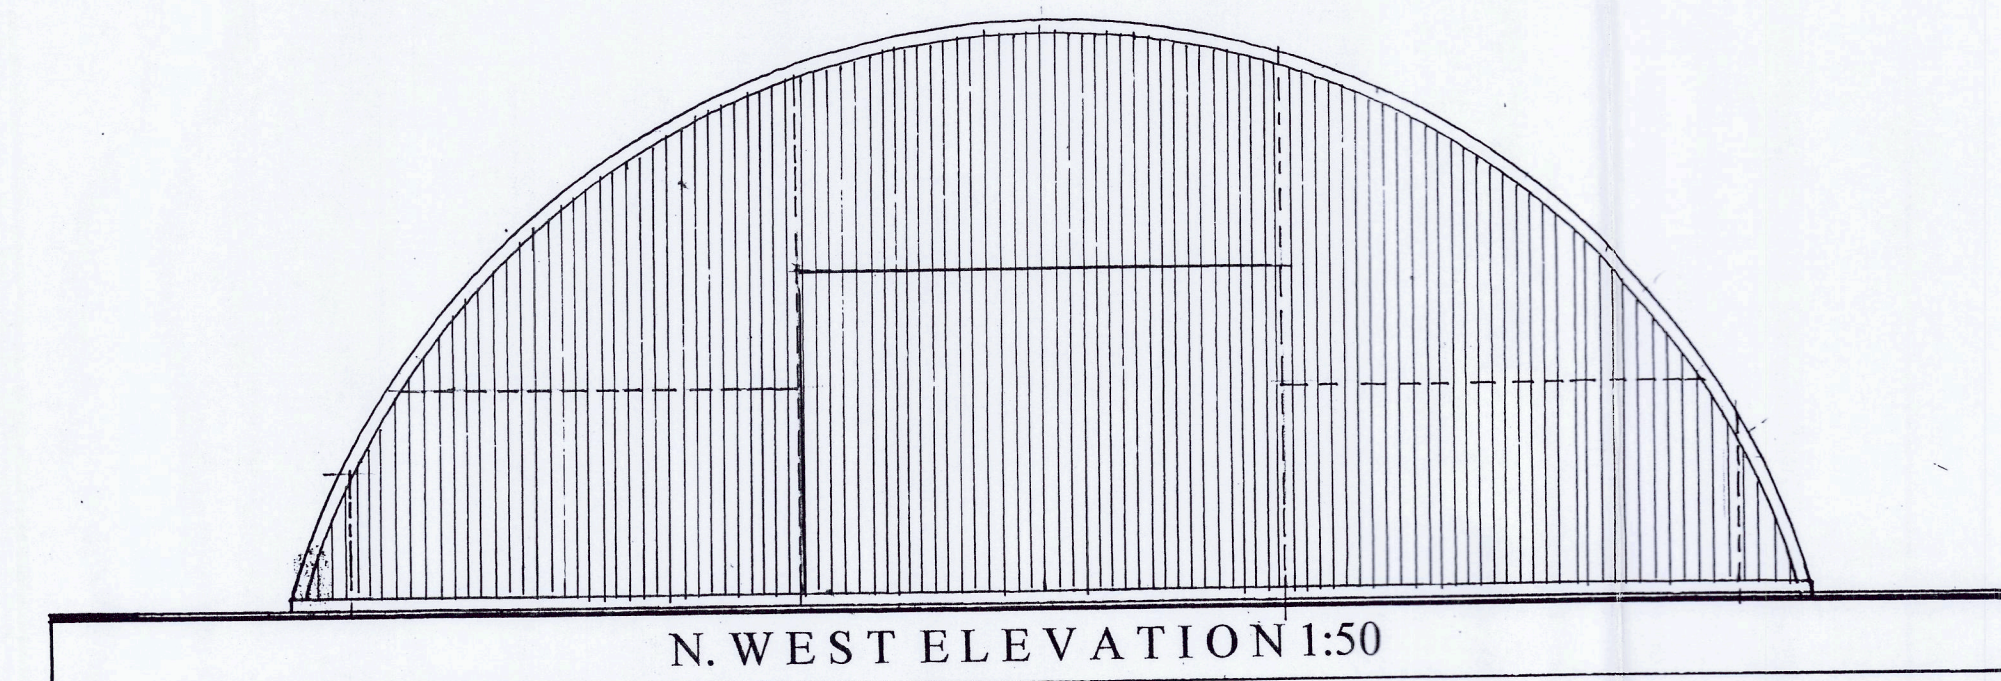

N. WEST ELEVATION 1:50

EXISTING FLOOR PLANS & ELEVATIONS



CLIENTS:
Mr. A. McCarthy &
Mrs. A. McCarthy-Young
PROJECT:
The Conversion of An Existing Outbuilding
(Workshop)
To Form a Single Dwellinghouse.
Land at The Limes,
Wood Road,
Nailstone,
Leicestershire.

DRAWING TITLE:
Existing Floor Plan & Elevations.

SCALE: 1:50 DATE: May 2023.
DRWG. No: HMD/SV/0491/03.
© Copyright HMD/2023

HOUSEMARTIN
DESIGNS

