





FRONT ELEVATION




REAR ELEVATION

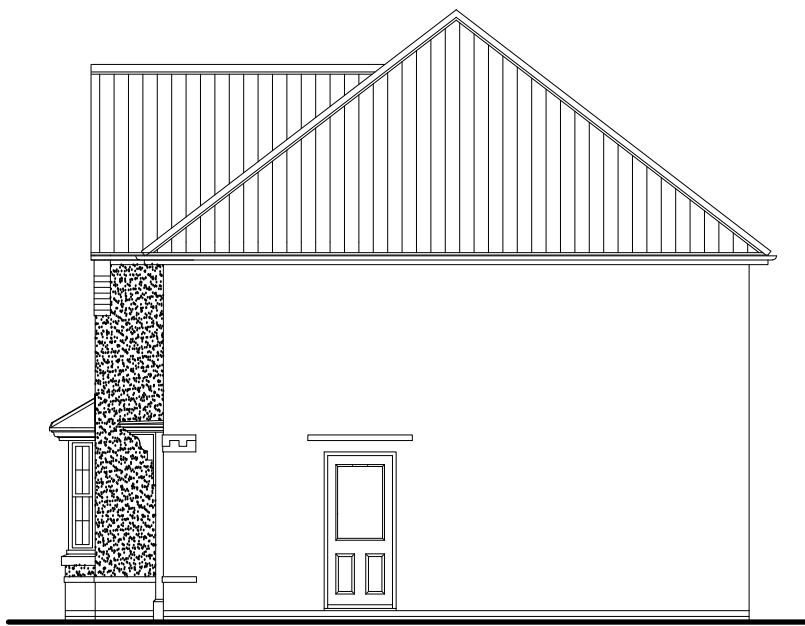


SIDE ELEVATION

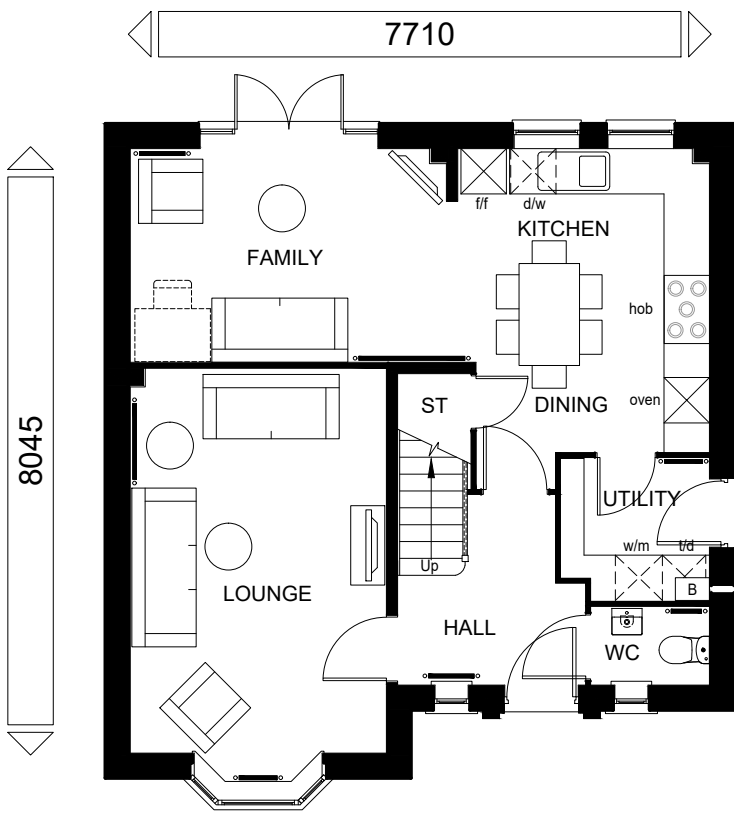

GROUND FLOOR PLAN

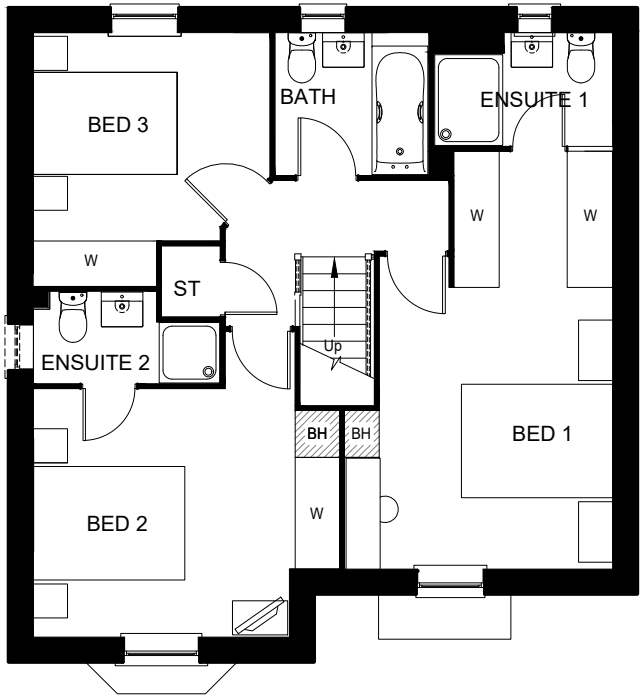

FIRST FLOOR PLAN

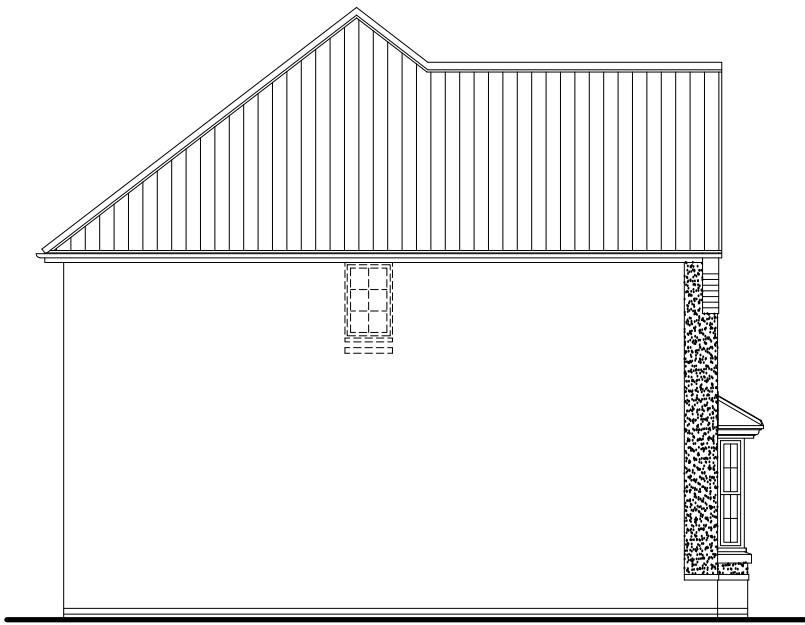

SIDE ELEVATION

WARNING TO HOUSE PURCHASERS:
Buyers are warned that this is a working drawing and the contents of this drawing may be subject to change during the progress of the build process. The layout, form, content and dimensions specified are included for general guidance only. The finishes or features shown may alter in respect of individual properties. Whilst we make every effort to ensure our drawings are up to date there may from time to time be an unavoidable delay in updating these due to changes in regulations and/or re-planning. Purchasers are advised to check with the Sales Office whether any alterations have been made to this drawing. The contents of this drawing are for guidance only and should not be relied upon for the purposes of entering into a contract to purchase any property.


Dwg Title: H331 3DXH (CARTWRIGHT) AS
House Type Code: H331 3DXH
Drawing No: H331.R.01
Drawn: GAW
Date: 14.08.25
Checked:
Scale: 1:100




FRONT ELEVATION




REAR ELEVATION

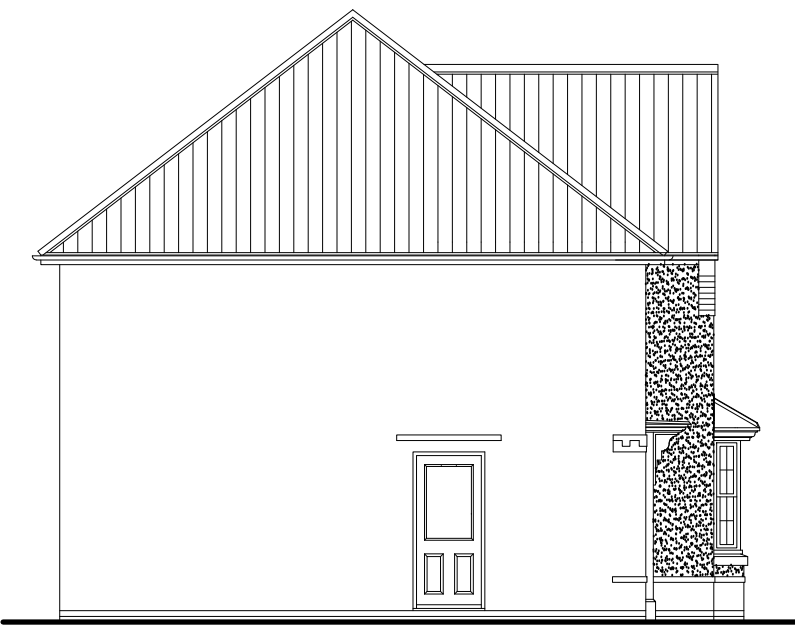


SIDE ELEVATION

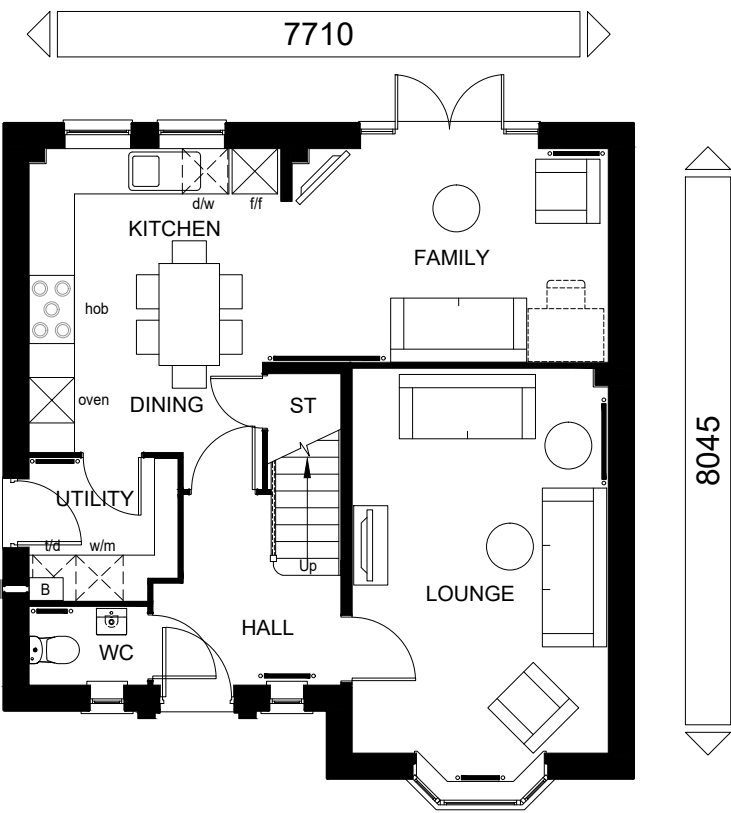

GROUND FLOOR PLAN

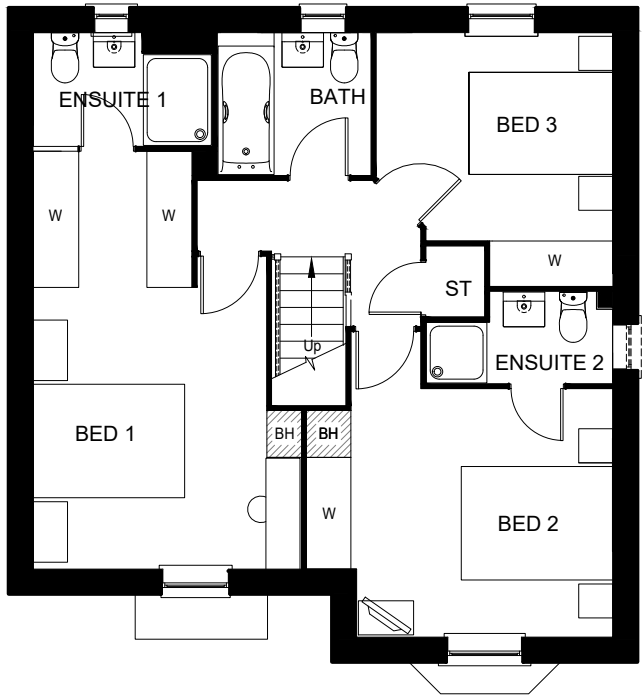

FIRST FLOOR PLAN

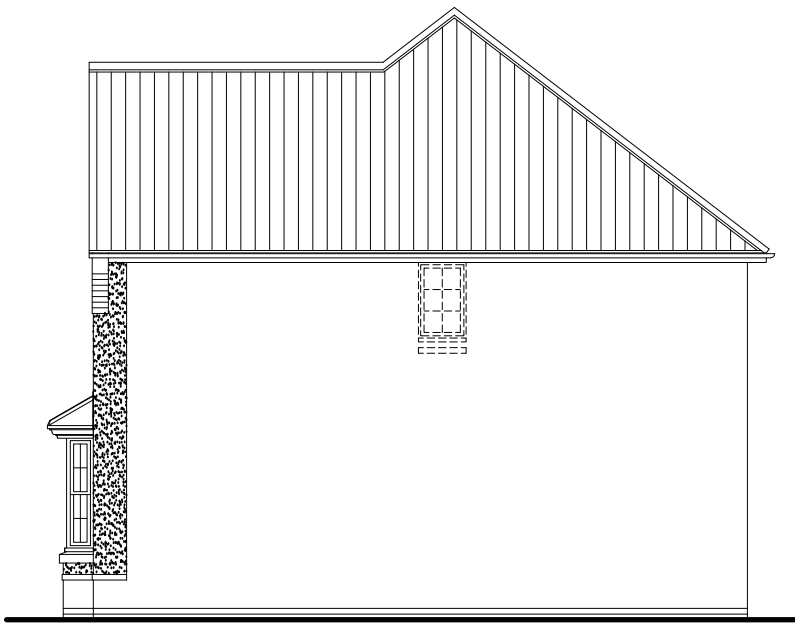

SIDE ELEVATION

Dwg Title:H331 3DXH (CARTWRIGHT) OPP

House Type Code:H331 3DXH

Drawing No: H331.R.02

Drawn: GAW

Checked:

Date: 14.08.25

Scale:1:100

WARNING TO HOUSE PURCHASERS.
Buyers are warned that this is a working drawing and the contents of this drawing may be subject to change during the progress of the build process. The layout, form, content and dimensions specified are included for general guidance only. The finishes or features shown may alter in respect of individual properties. Whilst we make every effort to ensure our drawings are up to date there may from time to time be an unavoidable delay in updating these due to changes in regulations and/or re-planning. Purchasers are advised to check with the Sales Manager whether any alterations have been made to this drawing. The contents of this drawing are not to be used for any other purpose than the specific purposes of entering into a contract to purchase any property.

PLANNING 2 OF 2