

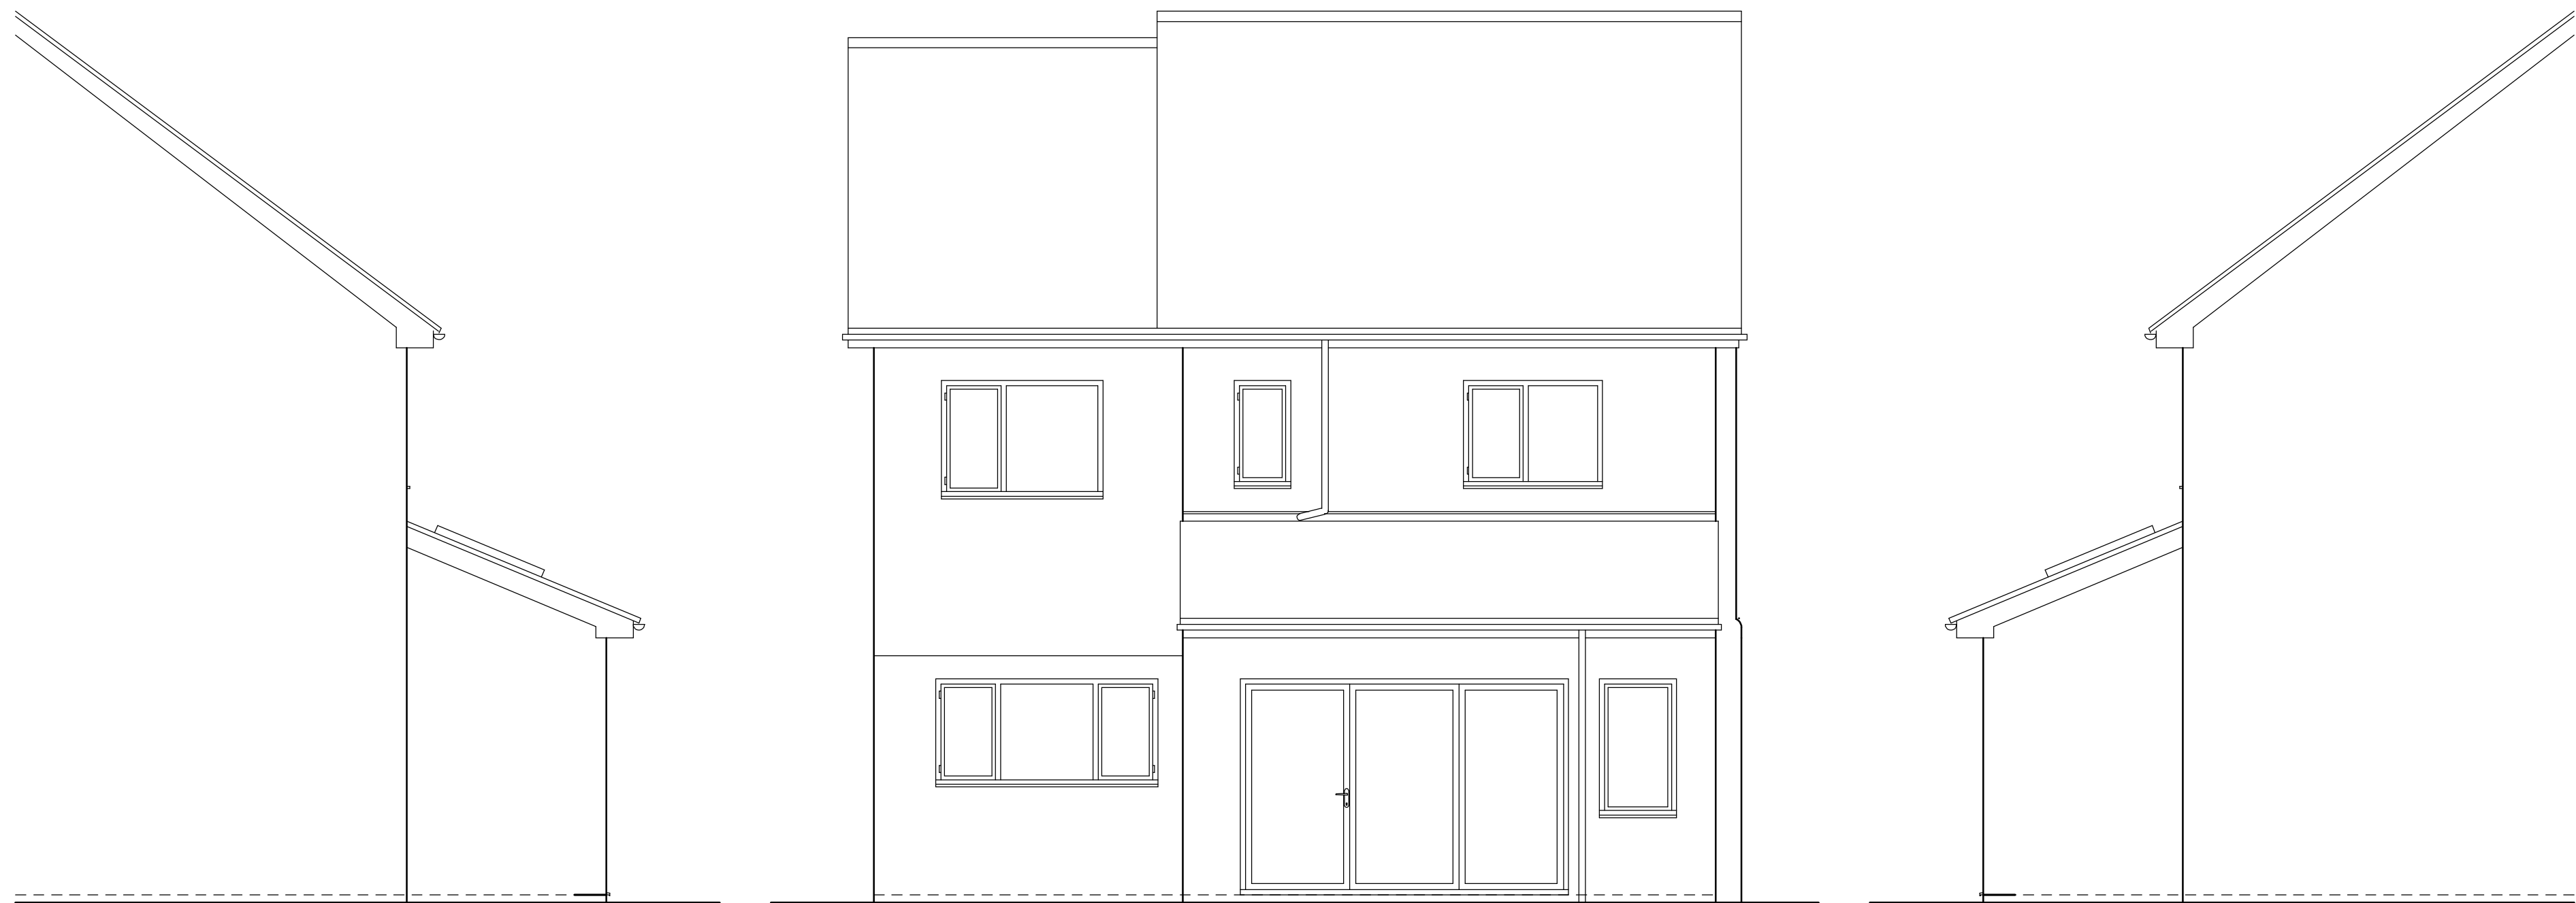


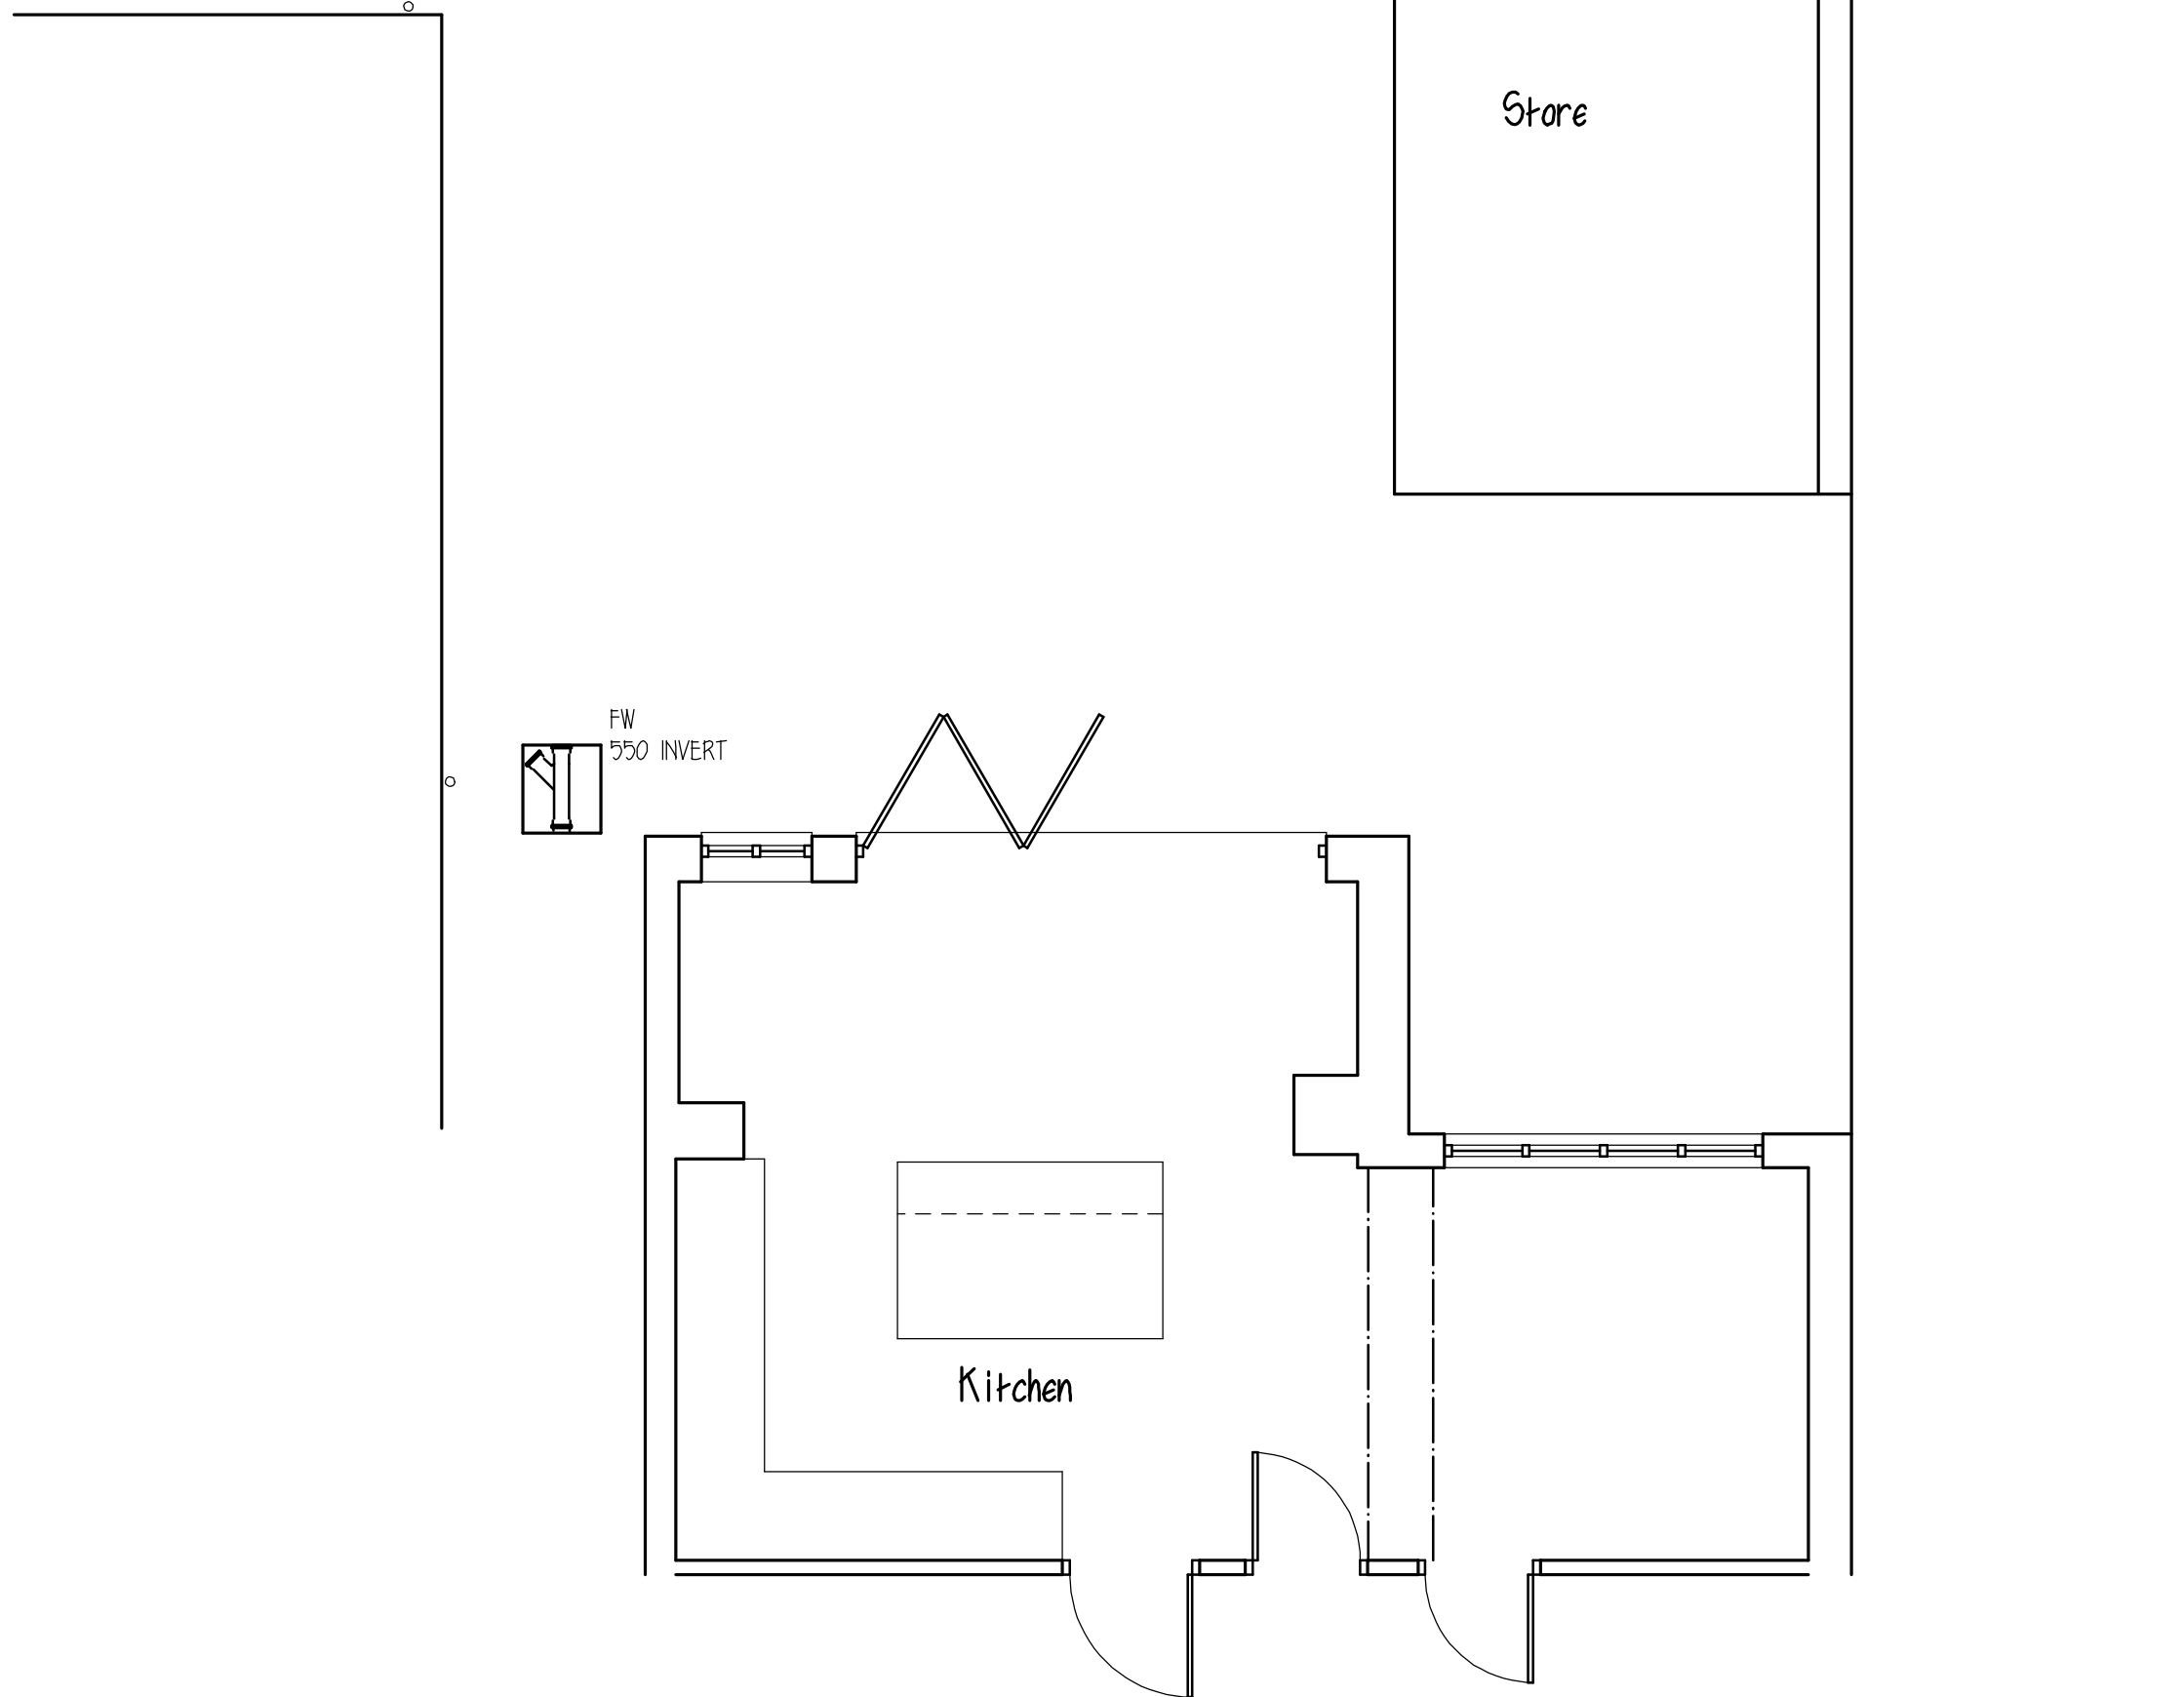


1 : 50 Partial West Side Elevation

1:50 South Rear Elevation


1 : 50 Partial West Side Elevation

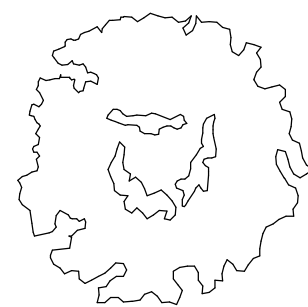


1 : 50 Partial Ground Floor Plan

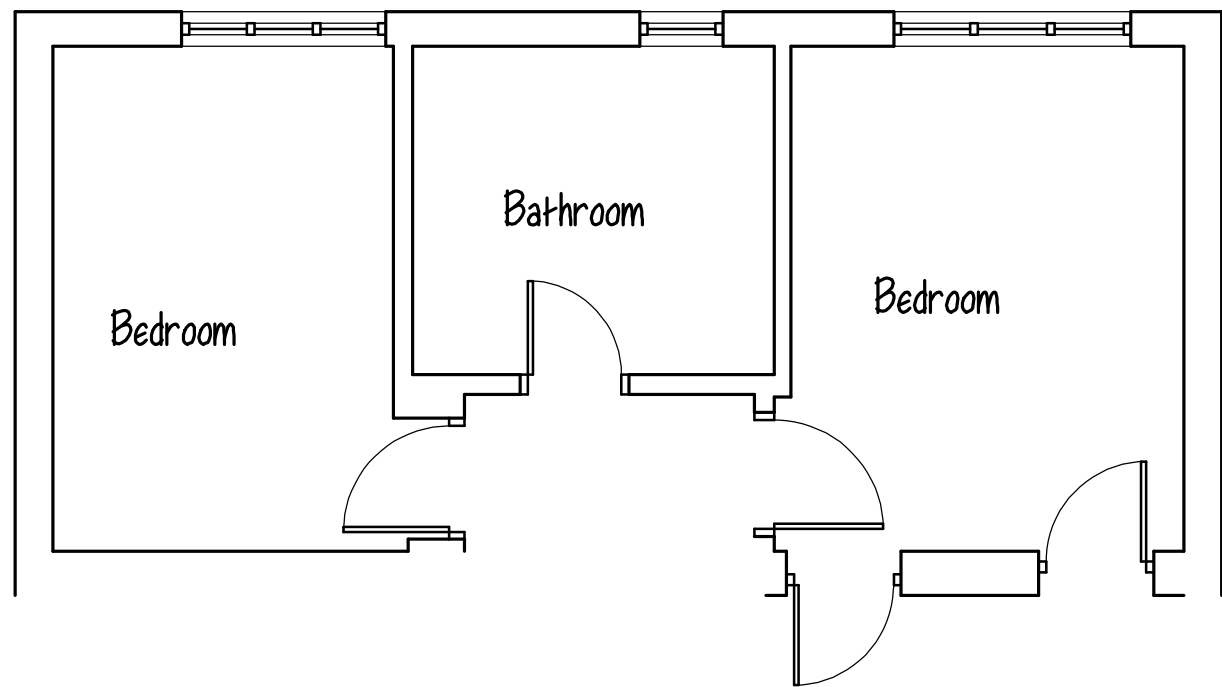

1 : 50 Partial First Floor Plan

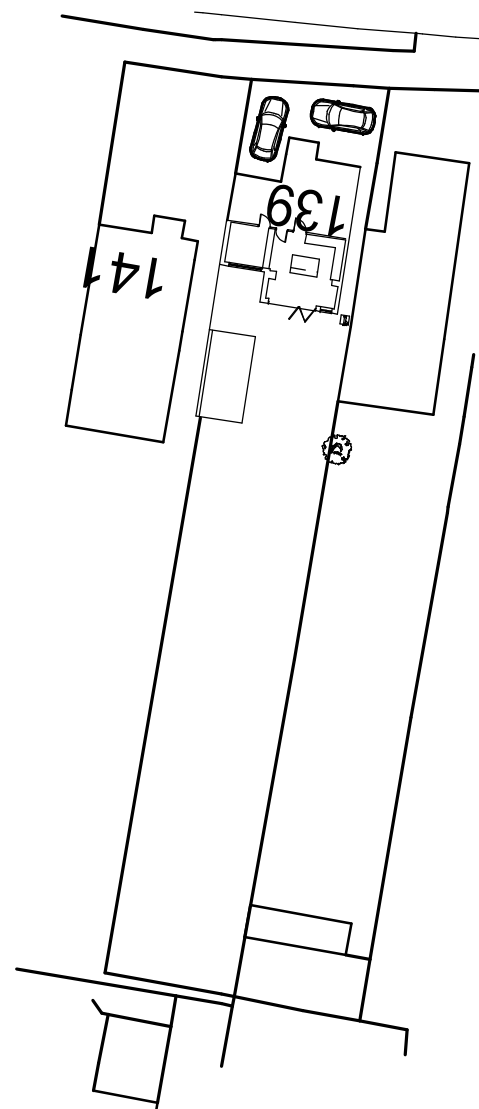


1 : 500 Block Plan

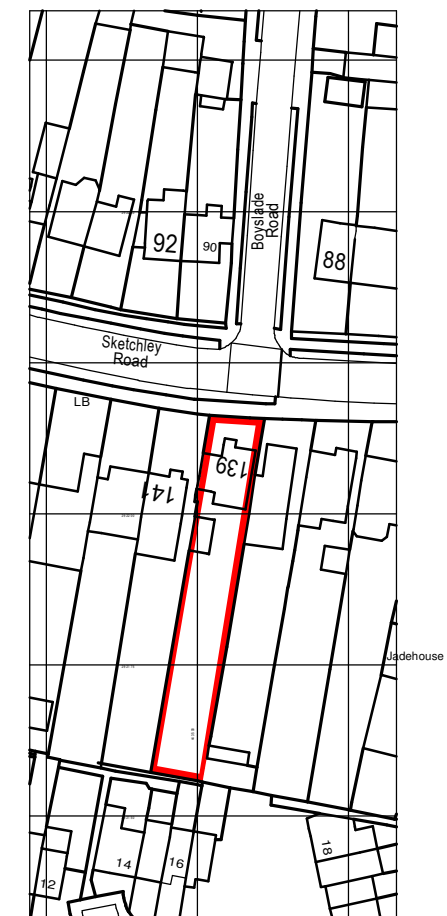


1 : 1250 Location Plan




1 : 1250 Scale Bar

 


1 : 500 Scale Bar

 

1 : 200 Scale Bar

 

1 : 100 Scale Bar

 

1 : 50 Scale Bar

Disclaimer:
This drawing is accurate from the information that was available at the time of survey and is by no means a detailed representation. Due to the subterranean nature of storm and foul drainage, any drainage shown is an educated assessment of the drainage runs. All drainage shown to be assessed and confirmed on site before works commence.

Project PROPOSED ALTERATIONS 139 SKETCHLEY ROAD BURBAGE HINCKLEY LE10 2DX			
Client MR AND MRS N BAXTER			
Drawing Title SURVEY DRAWING			
Drawing No 1413-01	Revision A		
Scale 1:50 @ A1 1:100 @ A2	Page Size A1		
Drawn by CETN ART	Checked by CETN	Date 17/10/2025 04/11/2025	Stage Survey Drawing parking added
---	---	---	---
---	---	---	---
---	---	---	---
 A R TAYLOR LTD Architectural Technologist			
A R Taylor Ltd 7 Greenway, Nuneaton Warwickshire CV11 6NL tel 024 7636 6997 enquiries@aylfordesignltd			

© copyright:
This drawing is the property of A R Taylor Ltd until the full payment of the client.
If the drawings are used with out payment they have been miss used and the client is liable for legal proceedings.