




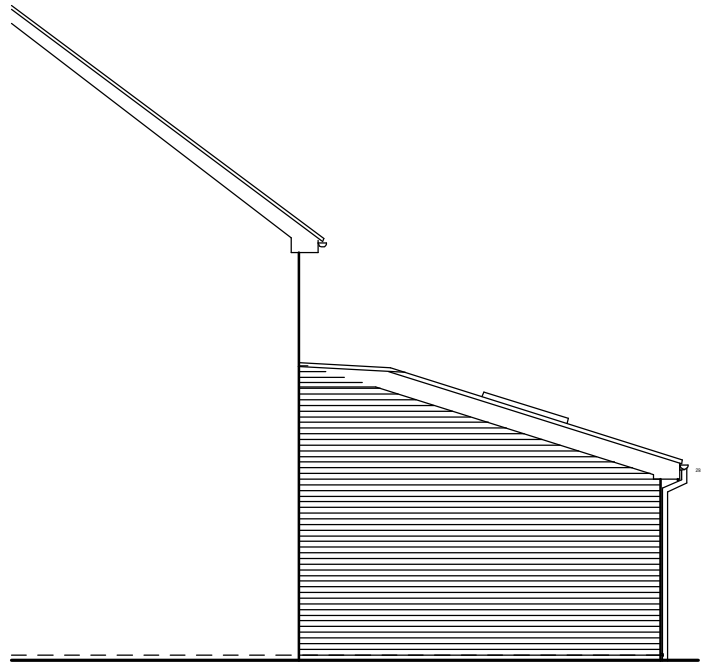


1 : 100 Partial West Side Elevation

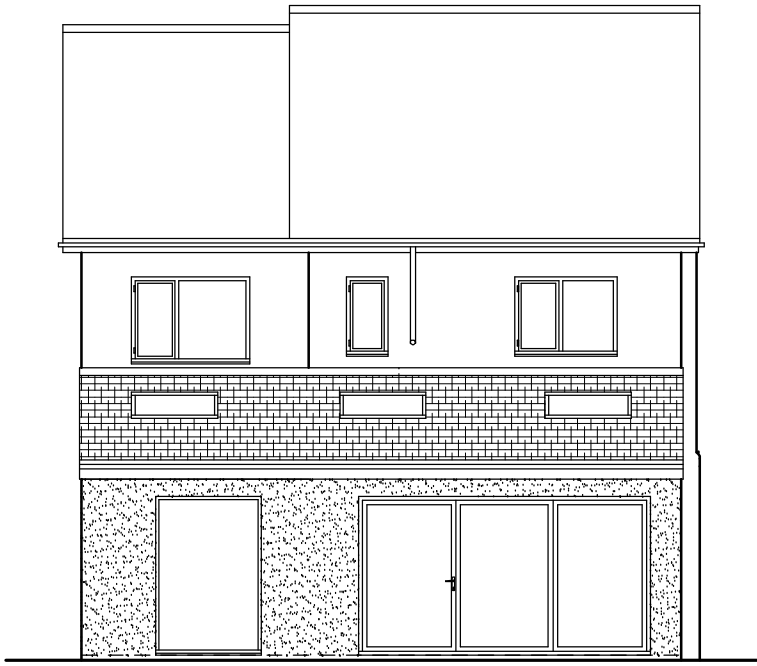


1:100 South Rear Elevation

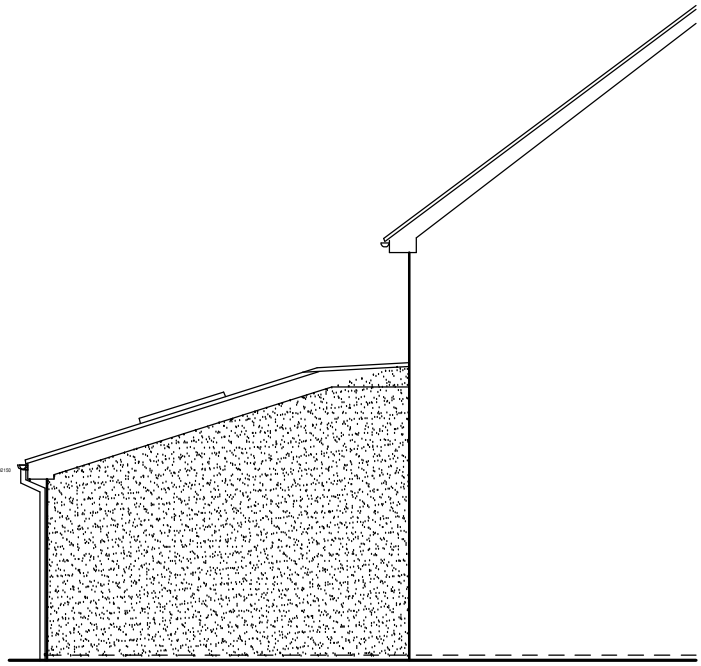


1 : 100 Partial West Side Elevation

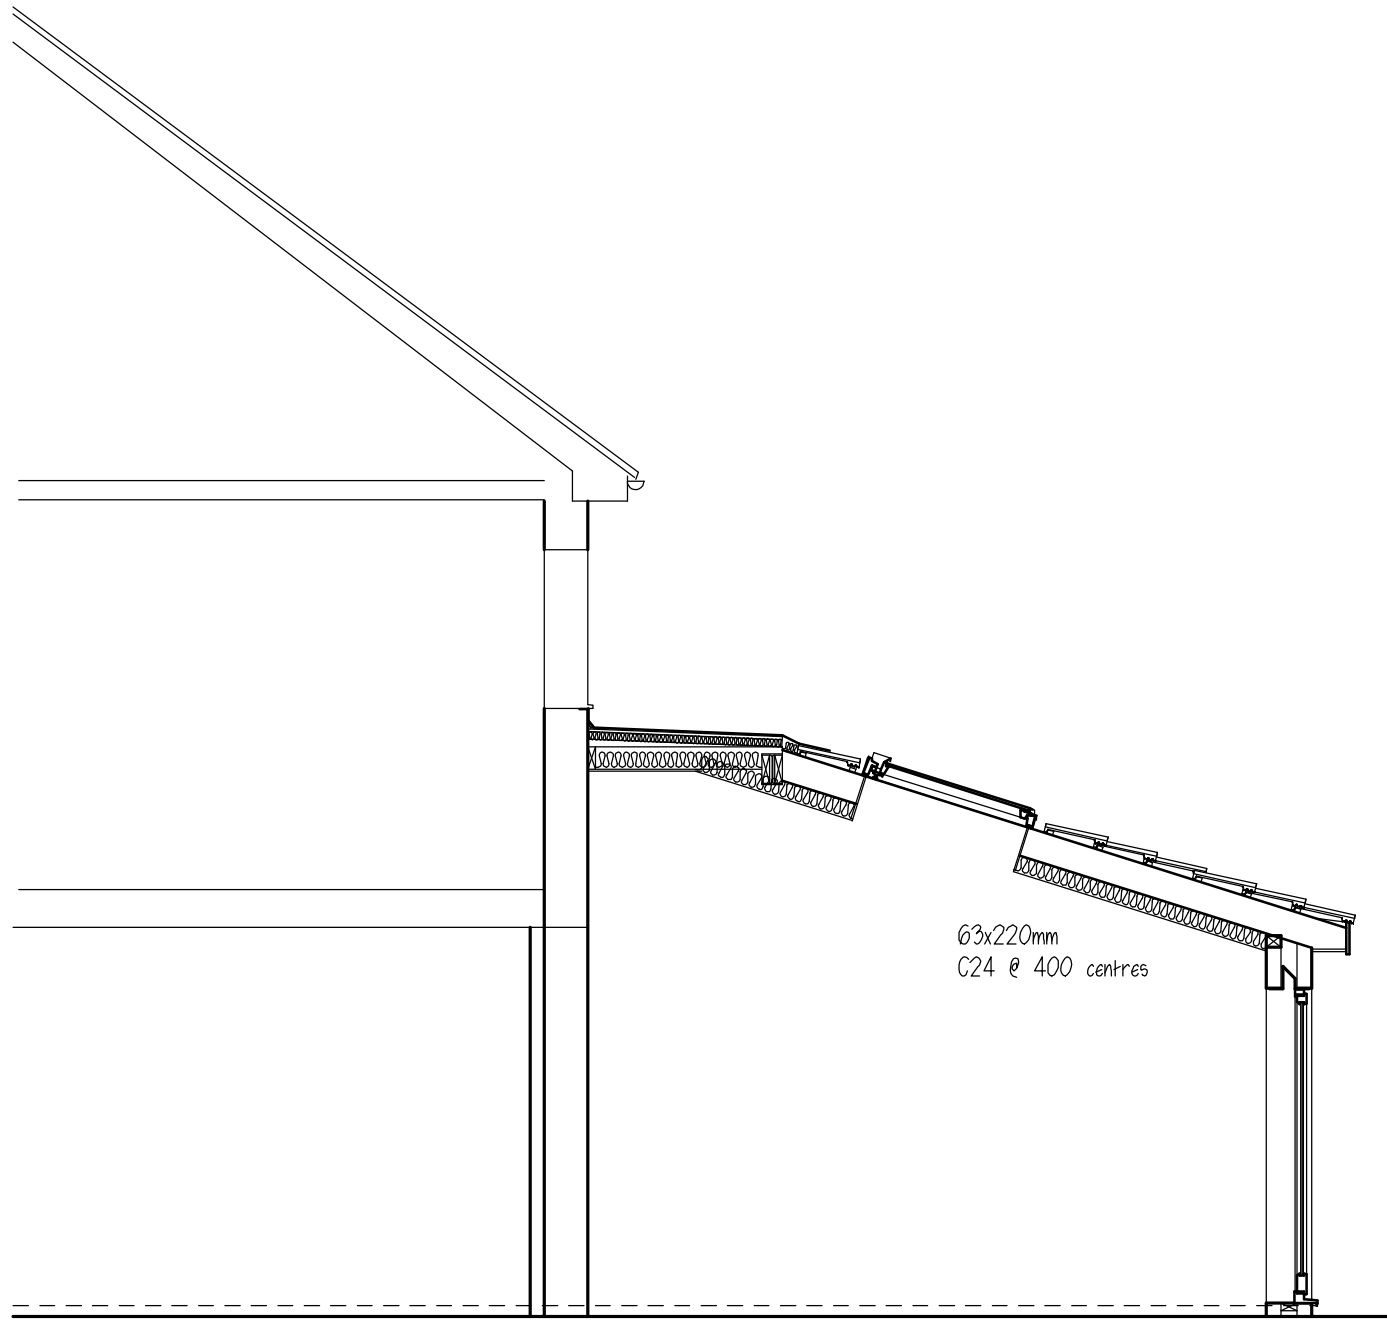


1 : 50 Section

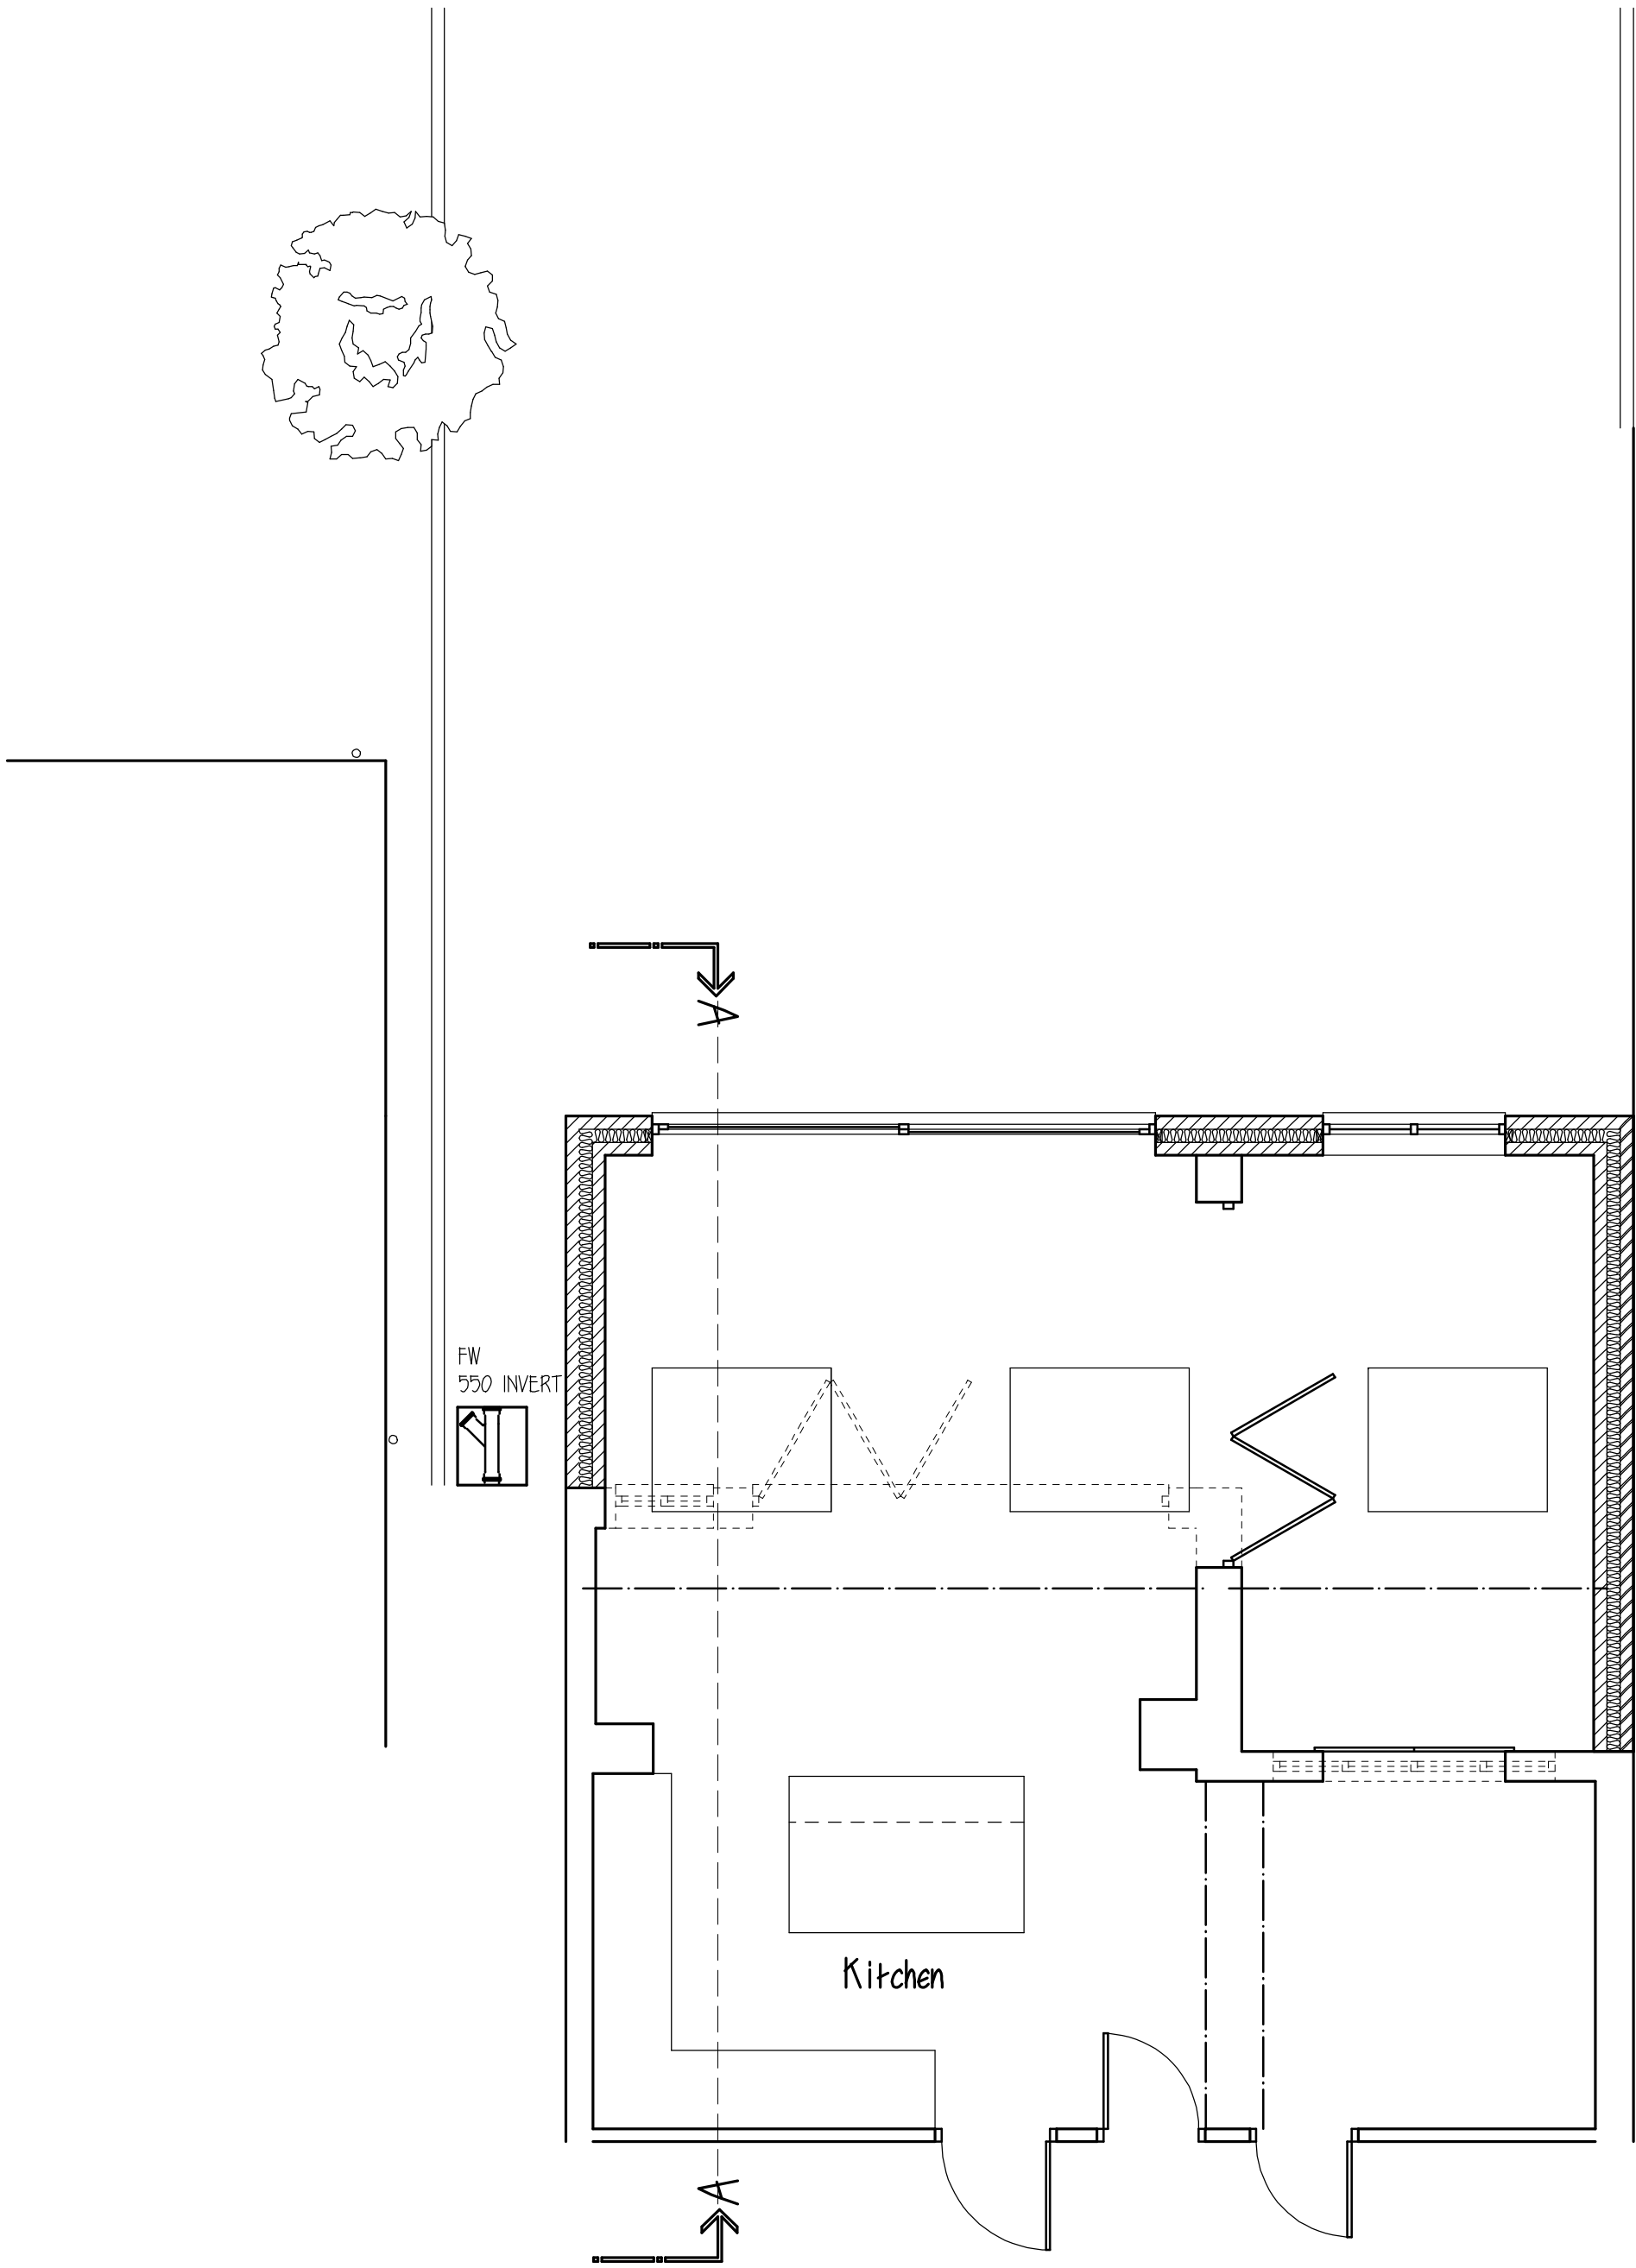

1 : 50 Partial Ground Floor Plan

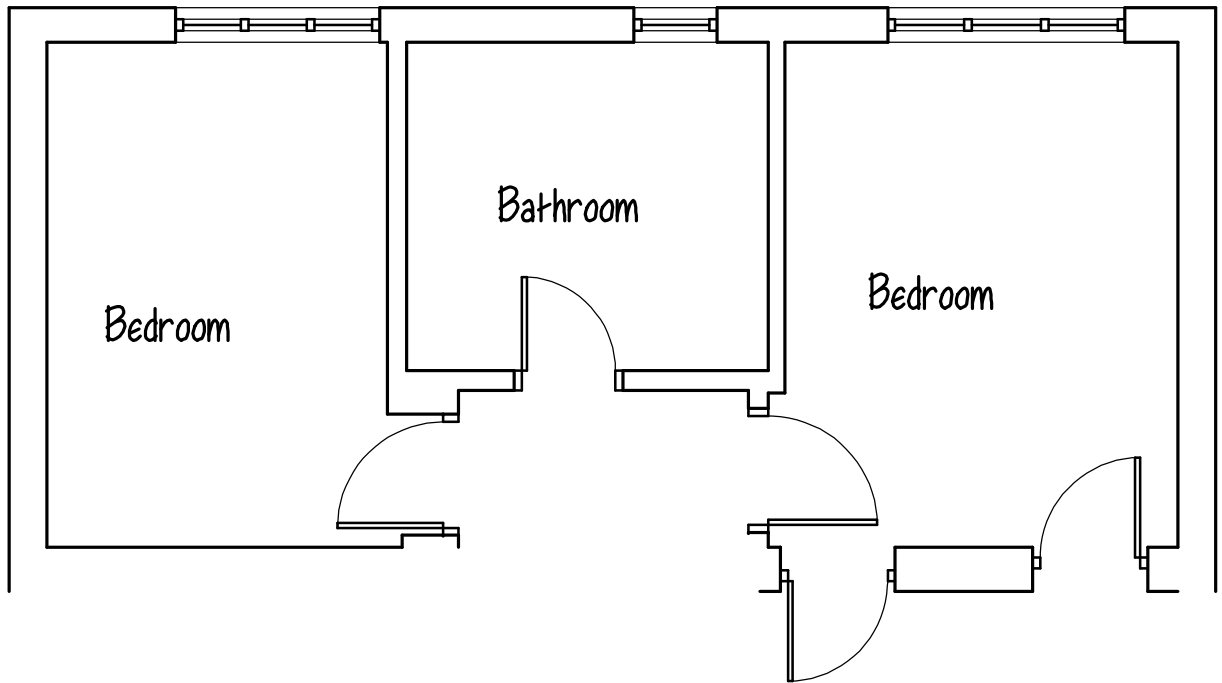

1 : 50 Partial First Floor Plan

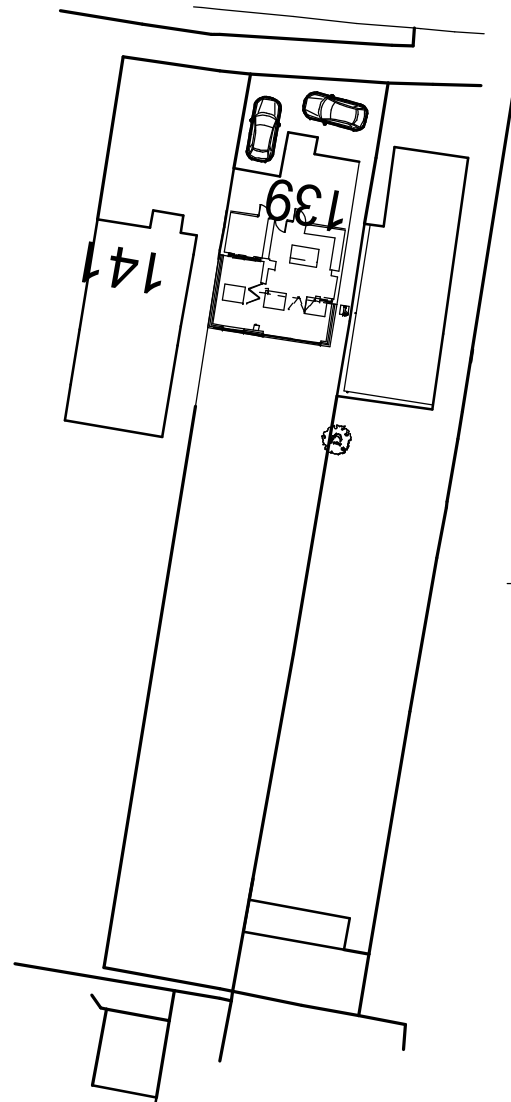

Ordnance Survey, (c) Crown Copyright 2025.
All rights reserved.Licence number 100022432

1 : 500 Block Plan



5000 5000 5000 10000 20000

1 : 500 Scale Bar



500 500 500 1000 2000

1 : 200 Scale Bar



1000 1000 1000 2000 4000

1 : 100 Scale Bar



1000 1000 1000 1000 1000

1 : 50 Scale Bar

Disclaimer:
This drawing is accurate from the information that was available at the time of survey and is by no means a detailed representation. Due to the subterranean nature of storm and foul drainages, any drainage shown is an educated assessment of the drainage runs. All drainage shown to be assessed and confirmed on site before works commence.

Project PROPOSED ALTERATIONS 139 SKETCHLEY ROAD BURBAGE HINCKLEY LE10 2DX			
Client MR AND MRS N BAXTER			
Drawing Title SCHEME DRAWING			
Drawing No 1413-02	Revision A		
Scale 1:50 @ A1 1:100 @ A2	Page Size A1		
Drawn by CETN CETN ART ---	Checked by ART FMT ---	Date 17/10/2025 23/10/25 04/11/2025 --/--/----	Stage Survey Drawing Sketch Scheme roof amendments -----
 A R TAYLOR LTD Architectural Technologist			
AR.Taylor Ltd 7 Greenway, Nuneaton Warwickshire CV11 6NL tel 024 7636 6997 enquiries@taylordesignltd			

© copyright:
This drawing is the property of AR.Taylor Ltd until the full payment of the client.
If the drawings are used with out payment they have been miss used and the client is liable for legal proceedings.