


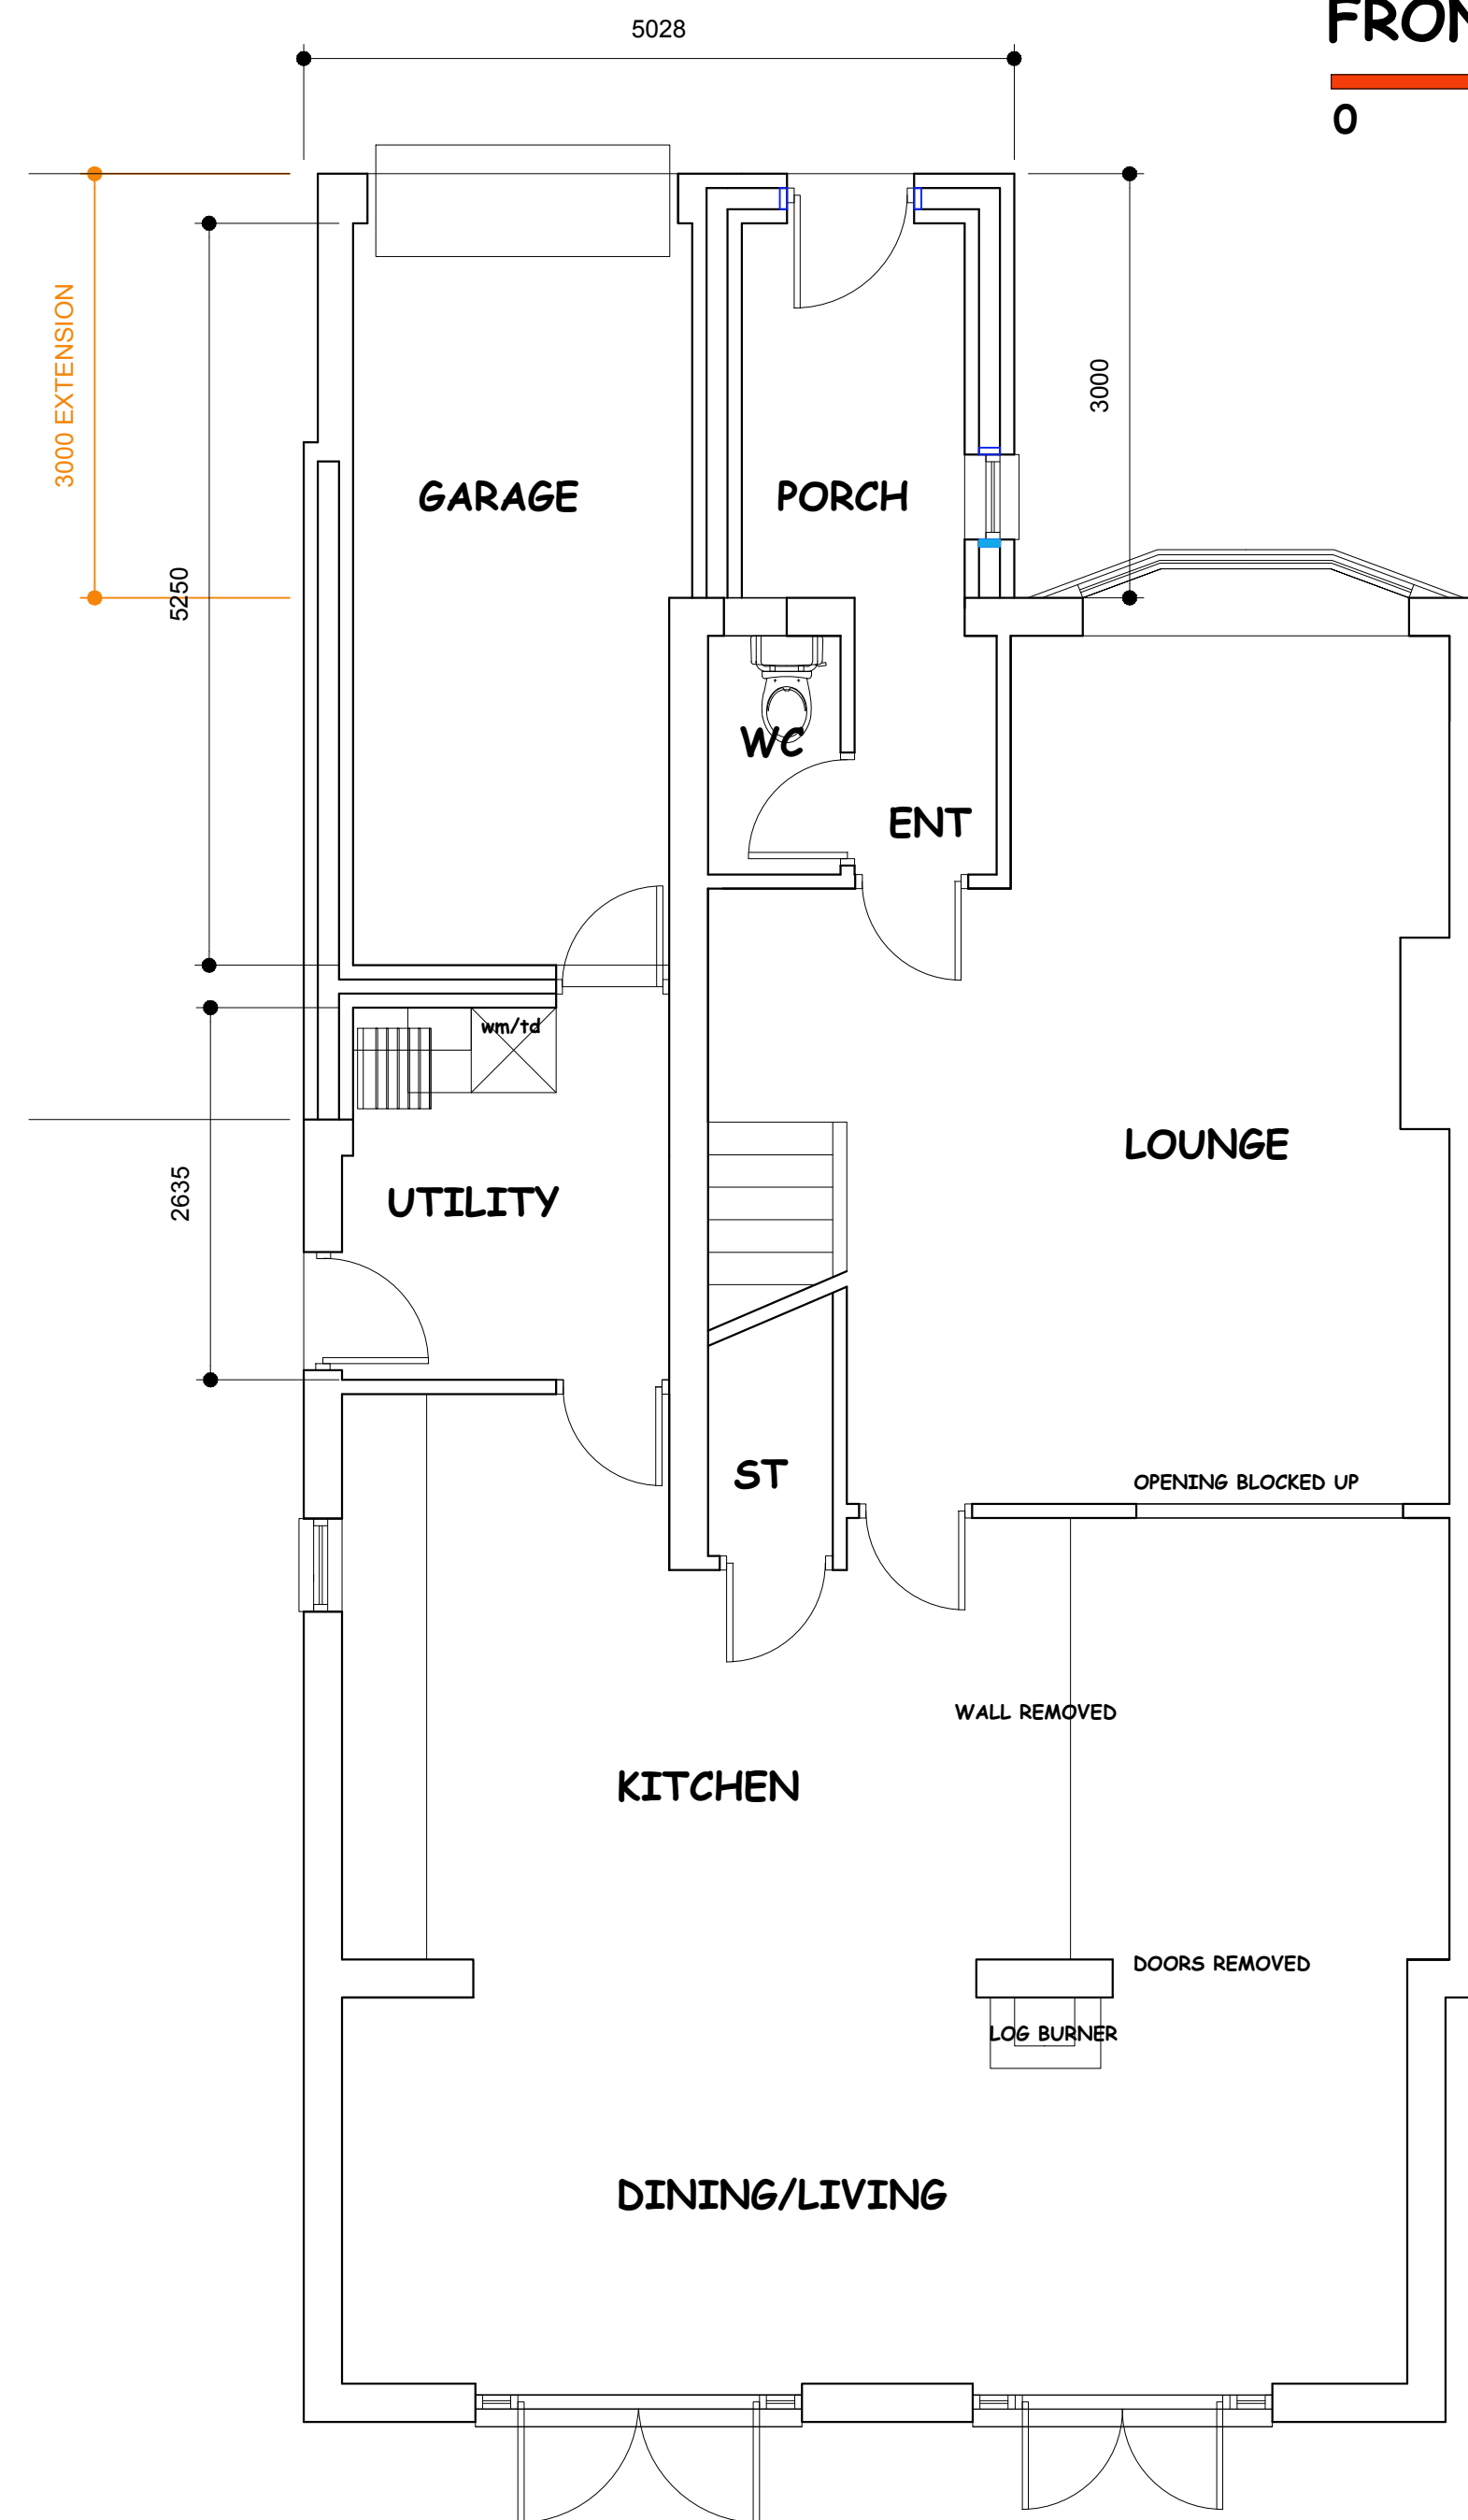


 



FRONT ELEVATION

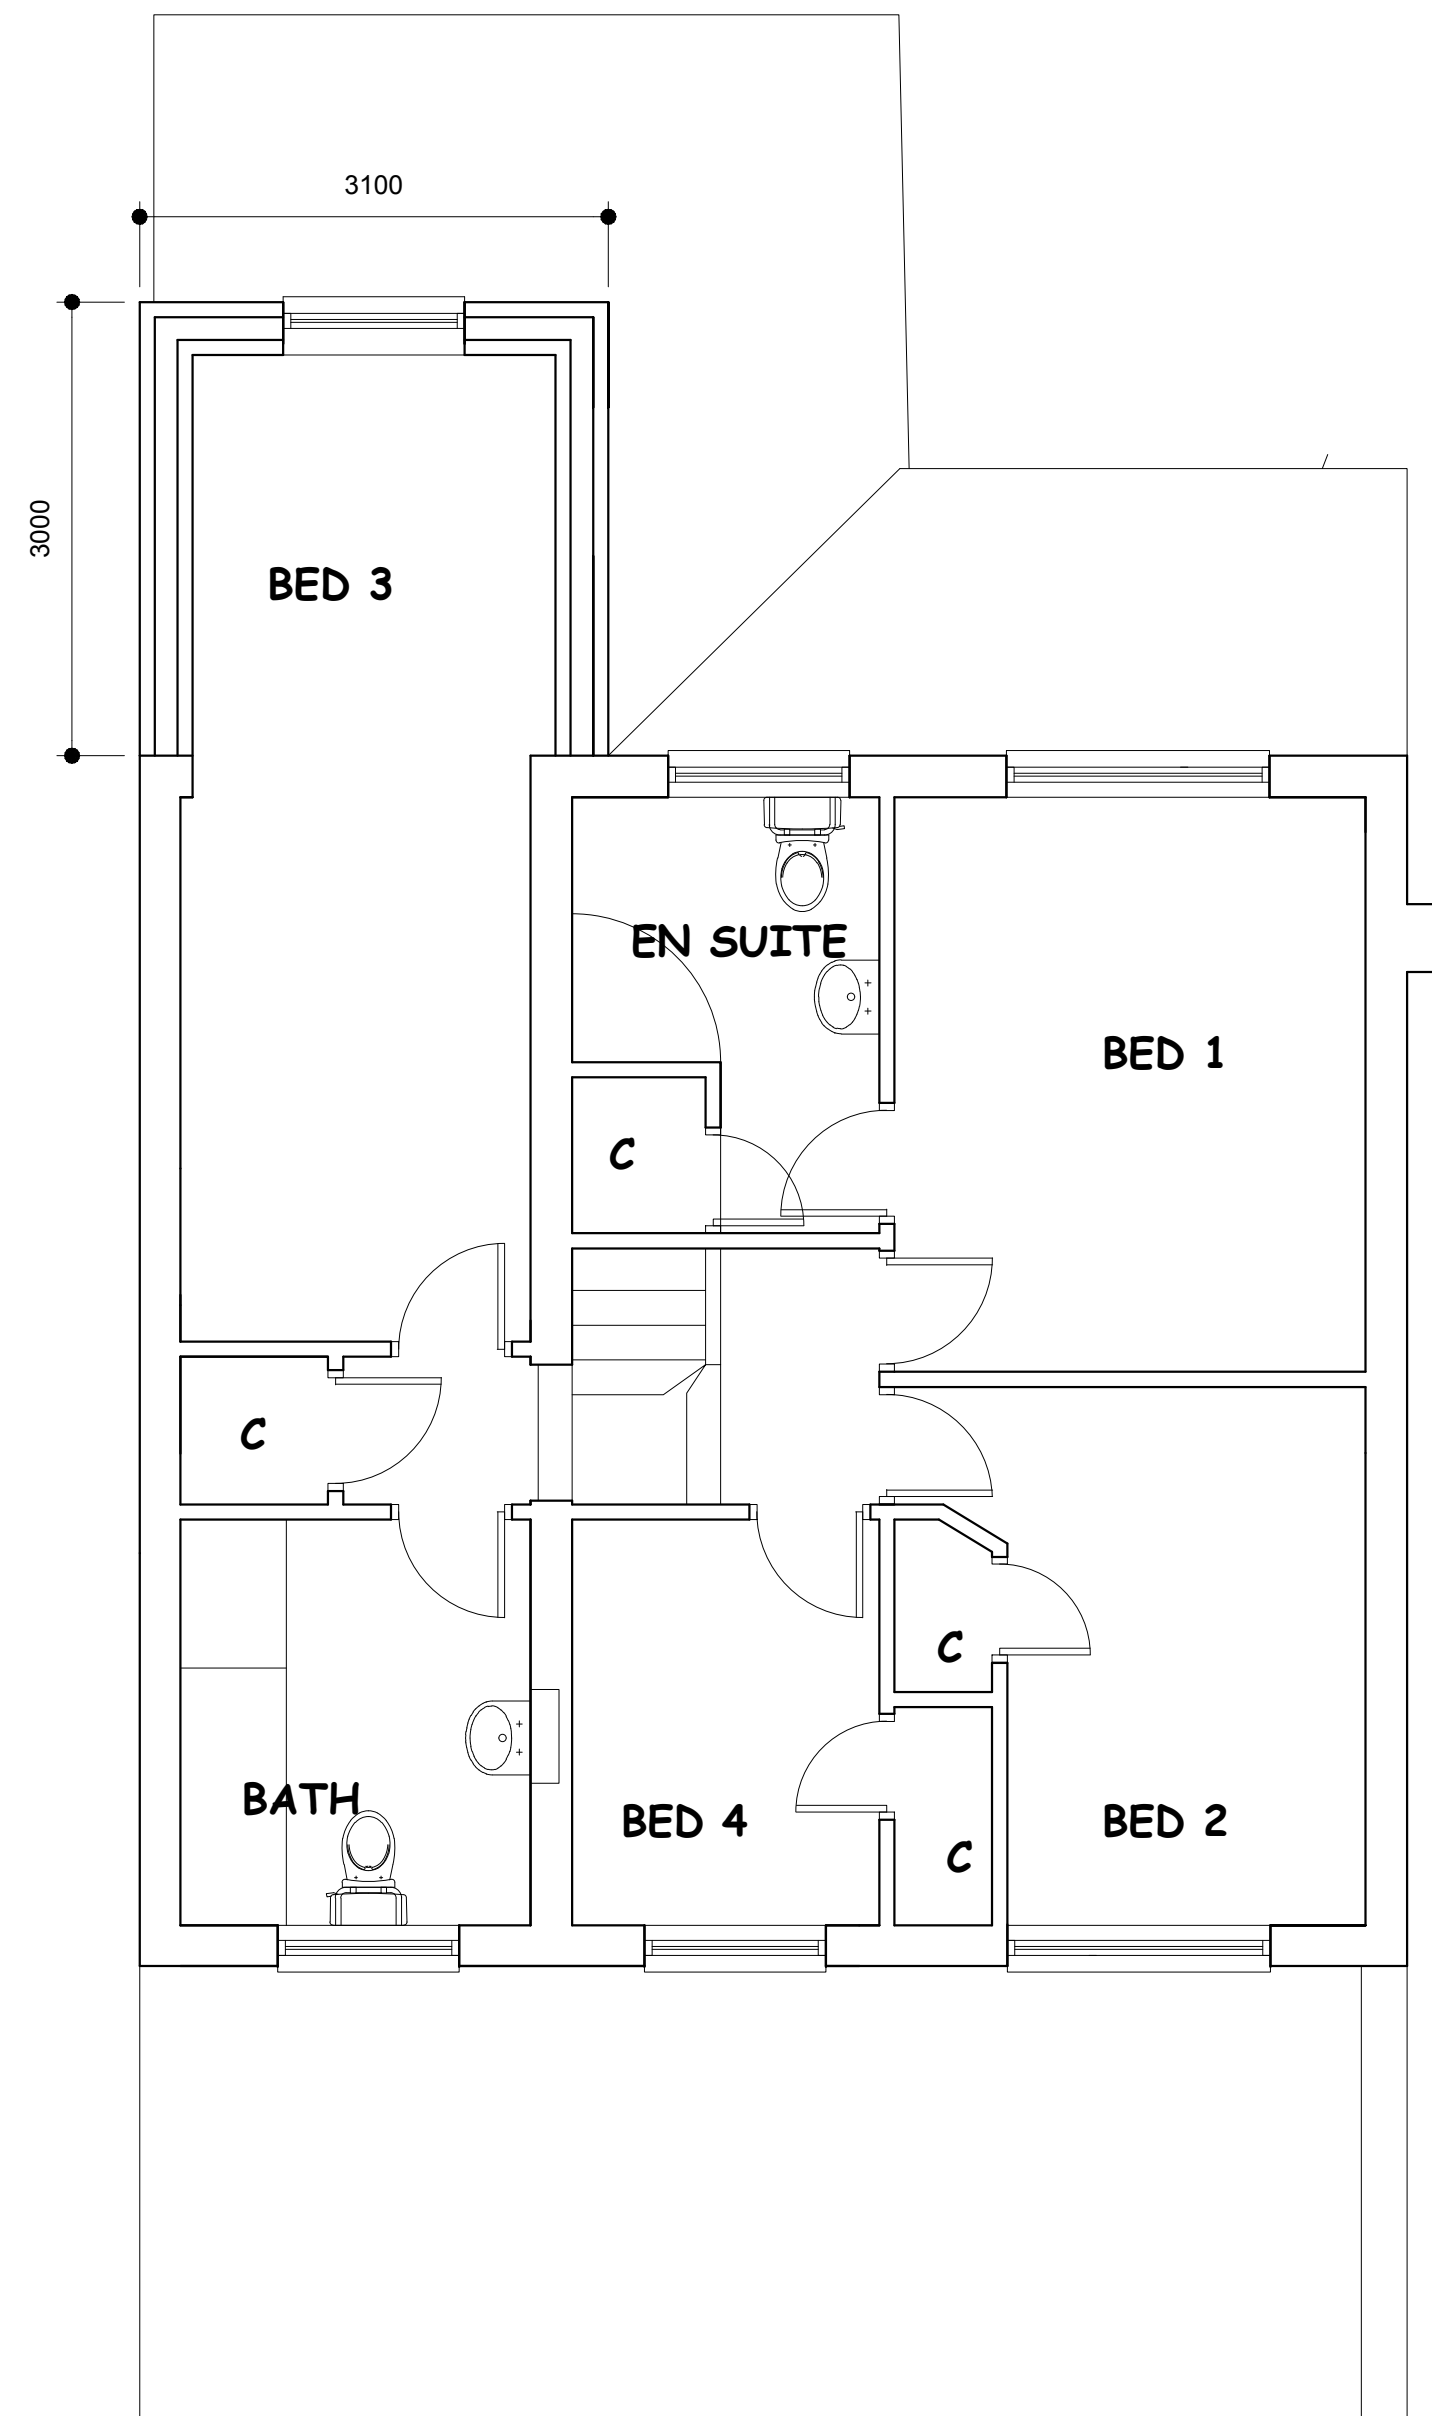

GROUND FLOOR PLAN

 

FIRST FLOOR PLAN

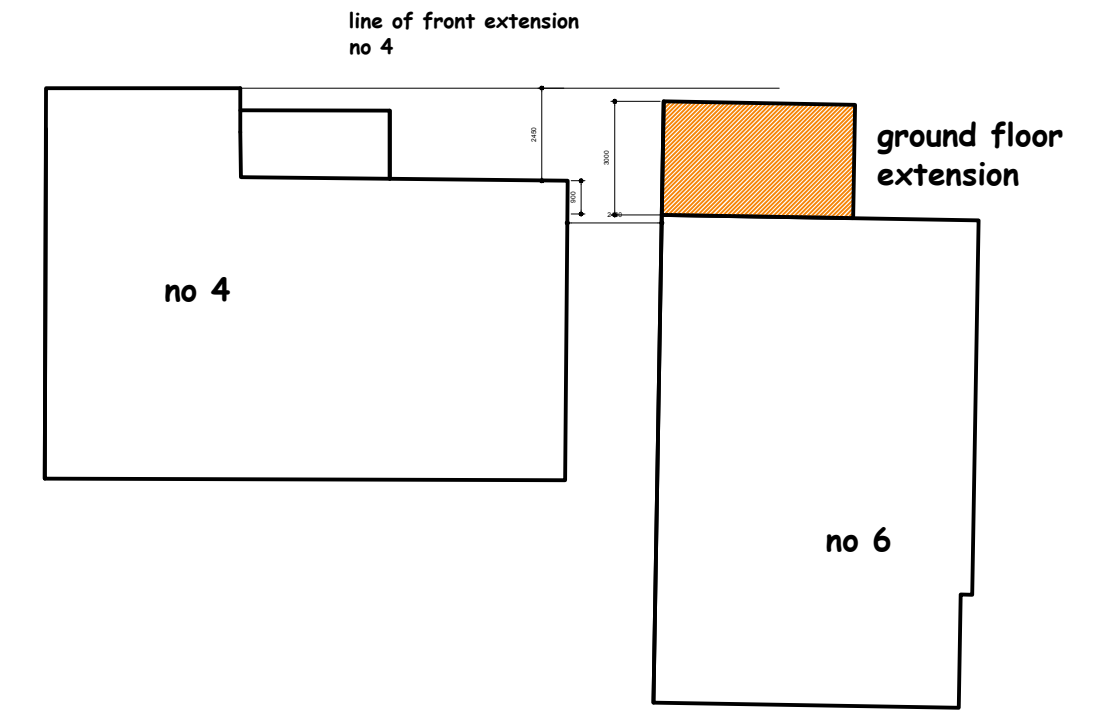 

site 1.200

NIGEL DUTTON
49 FALCON ROAD, ANSTEY, LE7 7FY
TEL: 07760 160572
0116 2365663
nigel.dutton88@gmail.com A1

this drawing is the copyright of NIGEL DUTTON
and should not be reproduced without permission.

client
MR & MRS S GARDNER

project
EXTENSIONS AND ALTERATIONS
6 STAMFORD DRIVE, GROBY LE6 0YD

title
PLANNING

scale 1:50	date APRIL 26	drg. no ND/26/135/02	rev
---------------	------------------	-------------------------	-----