


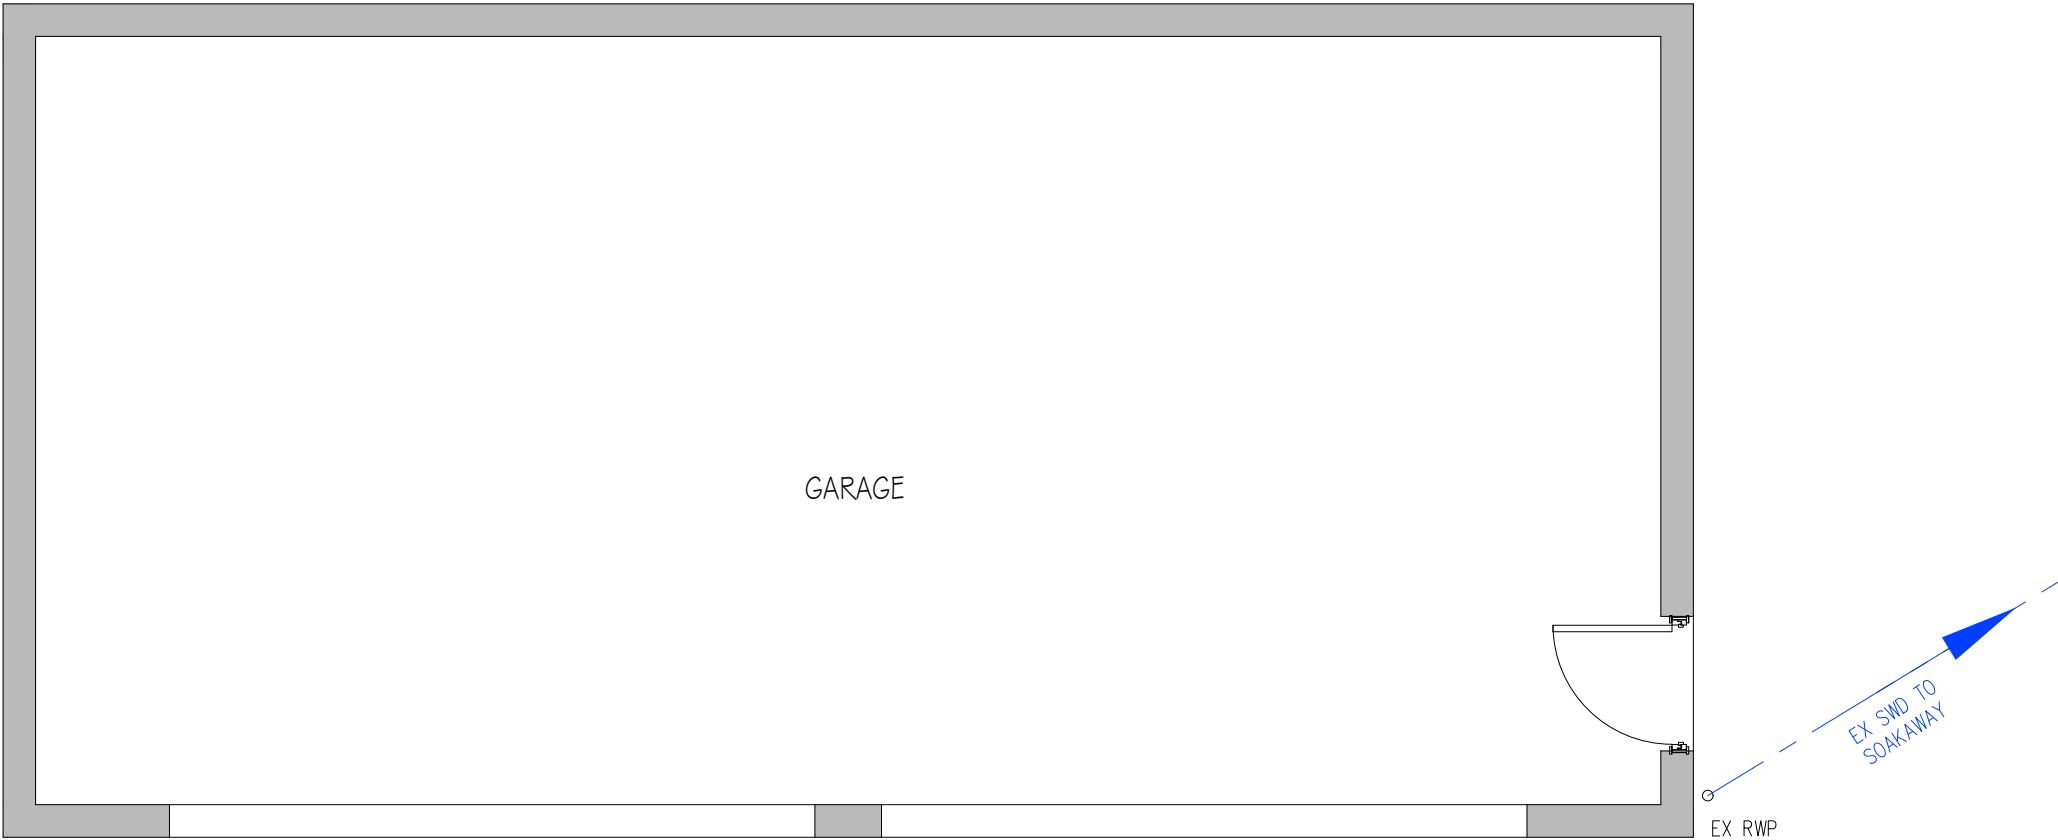


EXISTING GROUND FLOOR PLAN

The use of this data by the recipient acts as an agreement of the following statements. Do not use this data if you do not agree with any of the following statements:-


All drawings are based upon site information supplied by third parties and such their accuracy cannot be guaranteed. All features are approximate and subject to clarification by a detailed topographical survey, statutory service enquiries and confirmation of the legal boundaries.

Do not scale the drawing.
Use figured dimensions in all cases.
Check all dimensions on site.

- Note:
- 1. All dimensions to be checked on site.
 - 2. All gutters and roof to be inside of boundary line.

 

SCALE 1:100

 

P0	For Approval	Oct 2023
Rev	Description	Date Dm

PLANNING
DRAWING

Status
For Approval
Project
Proposed Garage Conversion Glebe House, Watling Street Nuneaton CV10 0SB
Drawing
EXISTING PLANS

Project No.	Drawing No.	Revision
23-M93	02	P0
Scale at A3	Drawn By	
1:50	AG	