




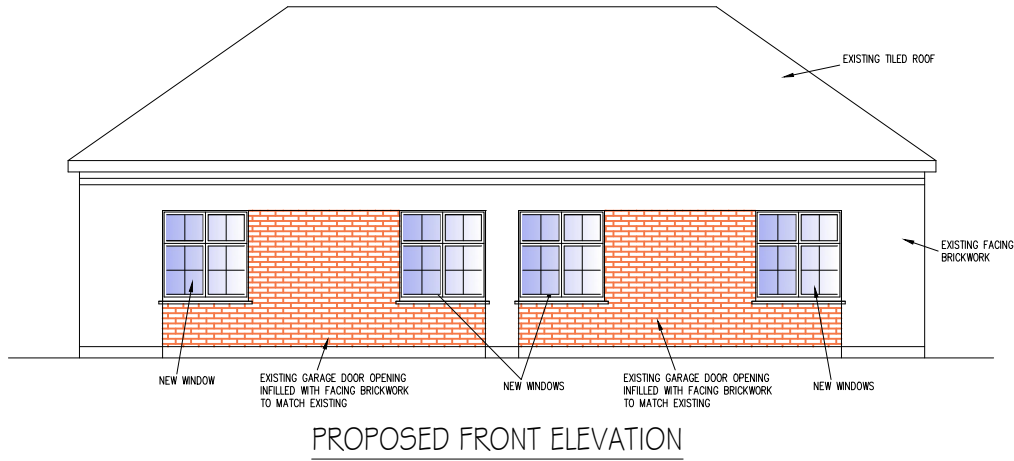


PROPOSED FRONT ELEVATION

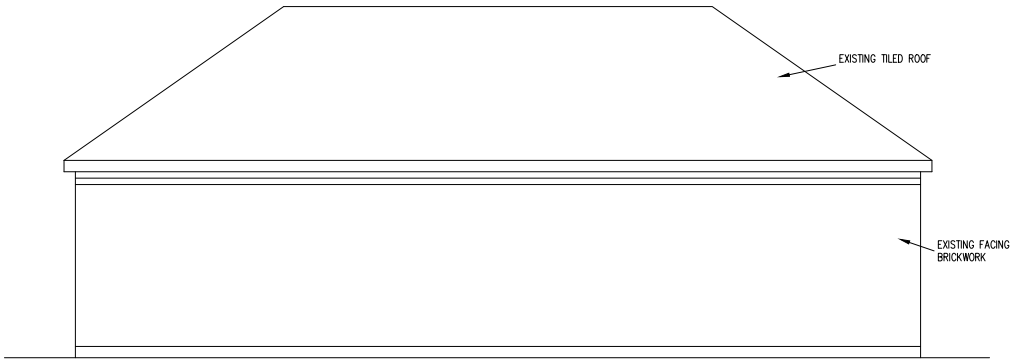


PROPOSED REAR ELEVATION

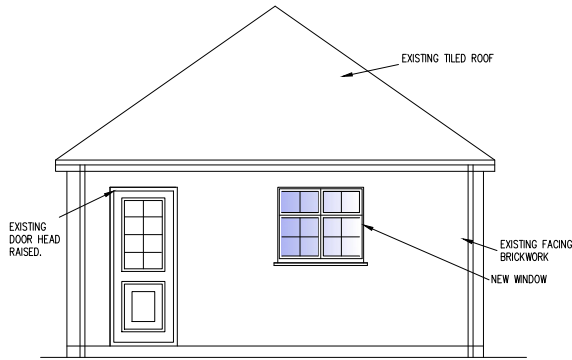

PROPOSED SIDE ELEVATION

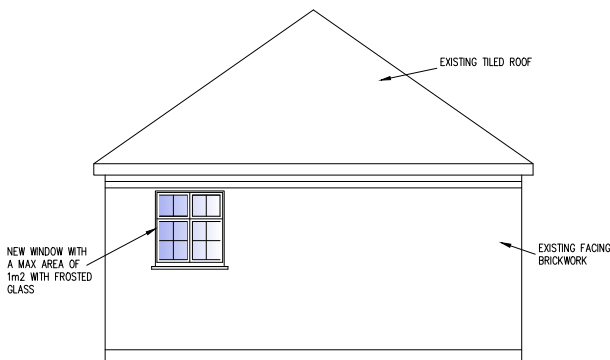

PROPOSED SIDE ELEVATION

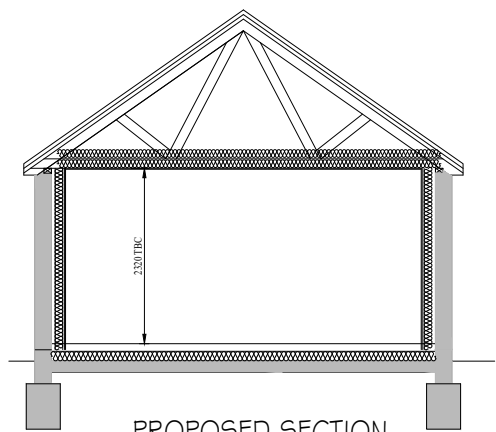

PROPOSED SECTION


I he use of this data by the recipient acts as an agreement of the following statements. Do not use this data if you do not agree with any of the followir statements:-

All drawings are based upon site information supplied by third parties and i such their accuracy cannot be guaranteed. All features are approximate ar subject to clarification by a detailed topographical survey, statutory service enquiries and confirmation of the legal boundaries.

Do not scale the drawing.
Use figured dimensions in all cases.
Check all dimensions on site.

Note:

1. All dimensions to be checked on site.
2. All gutters and roof to be inside of boundary line.

 

SCALE 1:100

P1	Front Elevation updated	Oct 2023
P0	For Approval	Oct 2023
Rev	Description	Date Dm

PLANNING DRAWING

Status

For Approval

Project

Proposed Garage Conversion
Glebe House, Watling Street
Nuneaton CV10 0SB

Drawing

PROPOSED ELEVATIONS

Project No.	Drawing No.	Revision
23-M93	03	P1
Scale at A3	Drawn By	
1:100	AG	