


Key

Site boundary -----

AMENDMENTS

DO NOT SCALE Figured dimensions must be taken in preference to scaled dimensions and any discrepancies or errors are to be referred to the Architect. Contractors, sub-contractors and suppliers must verify all dimensions on site before commencing work or making any workshop drawings. Copyright Reserved ©

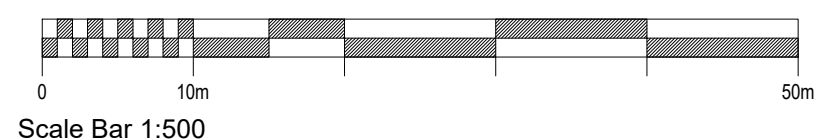

DRAWING TITLE
Existing Site Plan

JOB TITLE
Ward - Garland Gables

DRAWING NUMBER
WA 583 (02) 01

SCALE 1:500 @A3 DRAWN JR	DATE 07.03.2023 CHECKED KW STATUS PLANNING
--	--

CONTACT
0116 254 1830
waltersarchitects.com
info@waltersarchitects.com

Suite 2.21
St. Martins House
7 Peacock Lane
Leicester
LE1 5PZ

Walters Architects