

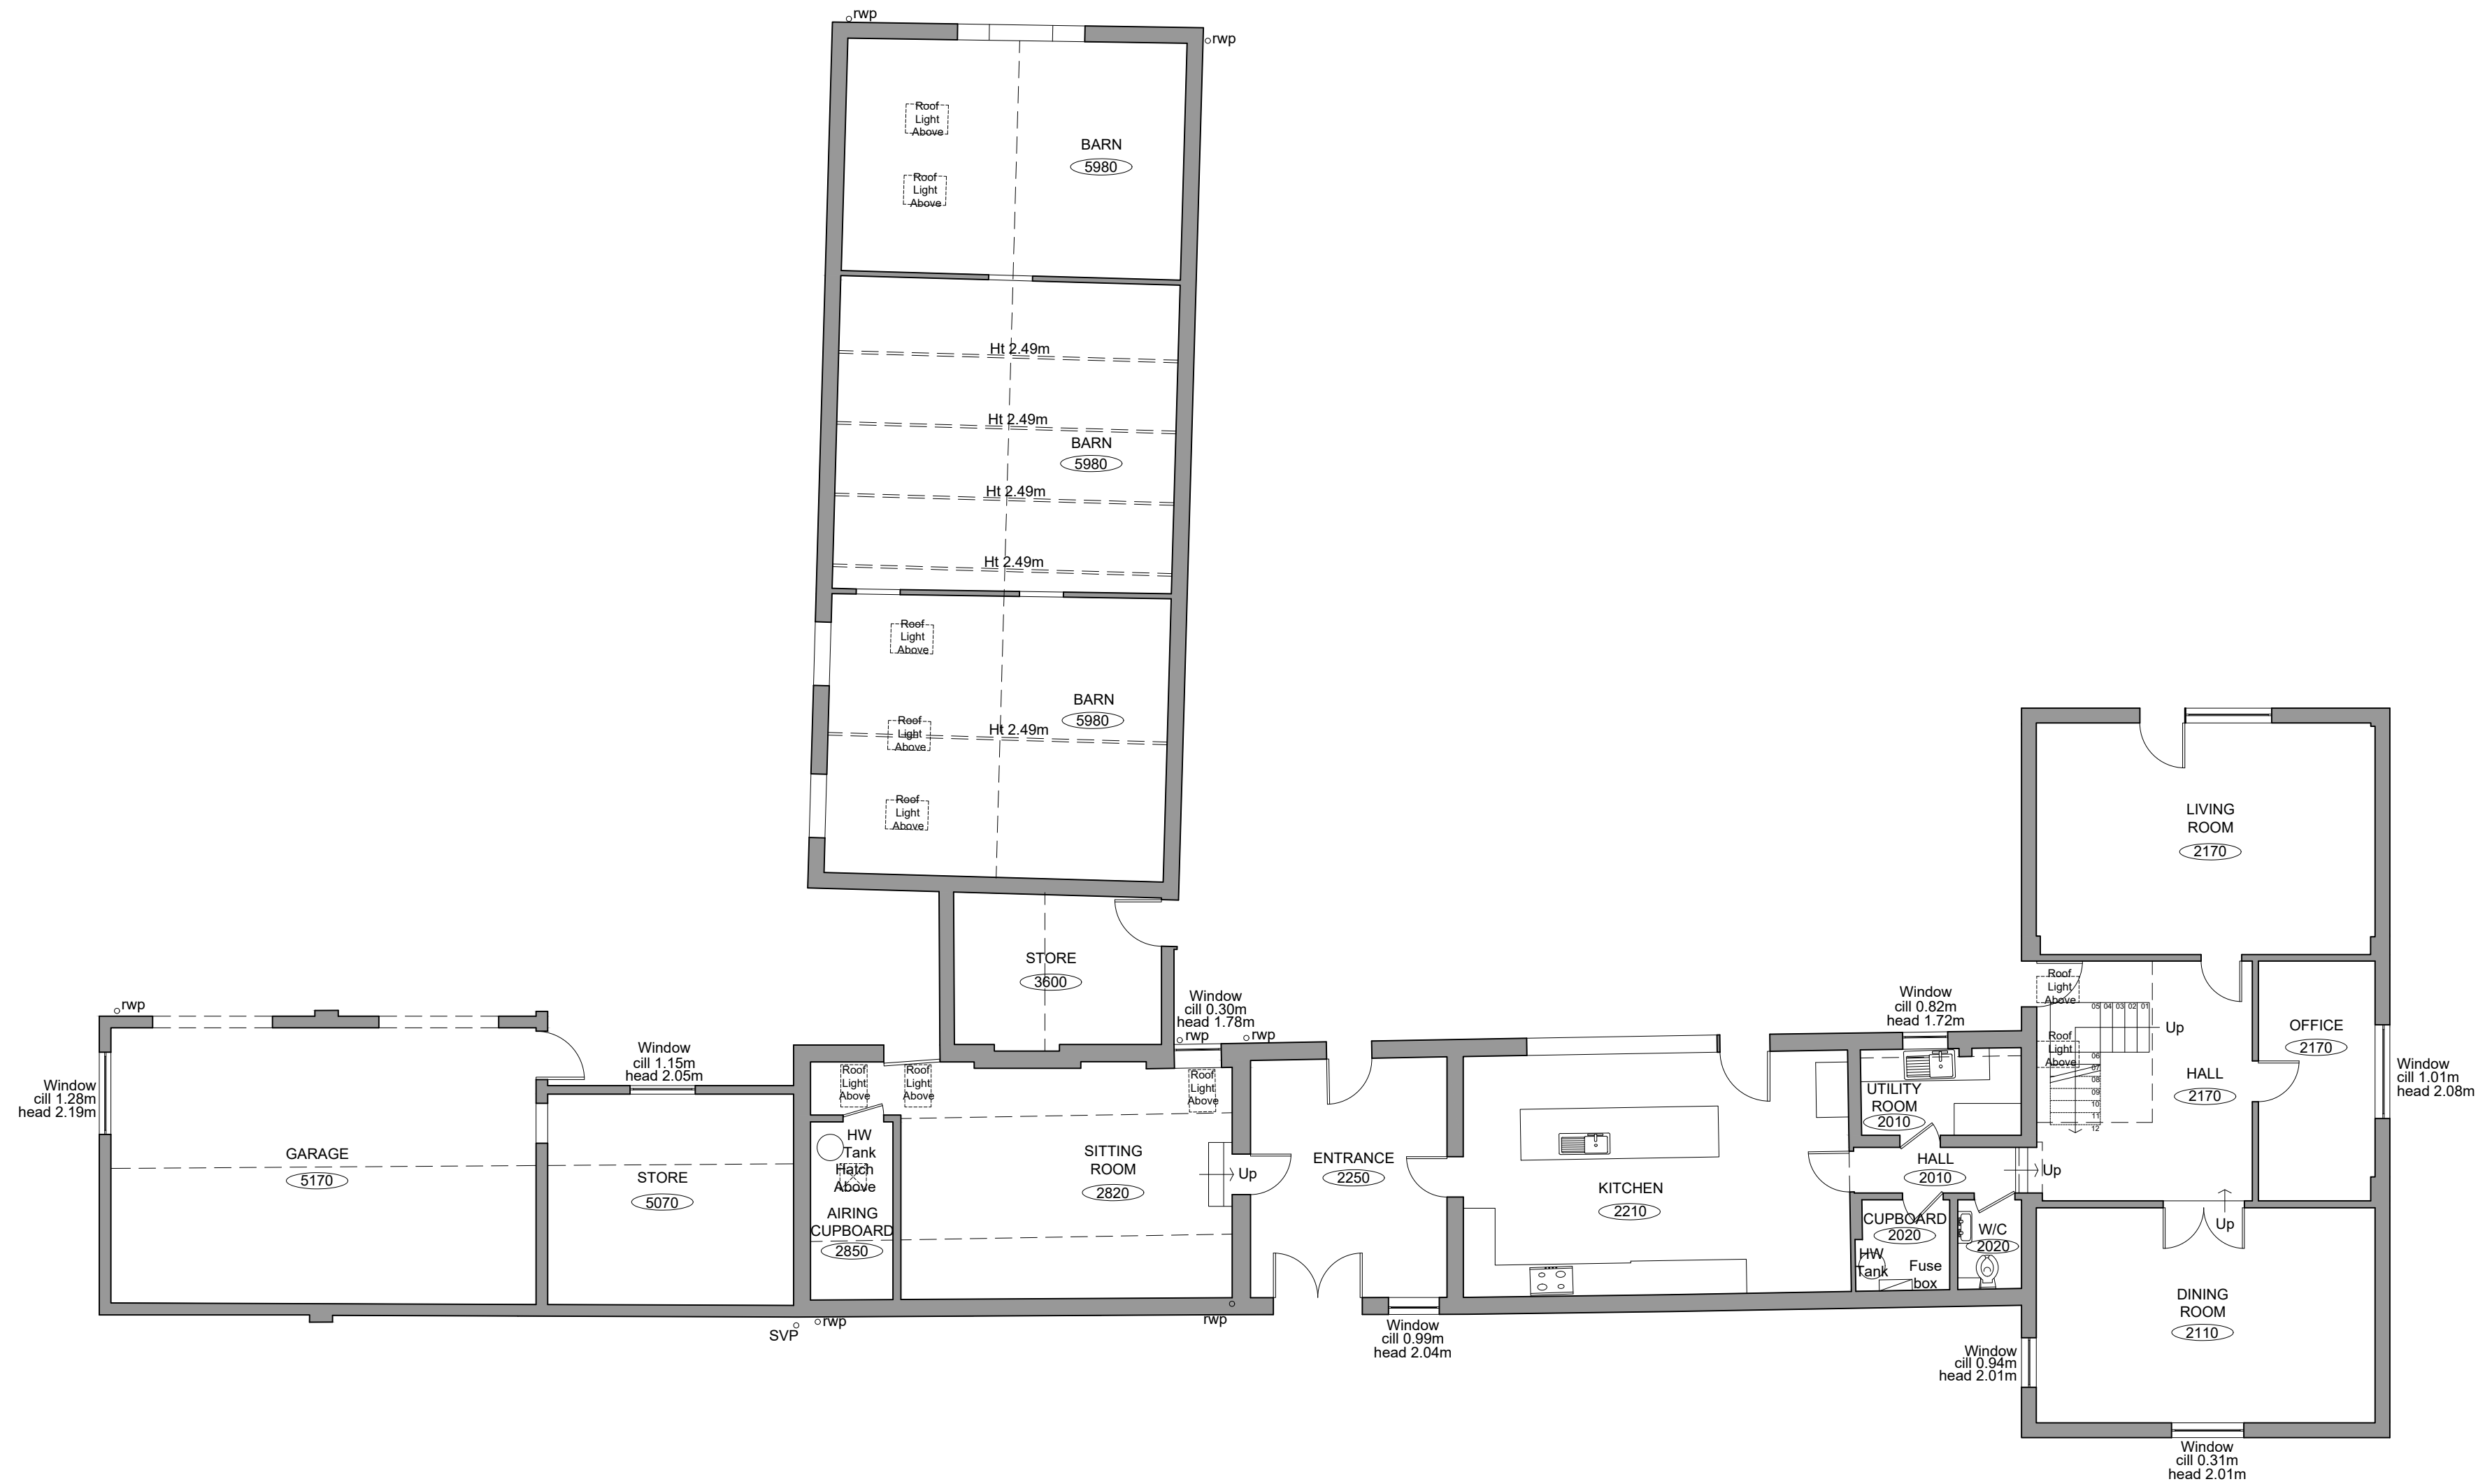


 

AMENDMENTS

DO NOT SCALE Figured dimensions must be taken in preference to scaled dimensions and any discrepancies or errors are to be referred to the Architect. Contractors, sub-contractors and suppliers must verify all dimensions on site before commencing work or making any workshop drawings. Copyright Reserved ©

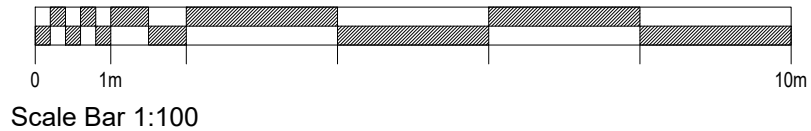

DRAWING TITLE Existing Ground Floor Plan	SCALE 1:100@A2	DATE 07.03.2023	CONTACT 0116 254 1830 waltersarchitects.com info@waltersarchitects.com Suite 2.21 St. Martins House 7 Peacock Lane Leicester LE1 5PZ
JOB TITLE Ward Garland Gables	DRAWN JR	CHECKED KW	
DRAWING NUMBER WA 583 (02) 02	STATUS PLANNING		

Walters Architects